
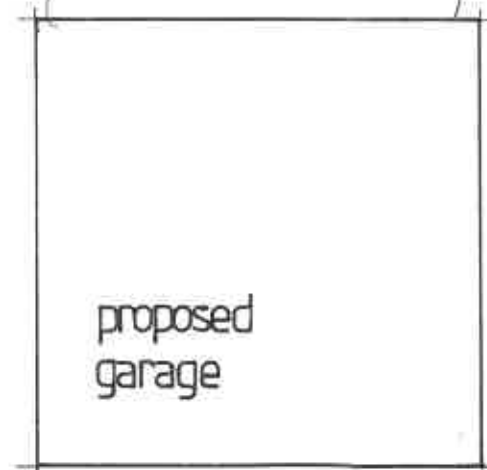


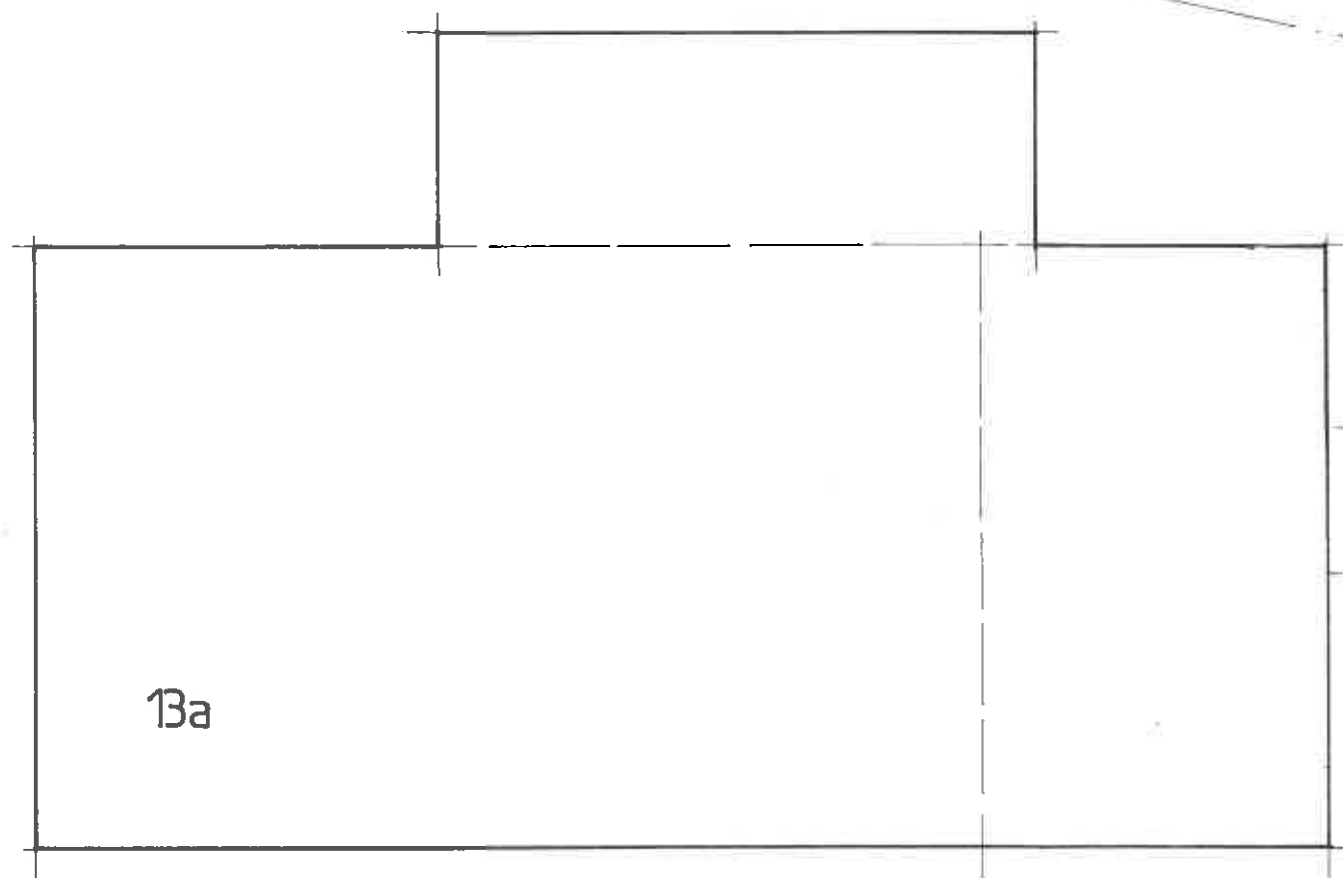

PROPOSED SITE PLAN

BROADFIELD

13a WELLHOUSE LANE PENISTONE

DRG NO 1615.5A SCALE 1:100