


THIS DRAWING IS COPYRIGHT, AND REMAINS THE PROPERTY OF
HTC ARCHITECTS. IT MUST NOT BE REPRODUCED, USED,
DISCLOSED OR TRANSMITTED TO THIRD PARTIES IN ANY FORM, IN
WHOLE OR IN PART, WITHOUT PRIOR WRITTEN PERMISSION.


ALL DIMENSIONS SHOULD BE CHECKED ON SITE BEFORE
WORK COMMENCES

DRAWING SUBJECT TO VEHICLE TRACKING CHECK

 

Lighting Column Key

- Proposed double head lighting column
- Proposed single head lighting column
- Wall mounted linear lighting

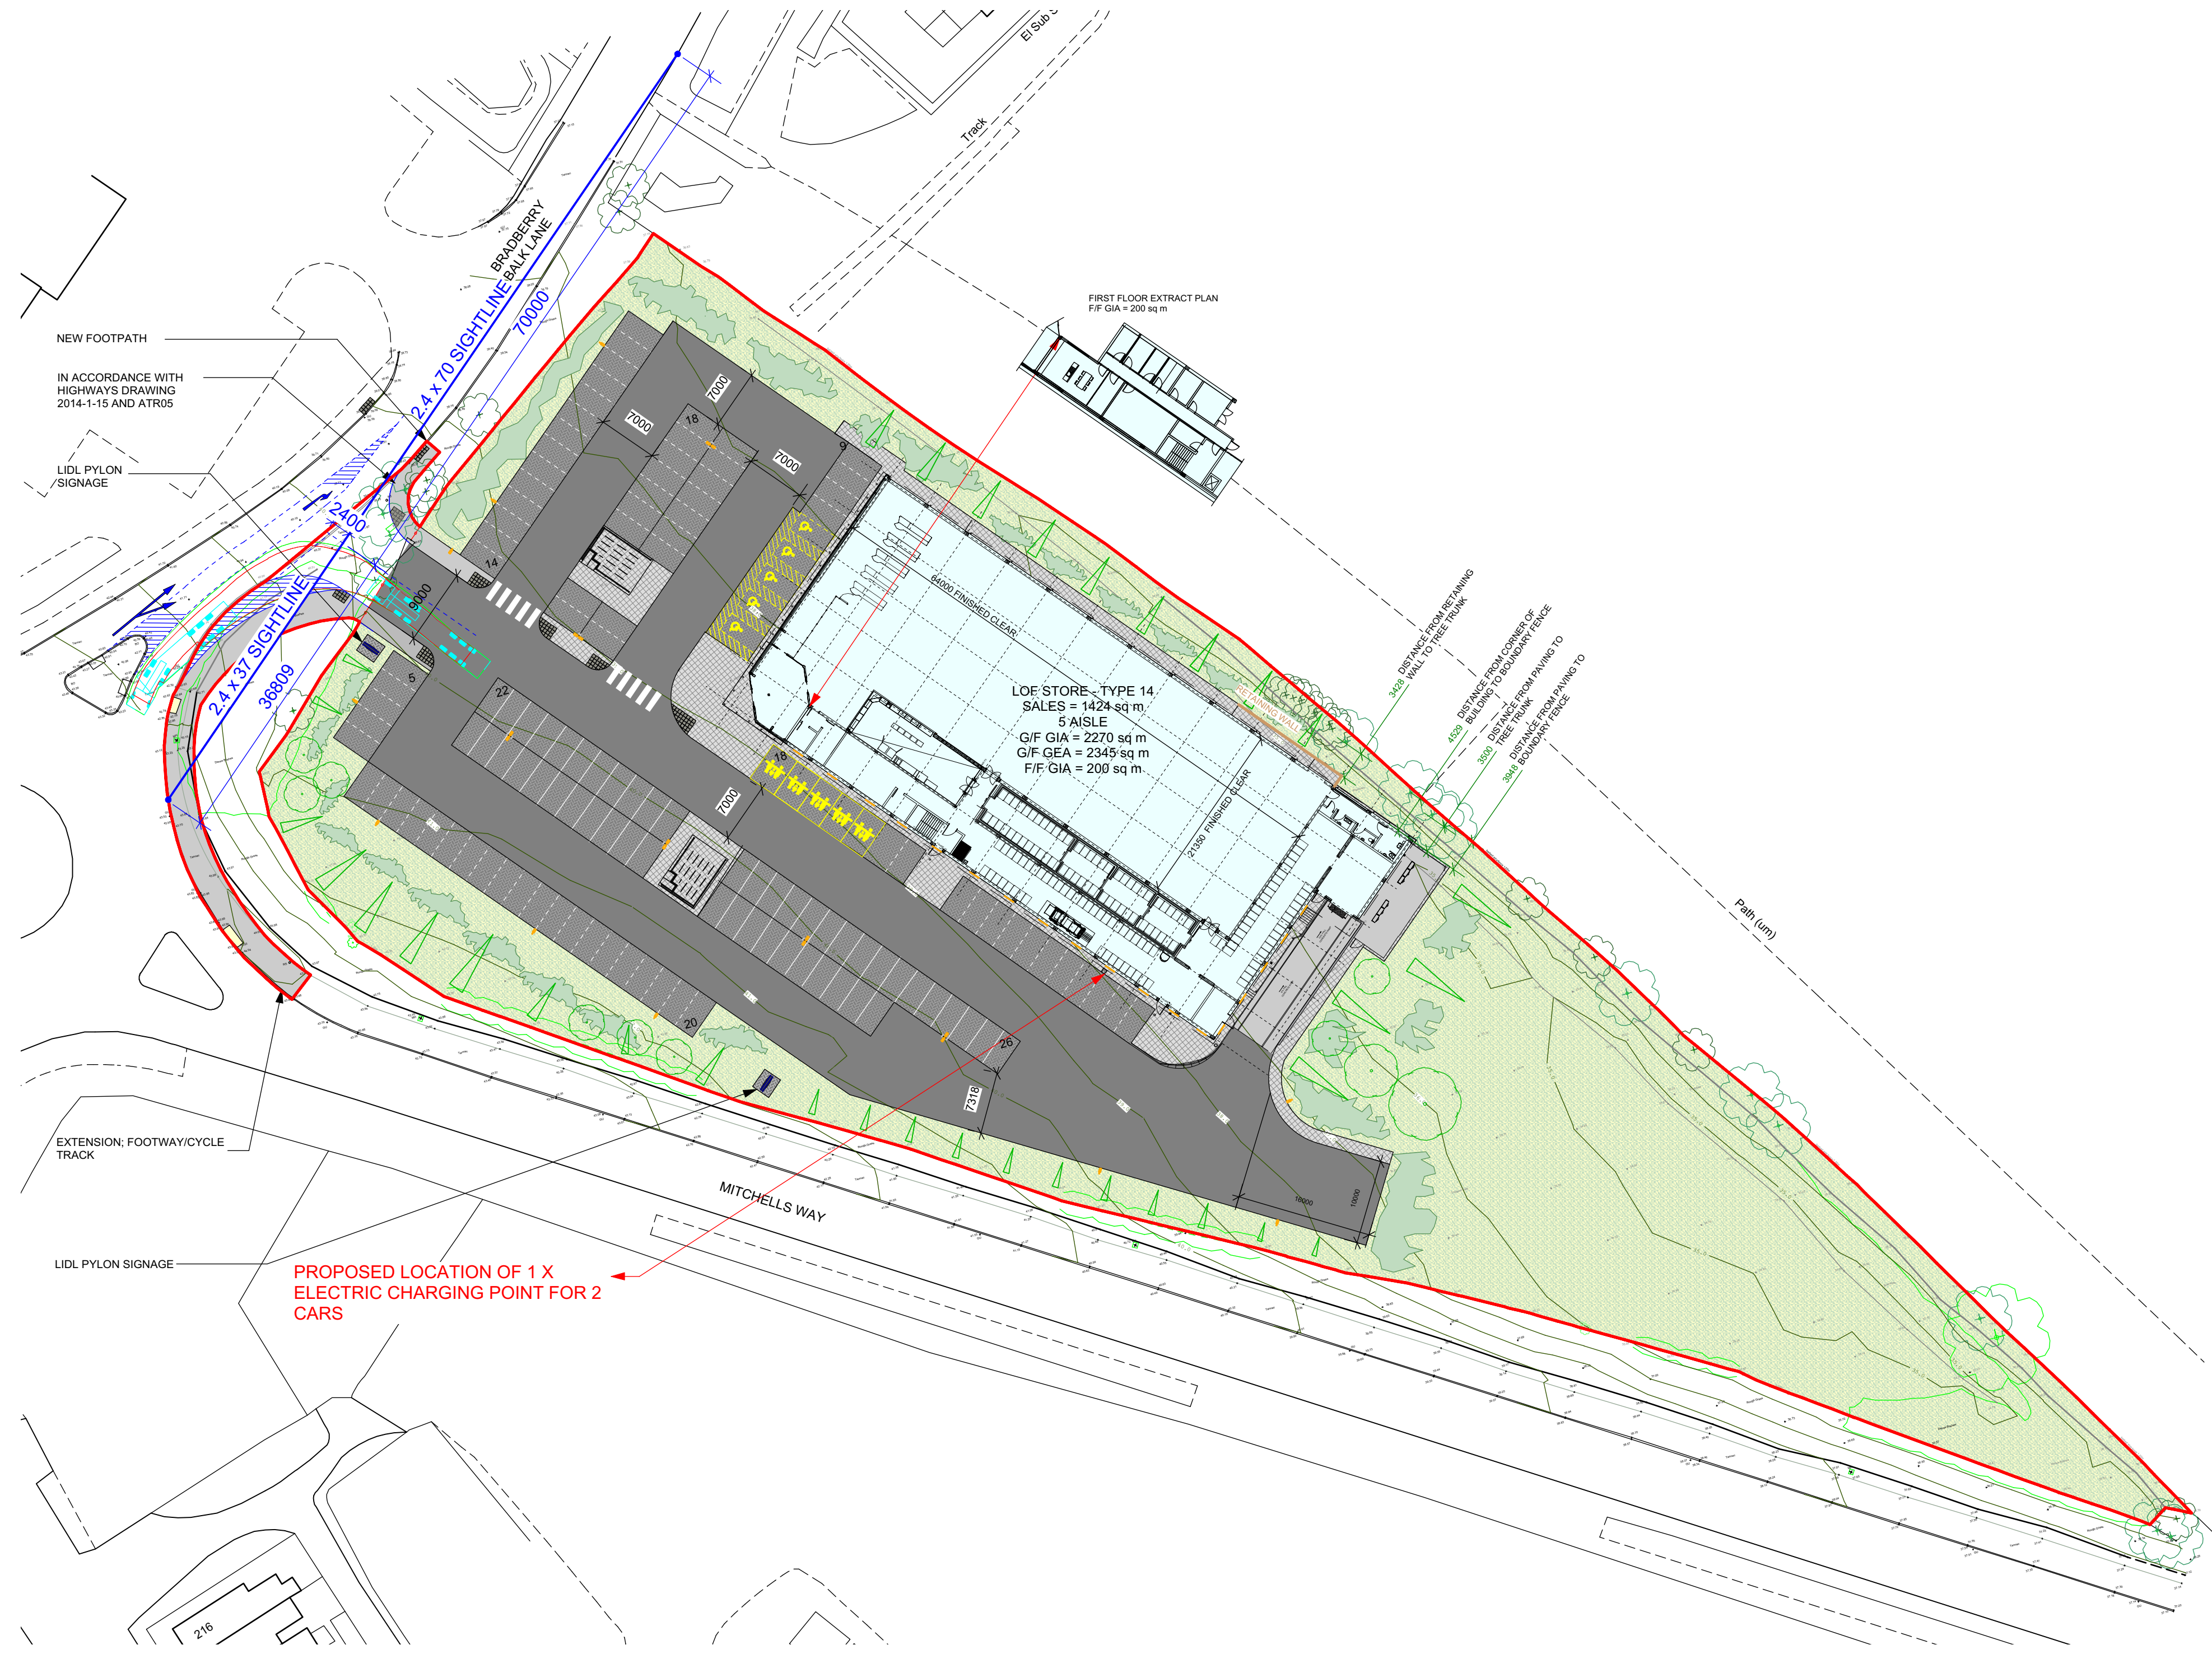

Rev	Date	Description	Drawn
-----	------	-------------	-------

htcarchitects

York Place Studio
8 Britannia Street
Leeds
LS1 2DZ
T:(0113) 244 3457
W: www.htcarchitects.co.uk
E: info@htcarchitects.co.uk

client
Lidl UK GmbH

project
**New Store
Mitchells Way, Wombwell,
Barnsley**

drawing title
**Proposed discharge of condition
site plan**

date **May 2017**
status **Planning Issue**
scale **1:500 @ A2**
drawn **AB** checked **DW**
job no. **1849** dwg no. **25** rev. **-**