



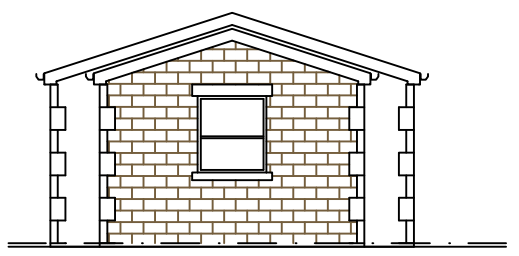


FRONT ELEVATION  
AS PROPOSED

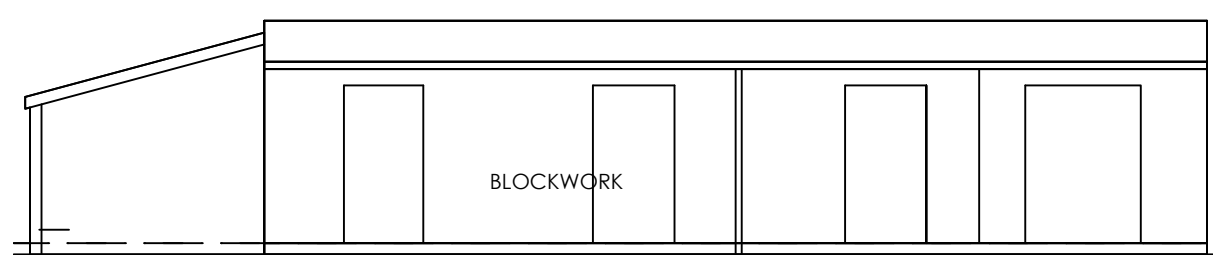


SIDE ELEVATION  
AS PROPOSED




FRONT ELEVATION  
AS EXISTING

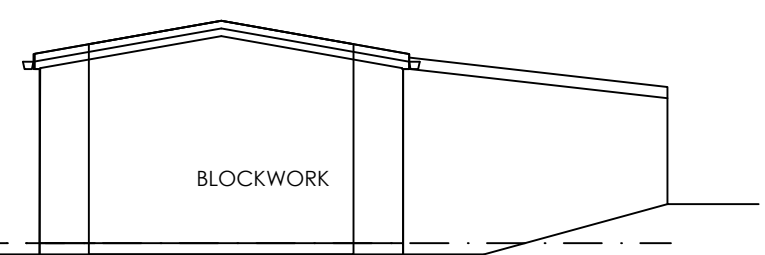


SIDE ELEVATION  
AS EXISTING

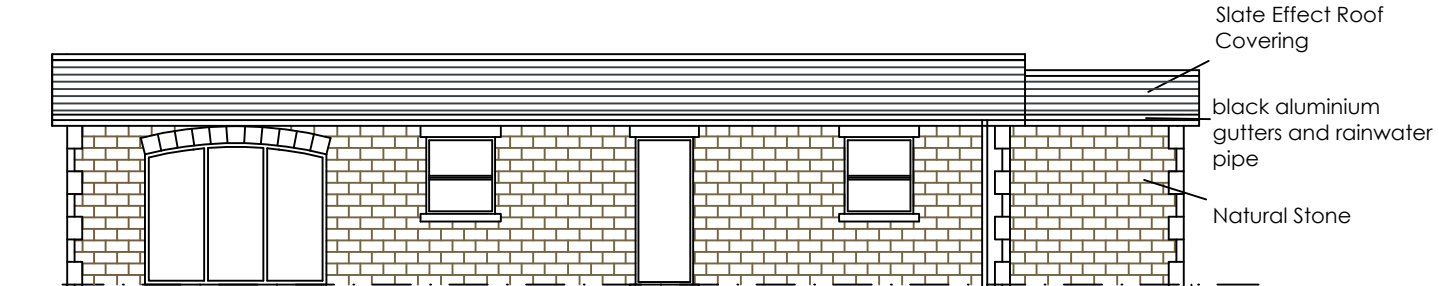


REAR ELEVATION  
AS PROPOSED

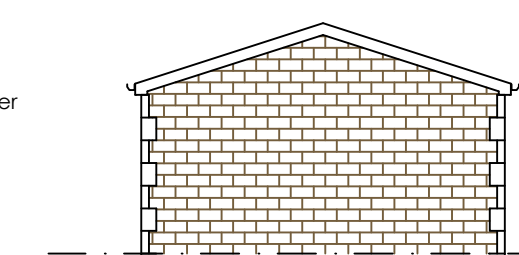


SIDE ELEVATION  
AS PROPOSED

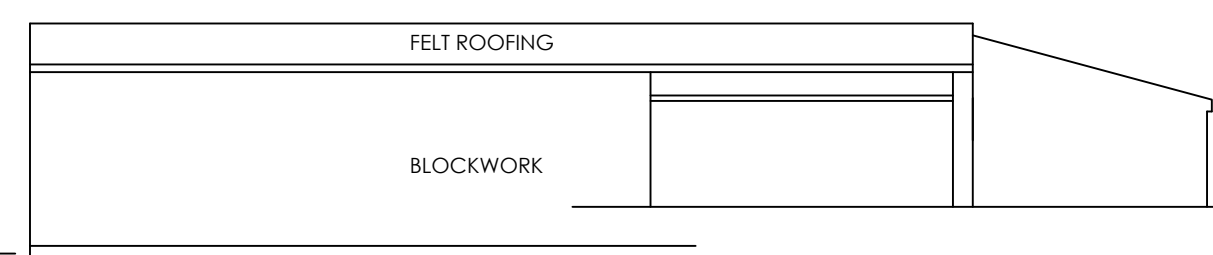


REAR ELEVATION  
AS EXISTING

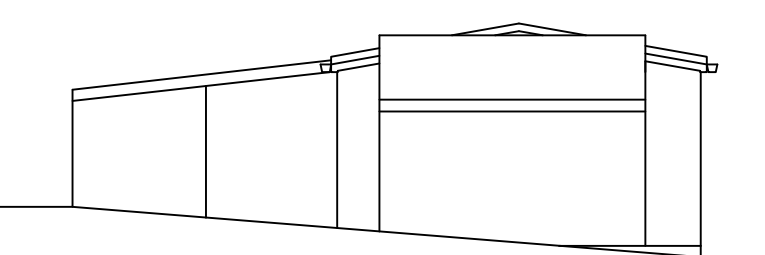


SIDE ELEVATION  
AS EXISTING

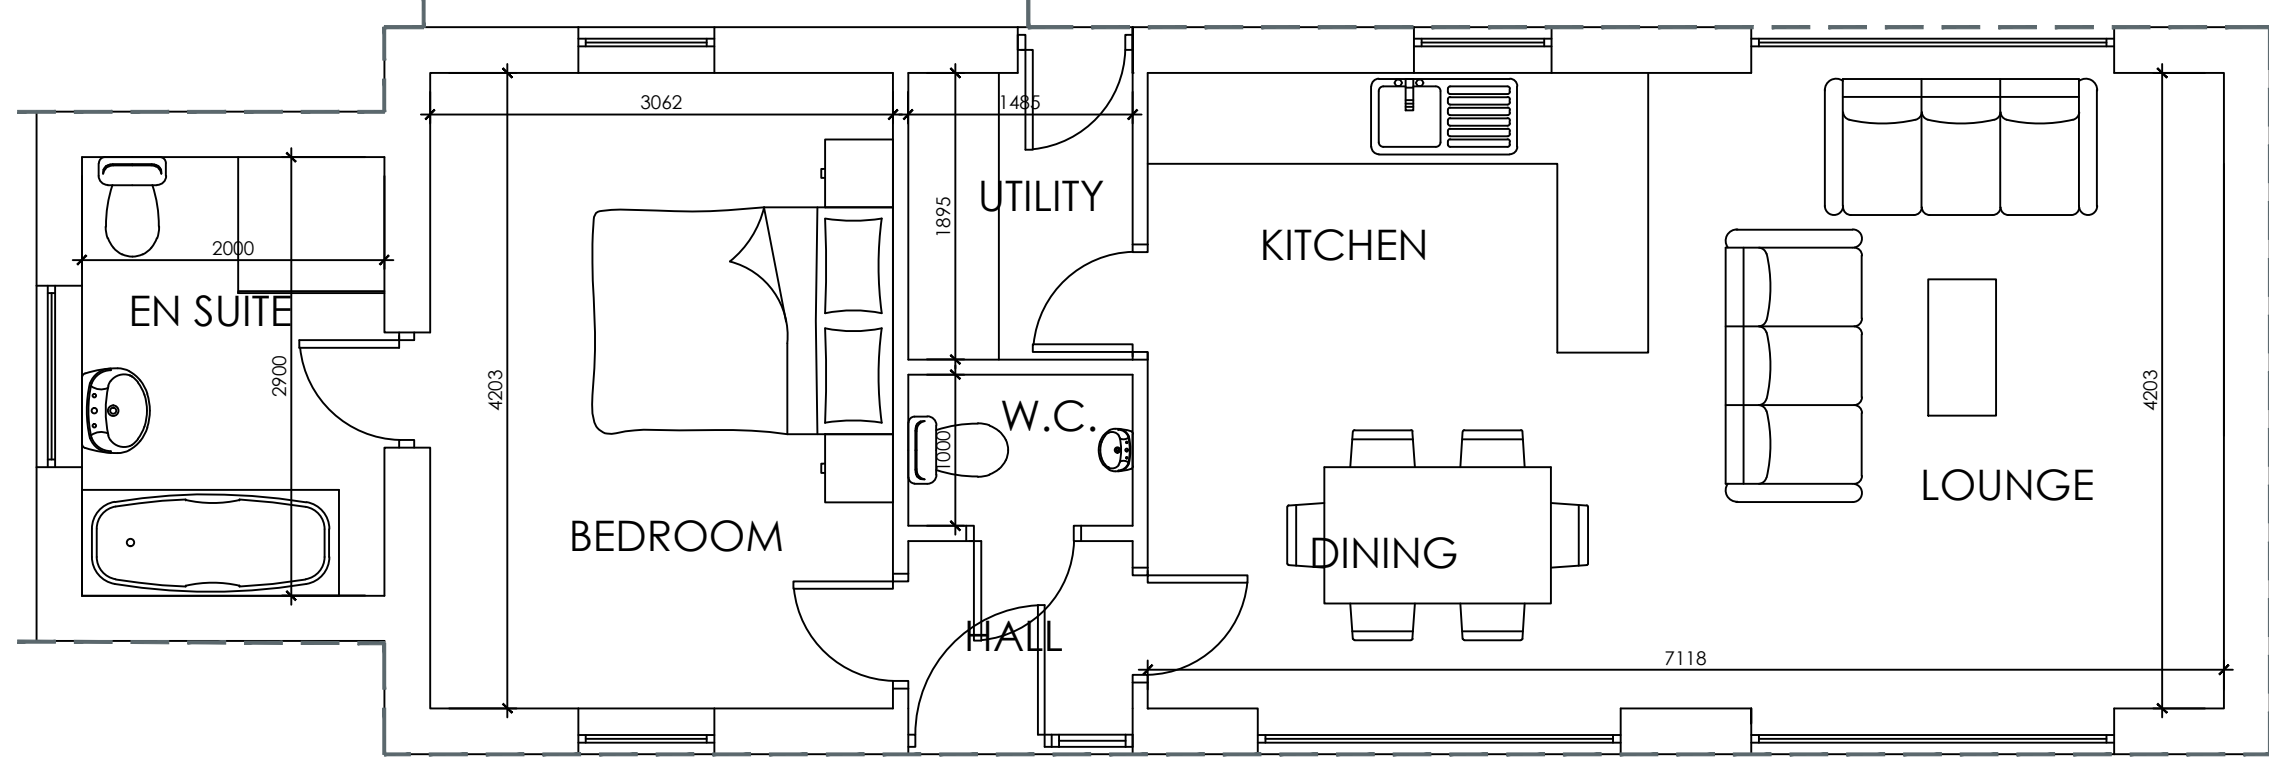

PLAN  
AS PROPOSED

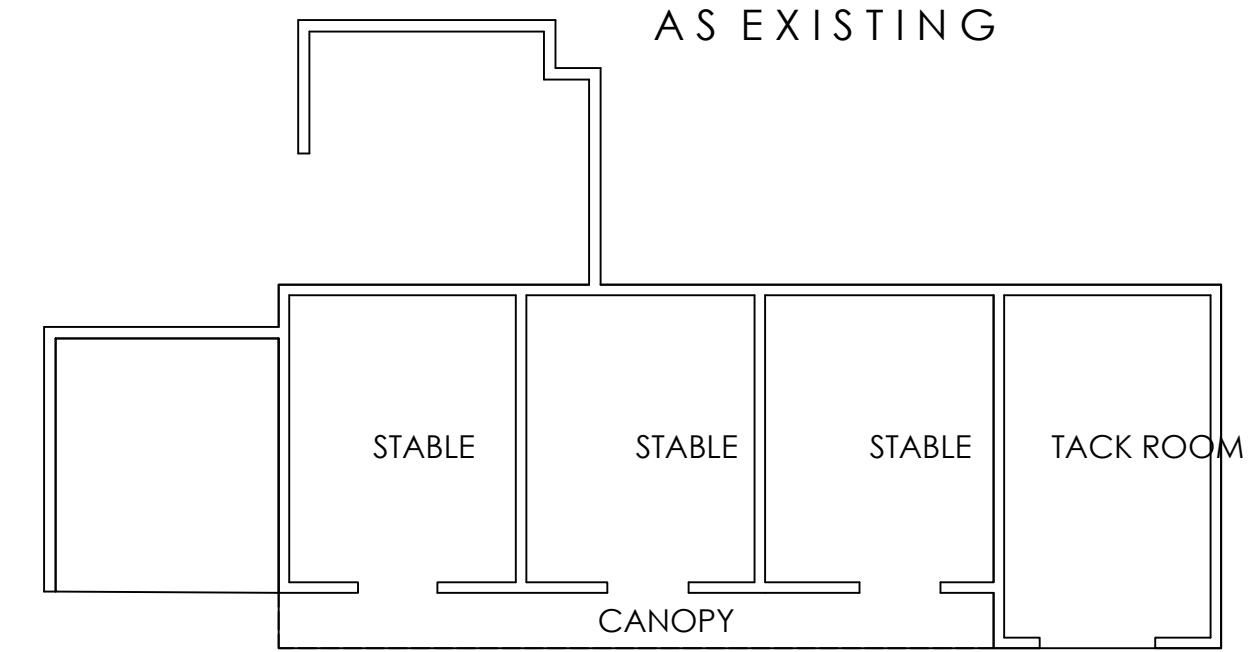


PLAN  
AS EXISTING

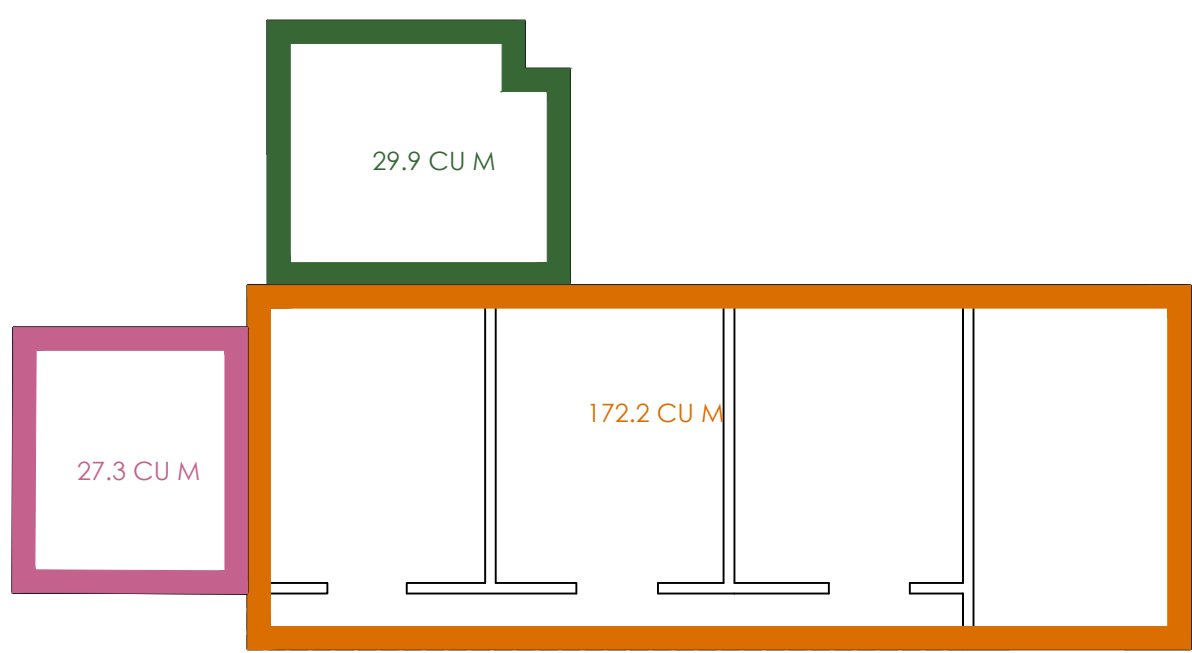

BUIDING VOLUME  
AS EXISTING - TOTAL = 229.92 CU M



BUIDING VOLUME  
AS PROPOSED - TOTAL = 183 CU M  
79.5% OF EXISTING BUILDING VOLUME

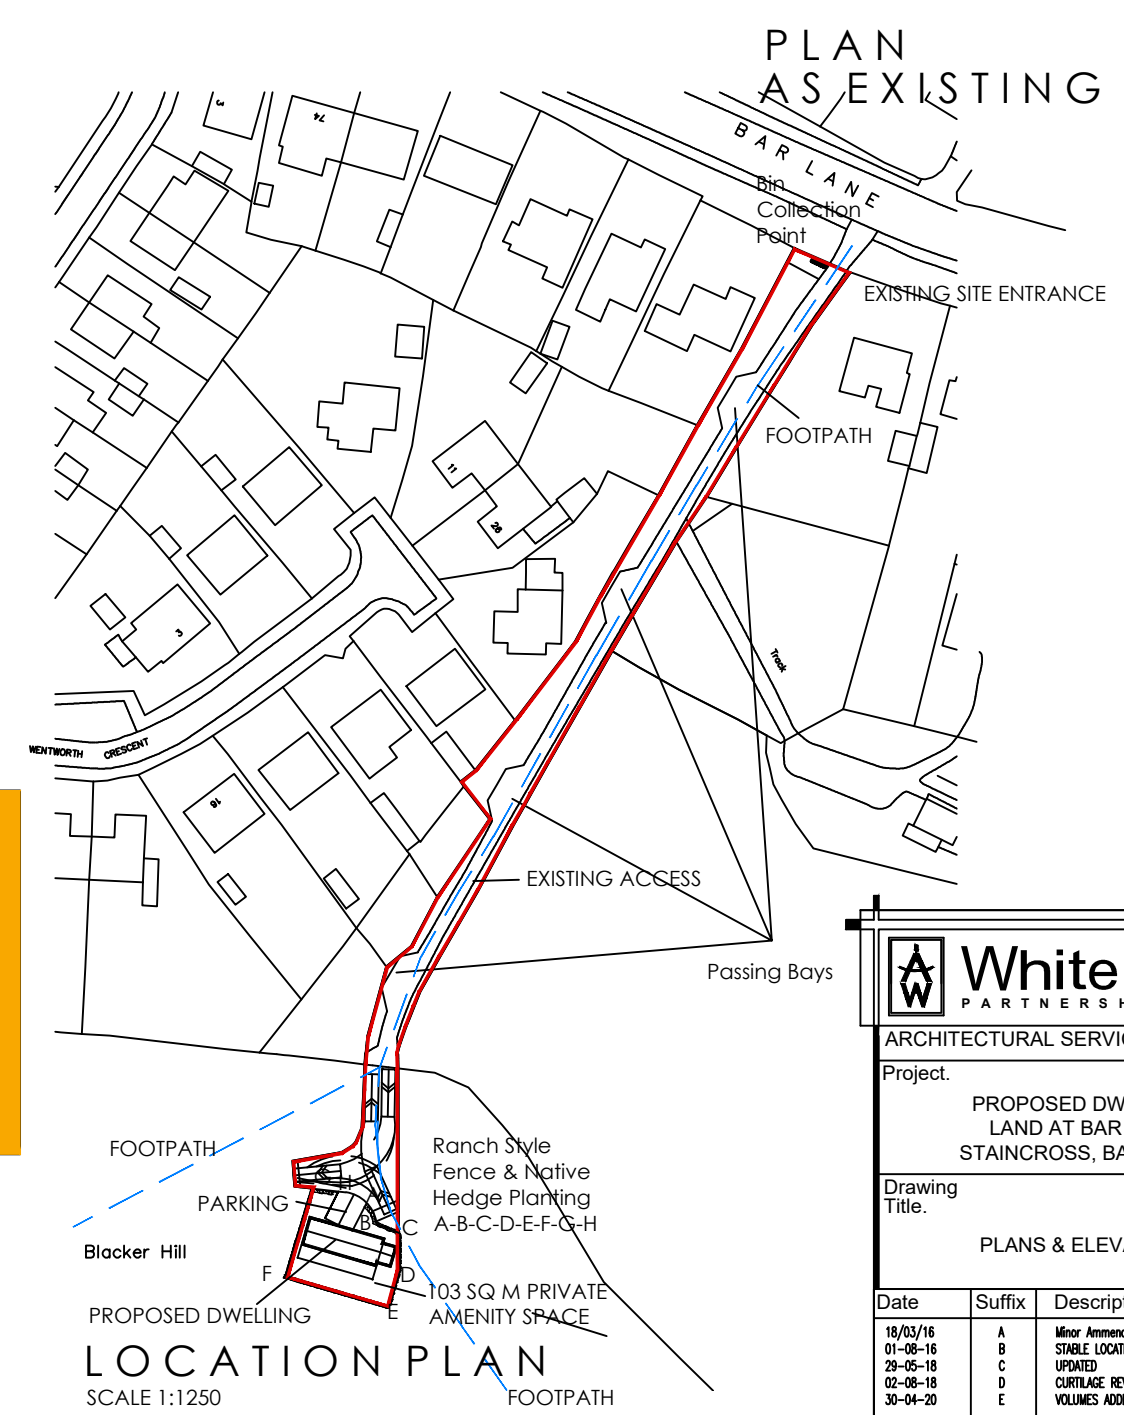

LOCATION PLAN  
SCALE 1:1250

|                                                                                       |        |                                     |                                                                                |          |                                                                               |  |
|---------------------------------------------------------------------------------------|--------|-------------------------------------|--------------------------------------------------------------------------------|----------|-------------------------------------------------------------------------------|--|
|  |        | <b>White Agus</b><br>PARTNERSHIP    | 8 MORSTON BUSINESS PARK,<br>WHALEY ROAD, BARUGH GREEN,<br>BARNSELY.<br>S75 1HQ |          | Phone: 01226 208482<br>Fax: 01226 283030                                      |  |
| ARCHITECTURAL SERVICES AND SURVEYORS                                                  |        |                                     |                                                                                |          | Email: info@whiteaguspartnership.co.uk<br>Web: www.whiteaguspartnership.co.uk |  |
| Project.                                                                              |        |                                     | Client.                                                                        |          |                                                                               |  |
| PROPOSED DWELLING<br>LAND AT BAR LANE<br>STAINCROSS, BARNSELY                         |        |                                     | MR PAUL NEEDHAM                                                                |          |                                                                               |  |
| Drawing Title.                                                                        |        |                                     | Date.                                                                          |          | Scale.                                                                        |  |
| PLANS & ELEVATIONS                                                                    |        |                                     | MARCH 2016                                                                     |          | 1:50& 1:100 @ A2                                                              |  |
|                                                                                       |        |                                     | Ref.                                                                           | Dwg. No. | Rev.                                                                          |  |
|                                                                                       |        |                                     | 15-156                                                                         | 01       | G                                                                             |  |
| Date                                                                                  | Suffix | Description                         | Date                                                                           | Suffix   | Description                                                                   |  |
| 18/03/16                                                                              | A      | Minor Amendments                    | 16-07-20                                                                       | F        | ACCESS REVISED & OUTLINE EXTENDED                                             |  |
| 01-06-16                                                                              | B      | STABLE LOCATION FROM ARCHIVES ADDED | 13-08-20                                                                       | G        | PARKING SPACE ADDED                                                           |  |
| 29-06-18                                                                              | C      | UPDATED                             |                                                                                |          |                                                                               |  |
| 02-08-18                                                                              | D      | CURTAINS REVISED                    |                                                                                |          |                                                                               |  |
| 30-04-20                                                                              | E      | VOLUMES ADDED                       |                                                                                |          |                                                                               |  |