




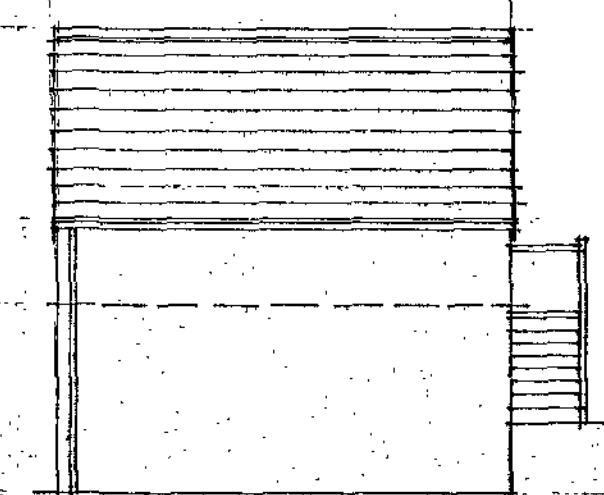

REAR.

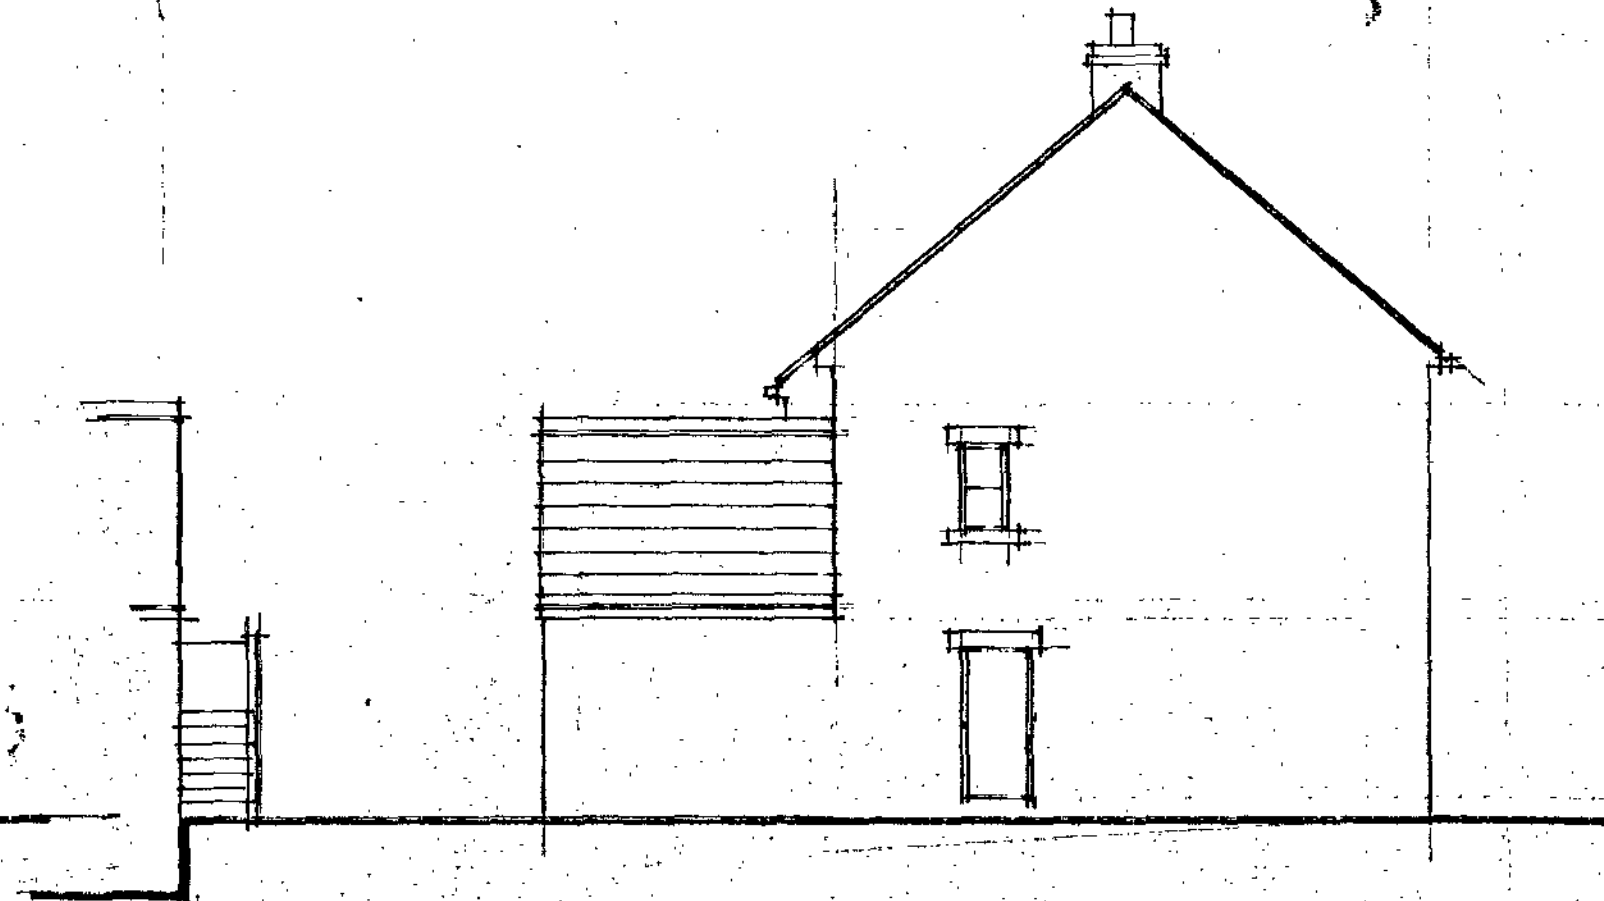


REAR

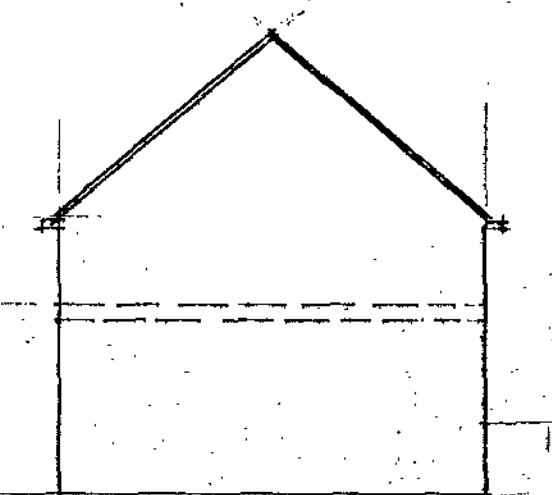

SIDE



FRONT ELEVATION

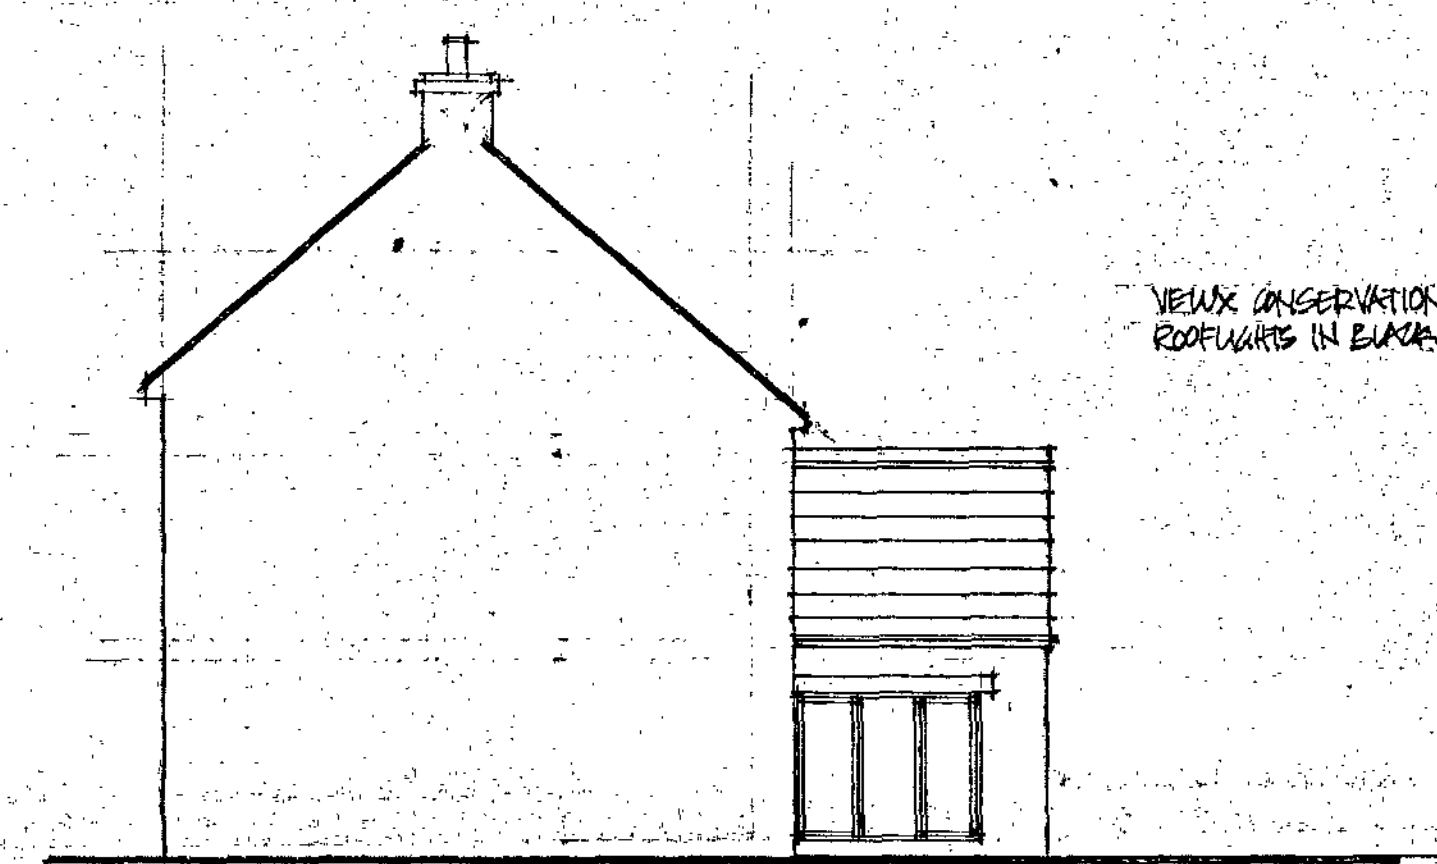


SIDE

NEW CONSERVATION
ROOFING IN BLACK


METALLIC BLUE SLATE (STERN RIVINGTON BLUE/BLACK)
ROOFING WITH DARK GREY RIDGES.
RAINWATER GOODS IN BLACK GAB CUTTERS
& BLACK CIRC RINGS

WALLING IN NATURAL COURSED STONE WITH
ARTISTONE HEADS & CILLS AND
DOOR JAMBS TO FRONT ENTRANCE


WINDOWS & DOOR FRAMES IN PAINTED
SOFTWOOD OFF WHITE

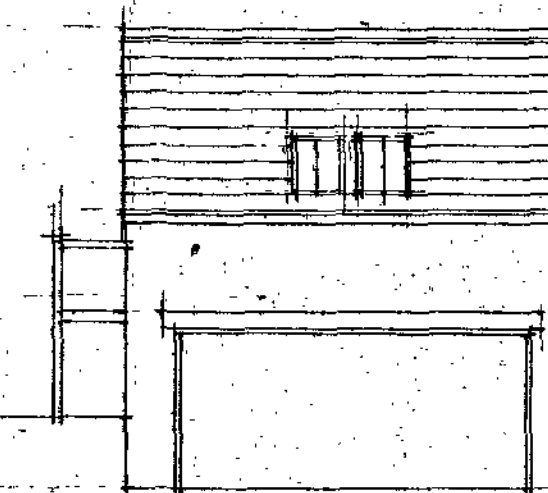


FRONT

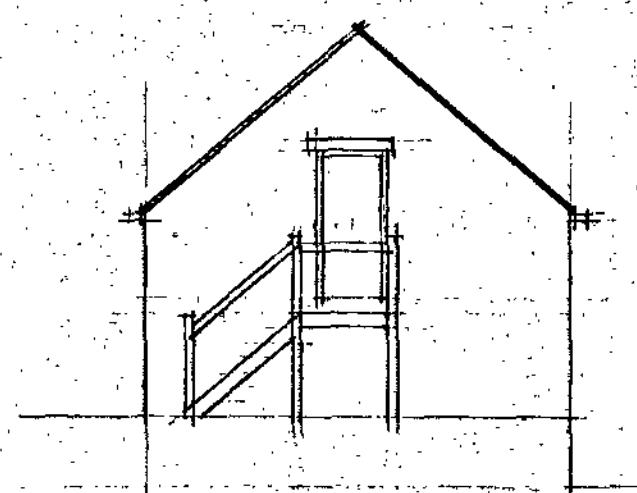


SIDE

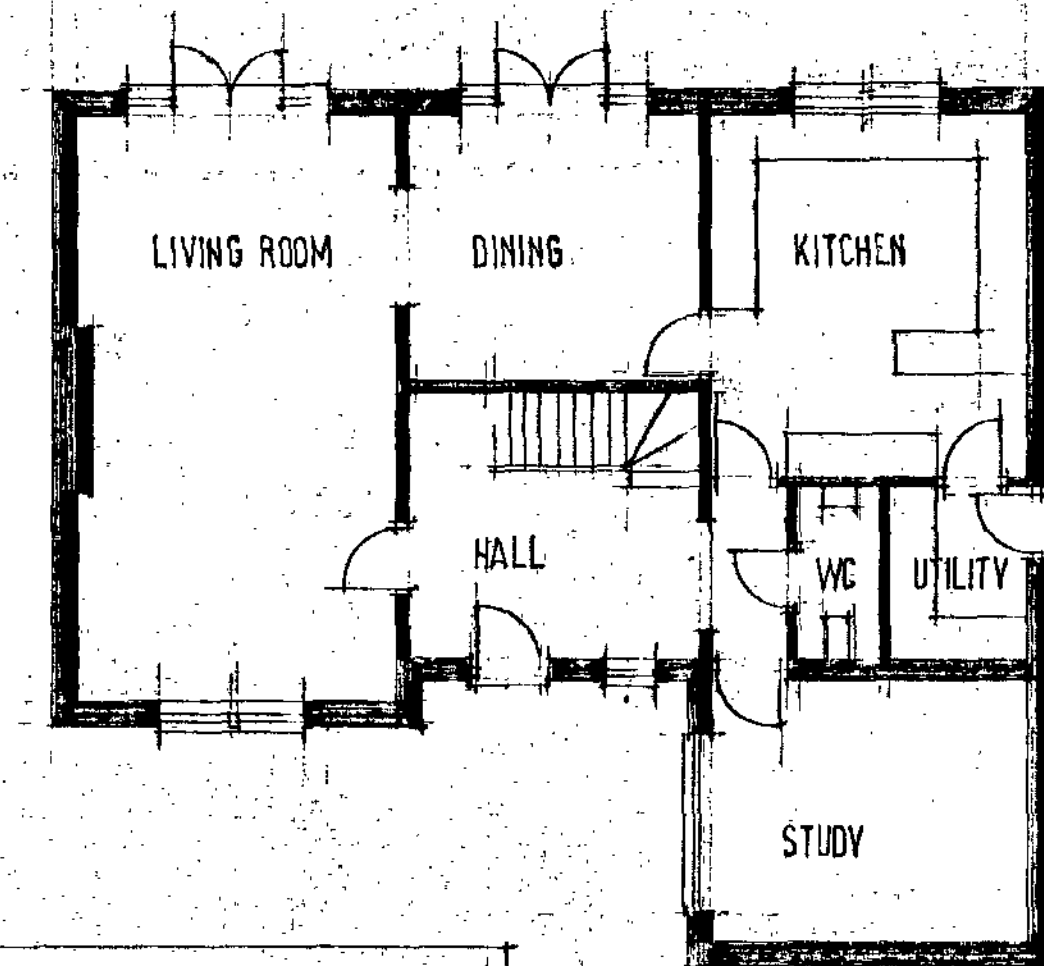


GROUND FLOOR

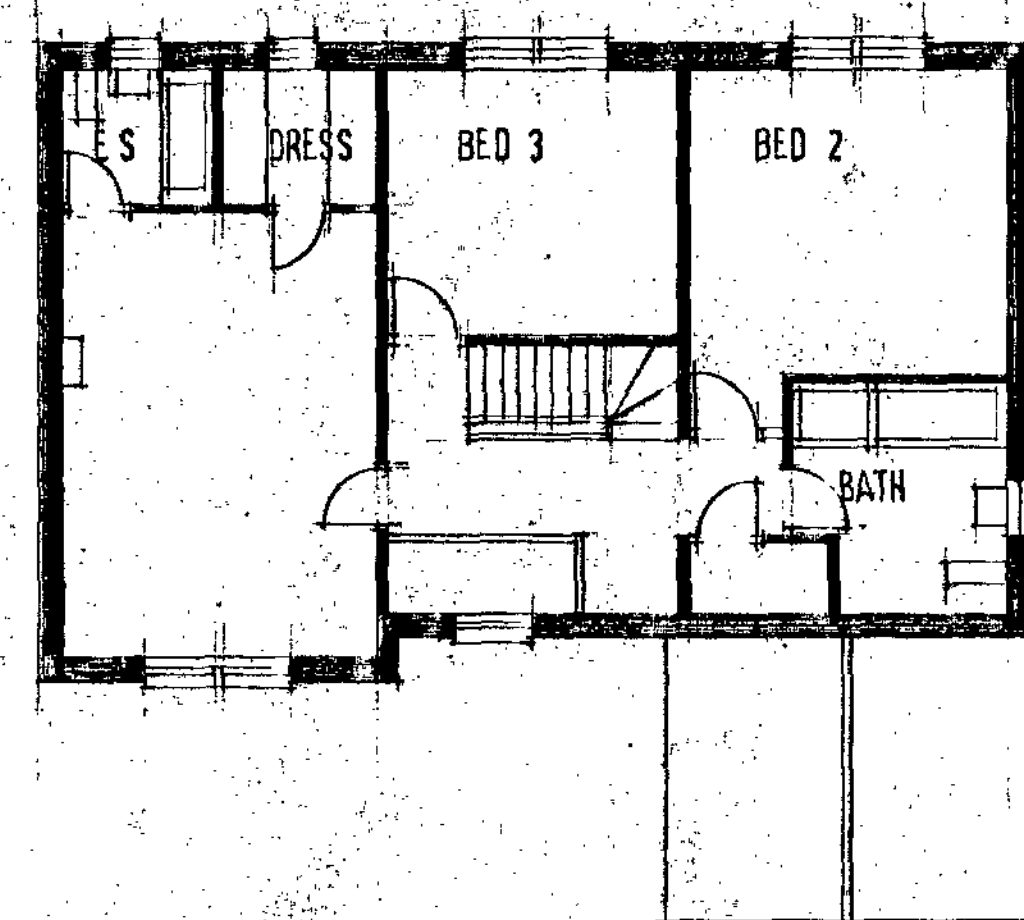


FIRST FLOOR

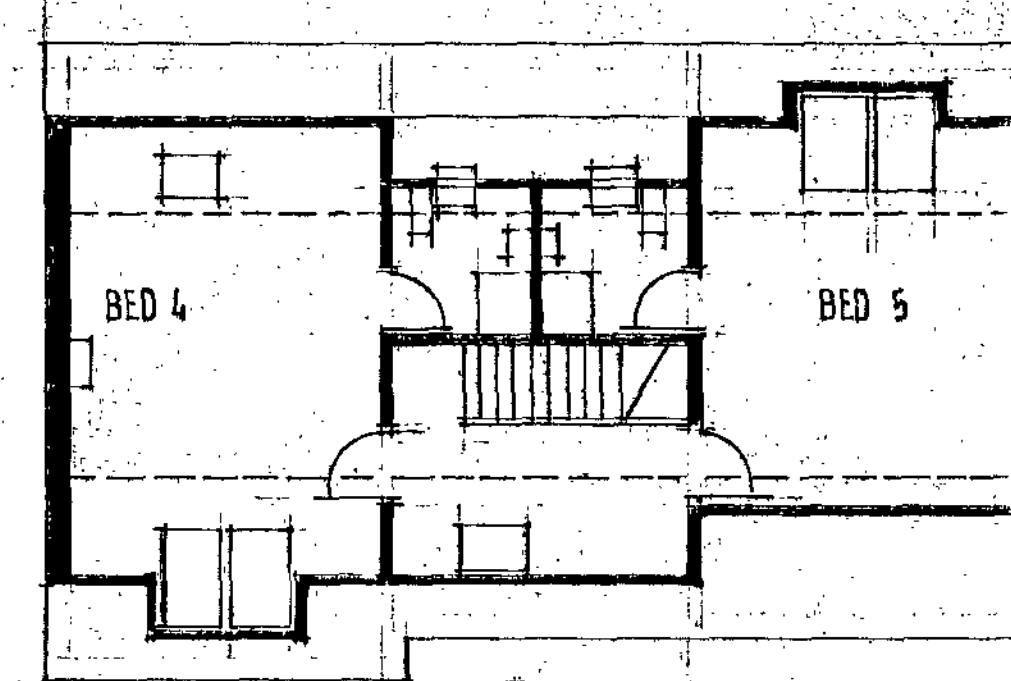

SECOND FLOOR

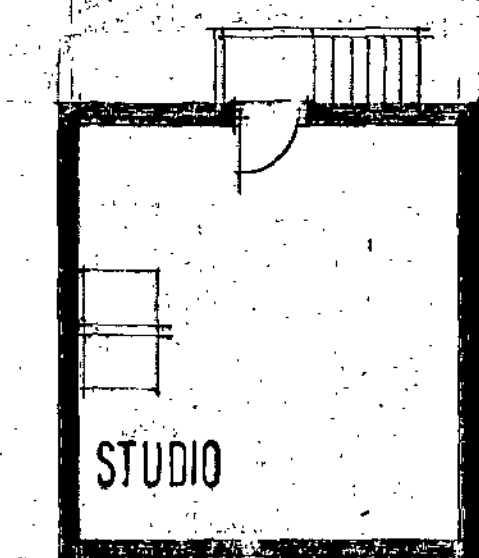

FIRST FLOOR

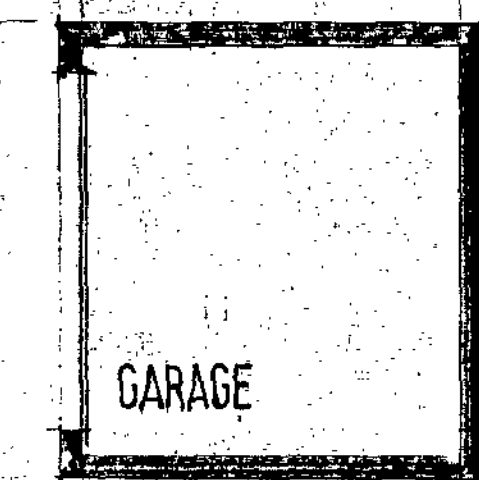

GROUND FLOOR

Ref.	Revision	Date
1	21-01	

MR R RICHARDSON

Project
RESIDENTIAL DEVELOPMENT
MORTIMER RD
PENISTONE

Title
PLOT 4

Barnsley Metropolitan
Borough Council
13 JAN 2009
Corporate Mail Room

Scale: 1:100
Date: NOV 08
Drawn: SL
Drawing No: P/3/5A/4

BDS

BUILDING DESIGN SERVICES
15 Hunters Avenue Barnsley S70 6PL
TEL: 01226 733224

