
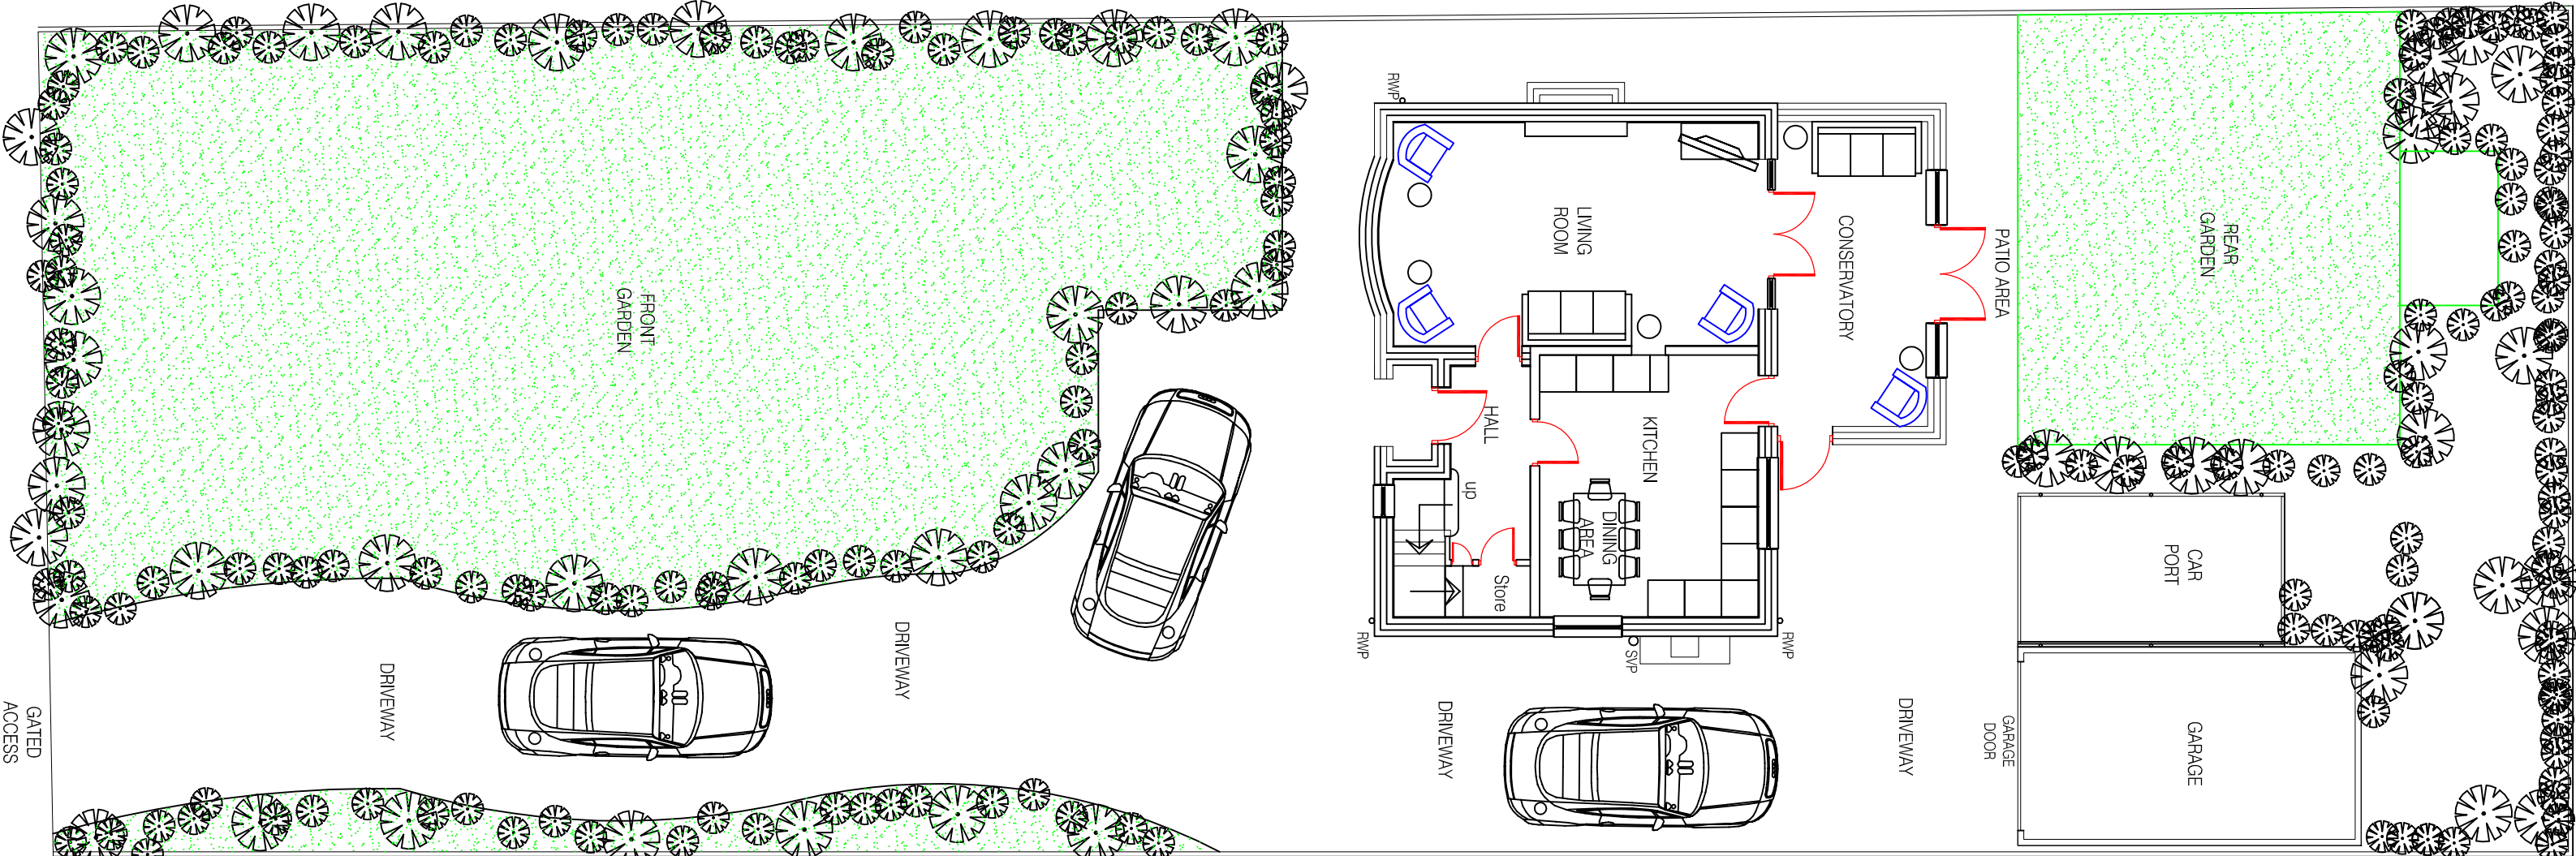
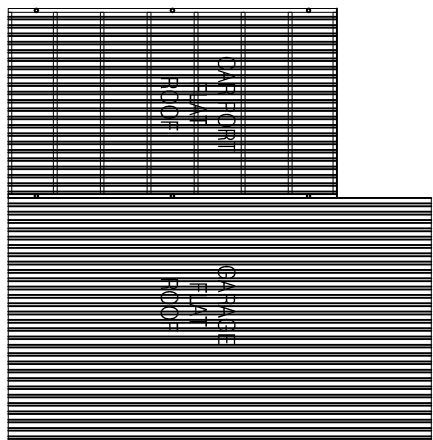
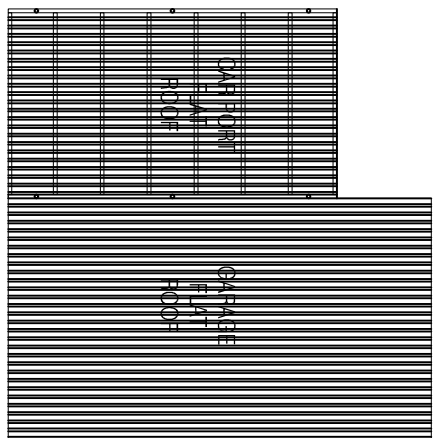



MRS SANDRA BHATTI

40 WAKEFIELD ROAD,
STAINCROSS, BARNSELEY. S75 6JY


Existing Ground Floor Plan / Site

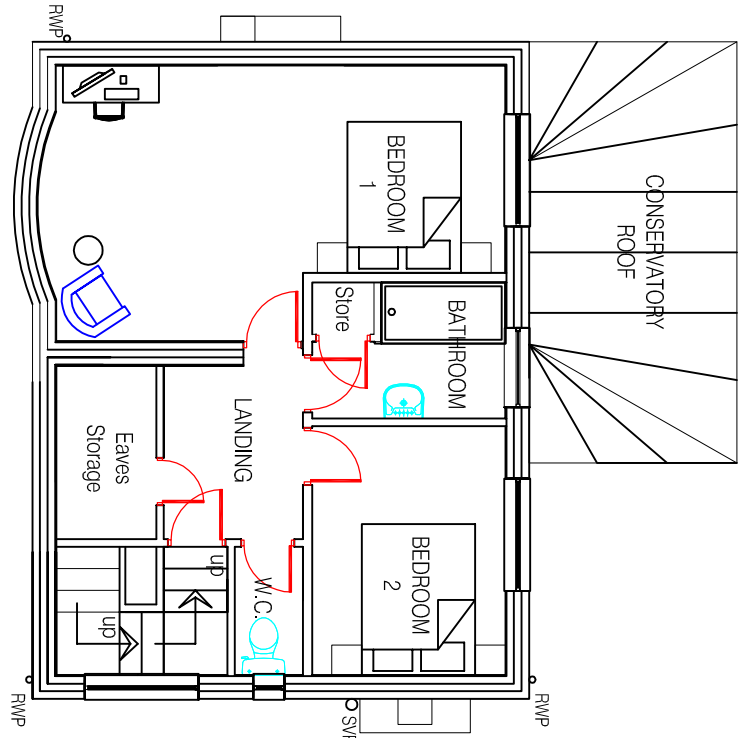


Existing First Floor Plan

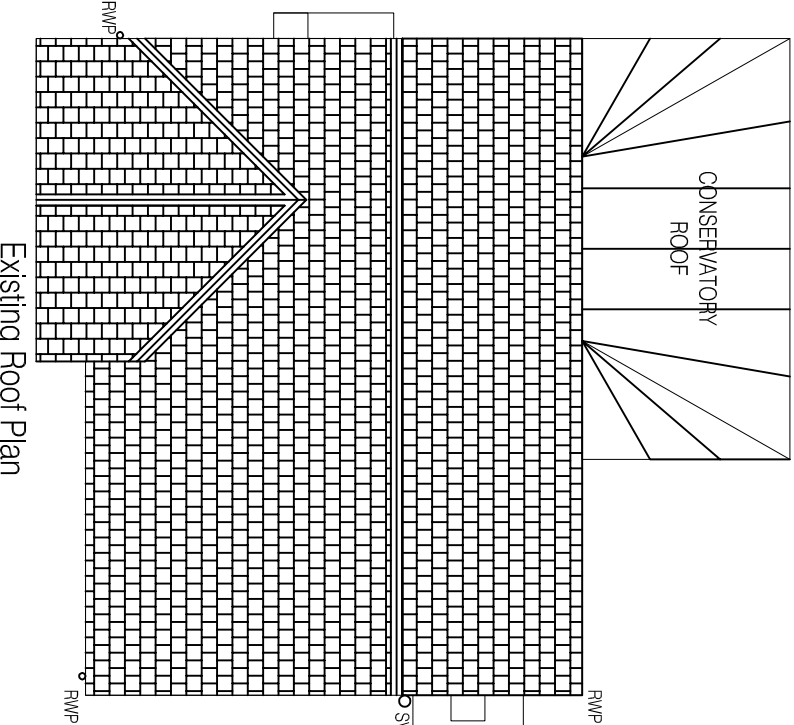


Existing Roof Plan

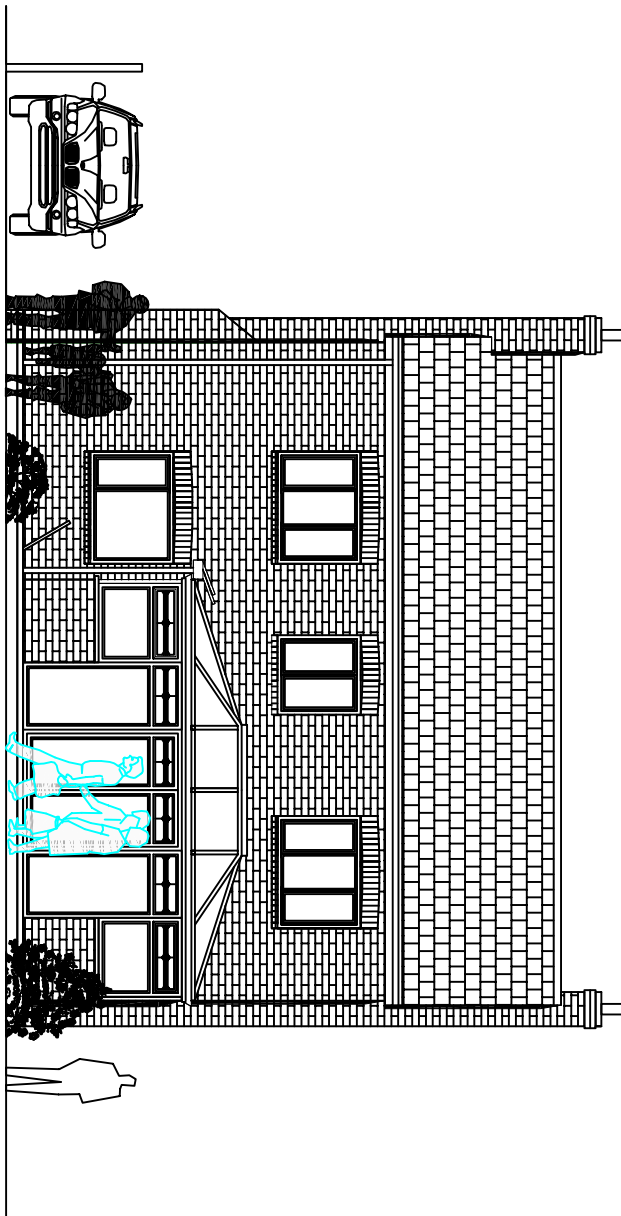


Existing Rear Elevation

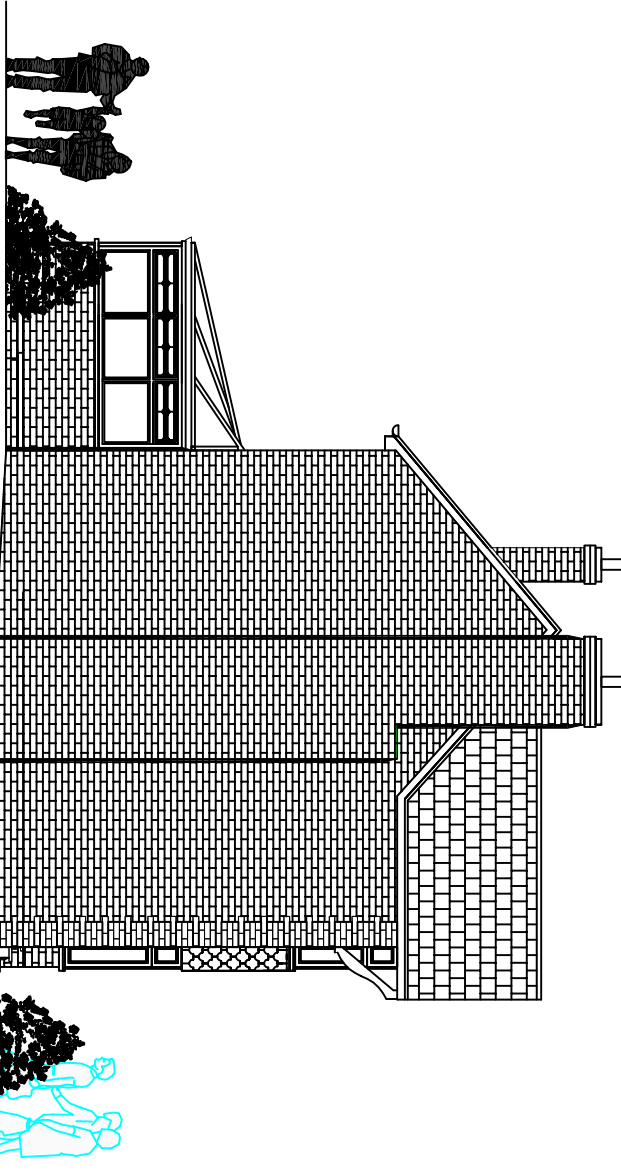

Existing Side Elevation

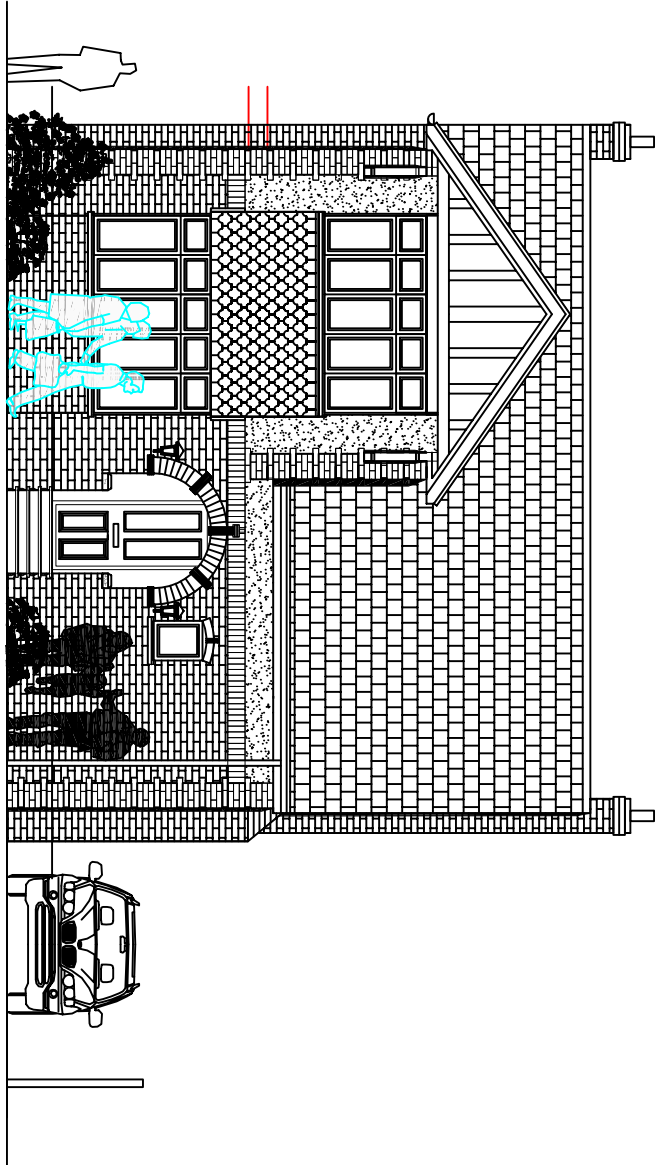

Existing Front Elevation

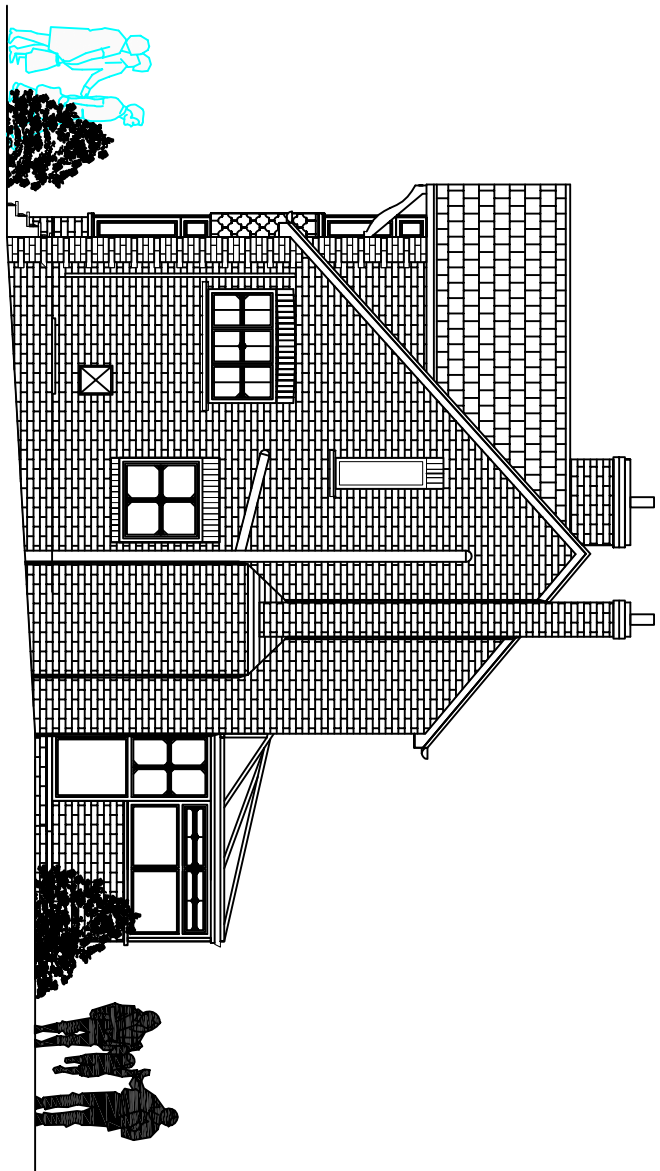

Existing Side Elevation



Site location plan
@1:1250 scale

- Architectural design
- Planning & Building Regulations
- Landscape architecture
- 3D Visualisation & Model making

CLIENT
MRS.SANDRA.BHATTI

40.WAKEFIELD.ROAD.
STAINCROSS.BARNSELEY.
S75.6JY

DRAWING OF
PROPOSED.EXTENSION.TO.DWELLING
TO.REAR.&SIDE.SINGLE.STOREY
GARAGE.&.CARPORT.REMOVAL

EXISTING.PLANS&ELEV.S.&.SITE

drawing no	rev	date
DWG-001	-	DEC-2020
scale	drawn	checked by
1:100@A1	SMT	SB
		DEC-2020

EXISTING SITEPLAN, FLOOR AND ROOF PLANS & ELEVATIONS @1:100