

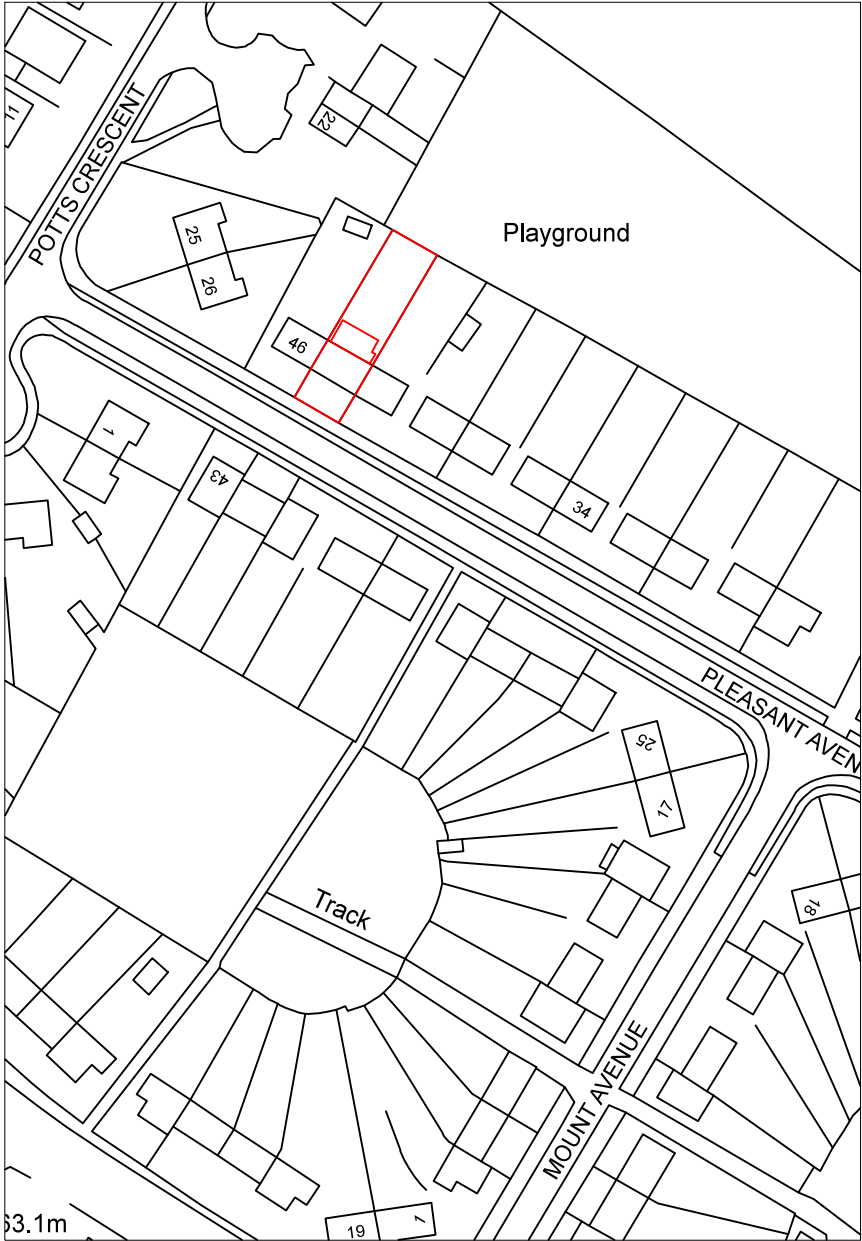


Drawing No.	Rev No.
MGT001 -001	

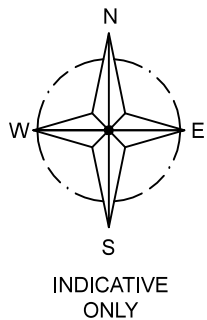

LOACATION PLAN
SCALE 1:1250 AT A3

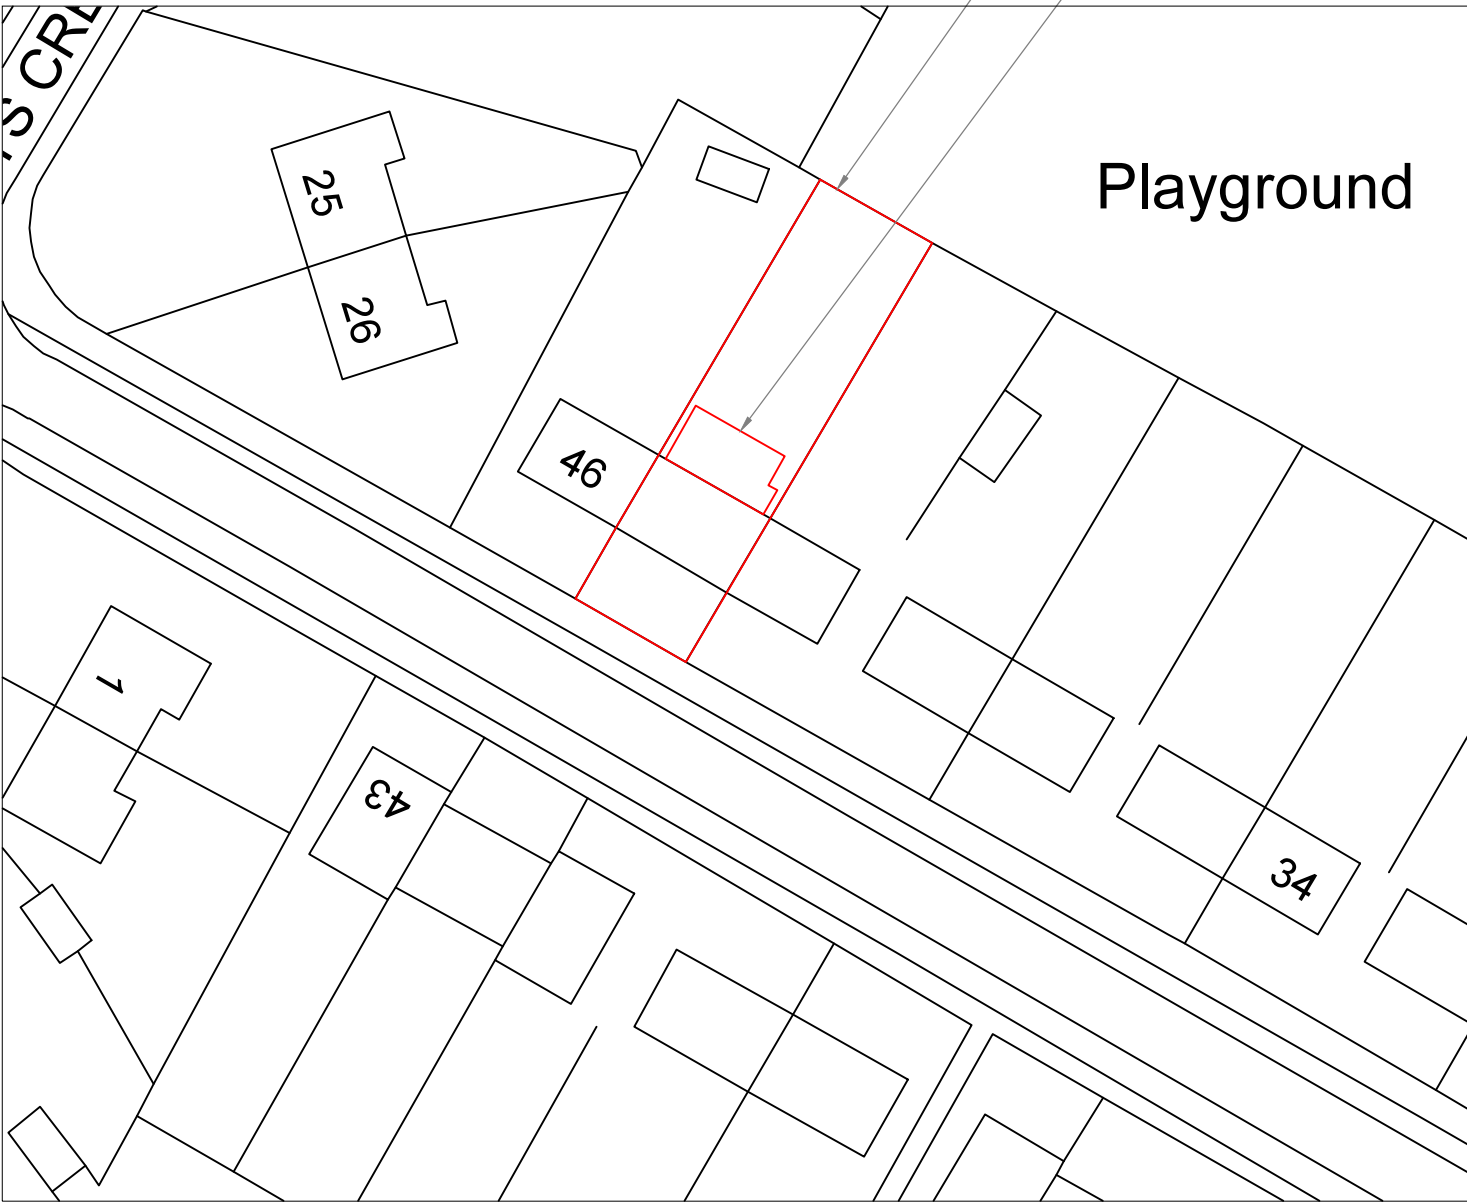

SITE PLAN
SCALE 1:500 AT A3

DO NOT SCALE: Contractor to check all dimensions and report any omissions or errors

NOTES

Rev	Description	By	Chk	App	Date
JRB DESIGNS Ltd 1 Saville Road Cudworth Barnsley S72 8LT Tel: 01226 383542 Fax: 01226 380078 Mob: 07970 541192 Email: john@jrbdesigns.co.uk This drawing is copyright. © jrbdesigns Ltd.					
Client MRS. G THORNTON					
Drawing Title SITE PLANS					
Address 44 PLEASANT AVENUE GREAT HOUGHTON BARNSELY S72 0BS					
Project Title: PROPOSED SINGLE STOREY REAR EXTENSION					
Purpose of Issue: PLANNING					
Drawing Status FIRST ISSUE					
Scale at A3 AS SHOWN	Drawn By JRB	Date 17/09/2020			
Checked By	Date 17/09/2020	Approved By	Date 17/09/2020		
Project No. MGT001	Drawing No. 001		Revision -		
APPROVAL ☒	INFORMATION ☐	TENDER ☐	CONTRACT ☐	CONSTRUCTION ☐	