


SCALE BAR

FRONT ELEVATION

FACING BELLWOOD CRESCENT

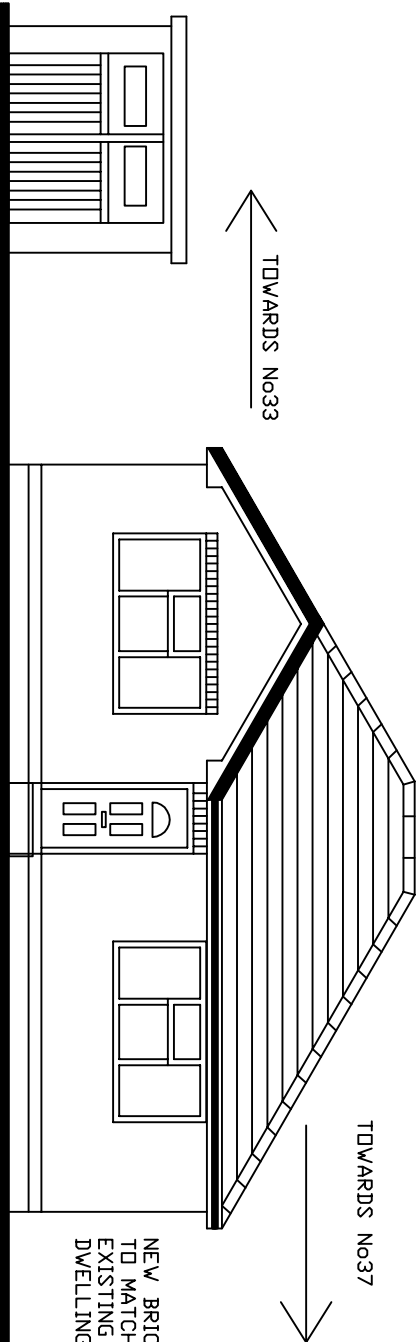


FLAT ROOF TO REAR
EXTENSION WITH
LANTERN SKY LIGHT

NEW BRICK WORK
TO MATCH THE
EXISTING MAIN
DWELLING

SIDE ELEVATION

FACING No 33

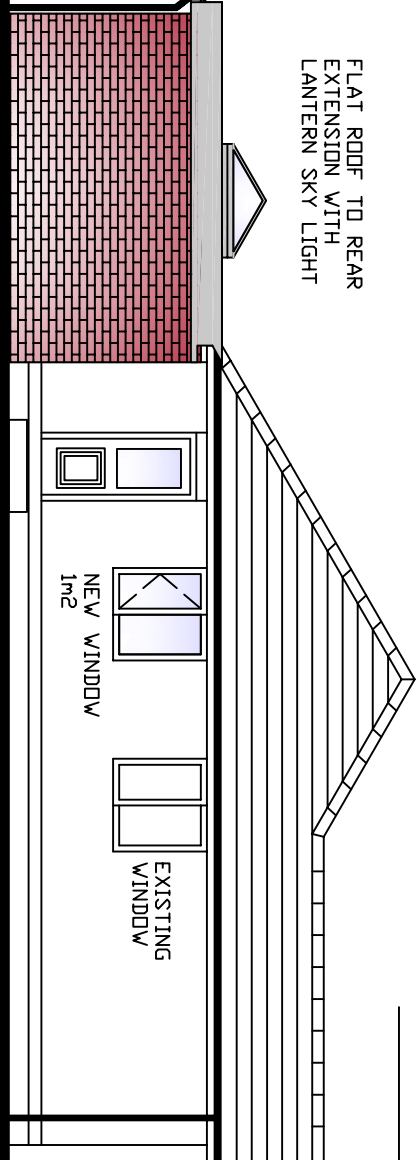

TOWARDS BELLWOOD
CRESCENT




EXISTING GARAGE

NO ALTERATION TO
PRINCIPLE ELEVATION

SIDE ACCESS DOOR IN UPVC
WITH OBSCURE HALF GLAZED TO
PANEL TO TOP

SIDE ELEVATION

FACING No 37

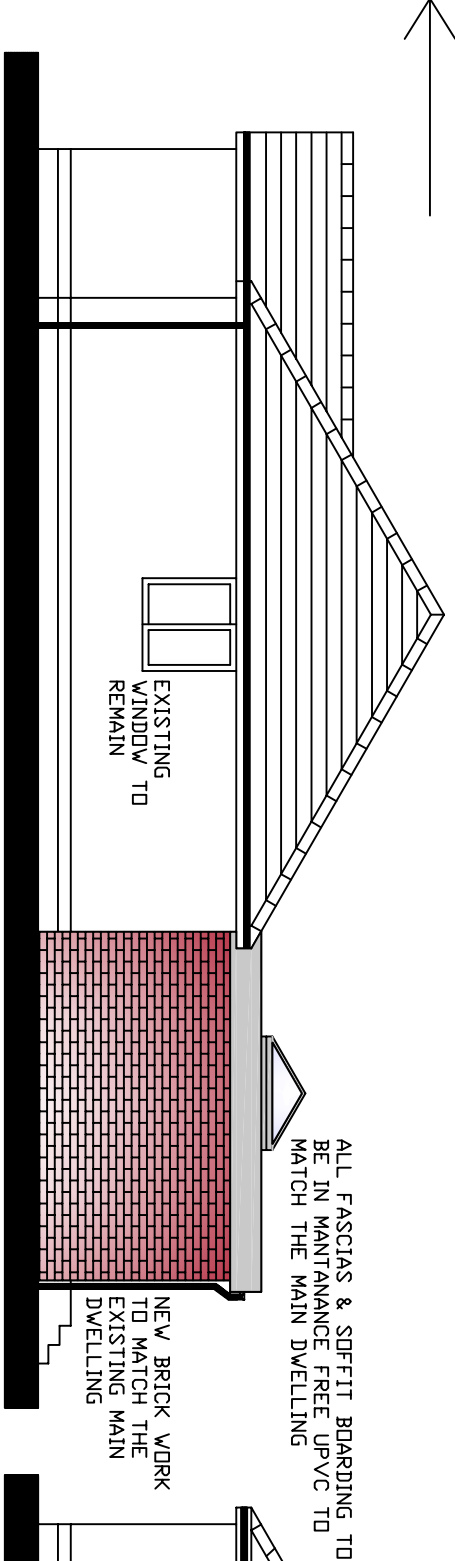


ALL FASCIAS & SOFFIT BOARDING TO
BE IN MANTANANCE FREE UPVC TO
MATCH THE MAIN DWELLING

EXISTING
WINDOW TO
REMAIN

NEW BRICK WORK
TO MATCH THE
EXISTING MAIN
DWELLING

REAR ELEVATION

FACING REAR GARDEN

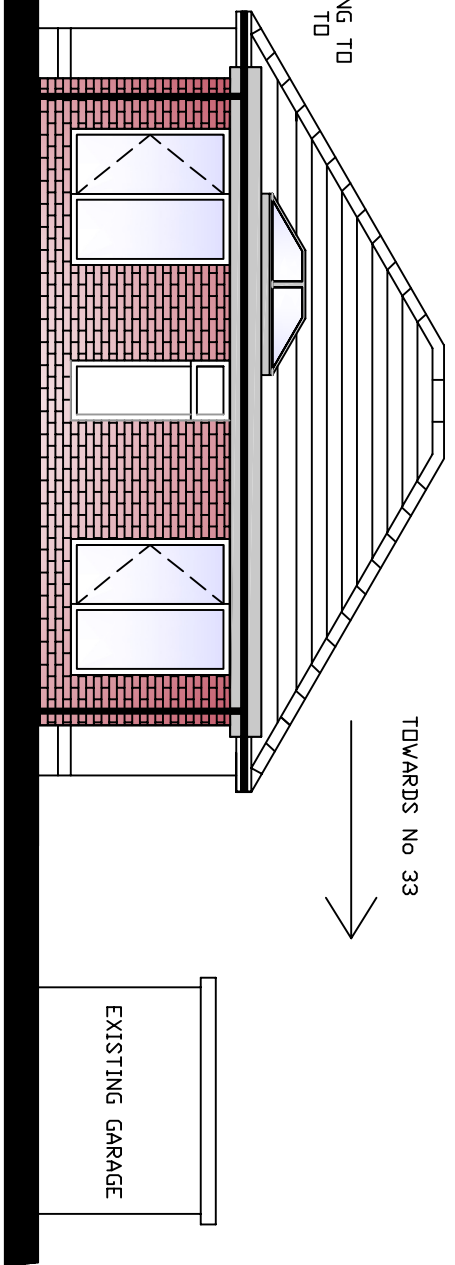

TOWARDS No 33

EXISTING GARAGE

PATIO DOOR TO KITCHEN IN
UPVC TO MATCH THE EXISTING
DWELLING

WINDOW TO KITCHEN IN UPVC
TO MATCH THE EXISTING

PATIO DOOR TO LOUNGE IN
UPVC TO MATCH THE EXISTING
DWELLING

CLIENT

MR & MRS S THORP
35, BELLWOOD CRESCENT
HOVLAND

TITLE

PROPOSED ELEVATIONS

DRAWN

AD

SCALE 1:100 @ A3

DATE 16/04/2024

REV

DRG No 004