



NJT DESIGN LIMITED - DISCLAIMER:

This drawing is copyright and shall not be reproduced for any other purpose without the written permission of the Architect. This drawing must be read in conjunction with all other related drawings and documentation. It is the contractors responsibility to ensure full compliance with the Building Regulations. It is the contractors responsibility to check and verify all dimensions on site. Any discrepancies to be reported immediately. IF IN DOUBT ASK. Materials not in conformity with relevant British or European Standards/Codes of practice or materials known to be deleterious to health & safety must not be used or specified on this project.

XREFS IN THIS DRAWING

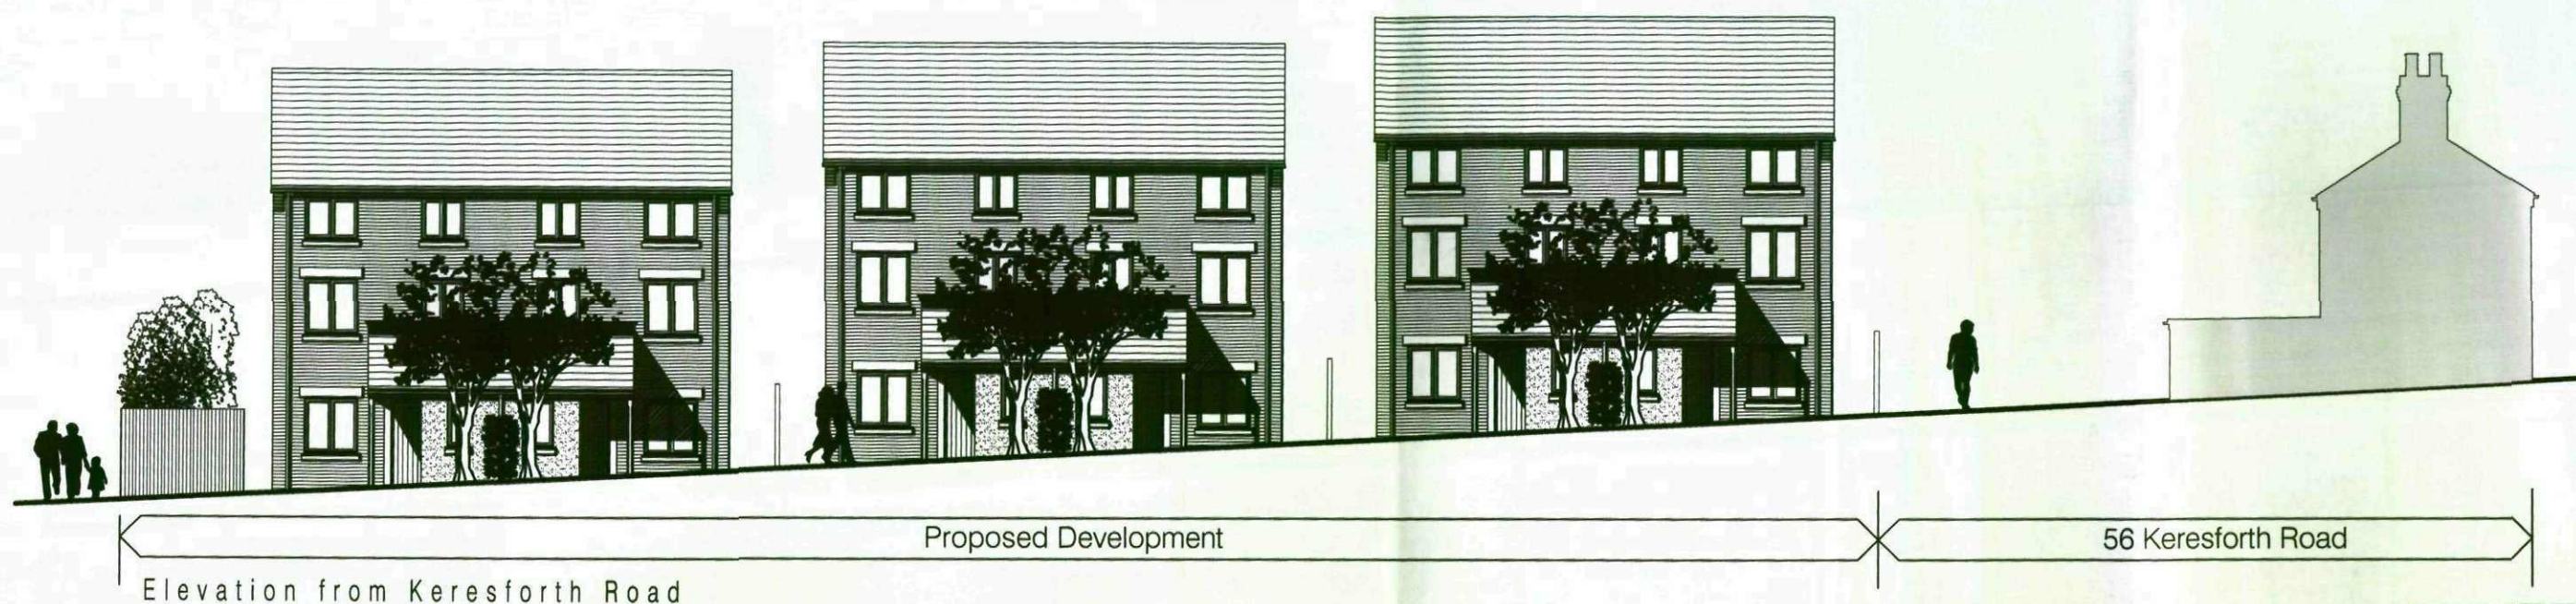

No.	Date	Description	Checked By
CLIENT			
RMG DEVELOPMENTS			
PROJECT			
DEVELOPMENT OF			
LAND AT 56 KERESFORTH			
ROAD, DODWORTH -			
BARNSELY			
TITLE			
PROPOSED SITE			
ELEVATIONS			
DRAWING STATUS			
PLANNING APPROVAL			
DRAWN	NJT	CHECKED	NJT
SCALE		1:150 @ A3	
DATE		MARCH 2009	

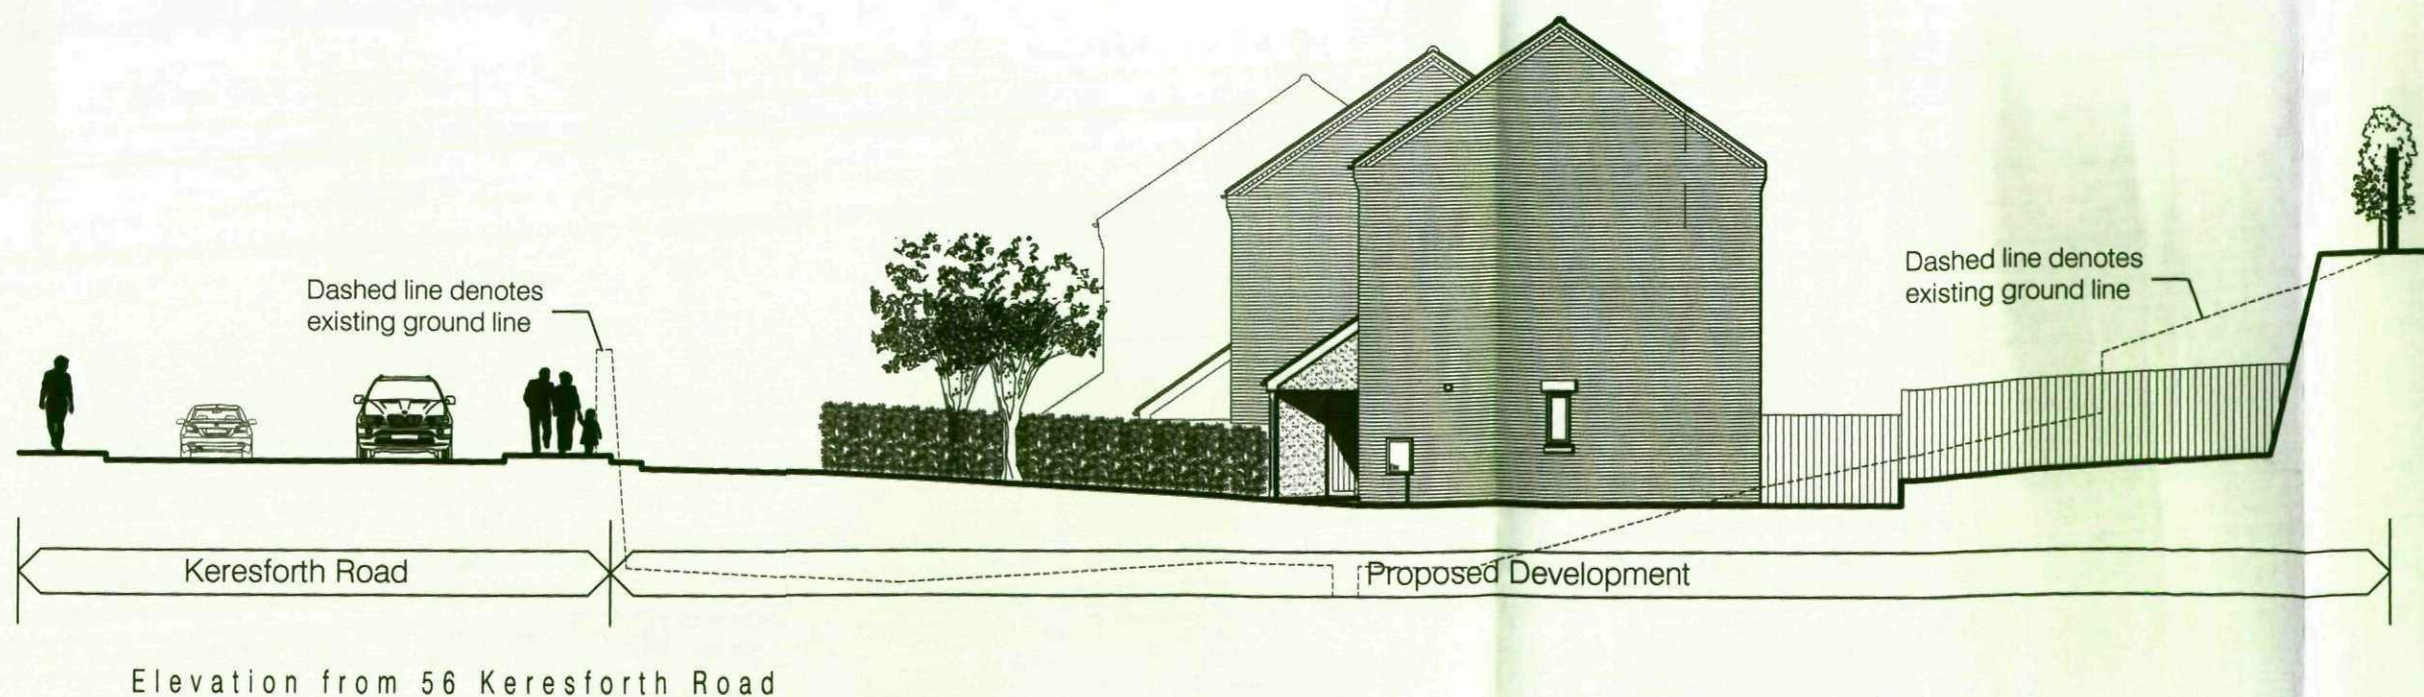

**NJT
DESIGN
LIMITED**

Unit 4
Humble Farm
Wingsworth
Chesterfield
S42 6NB

This drawing is copyright and shall not be reproduced nor used for any other purpose without the written permission of the Architects. This drawing must be read in conjunction with all other related drawings and documentation. It is the contractors responsibility to ensure full compliance with the Building Regulations. It is the contractors responsibility to check and verify all dimensions on site. Any discrepancies to be reported immediately. If IN DOUBT ASK. Materials not in conformity with relevant British or European Standards/Codes of practice or materials known to be deleterious to health & safety must not be used or specified on this project.

Notes:

- ① Brickwork - to be Hanson - Hathaway - Brindled
- ② Roof Tiles - to be Marley Eternit - Modern interlocking tile in smooth grey.
- ③ Smooth render finish in natural stone colour.
- ④ Windows - to be aluminium framed colour grey - design as shown by local supplier. With smooth stone facing lintels and cills.

All Soffits, Facias to be white uPVC with black uPVC guttering and downpipes.

No | Date | Description | Checked By

CLIENT

RMG DEVELOPMENTS

PROJECT
DEVELOPEMENT OF
LAND AT 56 KERESFORTH
ROAD, DODWORTH -
BARNSELY

TITLE

PROPOSED ELEVATIONS

DRAWING STATUS

PLANNING APPROVAL

DRAWN NJT CHECKED NJT

SCALE 1:100 @ A3





DATE MARCH 2009




T: 07891 014599 E: njt@njtdesign.co.uk W: www.njtdesign.co.uk

JOB NO. DRAWING NUMBER REV


08-009 A(00)-05 -

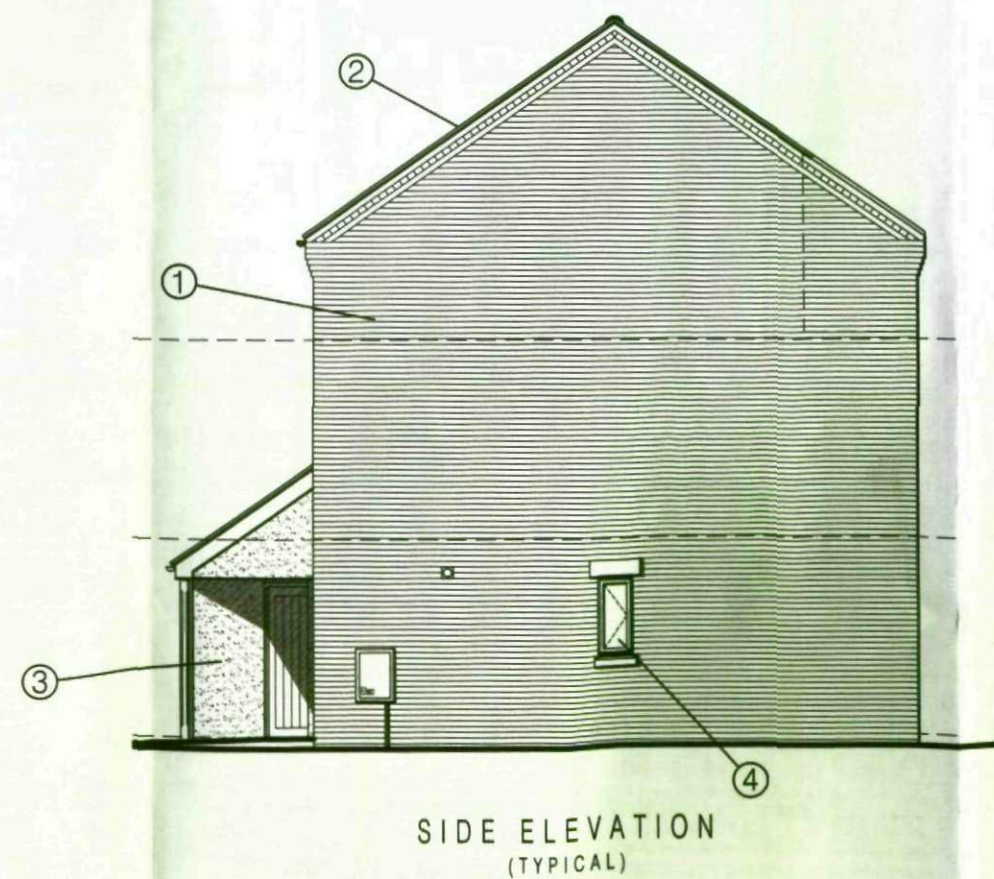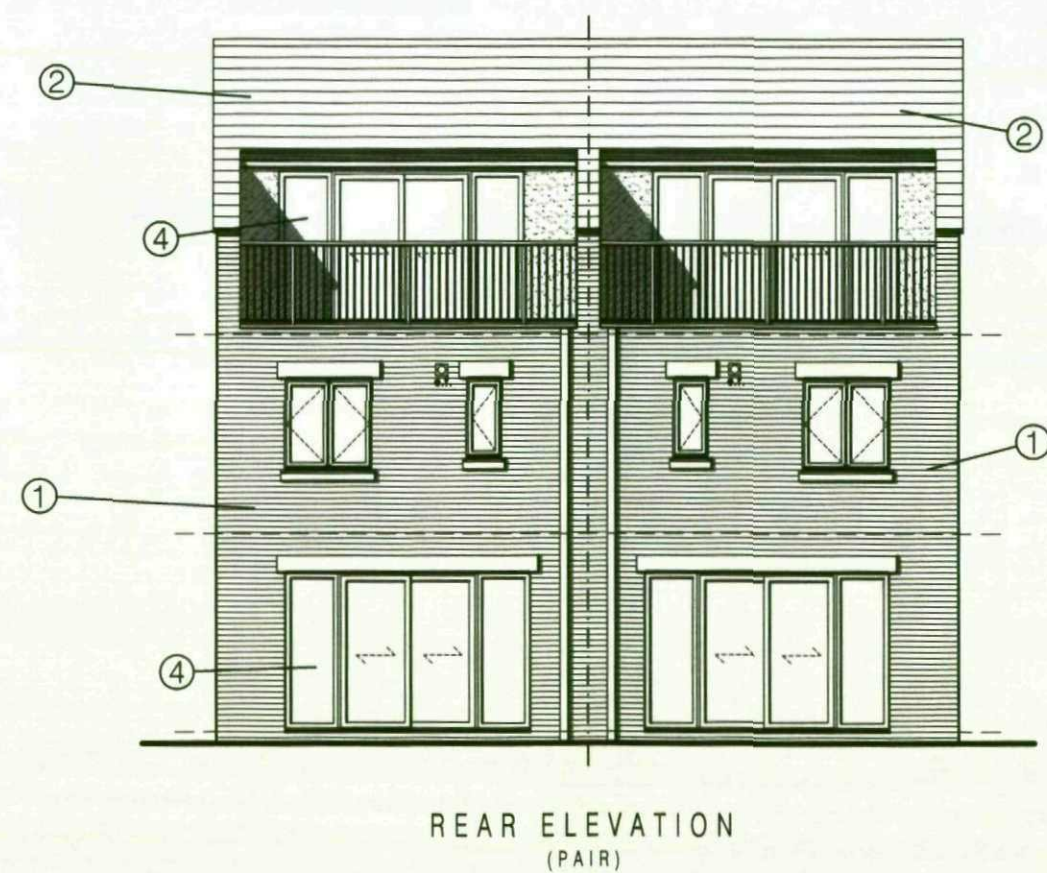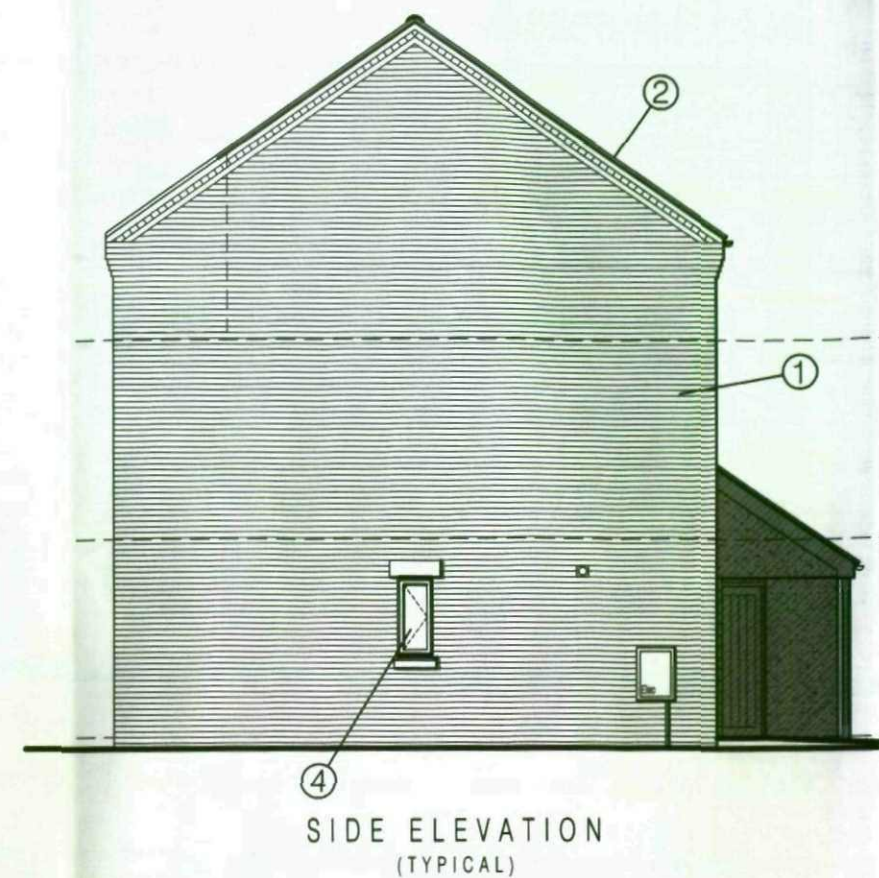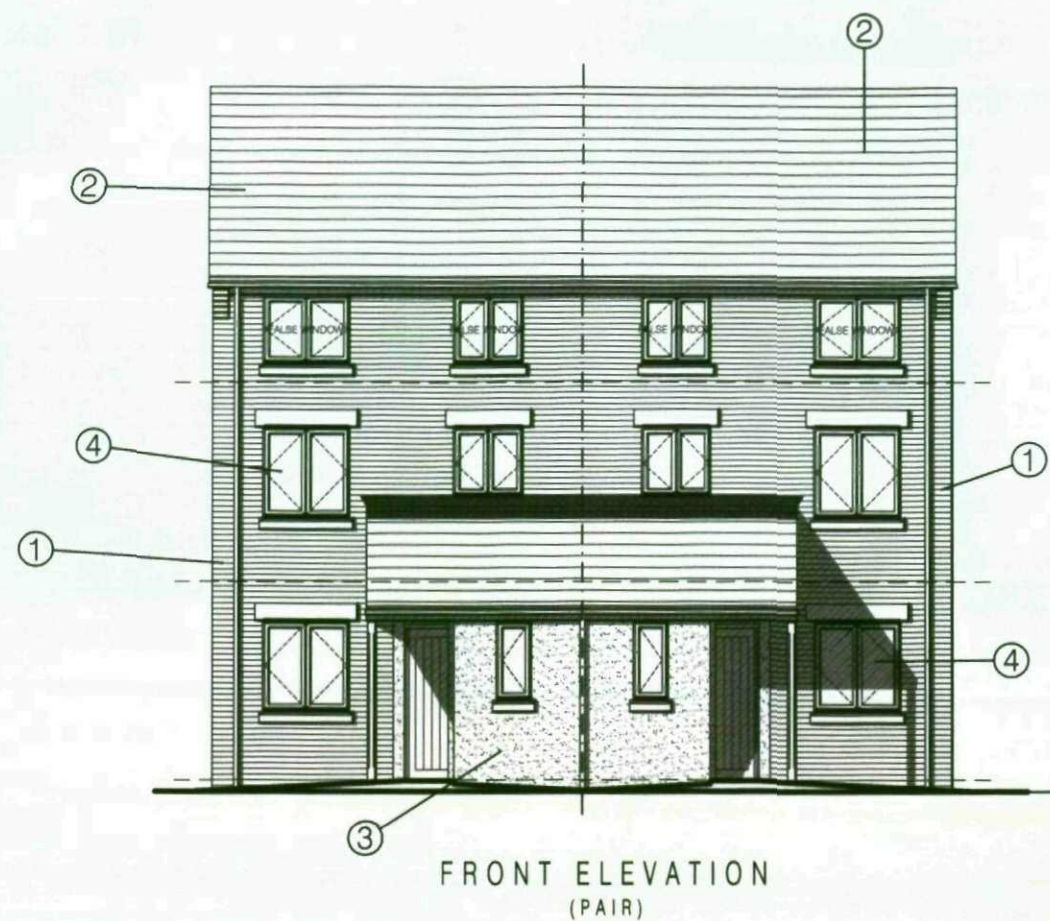


This drawing is copyright and shall not be reproduced nor used for any other purpose without the written permission of the Architects. This drawing must be read in conjunction with all other related drawings and documentation. It is the contractors responsibility to ensure full compliance with the Building Regulations. It is the contractors responsibility to check and verify all dimensions on site. Any discrepancies to be reported immediately. If IN DOUBT ASK. Materials not in conformity with relevant British or European Standards/Codes of practice or materials known to be deleterious to health & safety must not be used or specified on this project.

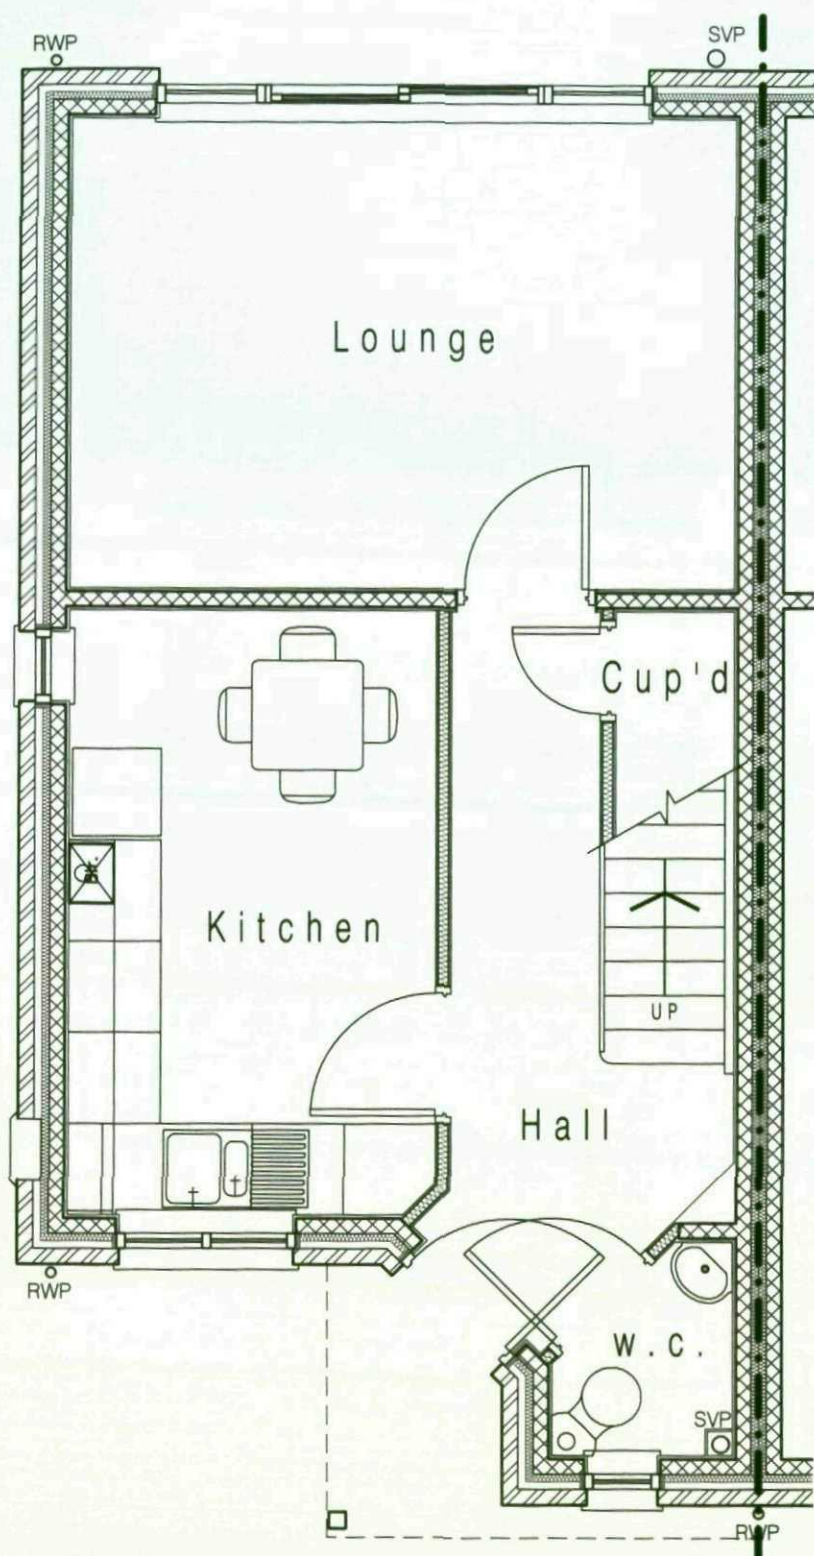

GROUND FLOOR PLAN

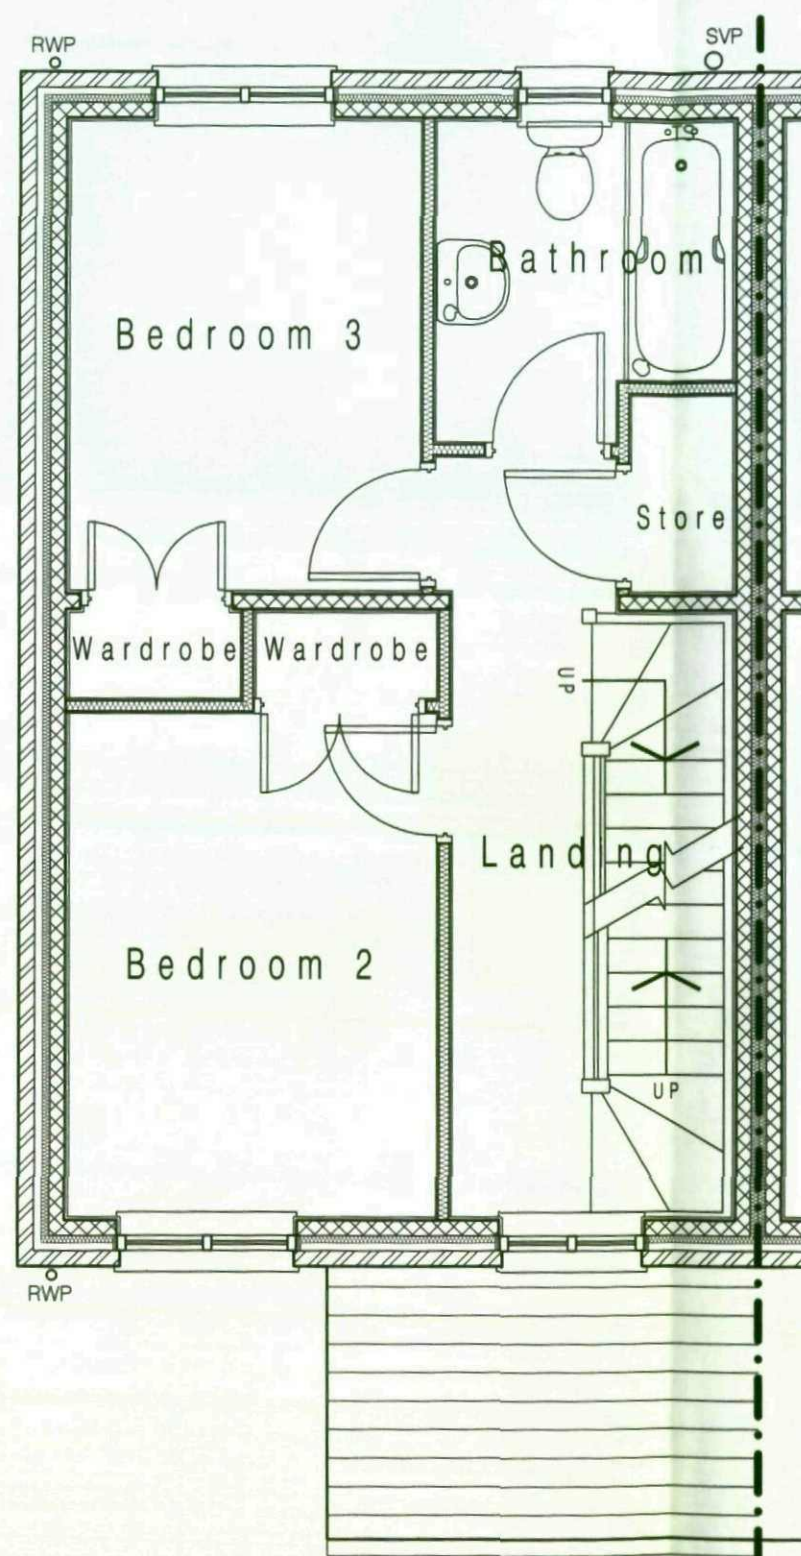

FIRST FLOOR PLAN

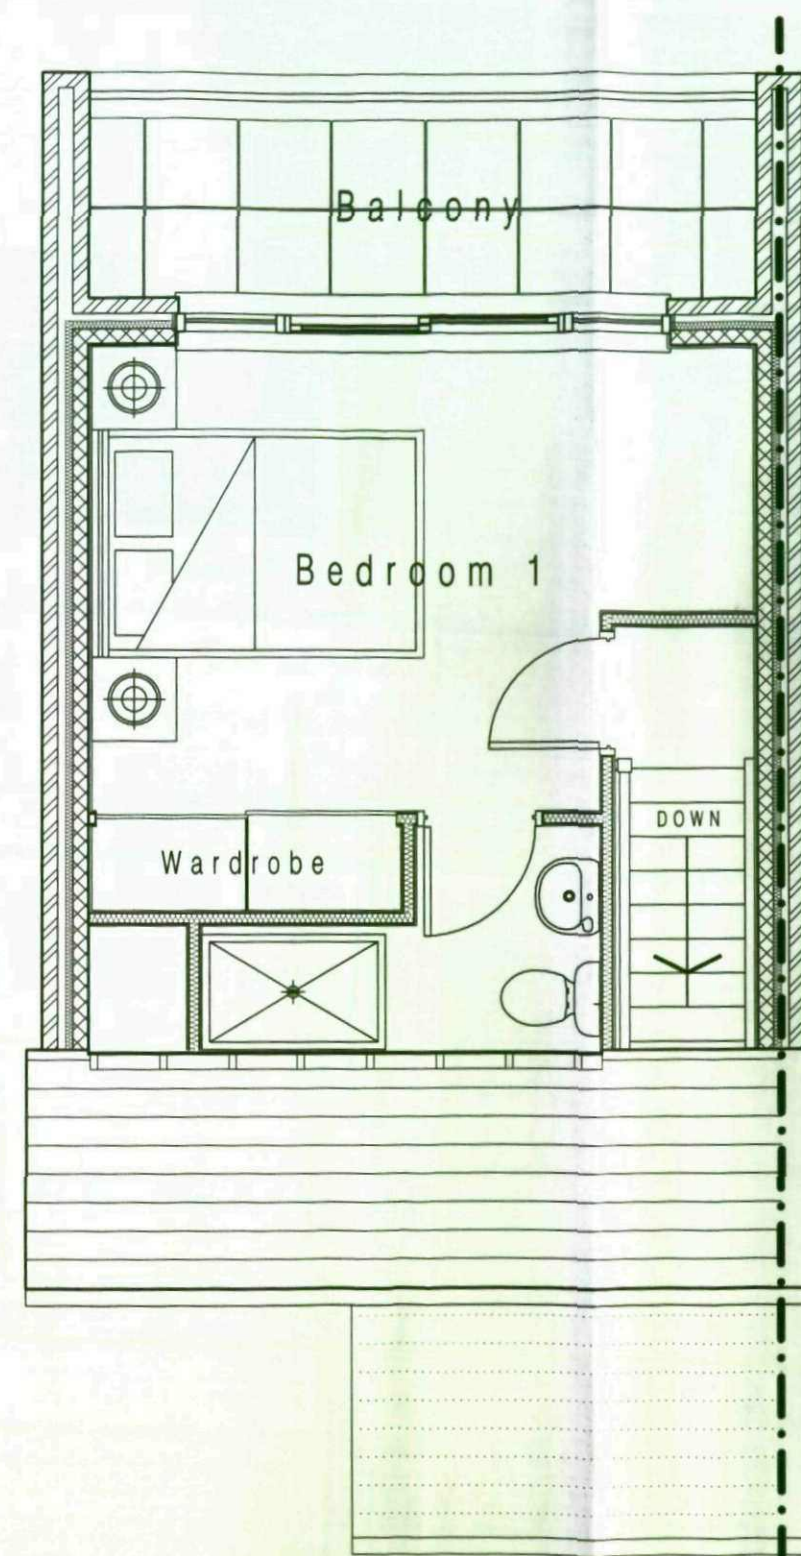

SECOND FLOOR PLAN

No | Date | Description | Checked By

CLIENT

RMG DEVELOPMENTS

PROJECT
DEVELOPEMENT OF
LAND AT 56 KERESFORTH
ROAD, DODWORTH -
BARNLEY

TITLE

PROPOSED FLOOR
PLANS

DRAWING STATUS

PLANNING APPROVAL

DRAWN NJT CHECKED NJT

SCALE 1:50 @ A3

DATE MARCH 2009



T: 07881 014598 | email: njt@njtdesign.co.uk | www.njtdesign.co.uk

JOB NO.	DRAWING NUMBER	REV
08-009	A(00)-04	-

RMG DEVELOPMENTS

TITLE

EXISTING SITE PLAN

DRAWING STATUS
PLANNING APPROVAL

SCALE 1:200 @ A3

DATE MARCH 2009

T: 07891 014599 | Enickleyer@njrdesign.co.uk | www.njrdesign.co.uk

JOB NO.	DRAWING NUMBER	REV
08-009	A(00)-02	-

NJT DESIGN LIMITED - DISCLAIMER:

This drawing is copyright and shall not be reproduced nor used for any other purpose without the written permission of the Architects. This drawing must be read in conjunction with all other related drawings and documentation. It is the contractors responsibility to ensure full compliance with the Building Regulations. It is the contractors responsibility to check and verify all dimensions on site. Any discrepancies to be reported immediately. If in DOUBT ASK. Materials not in conformity with relevant British or European Standards/Codes of practice or materials known to be deleterious to health & safety must not be used or specified on this project.



No.	Date	Description	Checked By
CLIENT			
RMG DEVELOPMENTS			
PROJECT			
DEVELOPEMENT OF LAND AT 56 KERESFORTH ROAD, DODWORTH - BARNSELY			
TITLE			
SITE LOCATION PLAN			
DRAWING STATUS			
PLANNING APPROVAL			
DRAWN NJT		CHECKED NJT	
SCALE 1:500 @ A3		DATE MARCH 2009	
NJT DESIGN LIMITED		Team 4 Huddersfield Chatterfield S42 6NB	
T: 01484 014848		E: info@njtdesign.co.uk	
JOB NO. 08-009	DRAWING NUMBER A(00)-01	REV -	