




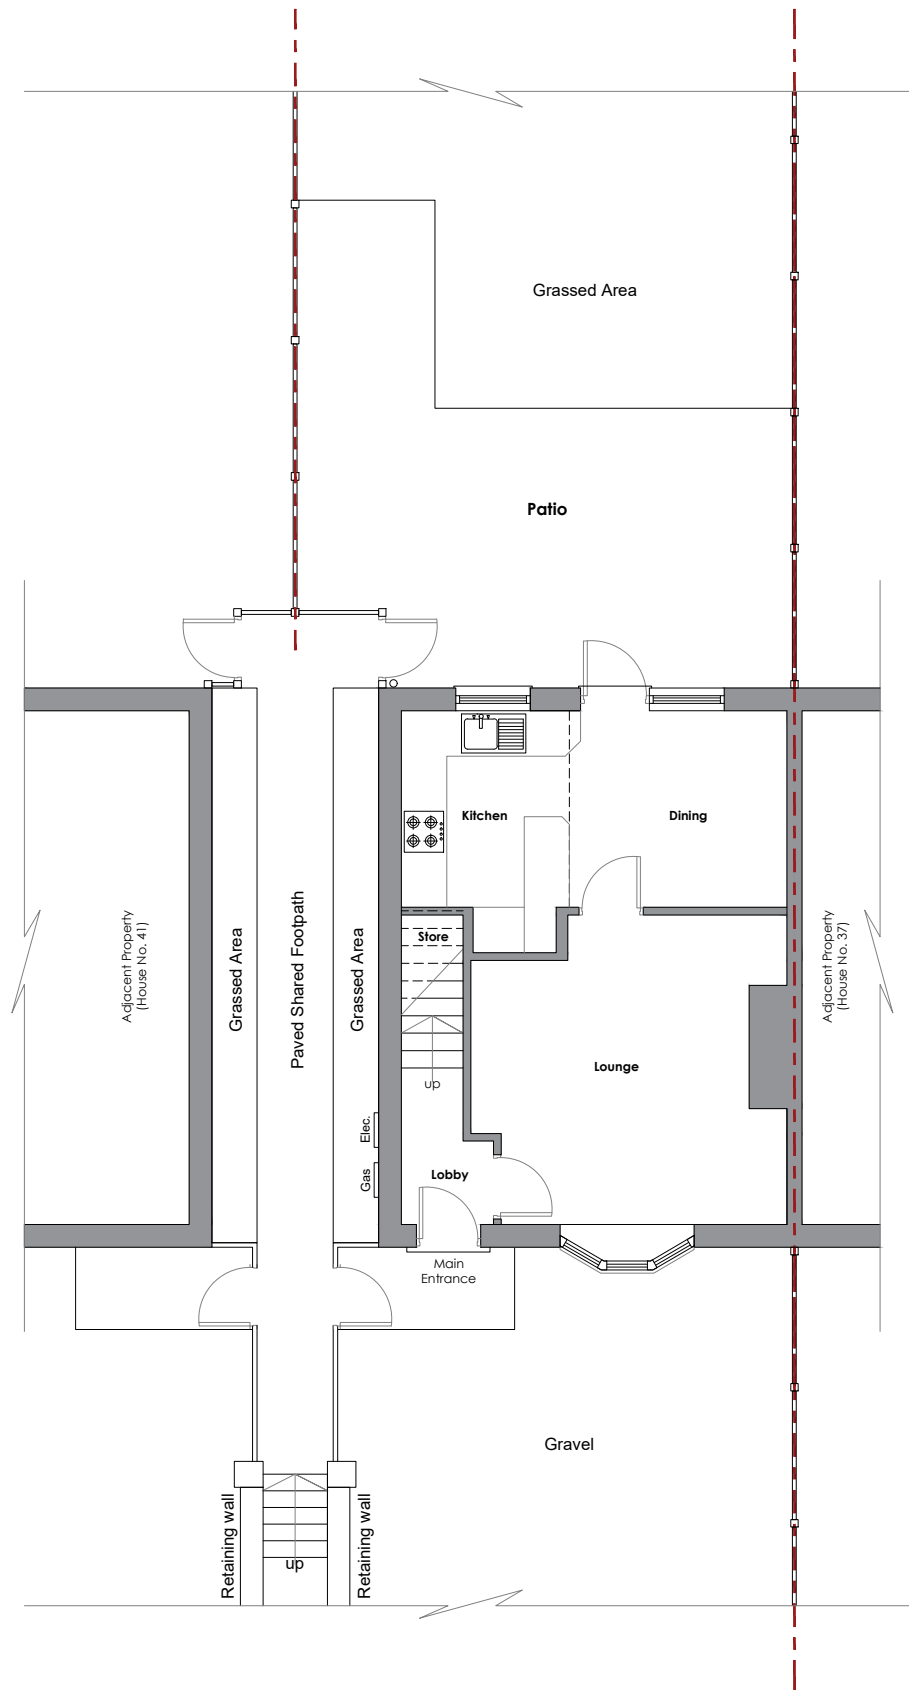

EXISTING SITE PLAN
Scale 1:100 @ A3

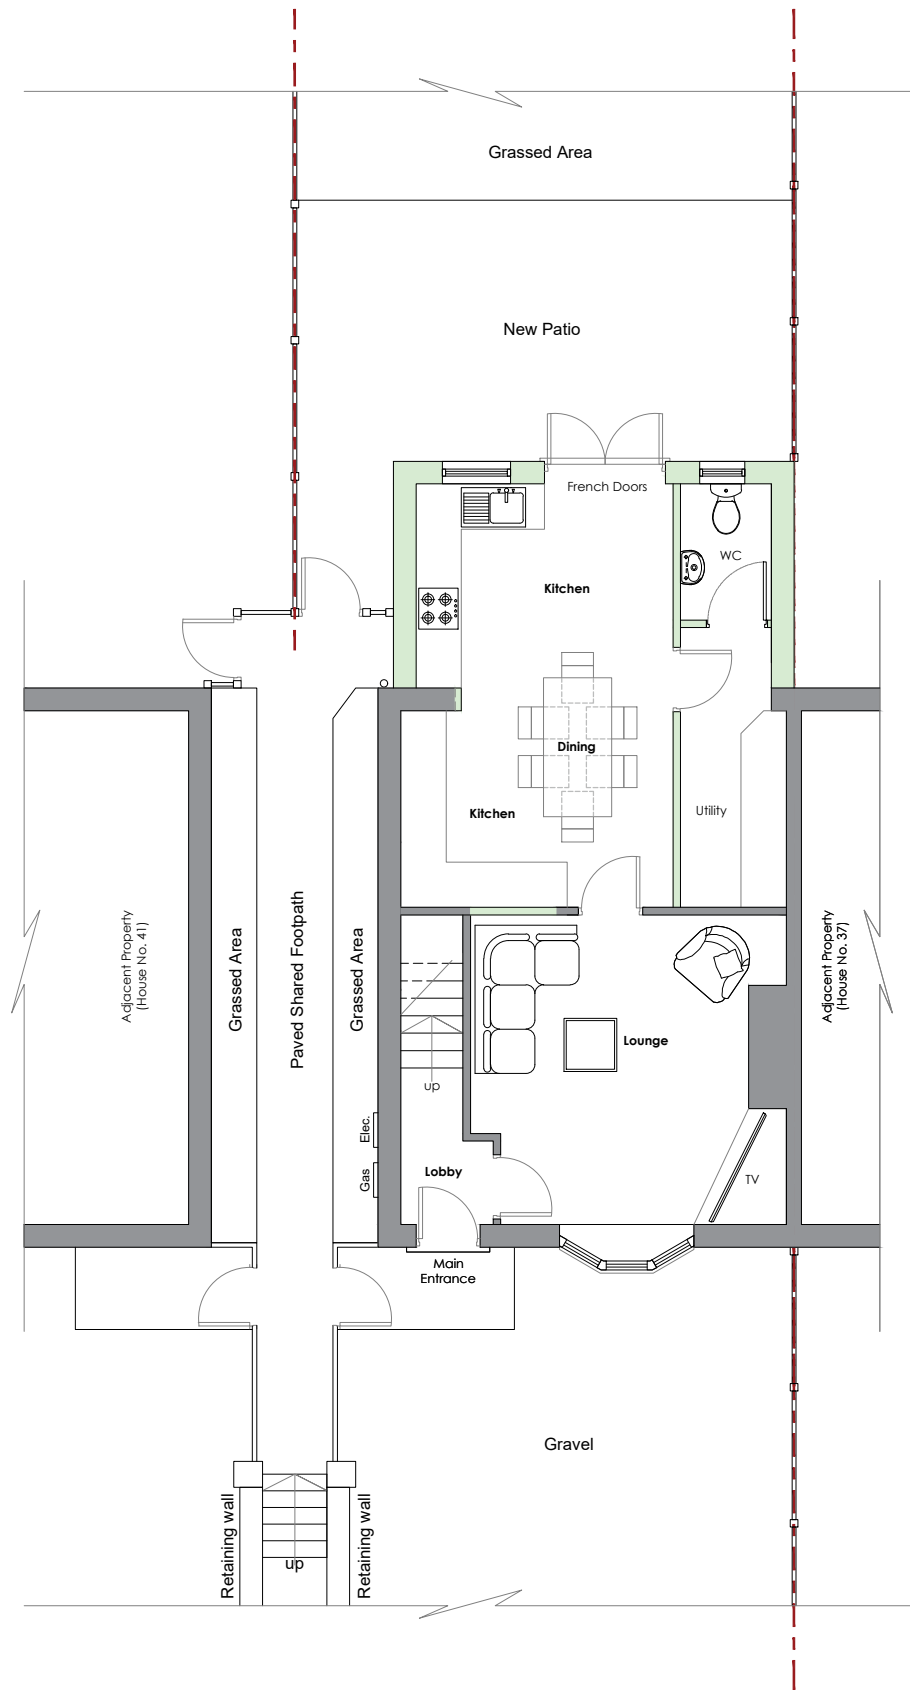

PROPOSED SITE PLAN
Scale 1:100 @ A3

 

DRAFT

Project title
PROPOSED DEVELOPMENT
Client **Mr & Ms Brown**
Address **39 Greenwood Avenue
Worsbrough
Barnsley, S70 4BJ**

Drawing Title **Existing & Proposed Site Plans**

Drawing Status **Planning**

Scale **1:50 @ A3** Date **May 2024**

Drawing no. **106-STA-02** Revision

Revision -