



CONTROL & DATUM INFORMATION:

Grid Orientation : OSGB36

Level Datum: OS Orthometric Hts

Reference	Survey Control Co-ordinates			Description
	East	North	Elevation	
H01	430029.919	410548.948	117.73	Survey Station
H02	430032.734	410530.814	117.77	Survey Station
H03	430033.808	410528.338	120.10	Survey Station

JOB DESCRIPTION
Sackup Lane
Darton
Barnsley S75 5AR

TITLE:
Site Plan - Topographical

AREA: — SCALE: 1:250



DRN/DATE: NH 08/MAY/2009

CHKD: — SIZE: A1

REV: —

DRG. No. DARTON


ALL DIMENSIONS ARE IN MILLIMETERS DO NOT SCALE THIS DRAWING REPORT ERRORS TO DRAWING OFFICE
© THIS DRAWING MAY NOT BE COPIED OR DISCLOSED TO A THIRD PARTY WITHOUT THE COMPANY'S WRITTEN PERMISSION

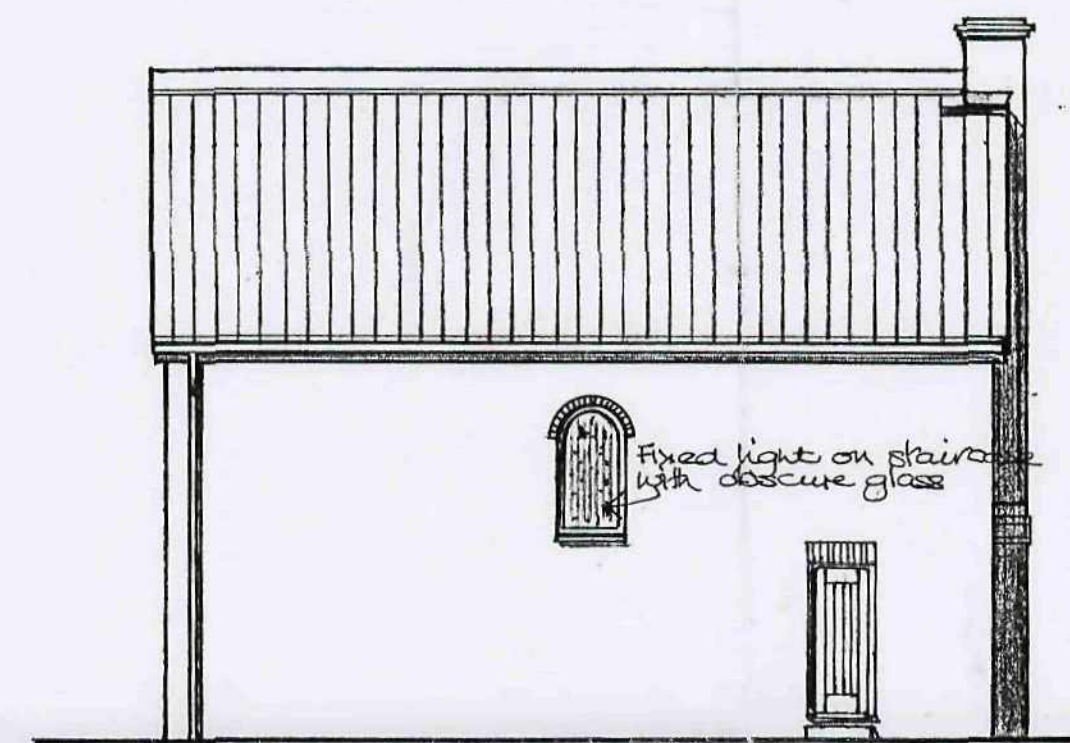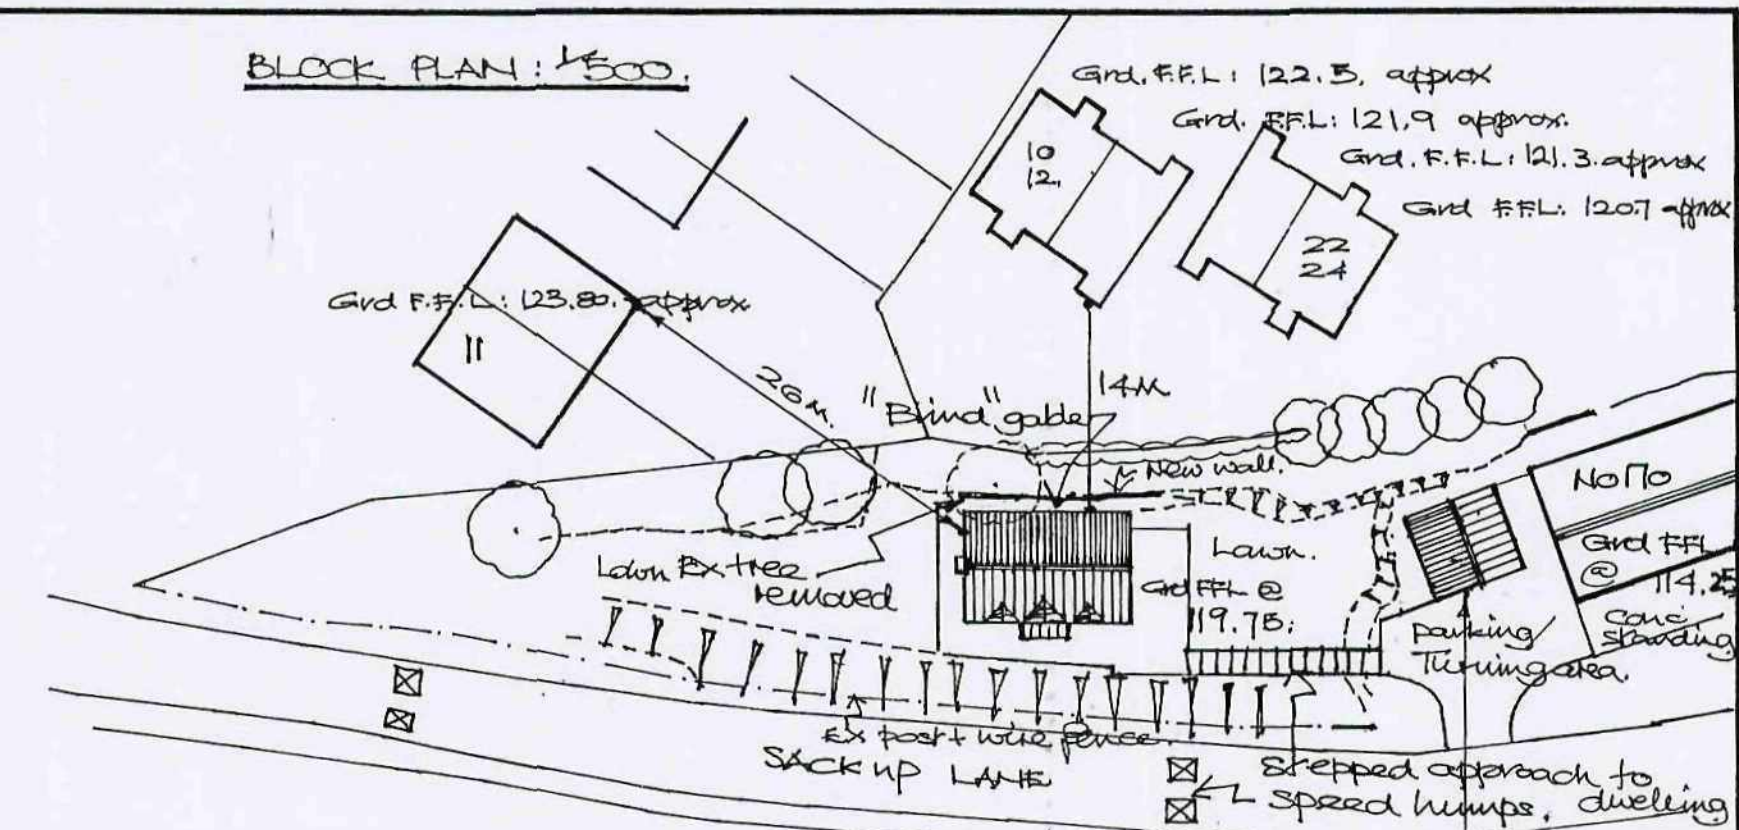


REAR ELEVATION.
Facing bricks / concrete roof tiles / pre-u windows.



FRONT ELEVATION.

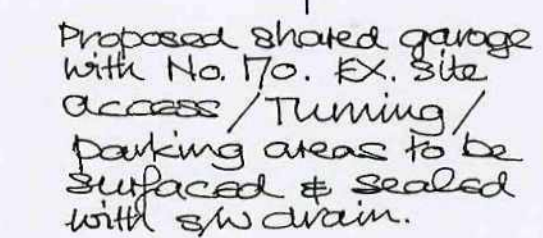


PLAN OF GARAGE
(Elevations below.)

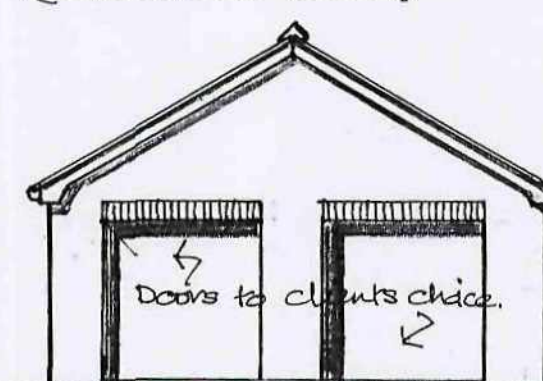

FRONT ELEVATION.

facing brick / conc. tiles
to match No.

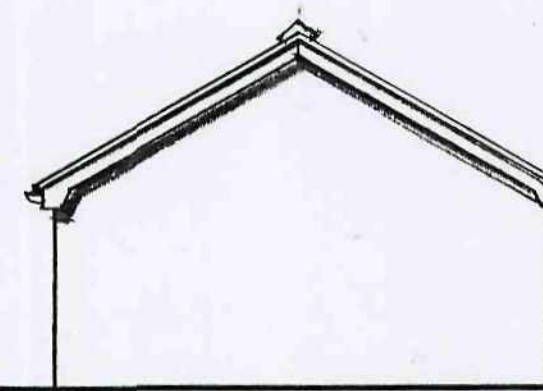

REAR ELEVATION.

NEW DWELLING ON LAND ADJACENT TO No.170, SACKUP LANE, DARTON, S75 5AR.
PROPOSED PLANS/ELEVATIONS OF HOUSE & SHARED GARAGE/ SITE LOCATION + BLOCK/ROOF PLAN.
SCALE: 1/100, & as shown. DRAWING No: GS/D/1.