




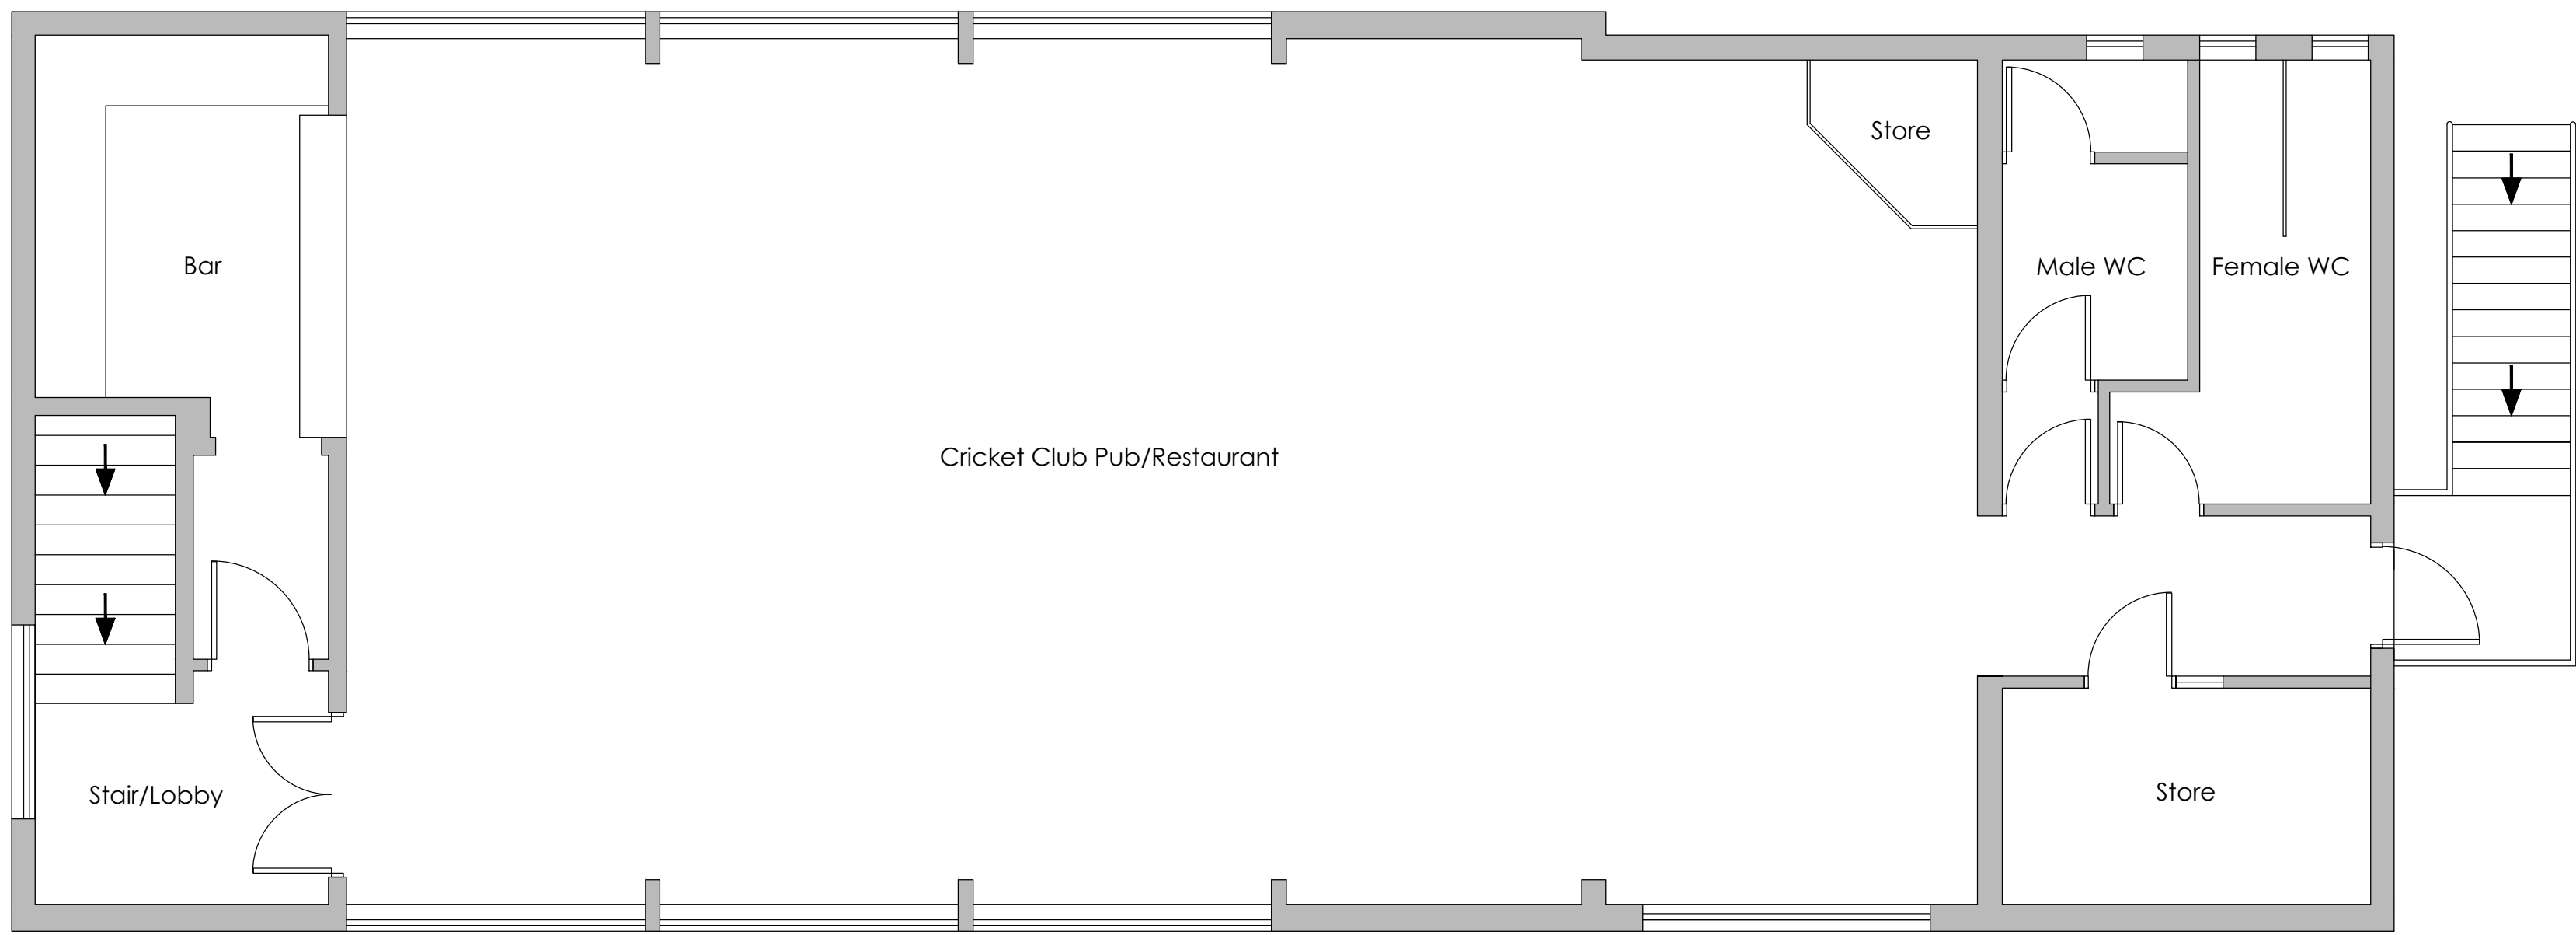

FIRST FLOOR Plan as Existing
scale 1:50 @ A0

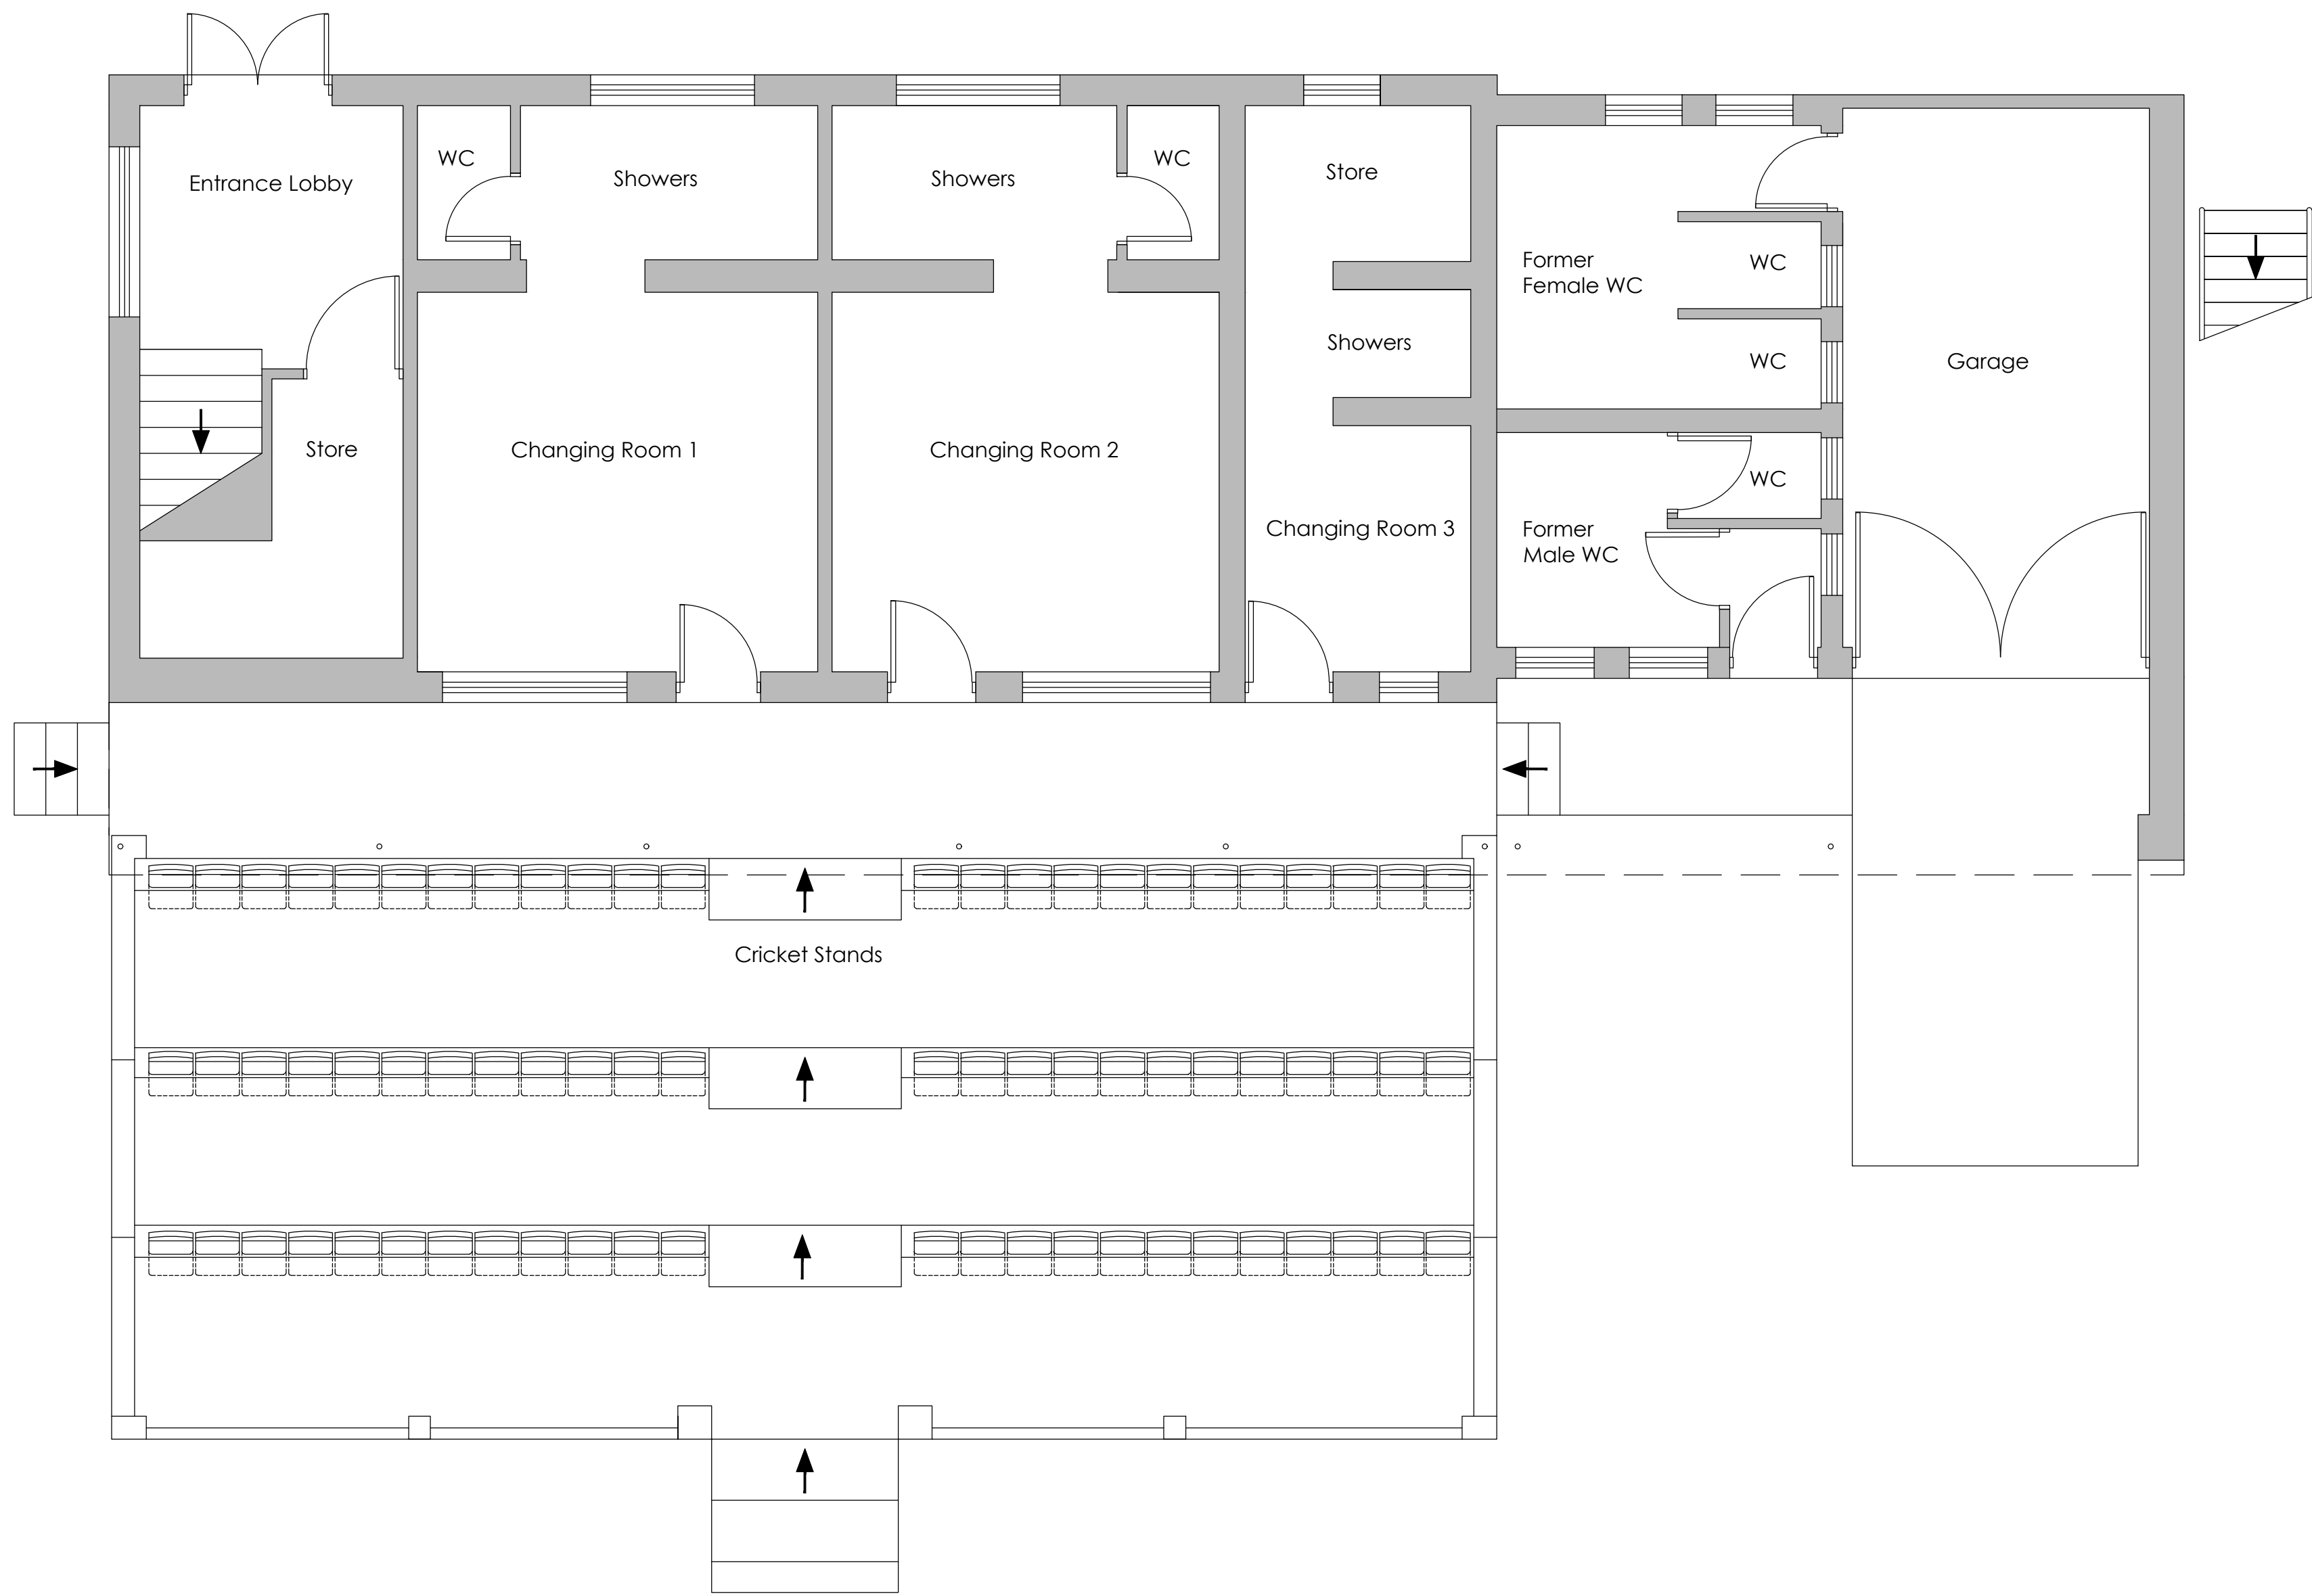

GROUND FLOOR Plan as Existing
scale 1:50 @ A0

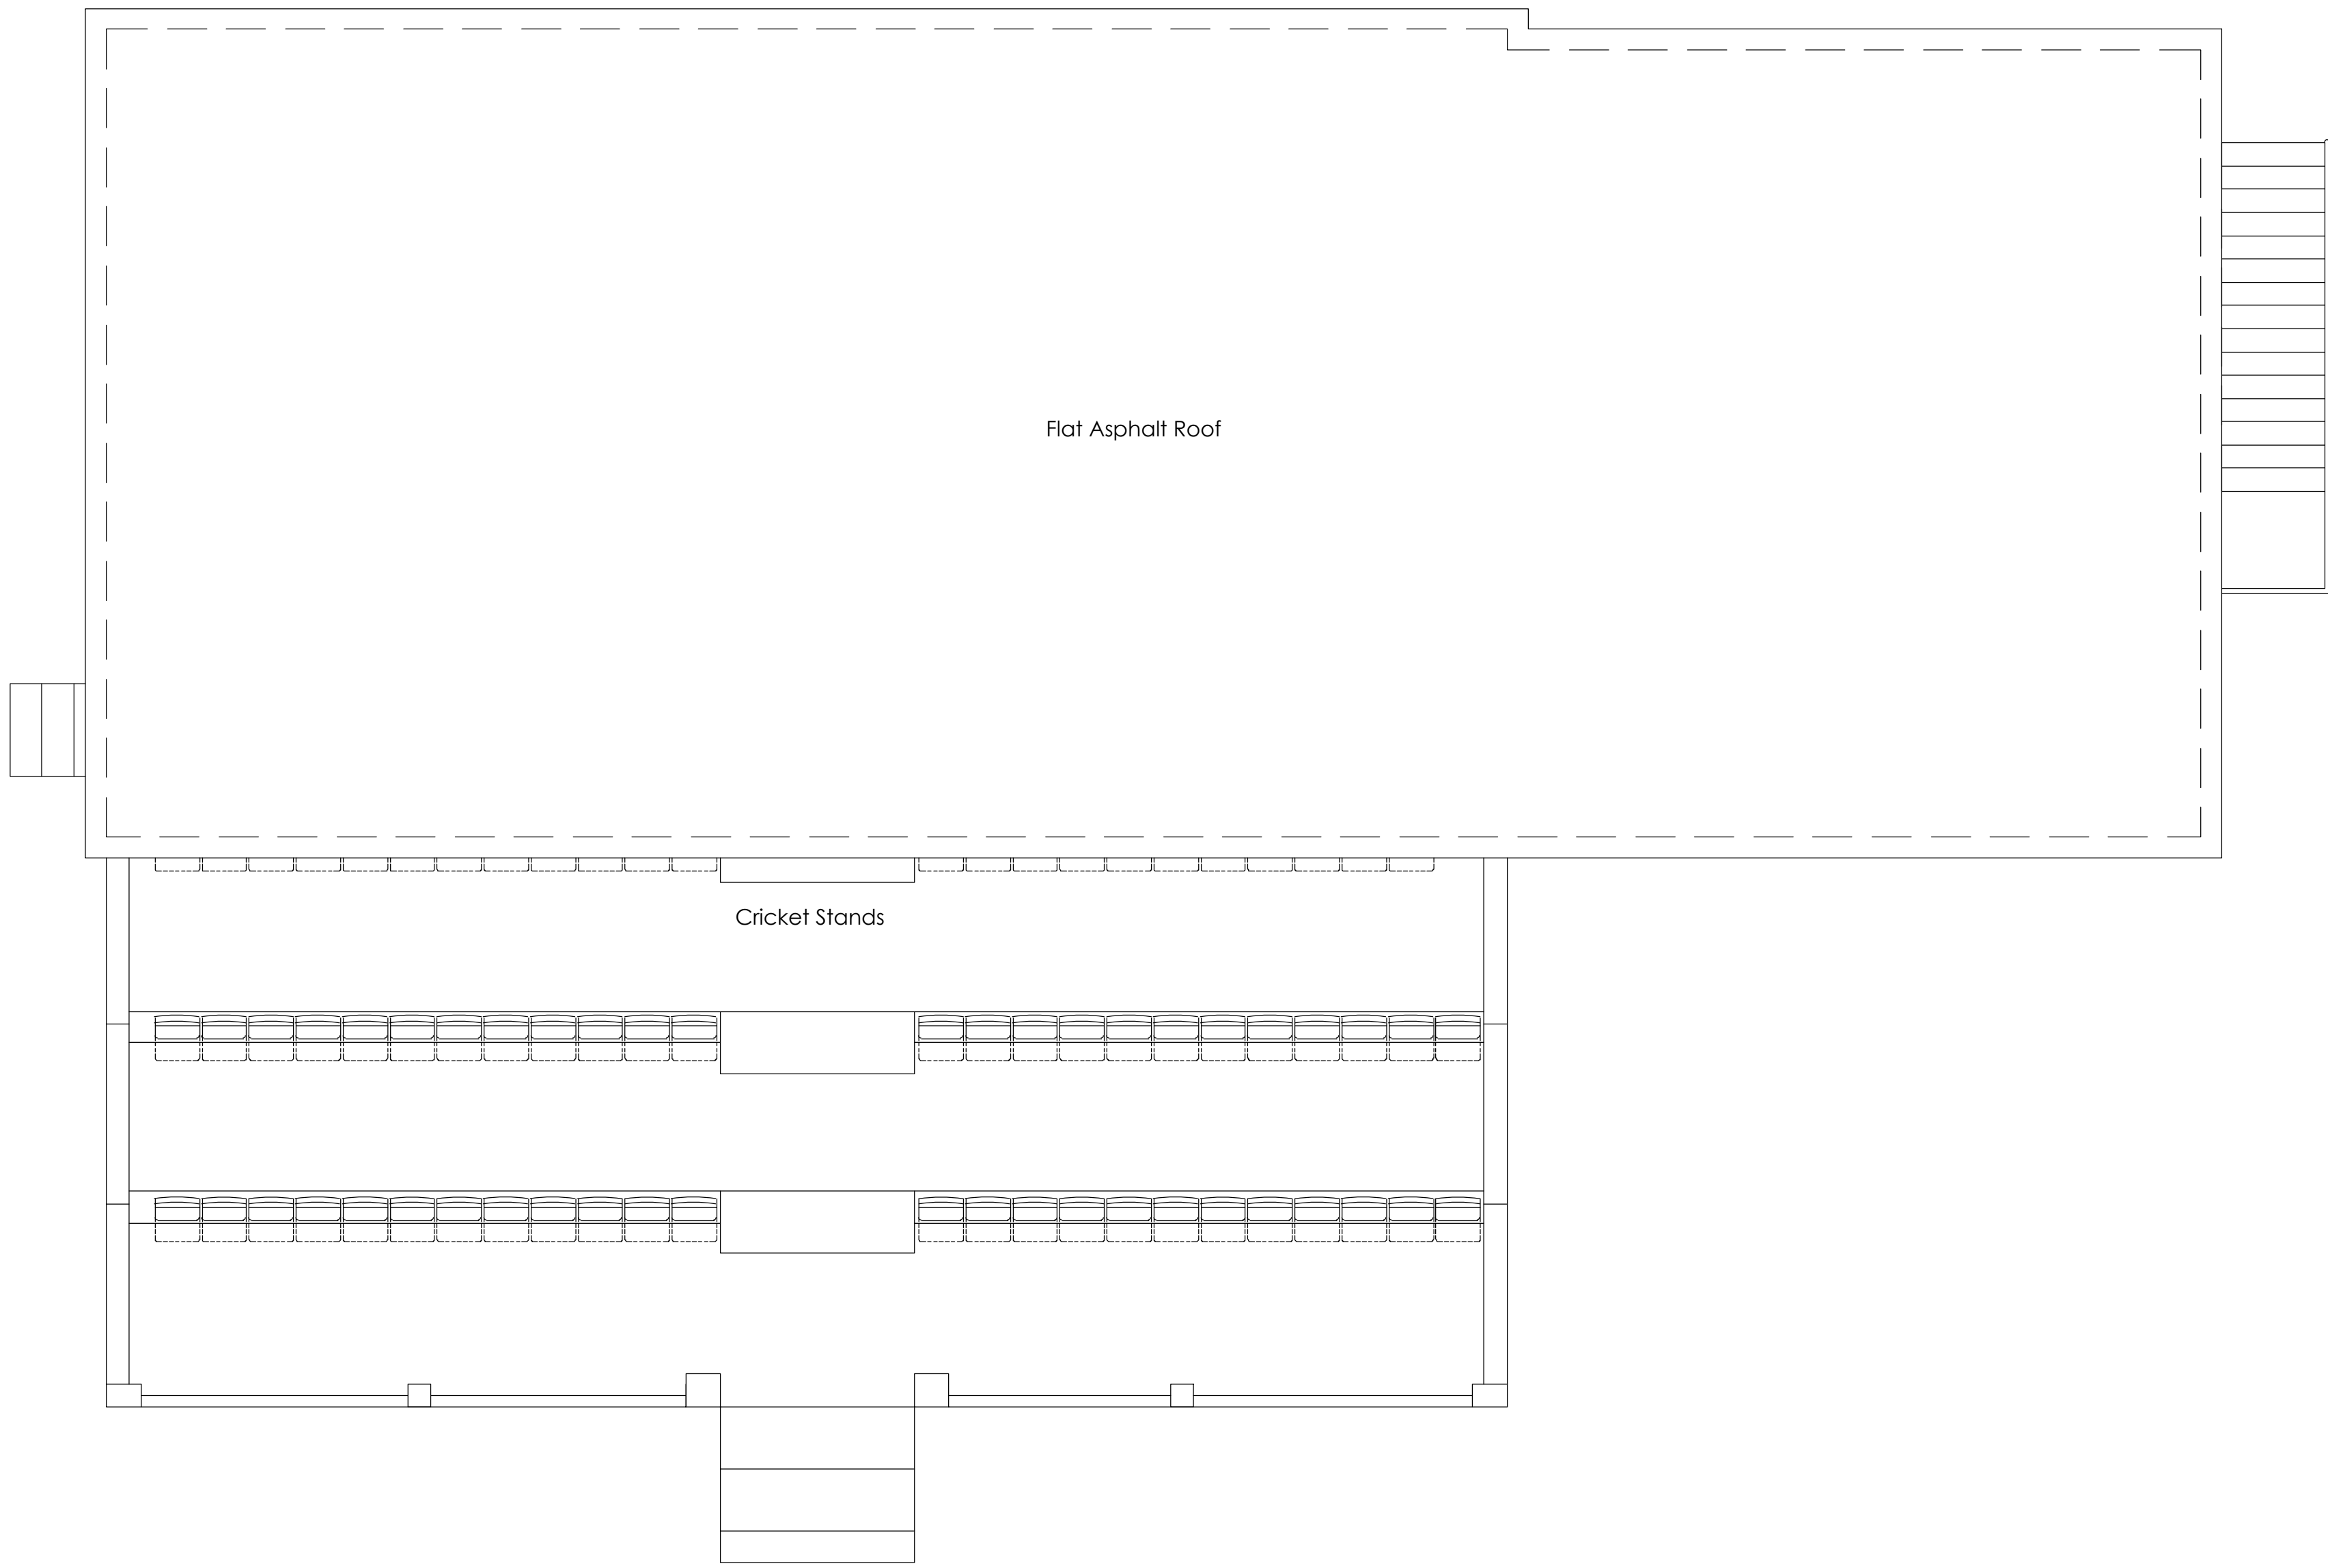

Roof Plan as Existing
scale 1:50 @ A0

NORTH

NOTES:

This drawing is prepared for use on the project only and may not be used for any other purpose. No responsibility is taken for the accuracy of the information contained in this drawing. The user of this drawing is advised to verify the information contained in this drawing with the project manager.

This drawing may not be reproduced in any form without prior written agreement.

Do not scale from this drawing, use written dimensions only.

SCALE

05m

REV	DESCRIPTION	DATE	REVISED	CHECKED
-	-	-	-	-

Planning

CLIENT

Esecar Cricket Club

PROJECT

Balcony Construction Works @
Esecar Cricket Club, Armroyd Lane.

TITLE

Floor Plans
as Existing

SCALE

1:50 @ A0

DATE

30/03/2021

DRAWN

AF

CHECKED

DD

FILE / DRAWING NAME

PROJECT N°

WACBLD

UNIQUE N°

(00)003

REV CODE

-