
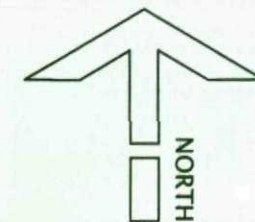


Location Plan, Royd Farm

PLOT 3

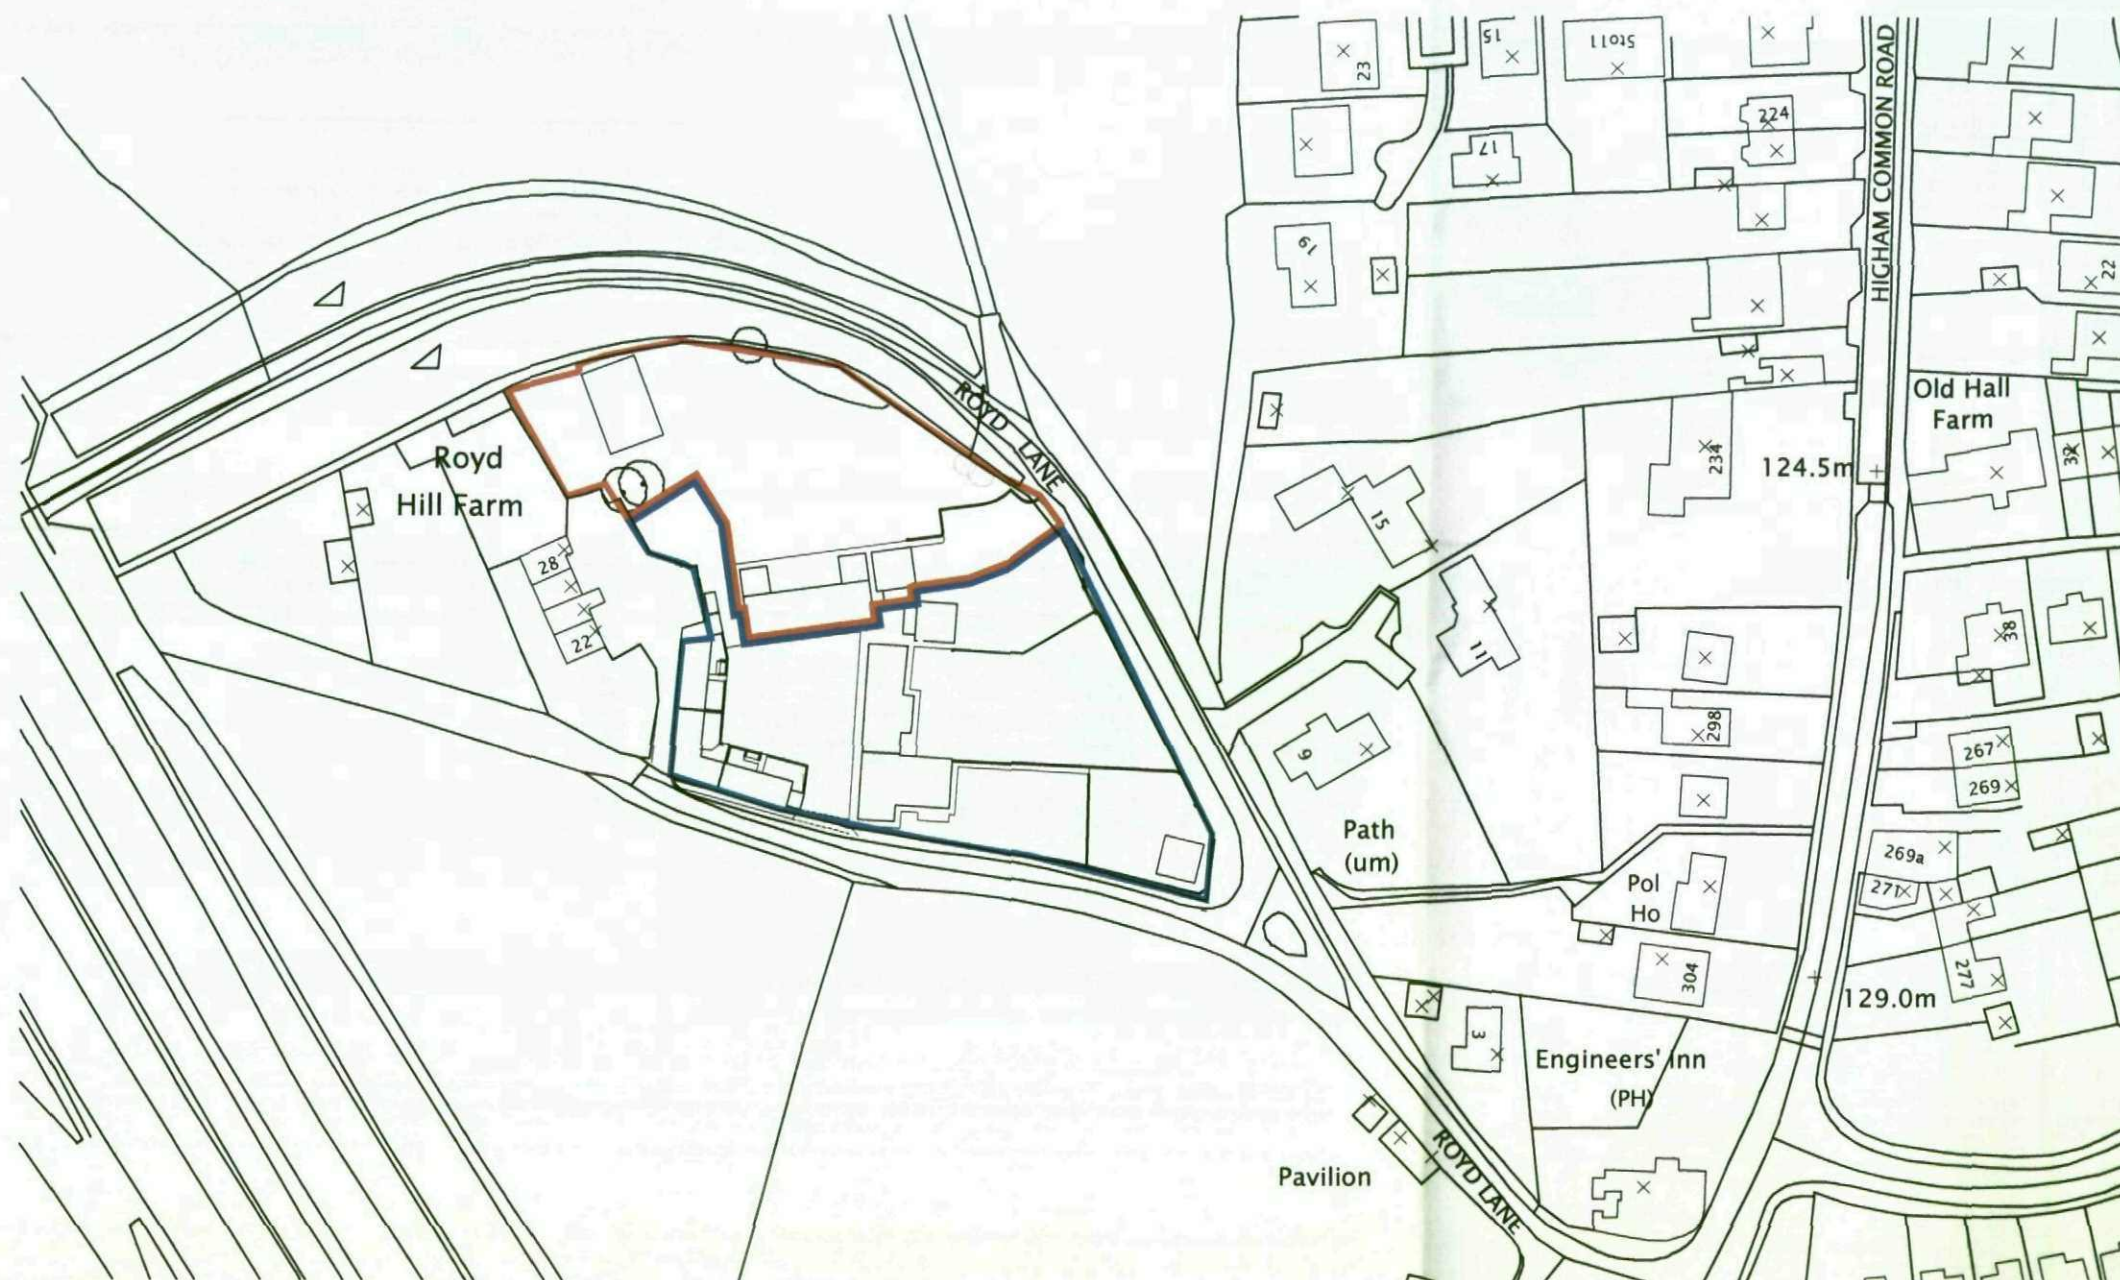

Notes:
All drawings to be read in conjunction
with all other drawings as noted on
issue sheet.

Extent of Ownership indicated thus:

Adjoining land in clients ownership indicated thus :

CLIENT
MR DICKINSON

PROJECT
**HIGHAM
ROYD HILL FARM**

DRAWING OF
PLOT 3
LOCATION PLAN
MARKETING NAME


drawing no 08-011-152		rev -	date aug 08
scale 1:1250	drawn mrb	checked by	checked date aug 08

BB | AD Ltd
Barnett & Burgin Architectural Design Ltd
Unit 44, Century Business Centre
Manvers Way, Manvers, Rotherham
Tel: 01709 300186 | Fax: 01709 300187
Email: info@bbad.ltd.uk


Plot 3, Royd Farm




front elevation

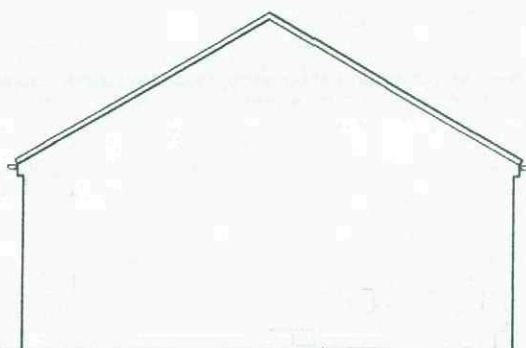


side elevation

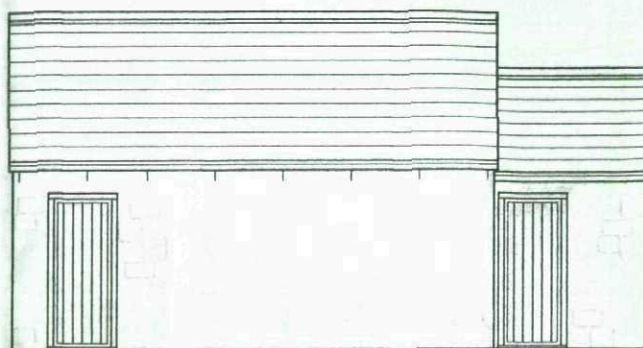

rear elevation

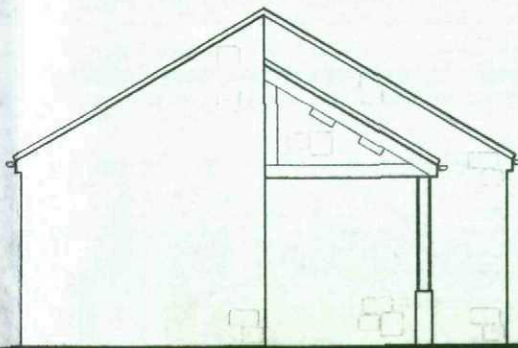

side elevation

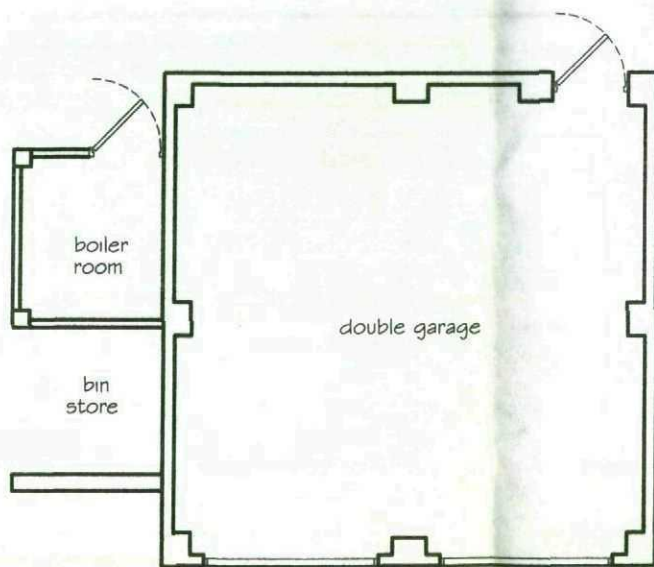

floor plan

CLIENT
MR DICKINSON

PROJECT
**HIGHAM
ROYD HILL FARM**


DRAWING OF
PLOT 3 - GARAGES
PROPOSED PLANS & ELEVATIONS

MARKETING NAME


drawing no	rev	date
08-011-135	-	aug 08
scale	drawn	checked by
1:100	mrp	checked date
		aug 08

BB | AD Ltd
Barnett & Burgin Architectural Design Ltd
Unit 44, Century Business Centre
Manvers Way, Manvers, Rotherham
Tel: 01709 300186 | Fax: 01709 300187
Email: info@bbad.ltd.uk

Plot 3, Royd Farm

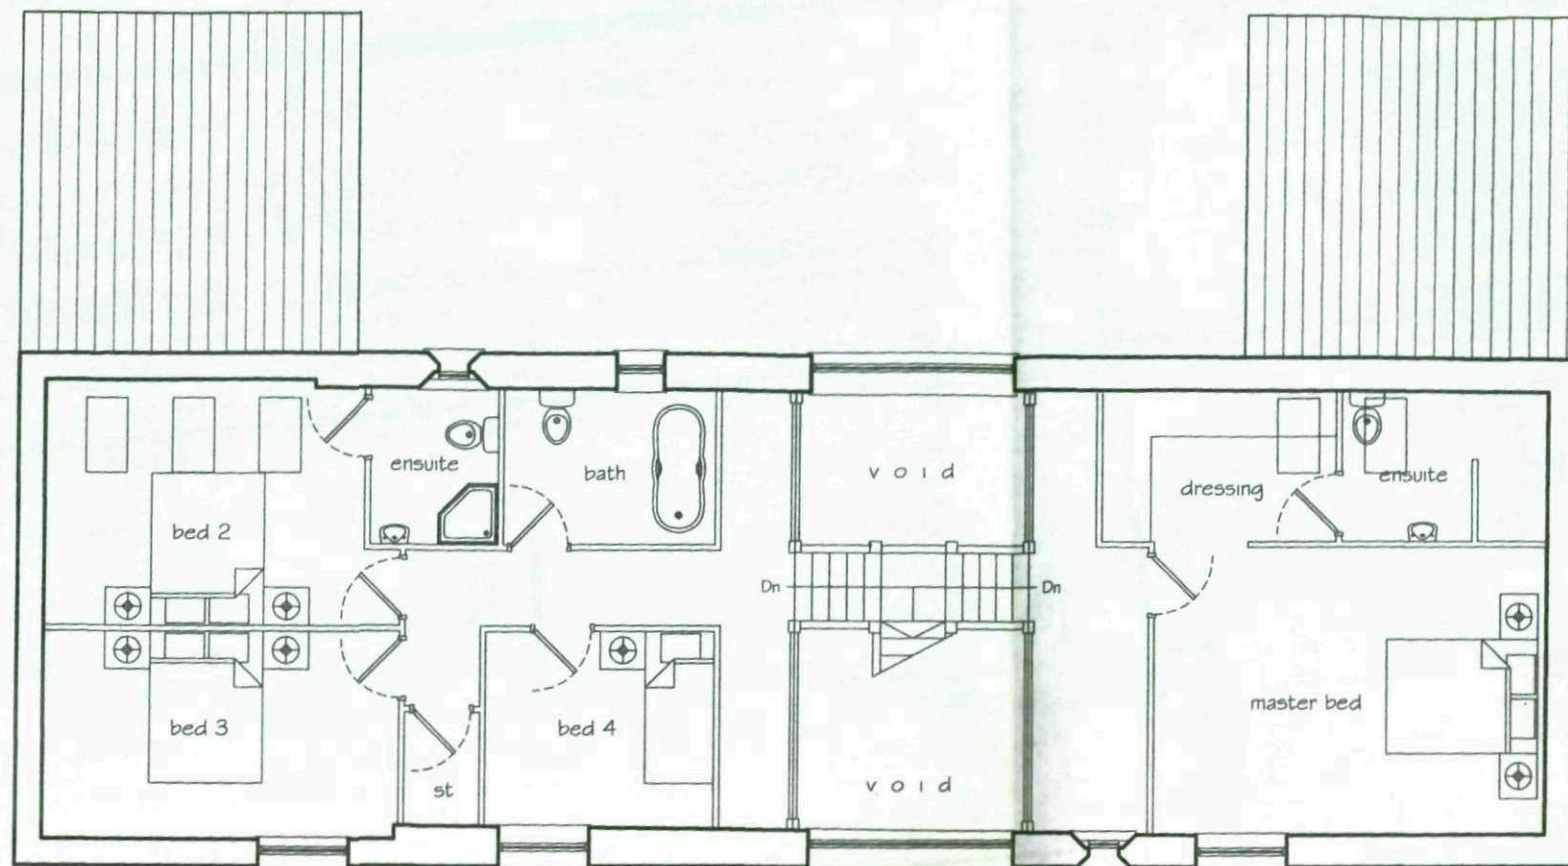

First Floor Plan

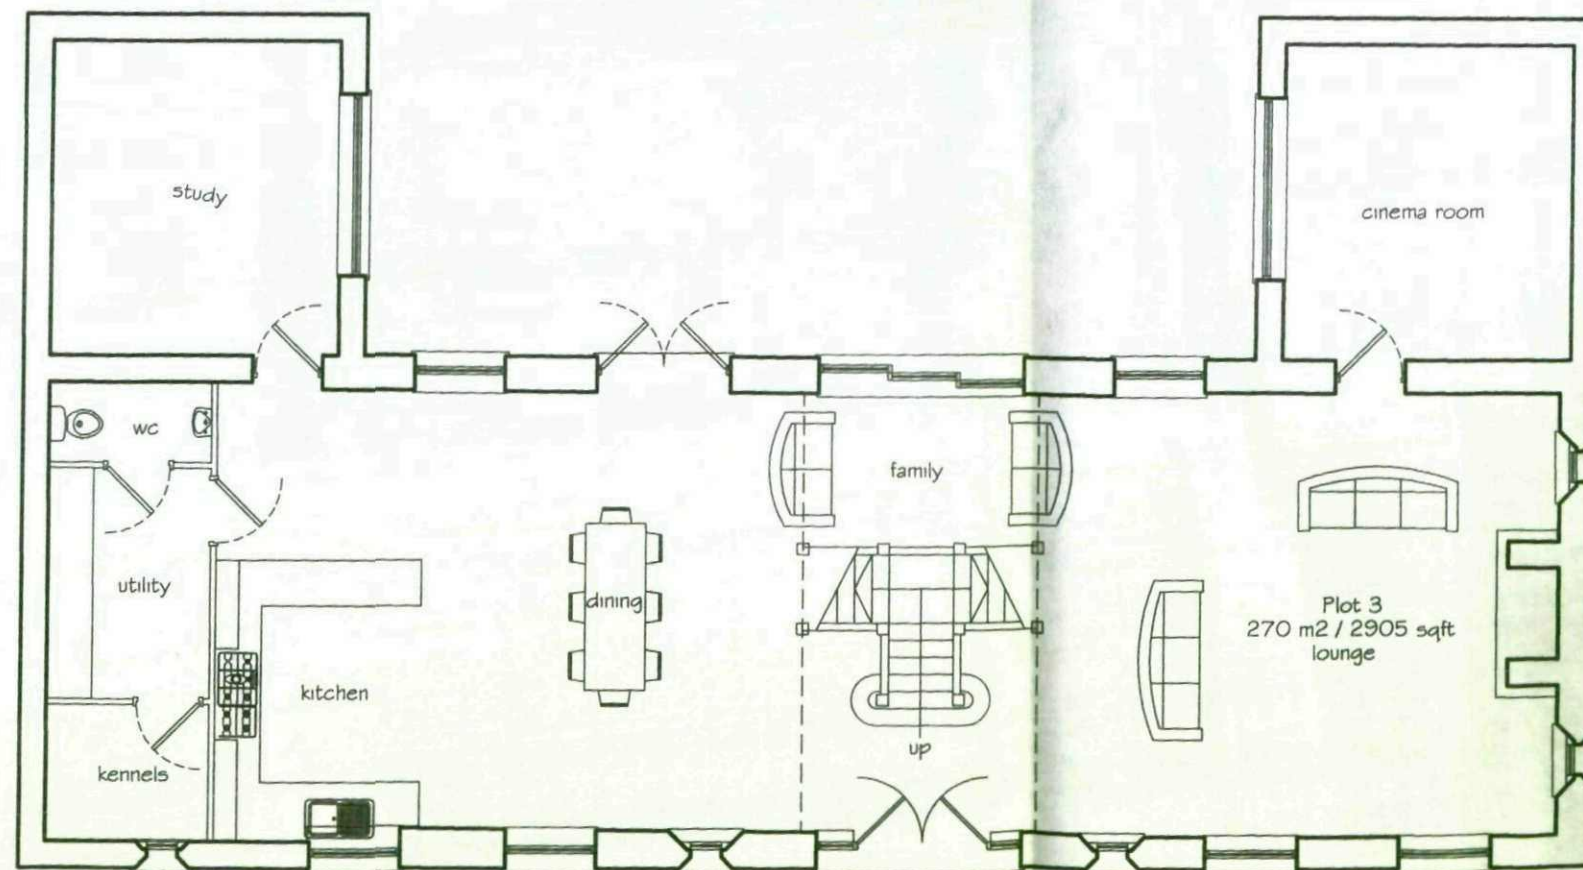

Ground Floor Plan

CLIENT
MR DICKINSON

PROJECT
**HIGHAM
ROYD HILL FARM**


DRAWING OF
**PLOT 3
PROPOSED PLANS**

MARKETING NAME

drawing no	rev	date
08-011-134	-	aug 08
scale	drawn	checked by
1:100	mrh	checked date
		aug 08

BB | AD Ltd
Barnett & Burgin Architectural Design Ltd
Unit 44, Century Business Park

Plot 3, Royd Farm

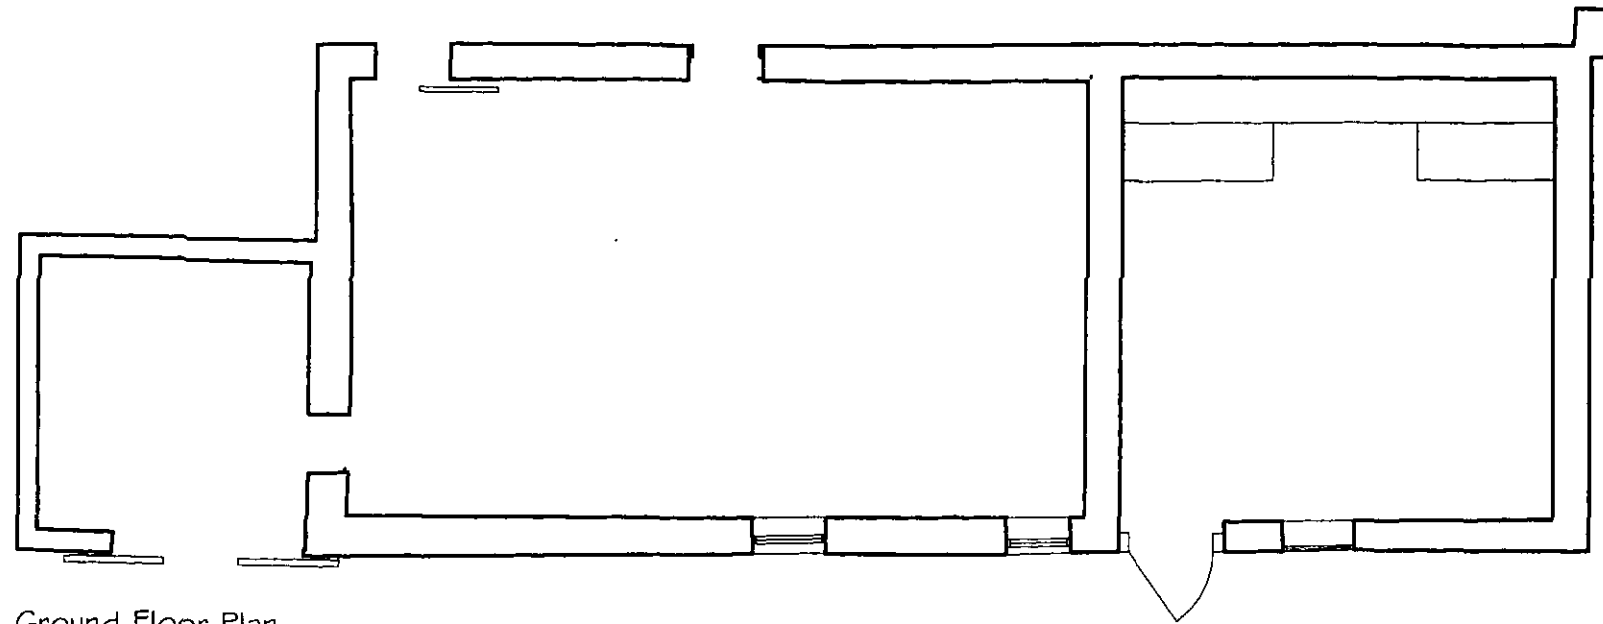

Ground Floor Plan


CLIENT
MR DICKINSON
PROJECT
HIGHAM
ROYD HILL FARM

DRAWING OF
PLOT 3
EXISTING PLANS
MARKETING NAME


drawing no	rev	date
08-011-133	-	aug 08
scale	drawn	checked by
1:100	mrp	checked date
		aug 08

Unit 44, Century Business Centre
Manvers Way, Manvers, Rotherham
Tel: 01709 300186 | Fax: 01709 300187
Email: info@bbad.ltd.uk


Plot 3, Royd Farm

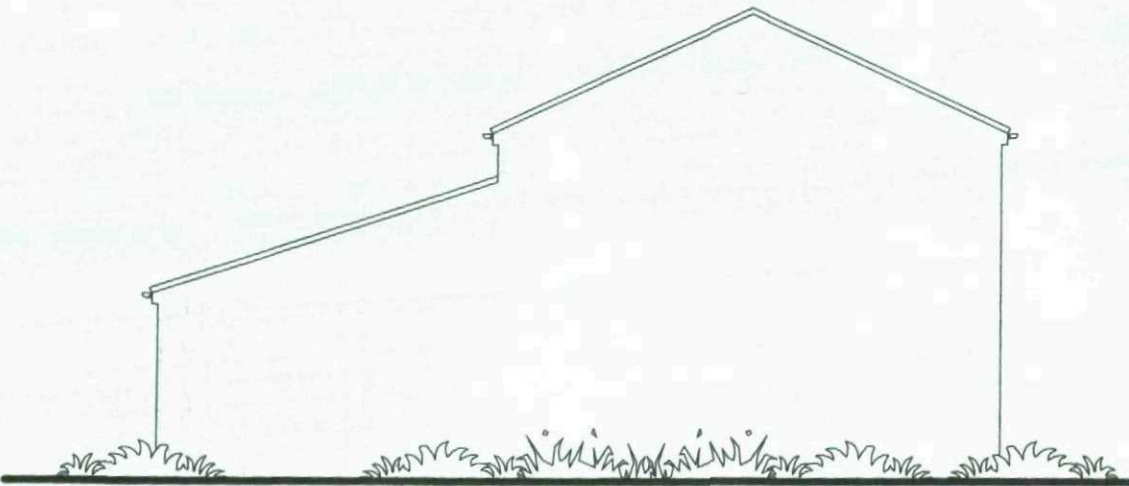

side elevation 1

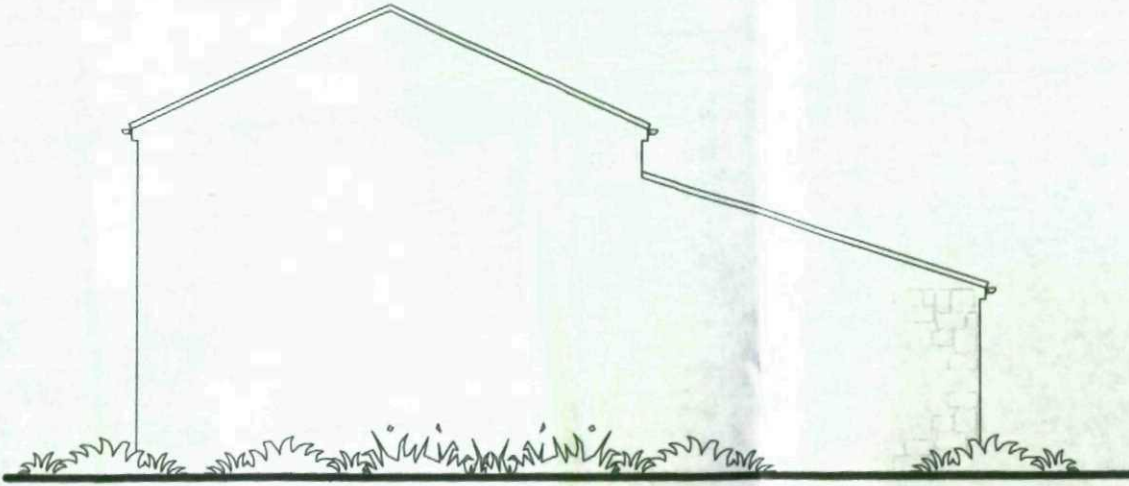

side elevation 2

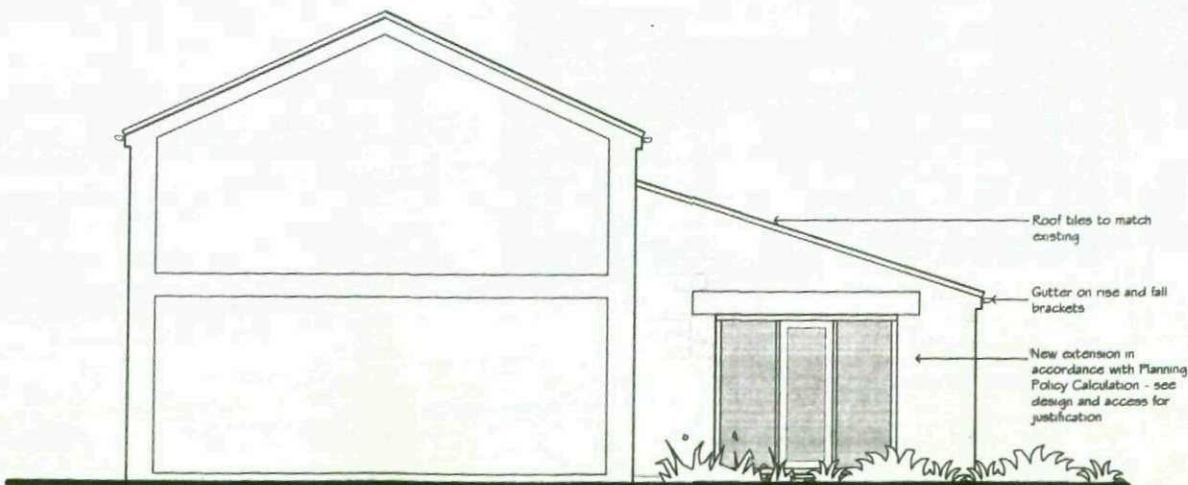

side elevation 3



side elevation 4

CLIENT
MR DICKINSON

PROJECT
**HIGHAM
ROYD HILL FARM**

DRAWING OF
**PLOT 3
PROPOSED ELEVATIONS**

MARKETING NAME


drawing no	rev	date
08-011-132	-	aug 08
scale	drawn	checked by
1:100	mrh	aug 08

BB | AD Ltd
Barnett & Burgin Architectural Design Ltd
Unit 44, Century Business Centre
Manvers Way, Manvers, Rotherham
Tel: 01709 300186 | Fax: 01709 300187

Plot 3, Royd Farm



front elevation

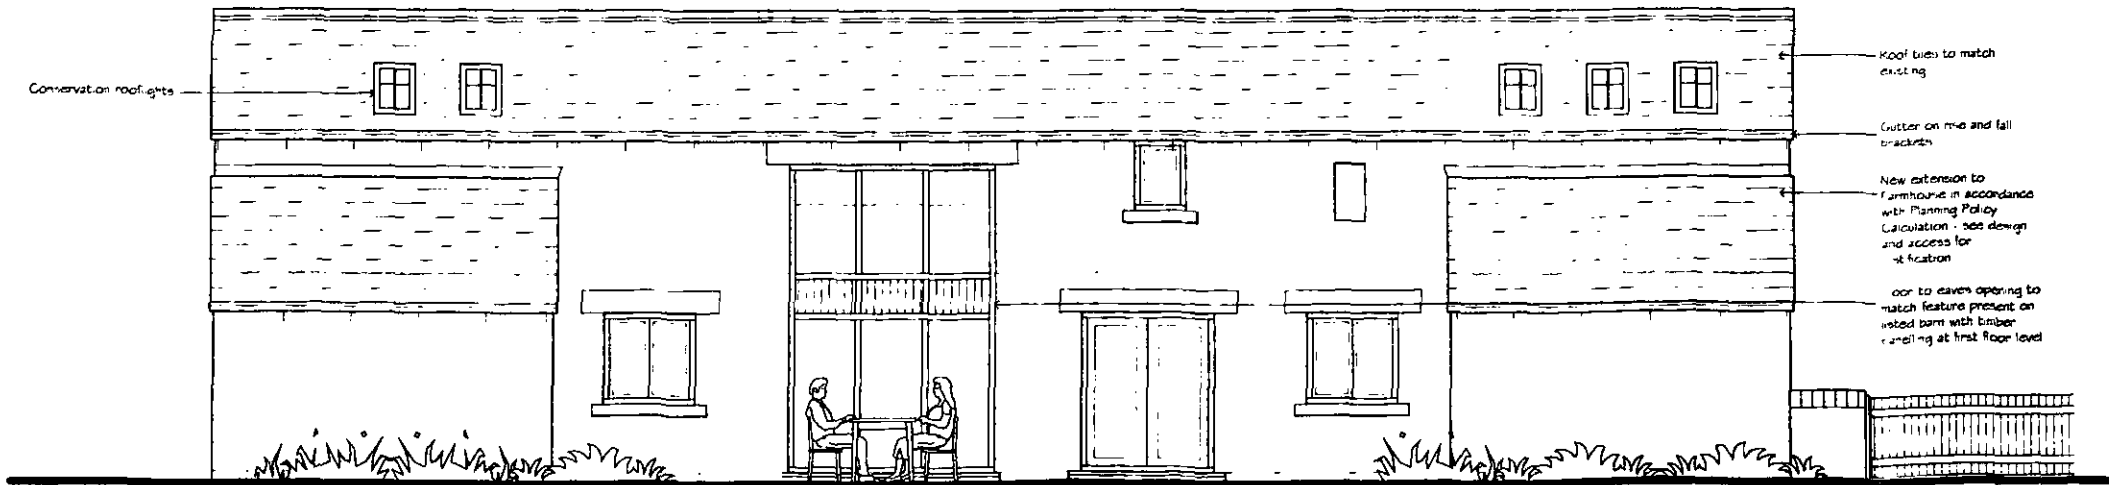

rear elevation

CLIENT
MR DICKINSON

PROJECT
HIGHAM
ROYD HILL FARM


DRAWING OF
PLOT 3
PROPOSED ELEVATIONS

MARKETING NAME

drawing no	rev	date
08-011-131	-	aug 08
scale	drawn	checked by
1:100	mrh	checked date
		aug 08


Unit 44, Century Business Centre
Manvers Way, Manvers, Rotherham
Tel: 01709 300186 | Fax: 01709 300187
Email: info@bbad.ltd.uk

Plot 3, Royd Farm

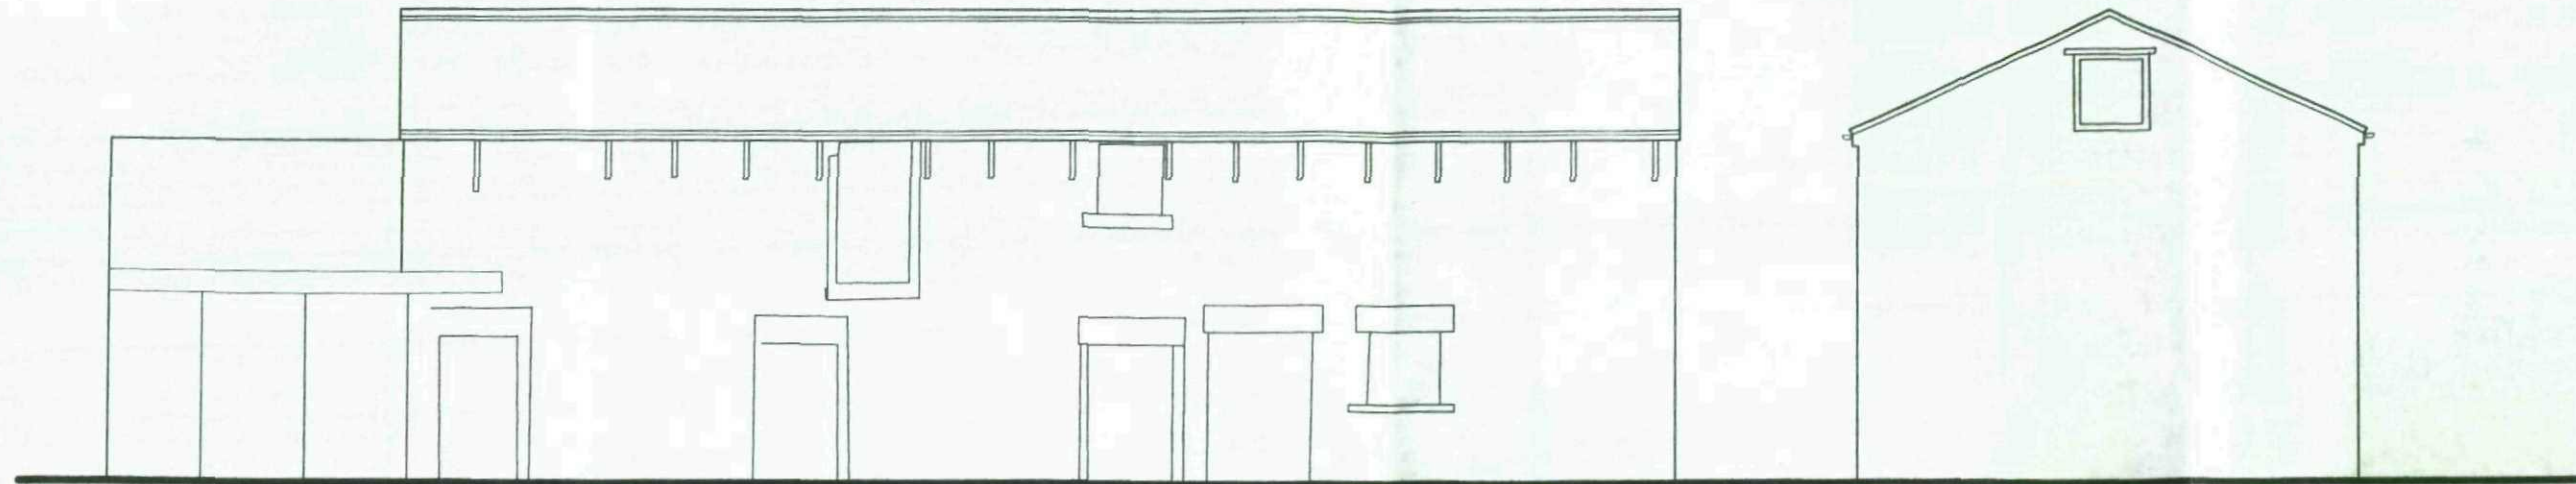

front elevation

side elevation 1

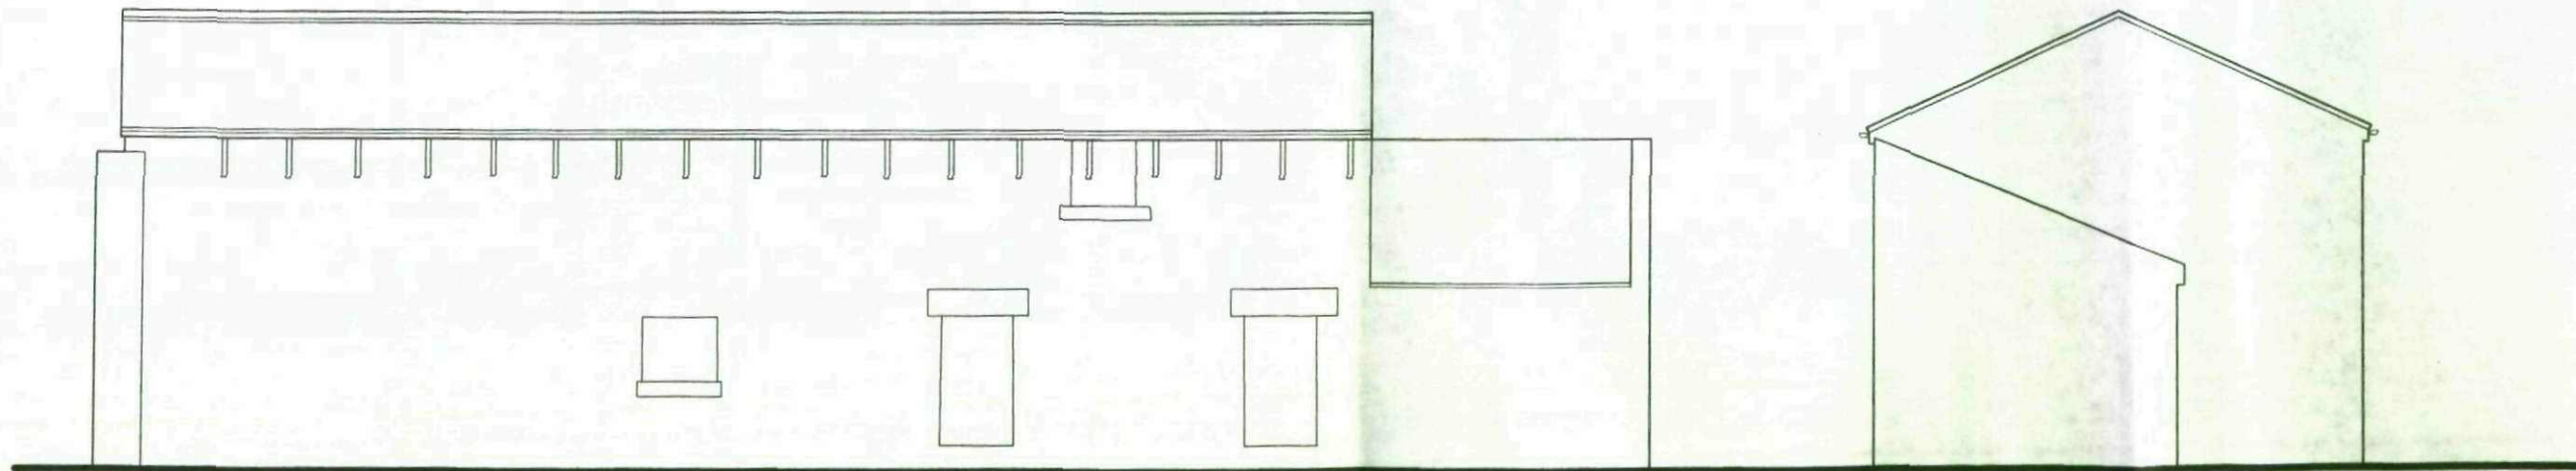

rear elevation

side elevation 2

CLIENT
MR DICKINSON

PROJECT
**HIGHAM
ROYD HILL FARM**

DRAWING OF
**PLOT 3
EXISTING ELEVATIONS**

MARKETING NAME

drawing no	rev	date
08-011-130	-	aug 08
scale	drawn	checked by
1:100	mrh	
		checked date
		aug 08

BB | AD Ltd
Barnett & Burgin Architectural Design Ltd

Unit 44, Century Business Centre
Manvers Way, Manvers, Rotherham
Tel: 01709 300186 | Fax: 01709 300187
Email: info@bbad.ltd.uk