



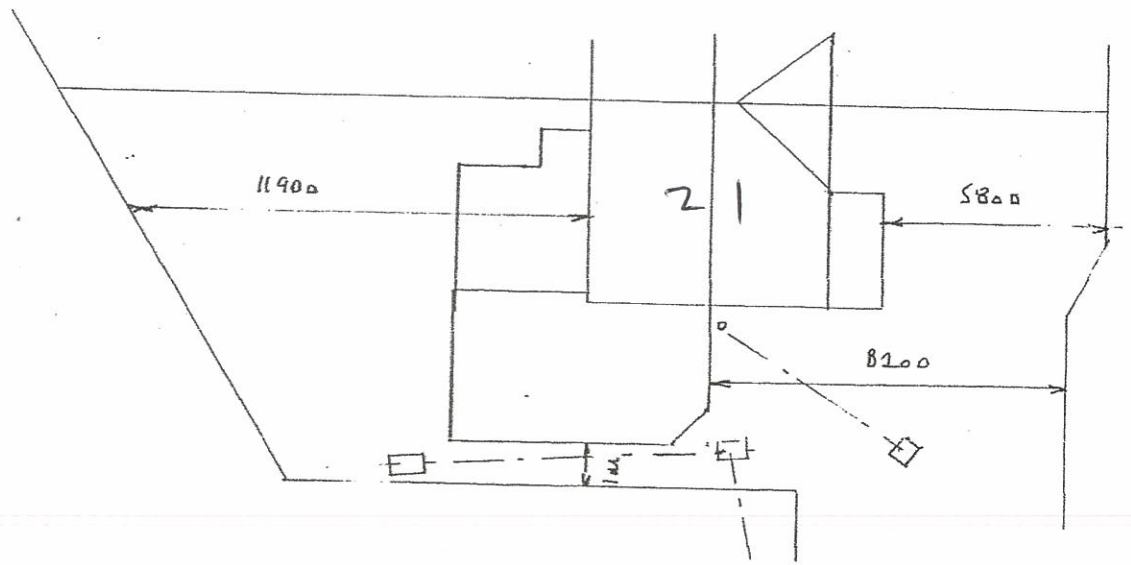

SITE PLAN SCALE 1:200

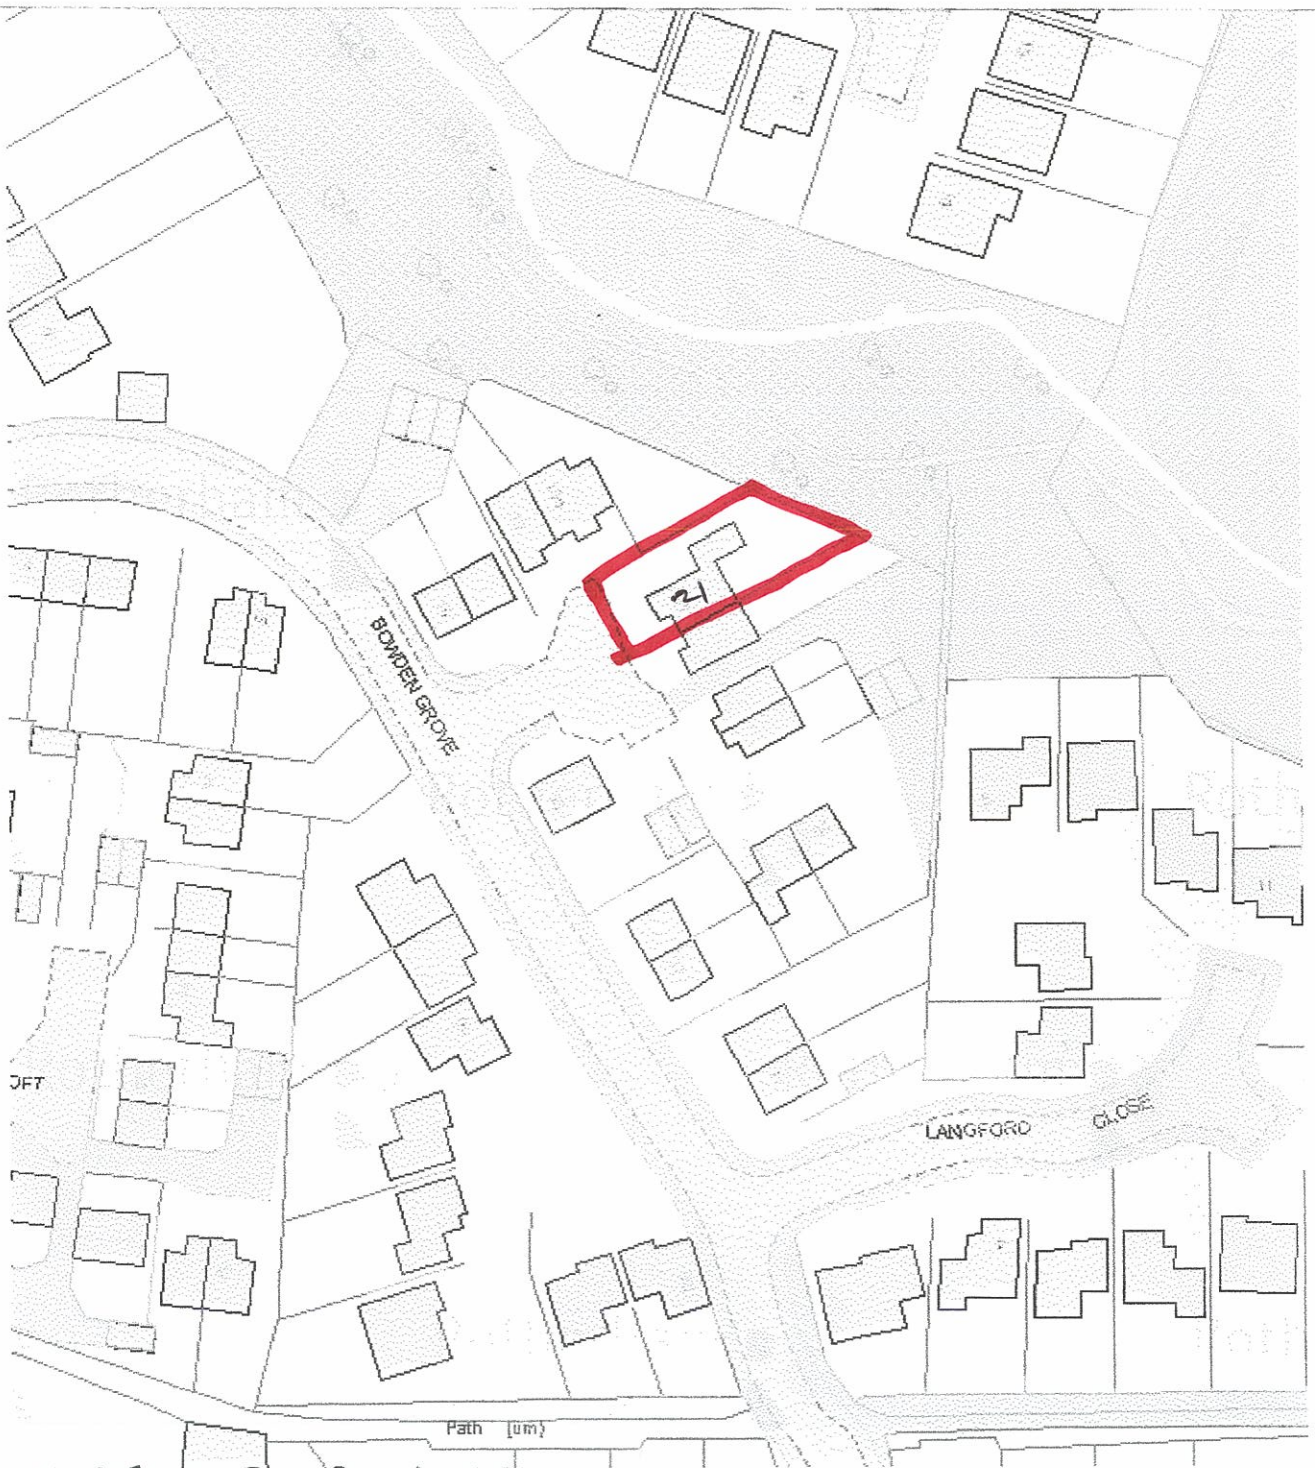

LOCATION PLAN 1/250