


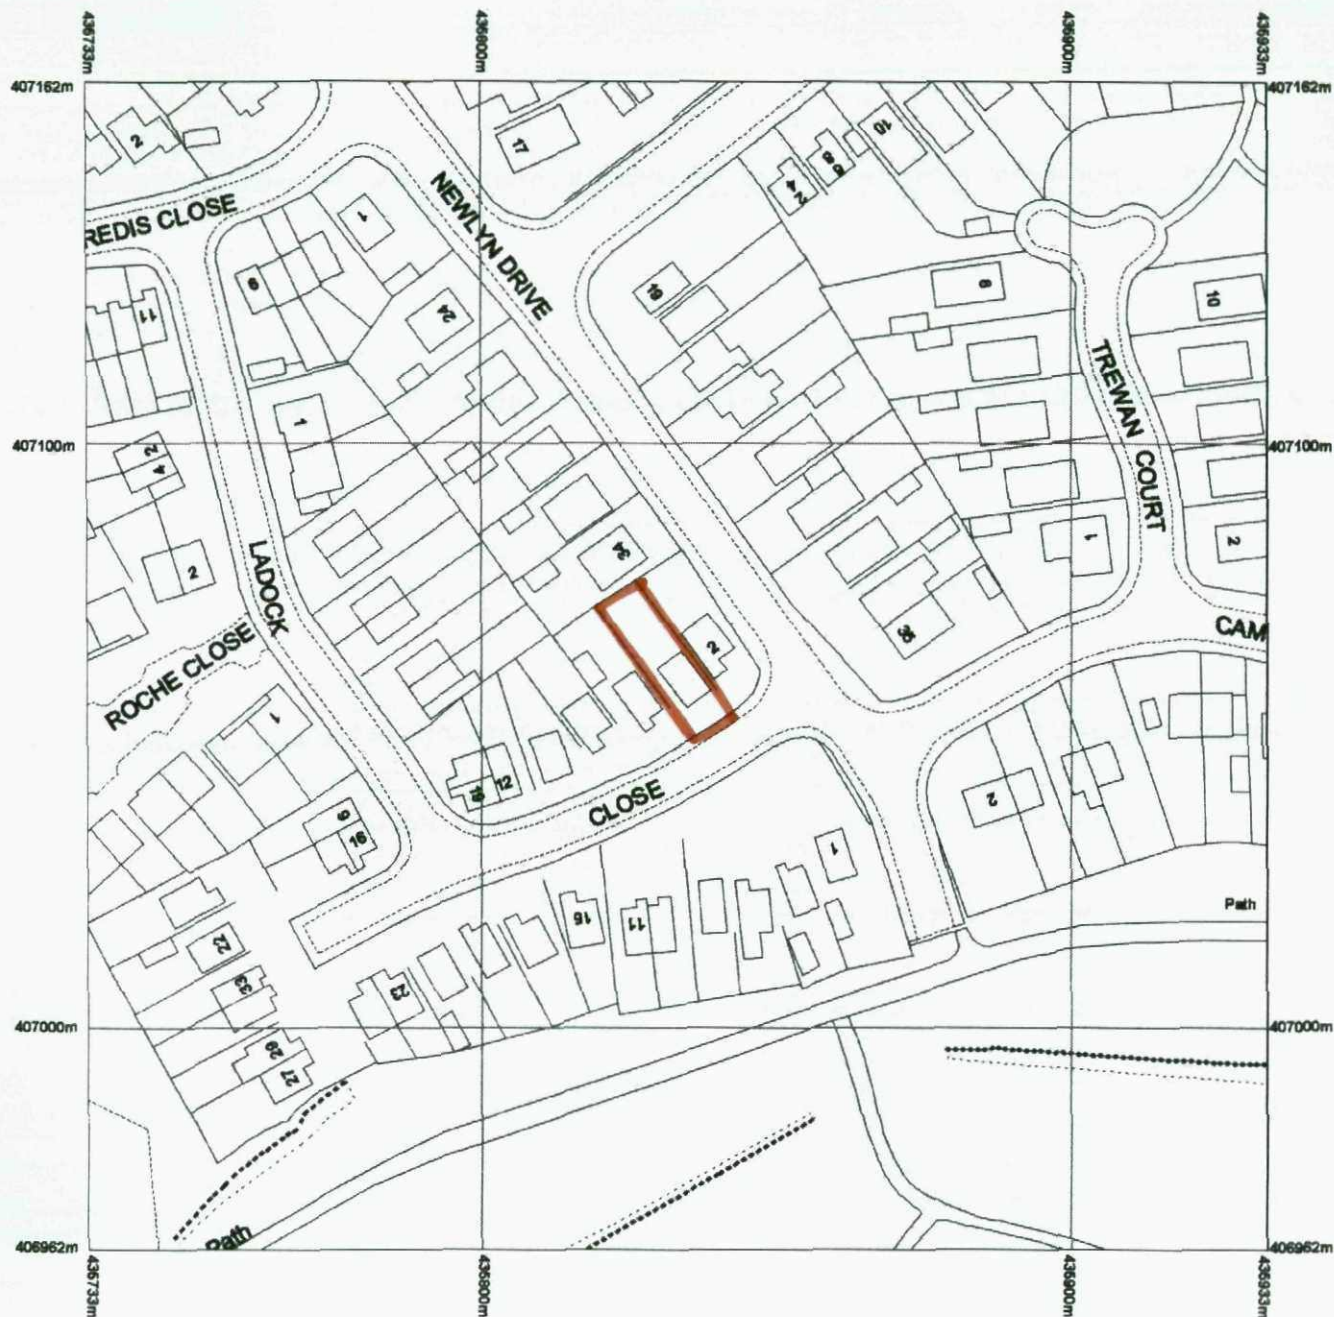

Reproduction in whole or in part is prohibited without the prior permission of Ordnance Survey.

Ordnance Survey and the OS Symbol are registered trademarks and OS MasterMap® is a trademark of Ordnance Survey, the national mapping agency of Great Britain.


The representation of a road, track or path is no evidence of a right of way.

The representation of features as lines is no evidence of a property boundary.

Scale 1:1250



Supplied by: Getmapping
Centre coordinates: 435833 , 407062
OS License Number: 100030848

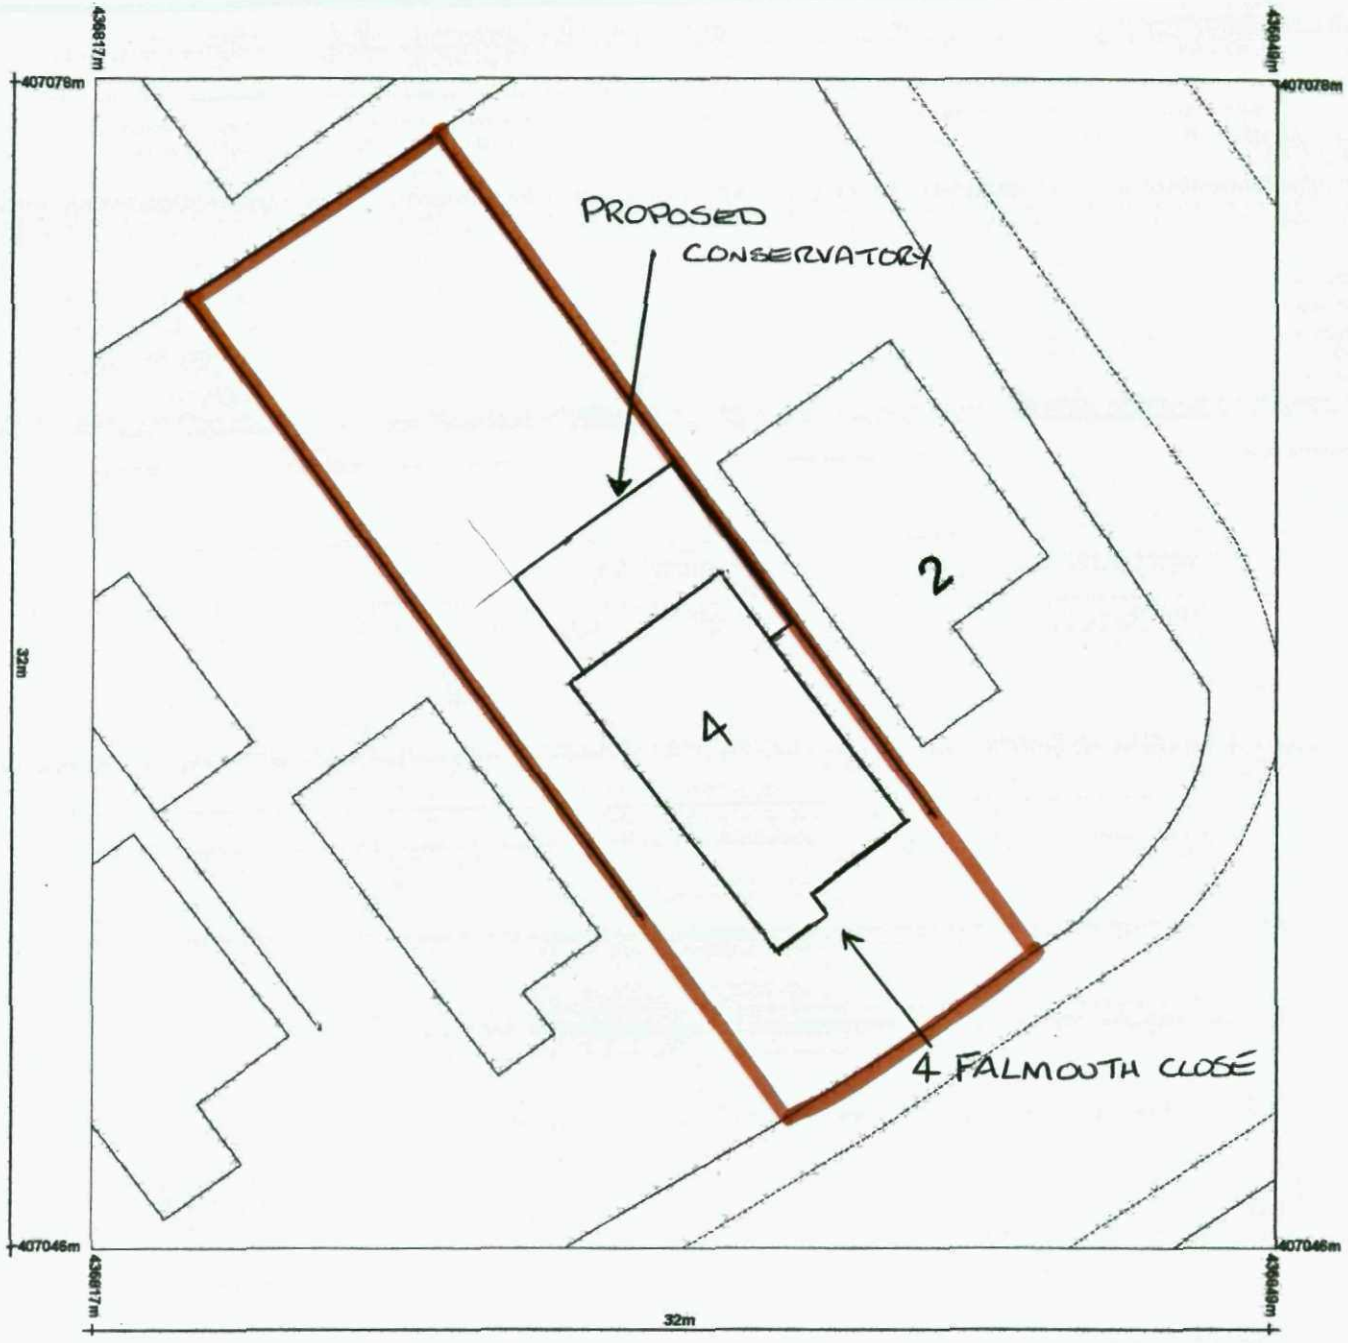


Reproduction in whole or in part is prohibited without the prior permission of Ordnance Survey.

Ordnance Survey and the OS Symbol are registered trademarks and OS MasterMap® is a trademark of Ordnance Survey, the national mapping agency of Great Britain.

The representation of a road, track or path is no evidence of a right of way.

The representation of features as lines is no evidence of a property boundary.

Scale 1:200

 


Supplied by: Getmapping
Centre Coordinates: 435833 , 407062
OS Licence Number: 1000030848

4 FALMOUTH CLOSE

EXISTING FLOOR PLAN

SCALE 1:50

MONK BRETTON

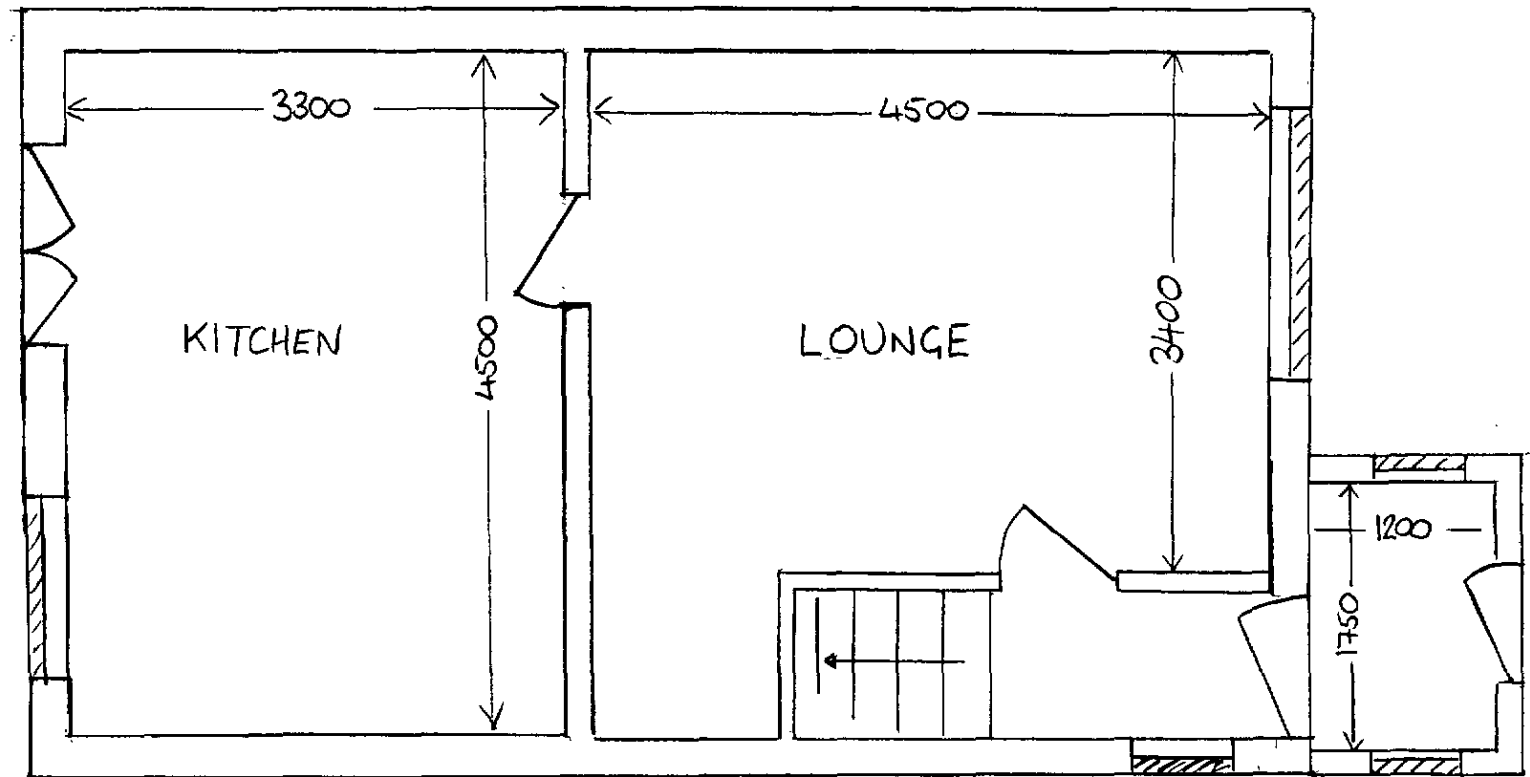


4 FALMOUTH CLOSE

PROPOSED FLOOR PLAN

SCALE 1:50

MONK BRETTON

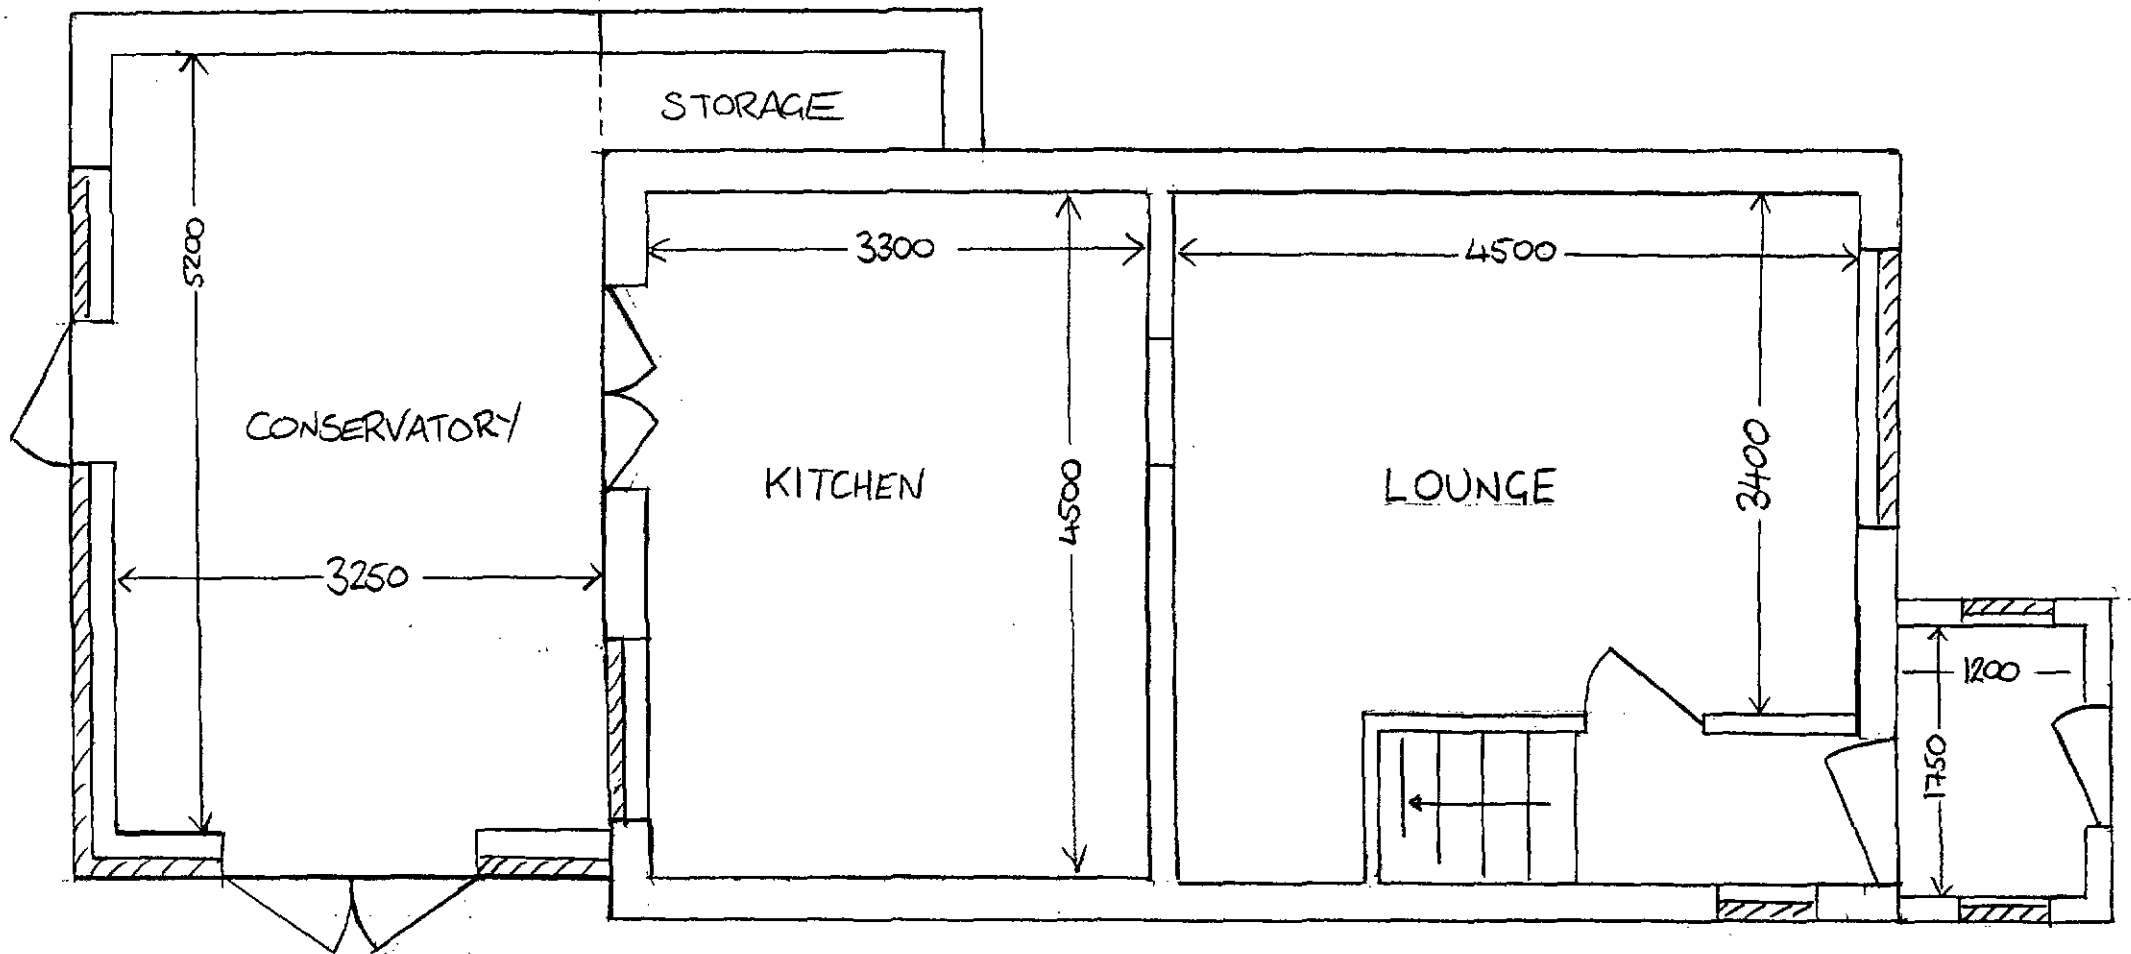


4 FALMOUTH CLOSE
MONK BRETTON


EXISTING ELEVATIONS

SCALE = 1:100


FRONT ELEVATION

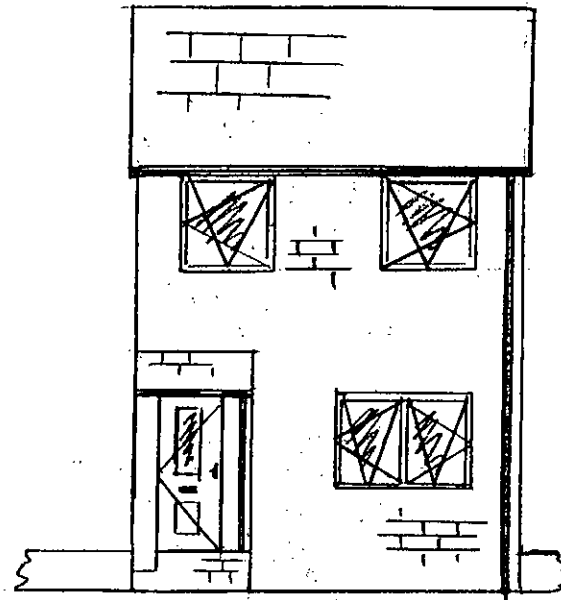


LEFT ELEVATION

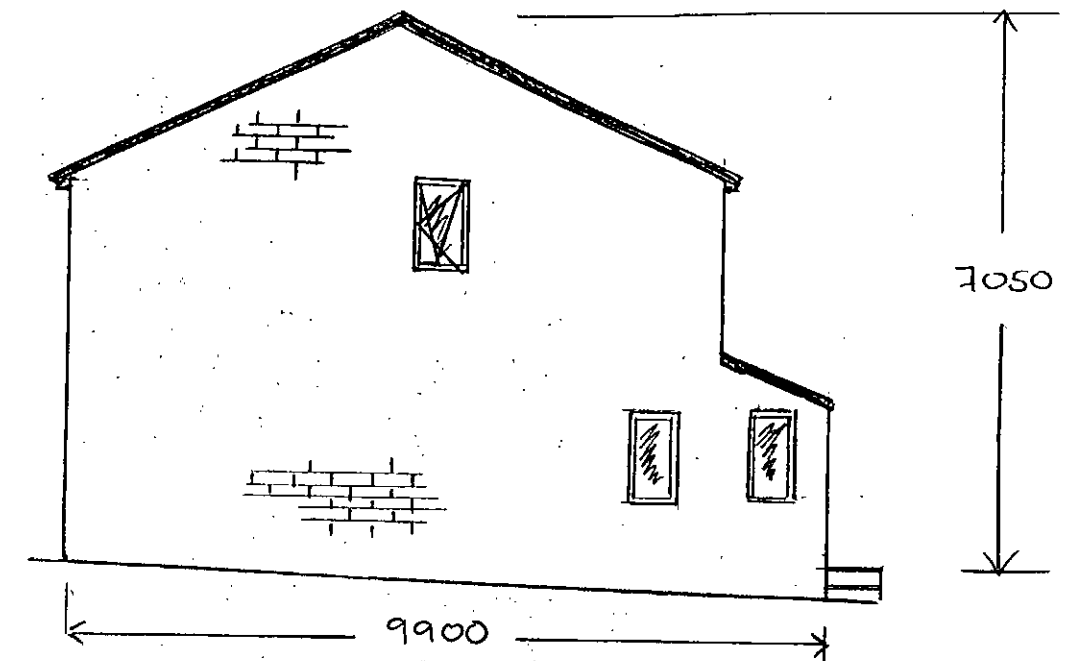

RIGHT ELEVATION

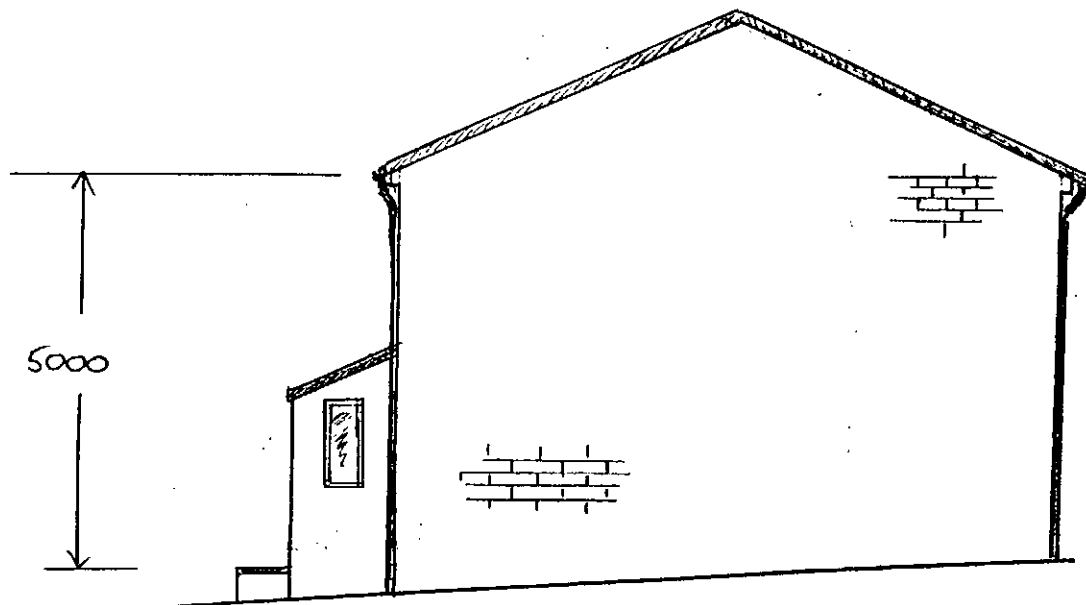

REAR ELEVATION

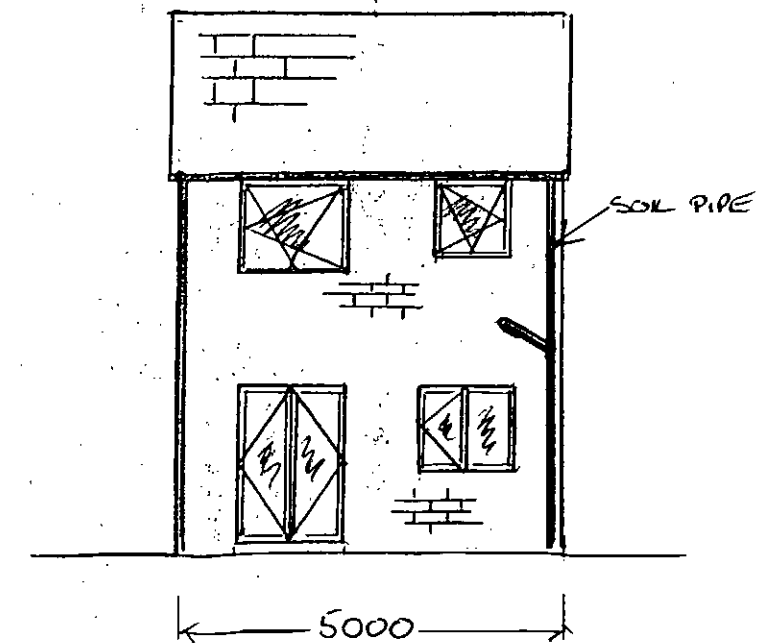


4 FALMOUTH CLOSE
MONK BRETTON

PROPOSED ELEVATIONS


SCALE = 1:100

FRONT ELEVATION

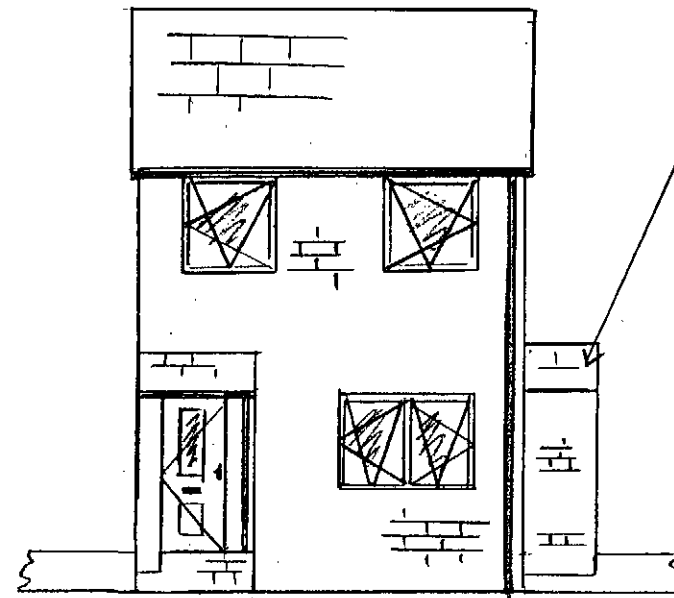


SMALL AMOUNT OF TILED
ROOF TO MATCH EXISTING
ROOF TILES

LEFT ELEVATION

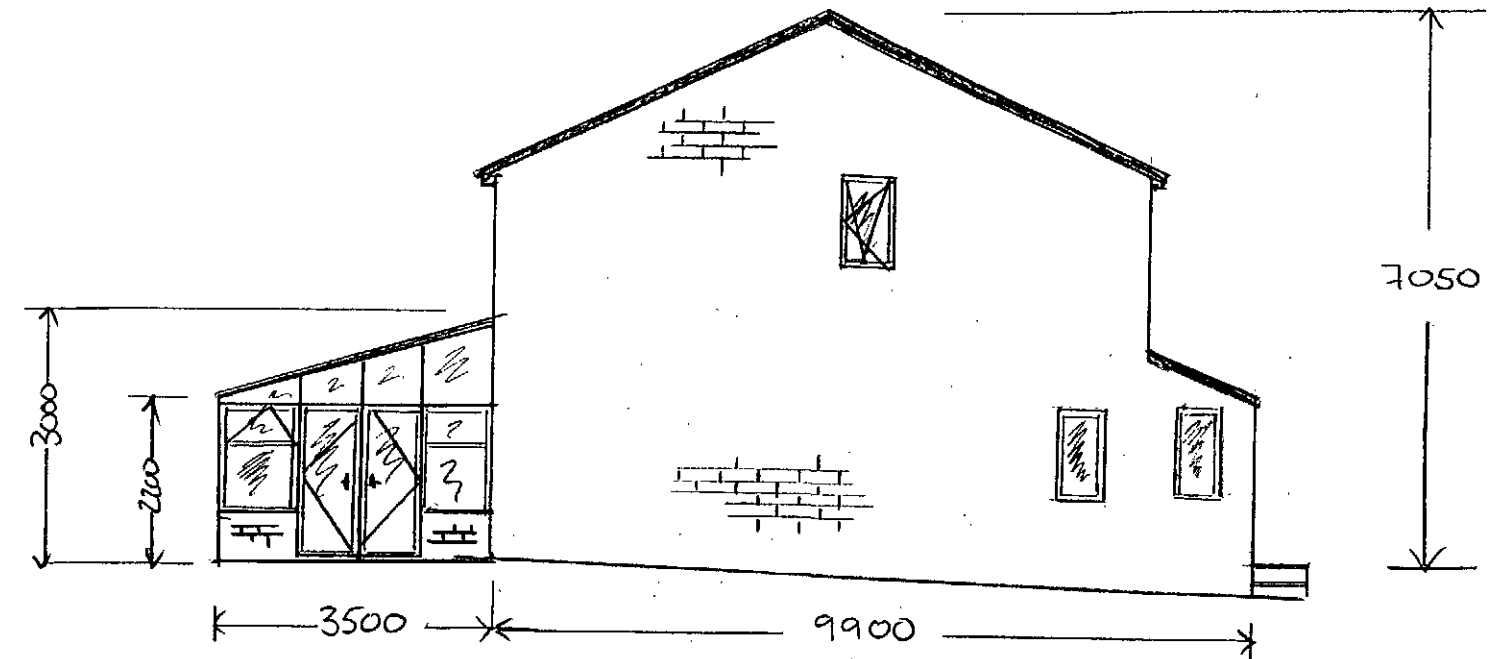


RIGHT ELEVATION

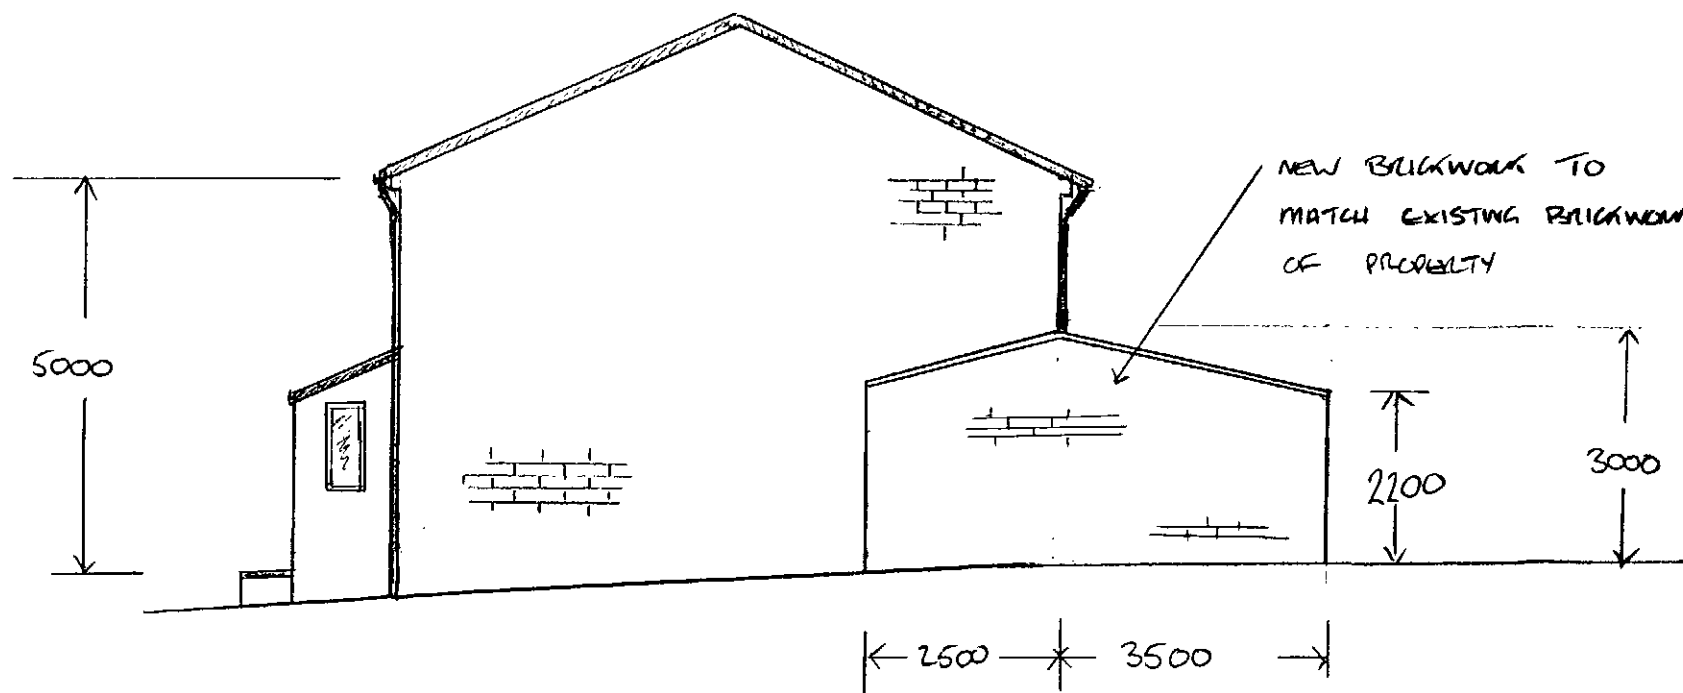

NEW BRICKWORK TO
MATCH EXISTING BRICKWORK
OF PROPERTY

REAR ELEVATION

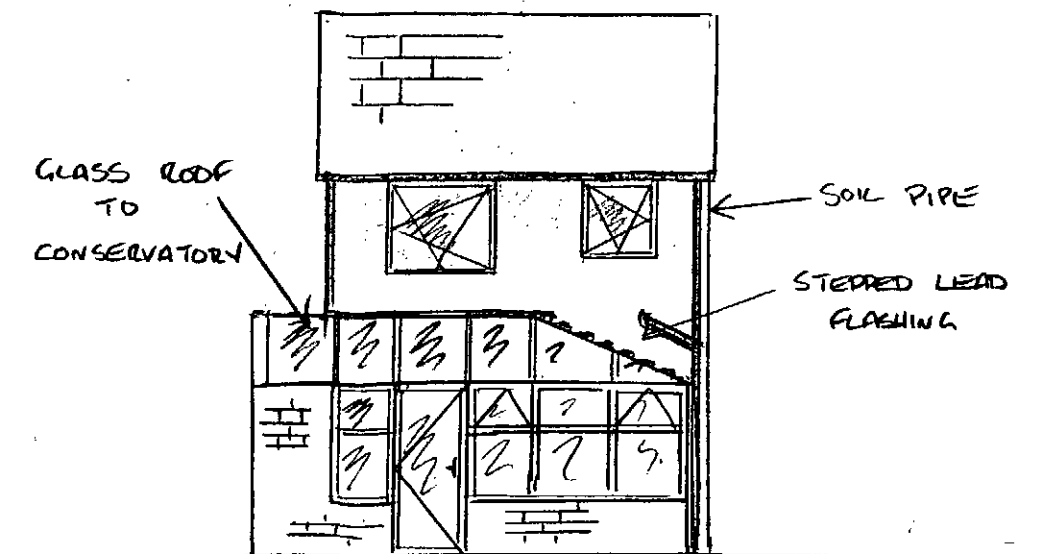

GLASS ROOF TO
CONSERVATORY

SOIL PIPE

STEPPED LEAD
FLASHING