


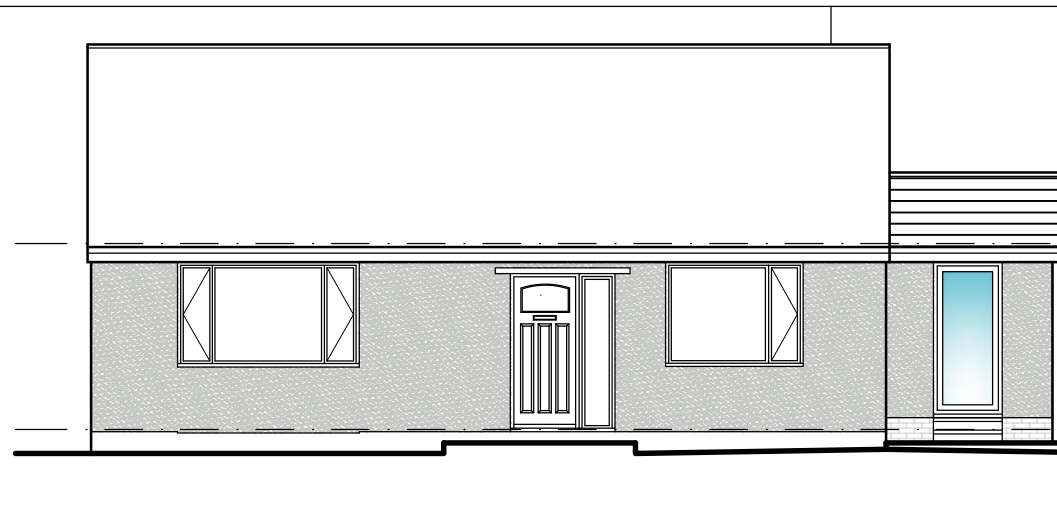


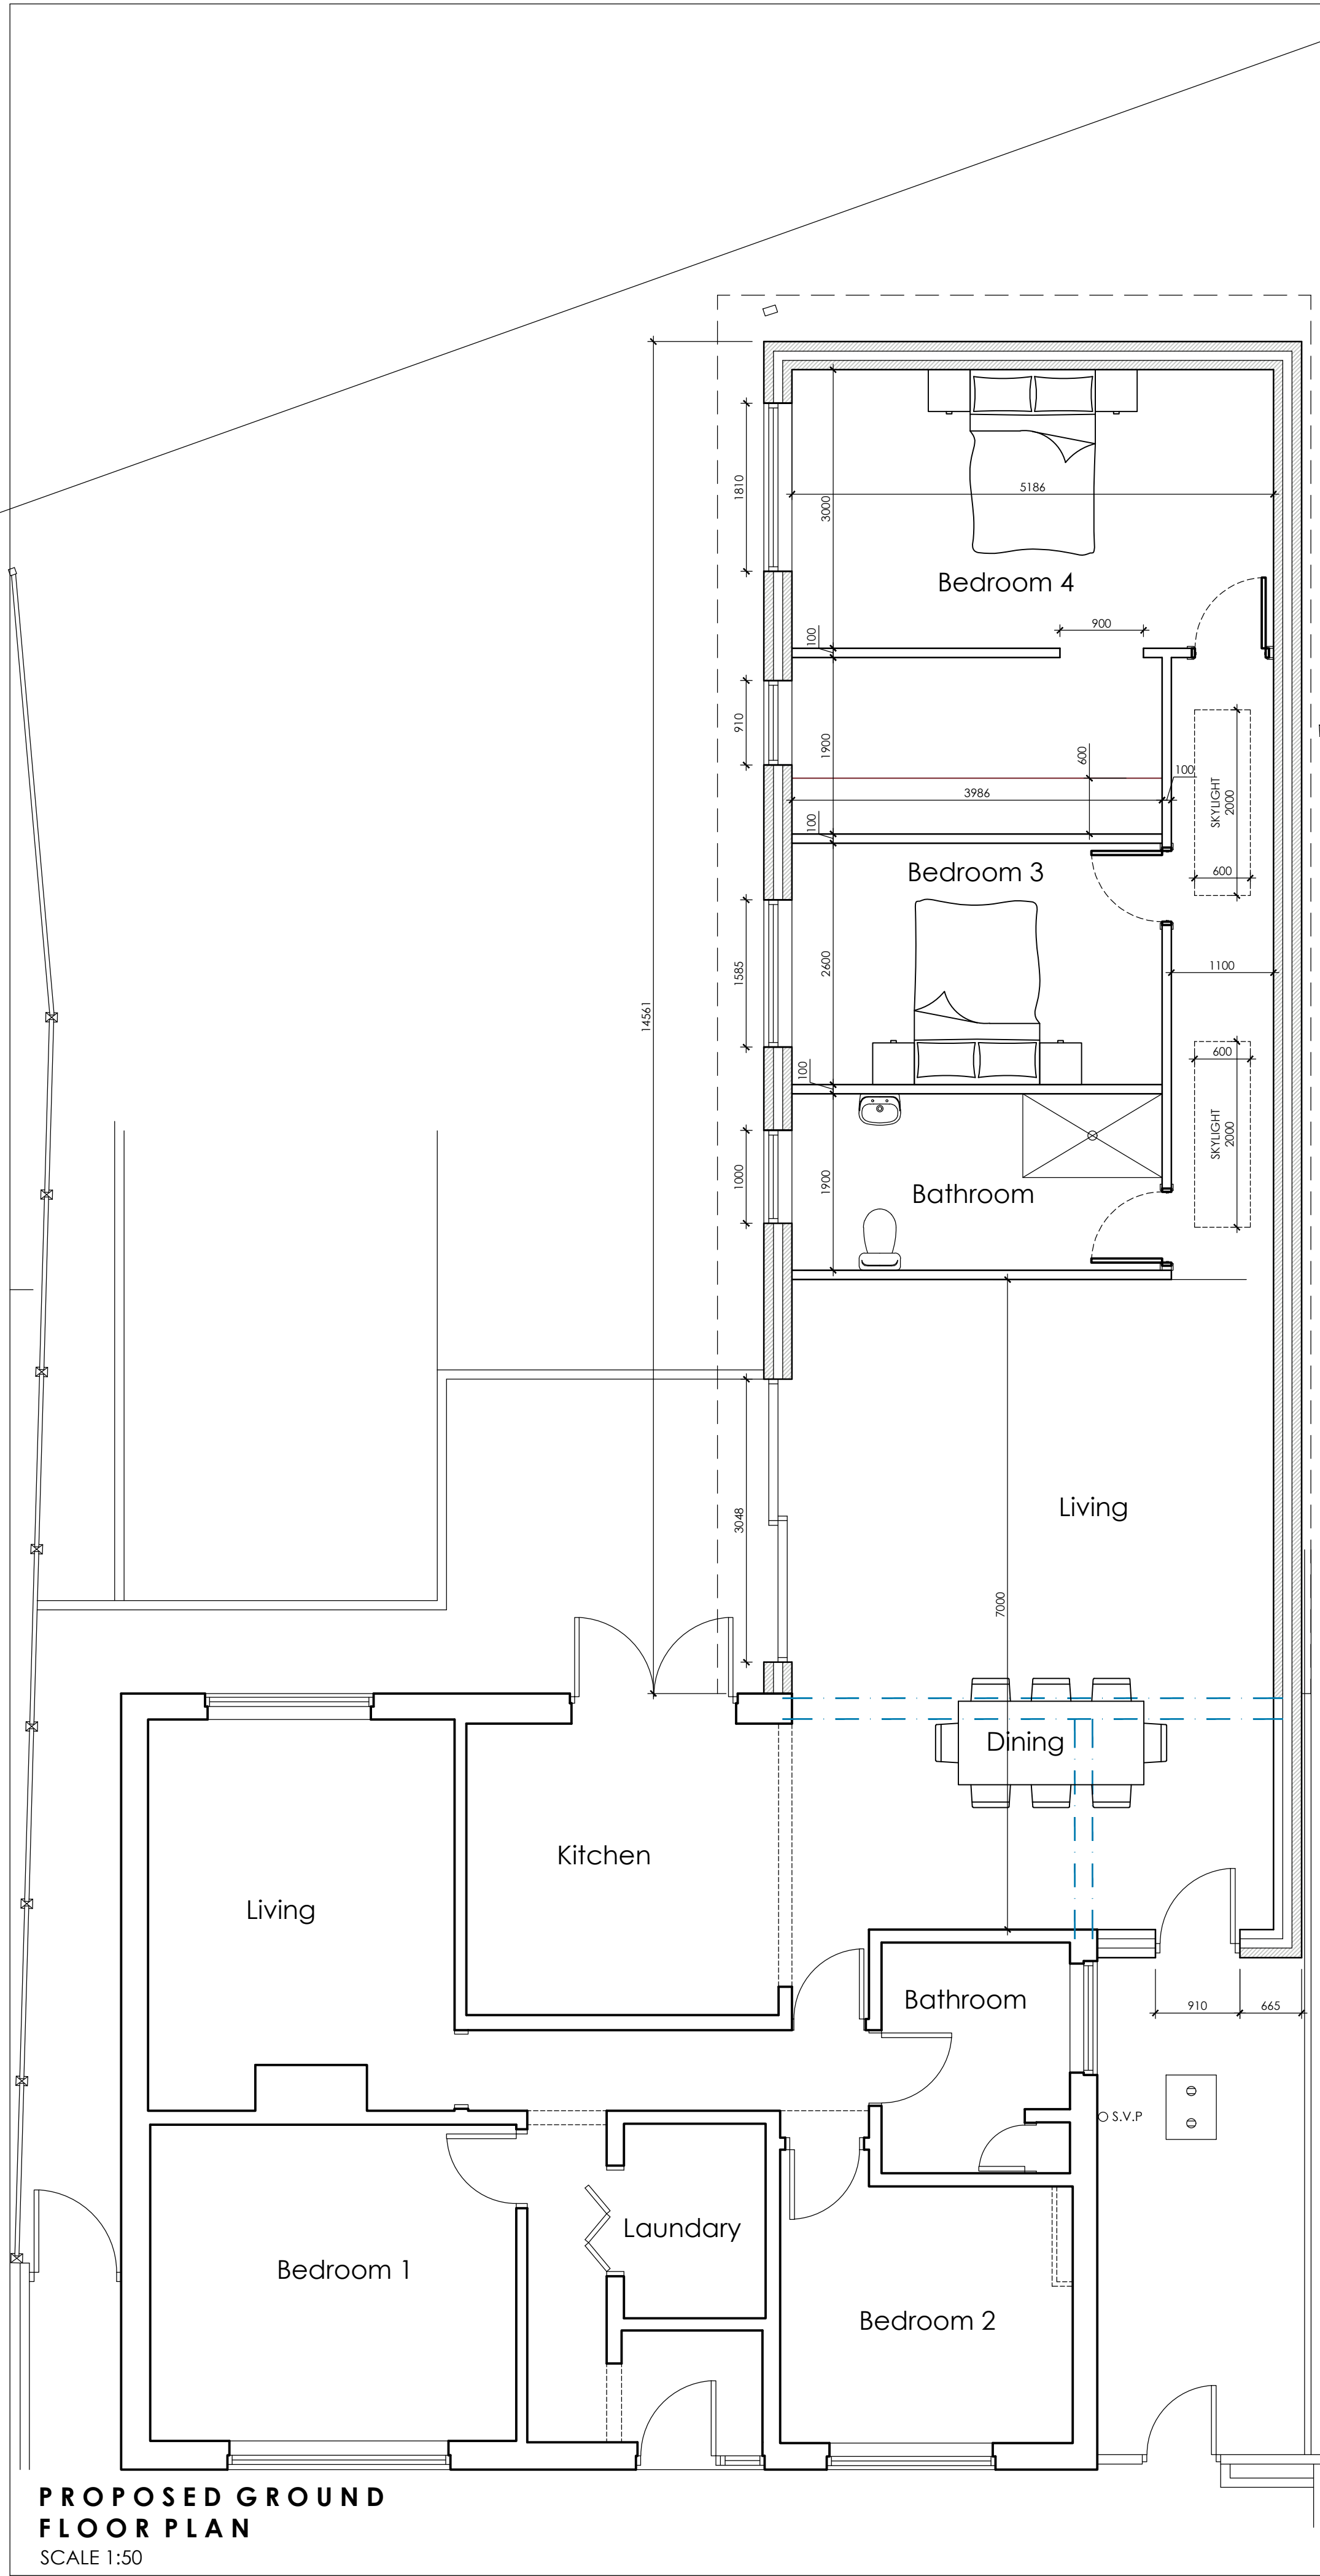


PROPOSED
FRONT ELEVATION
SCALE 1:100

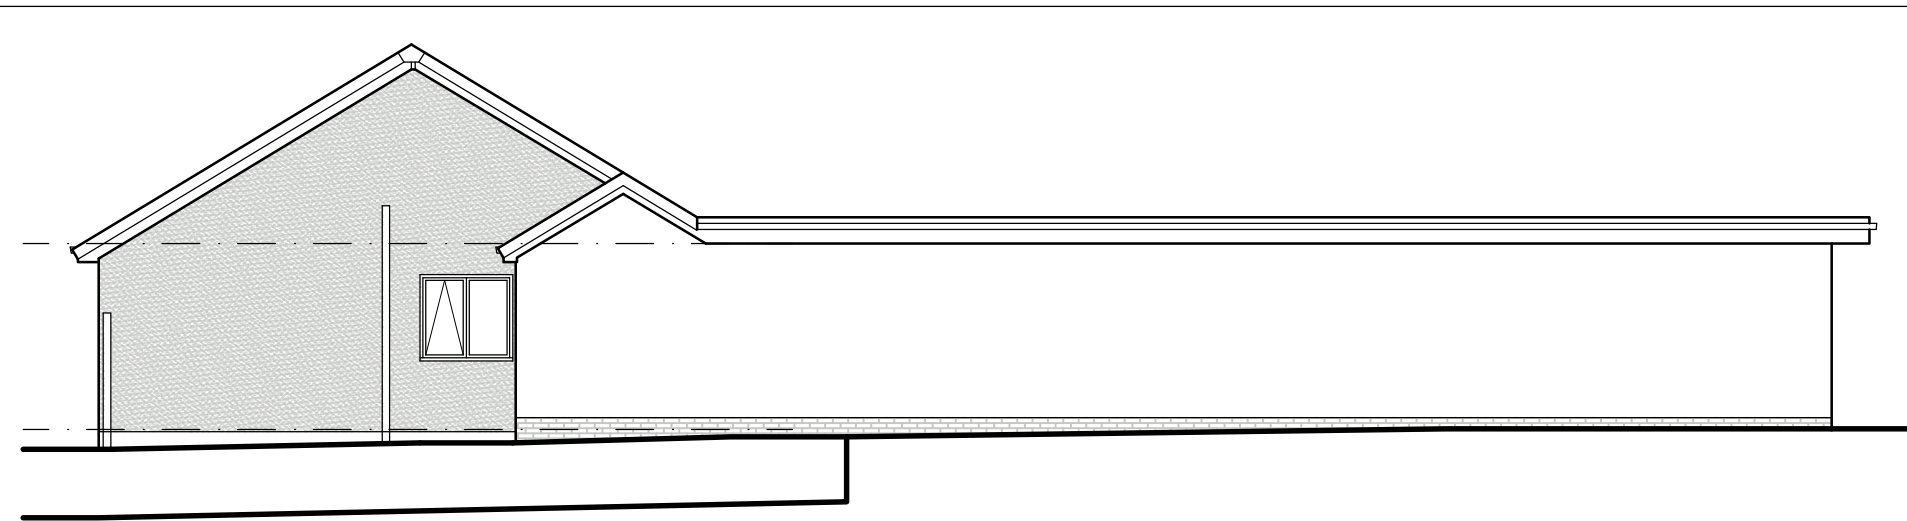

PROPOSED
SIDE ELEVATION
SCALE 1:100

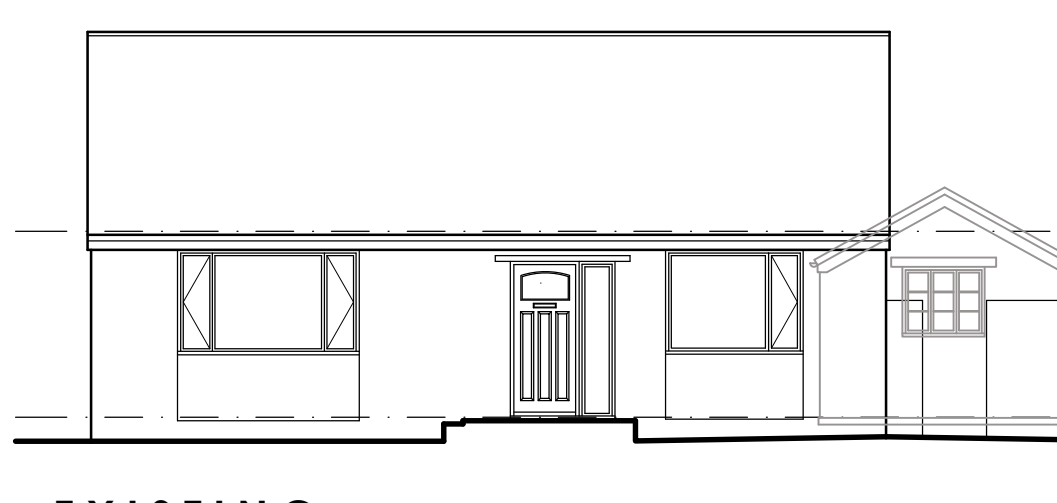


EXISTING
FRONT ELEVATION
SCALE 1:100

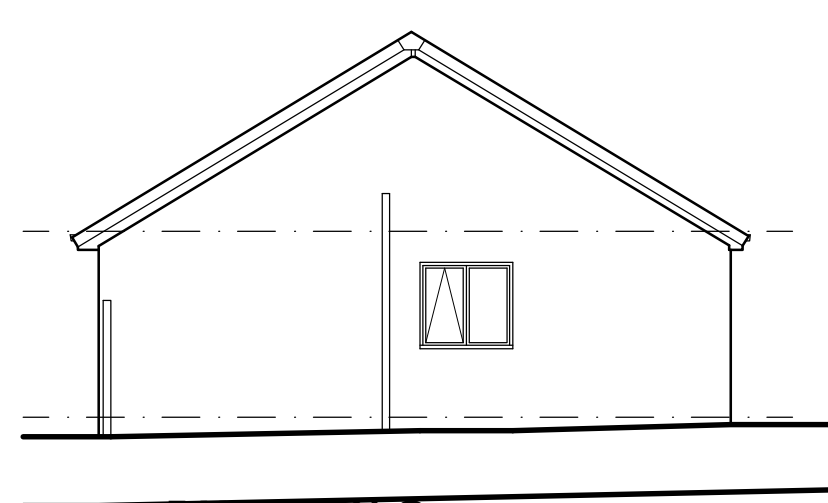


EXISTING
SIDE ELEVATION
SCALE 1:100




EXISTING
REAR ELEVATION
SCALE 1:100

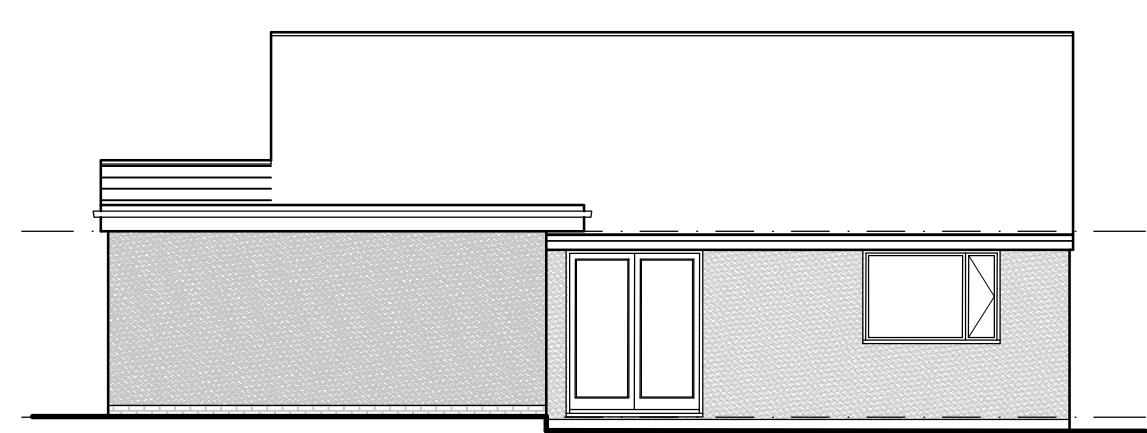


PROPOSED
REAR ELEVATION
SCALE 1:100

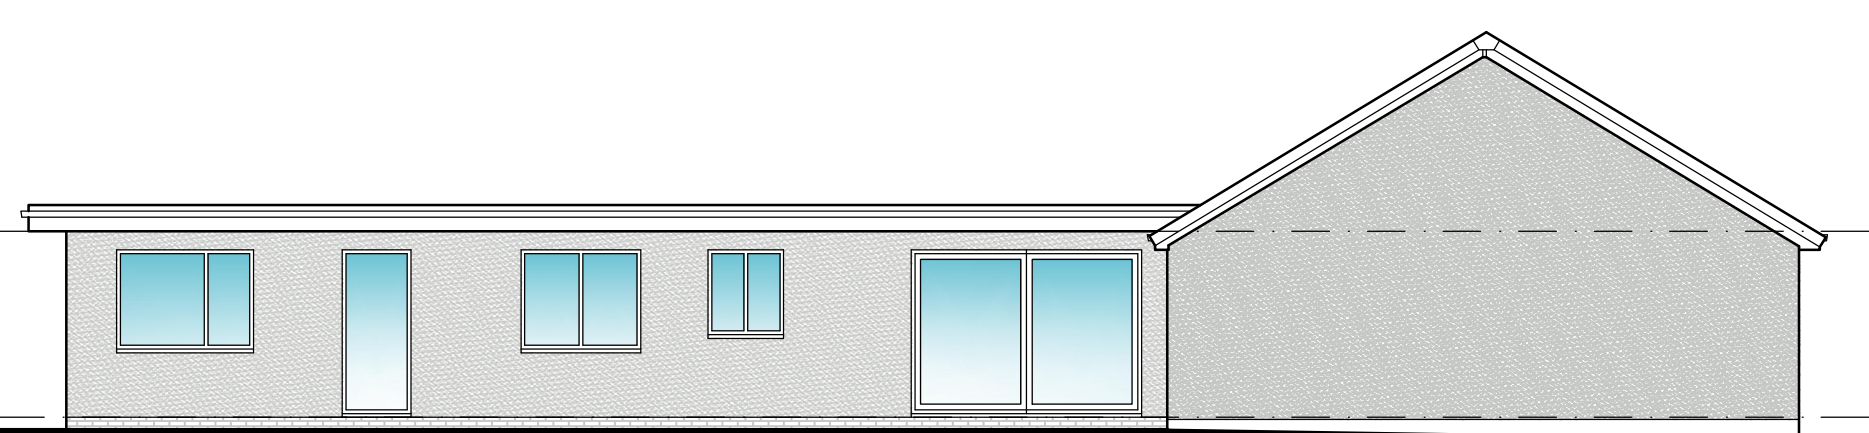

PROPOSED
SIDE ELEVATION
SCALE 1:100

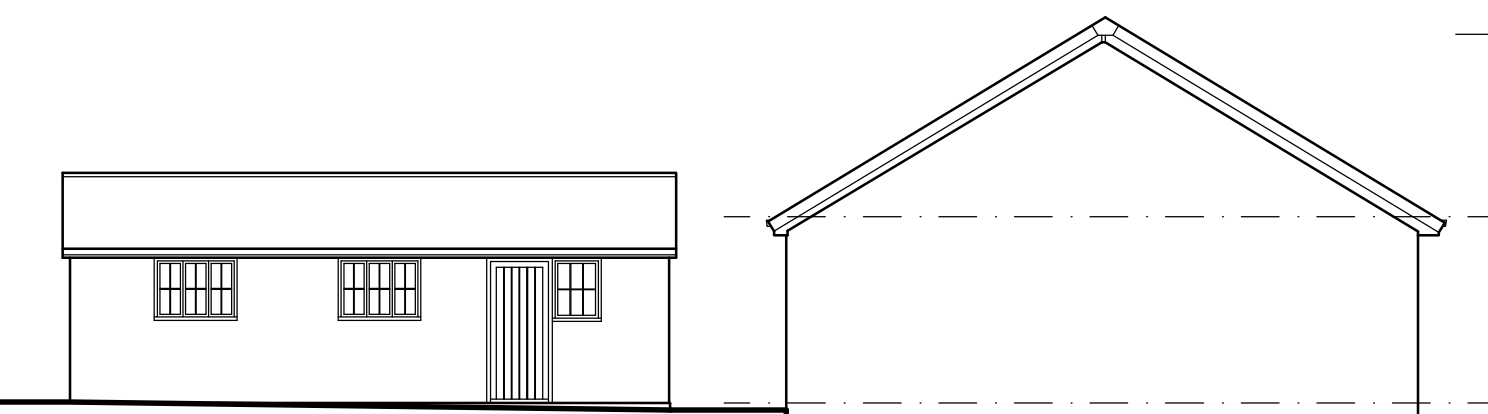

EXISTING
SIDE ELEVATION
SCALE 1:100

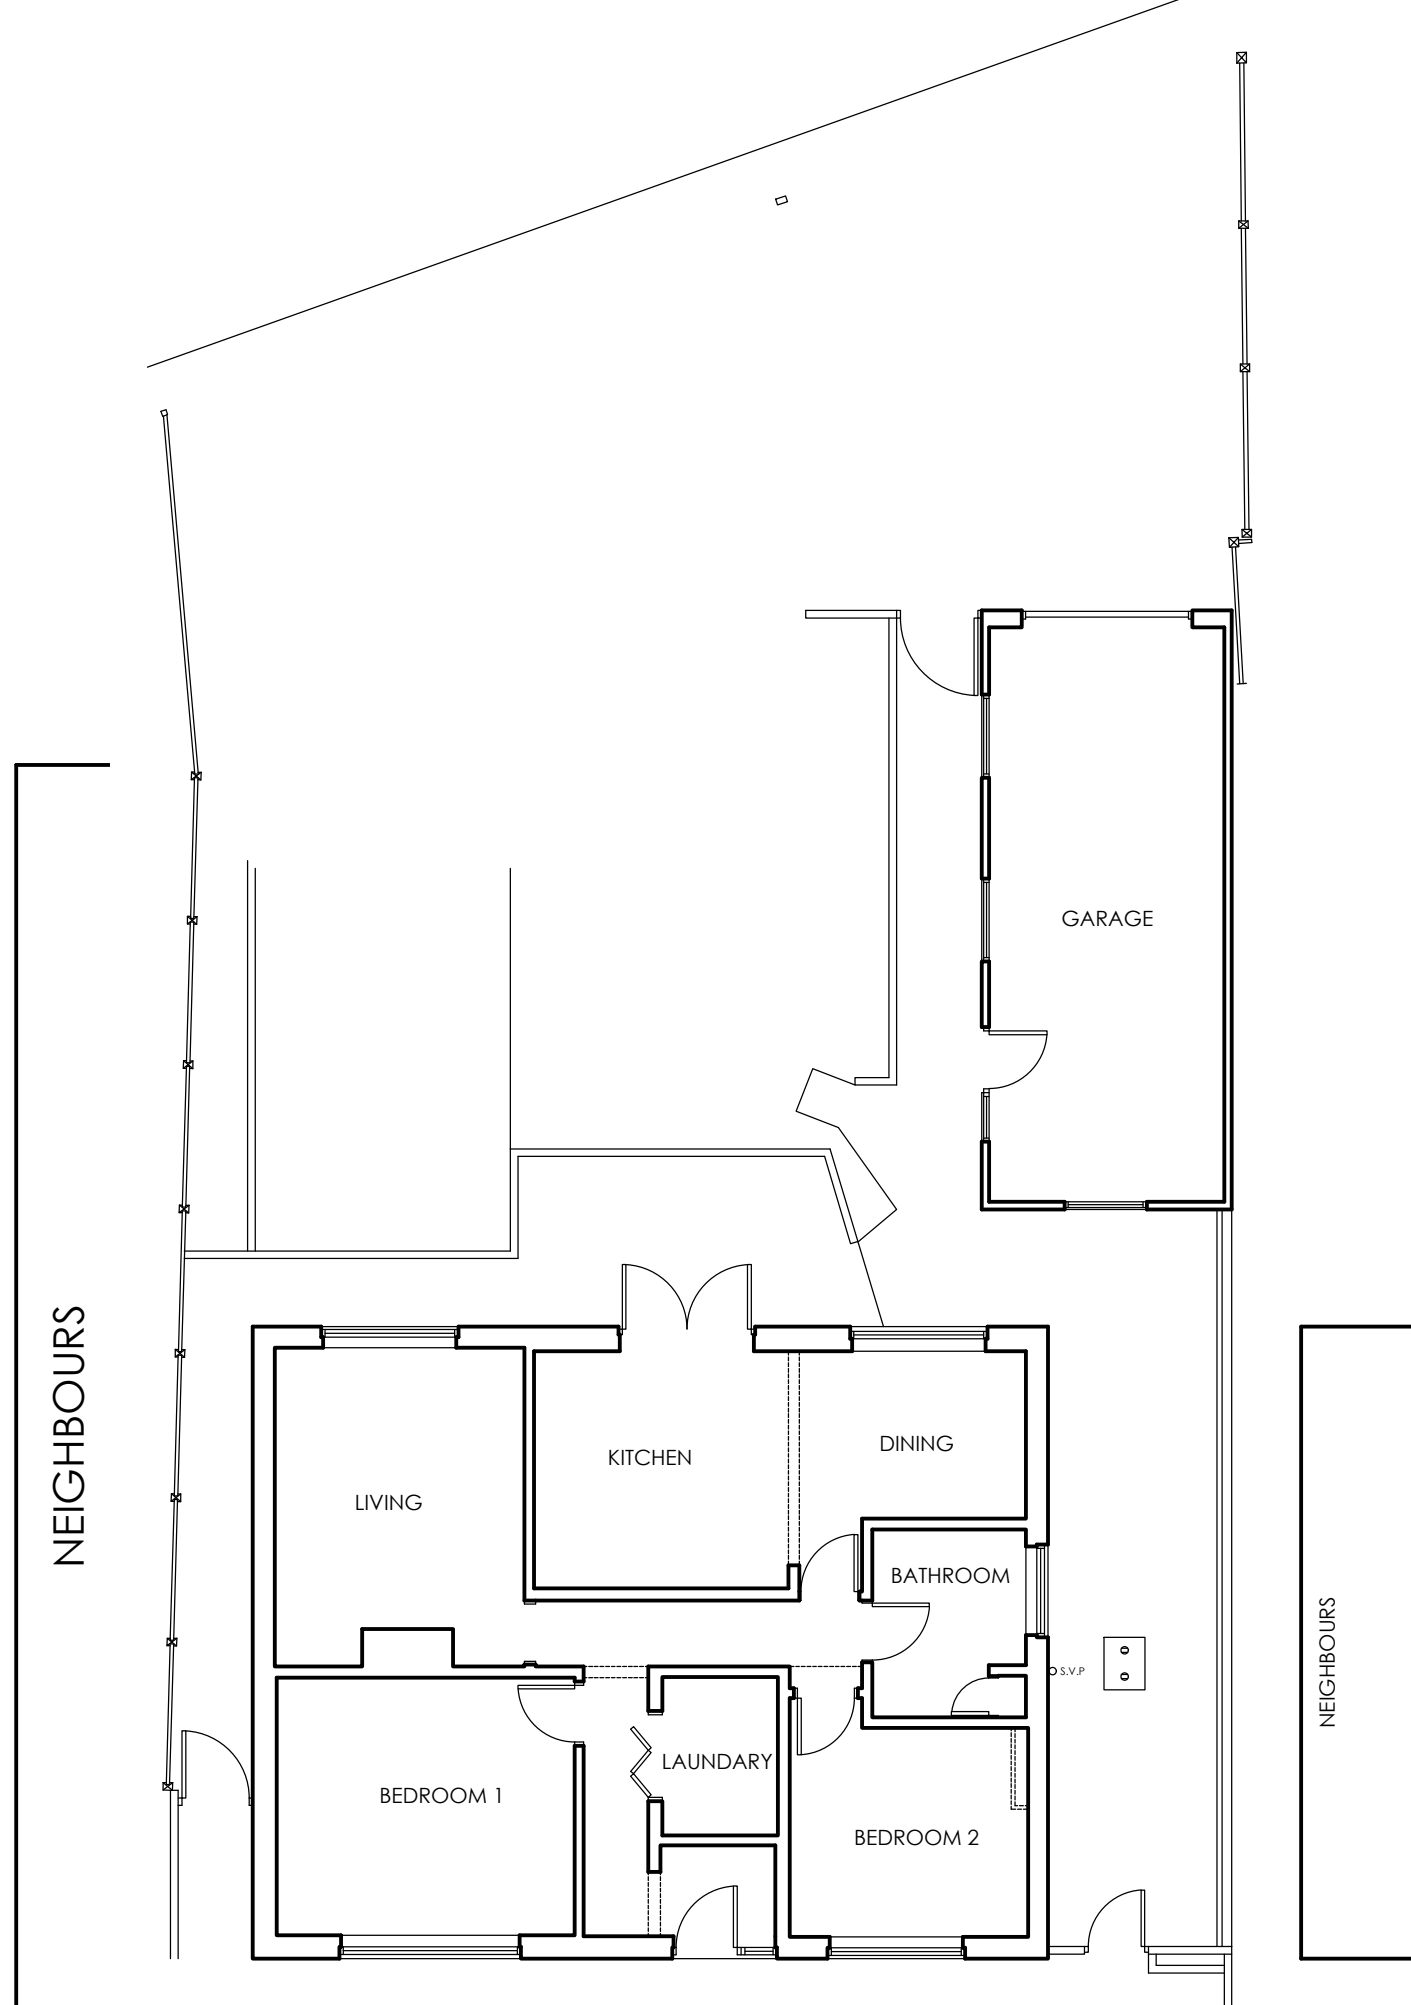


EXISTING GROUND
FLOOR PLAN
SCALE 1:100



BLOCK PLAN
SCALE 1:500



LOCATION PLAN
SCALE 1:1250

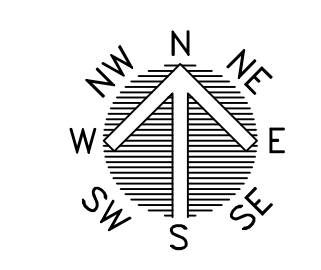

				Office One, Drill Hall, 11 Eastgate, Barnsley, S70 2EU Phone: 01226 208482 Email: info@whiteagus.co.uk Web: www.whiteagus.co.uk			
Project: PROPOSED EXTENSION AT 22 WENTWORTH CRESCENT, MAPPLEWELL, BARNSELY, S75 6DR				Client: EVA & TOMMY COOPER			
Drawing Title: PLANS AND ELEVATIONS				Date: SEPTEMBER 2026	Scale: 1:50 & 1:100 @ A1		
				Ref: 26-094	Dwg. No: 01	Rev: A	
Date	Suffix	Description		Date	Suffix	Description	
01/10/2026	A	REVISED TO CLIENTS REQUIREMENTS					