

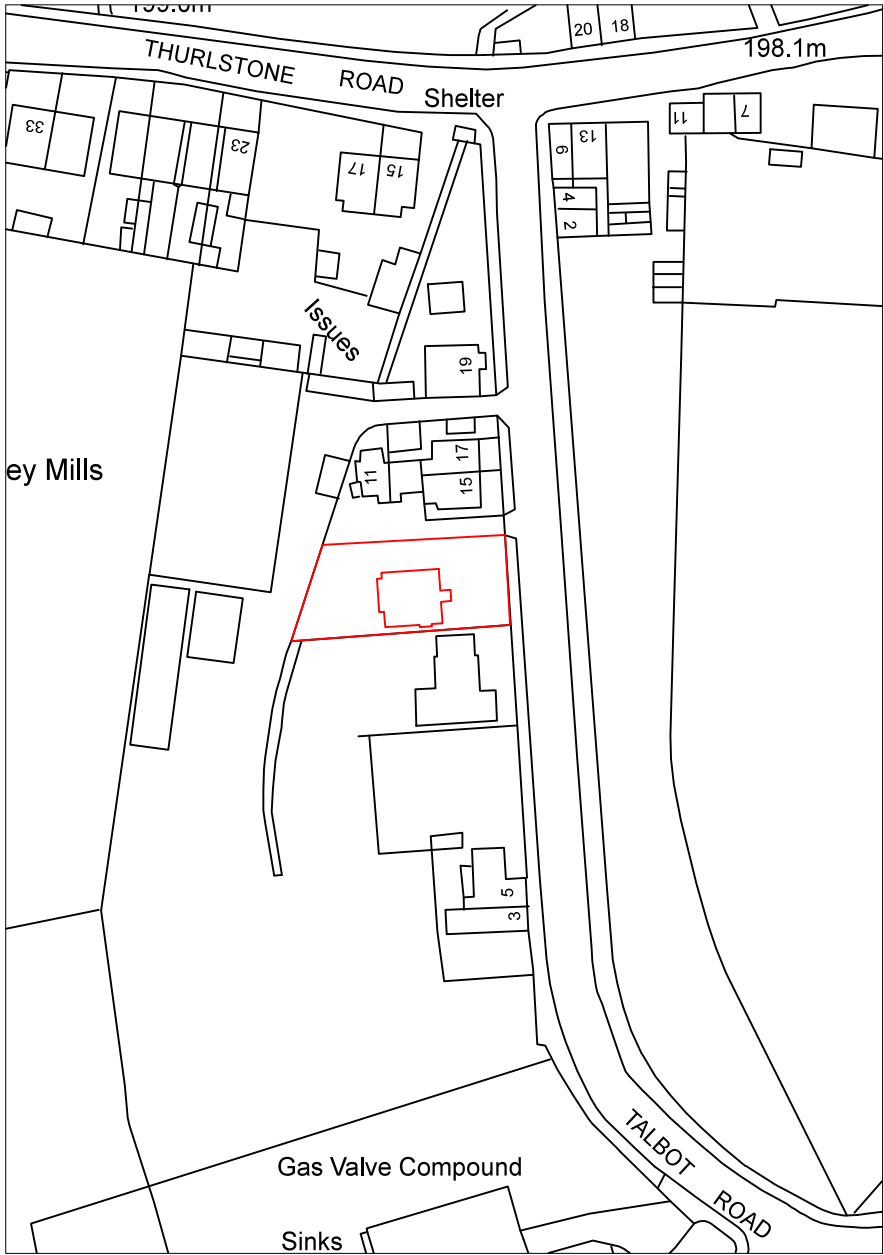


Drawing No.	Rev No.
GKD001 -001	B

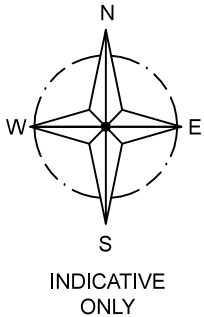

LOCATION PLAN
SCALE 1:1250 AT A3

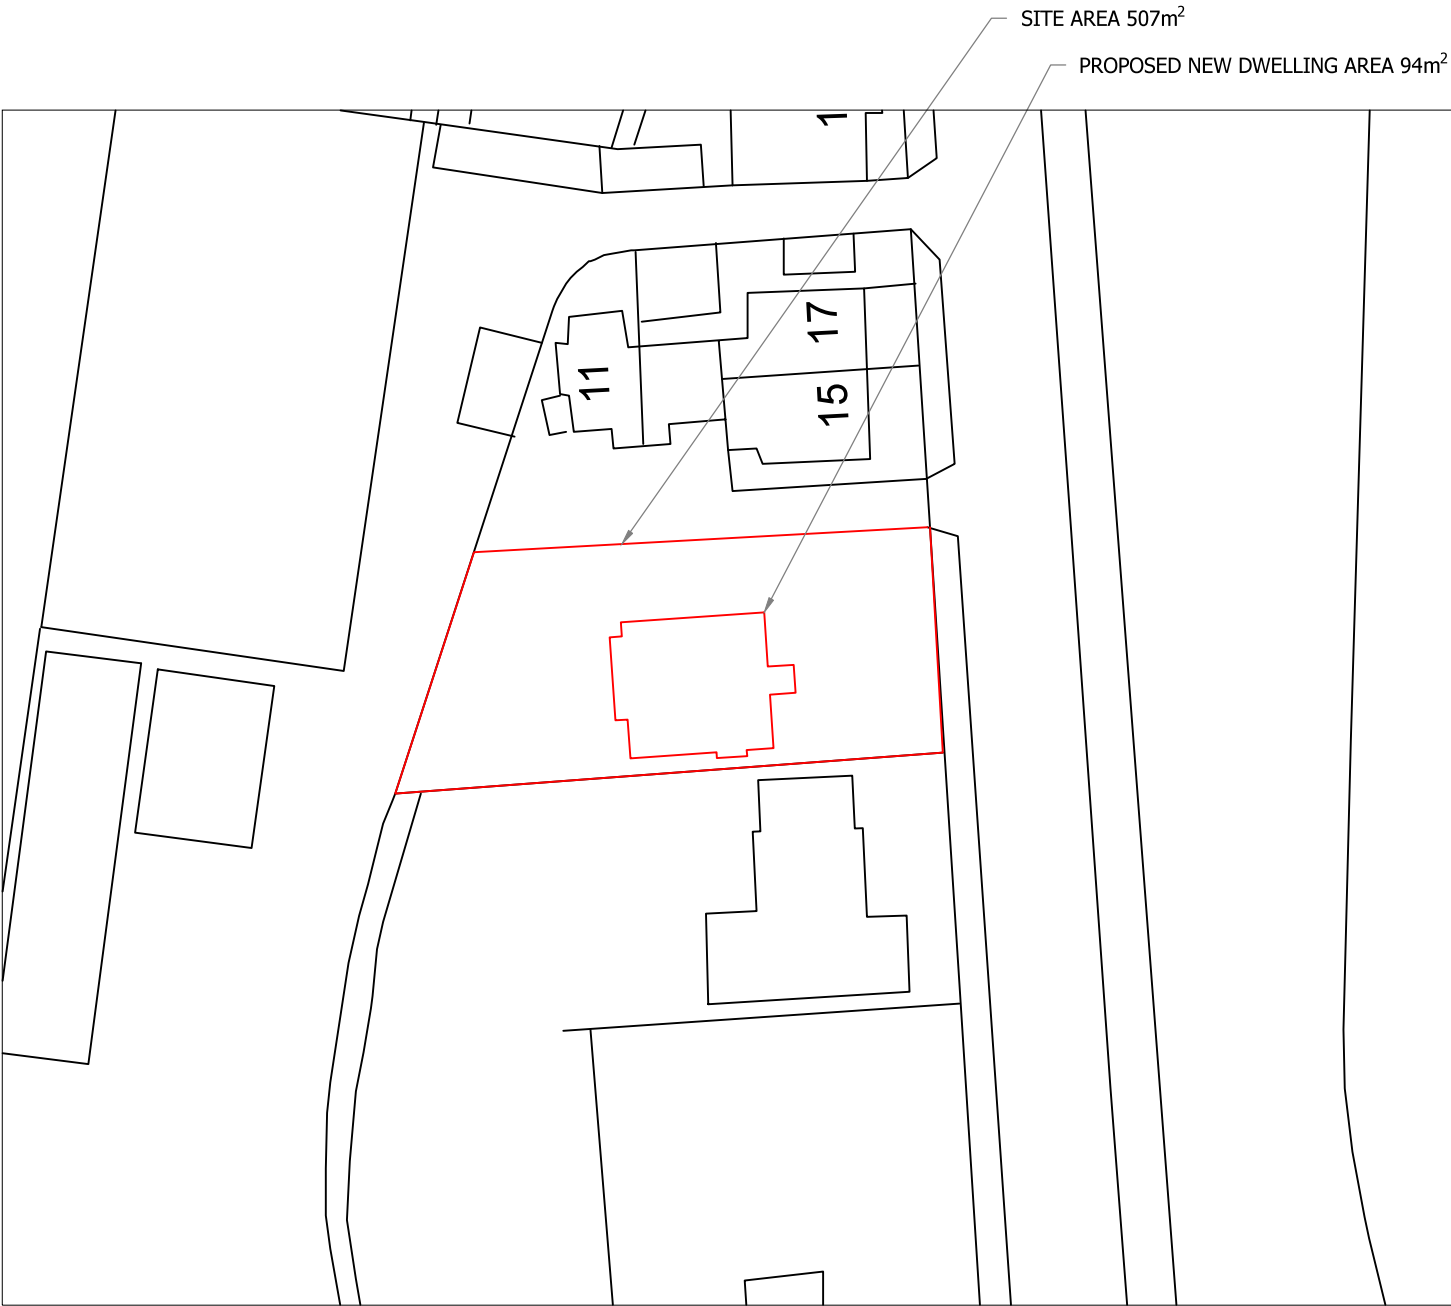

SITE PLAN
SCALE 1:500 AT A3

DO NOT SCALE: Contractor to check all dimensions and report any omissions or errors

NOTES

B	Width reduced	JRB			07/03/20
A	House moved back	JRB			17/01/20
Rev	Description	By	Chk	App	Date

JRB DESIGNS Ltd
1 Saville Road
Cudworth
Barnsley
S72 8LT
Tel: 01226 383542
Fax: 01226 380078
Mob: 07970 541192
Email: john@jrbdesigns.co.uk

This drawing is copyright. © jrbdesigns Ltd.

Client
GOLDEN KEY DEVELOPMENTS

Drawing Title
SITE PLANS

Address
**LAND ADJACENT TO 69 TALBOT ROAD
PENISTONE
SHEFFIELD
S36 6EF**

Project Title:
**PROPOSED NEW DETACHED
DWELLING**

Purpose of Issue:
PLANNING

Drawing Status
FIRST ISSUE

Scale at A3 AS SHOWN	Drawn By JRB	Date 07/10/2019
Checked By	Date 07/10/2019	Approved By Date 07/10/2019
Project No. GKD001	Drawing No. 001	Revision B

APPROVAL ☒ INFORMATION ☐ TENDER ☐ CONTRACT ☐ CONSTRUCTION ☐