





1 **Proposed Front Elevation from Sheffield Road**
Scale: 1:100

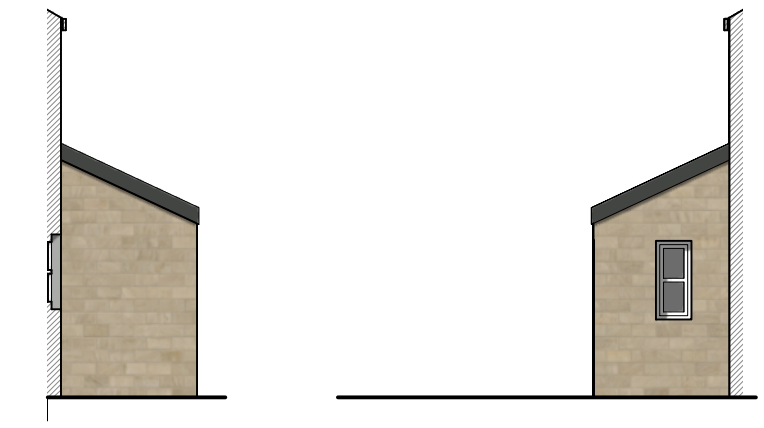


5 **Porch Side Elevations**
Scale: 1:100




2 **Proposed Rear Elevation**
Scale: 1:100

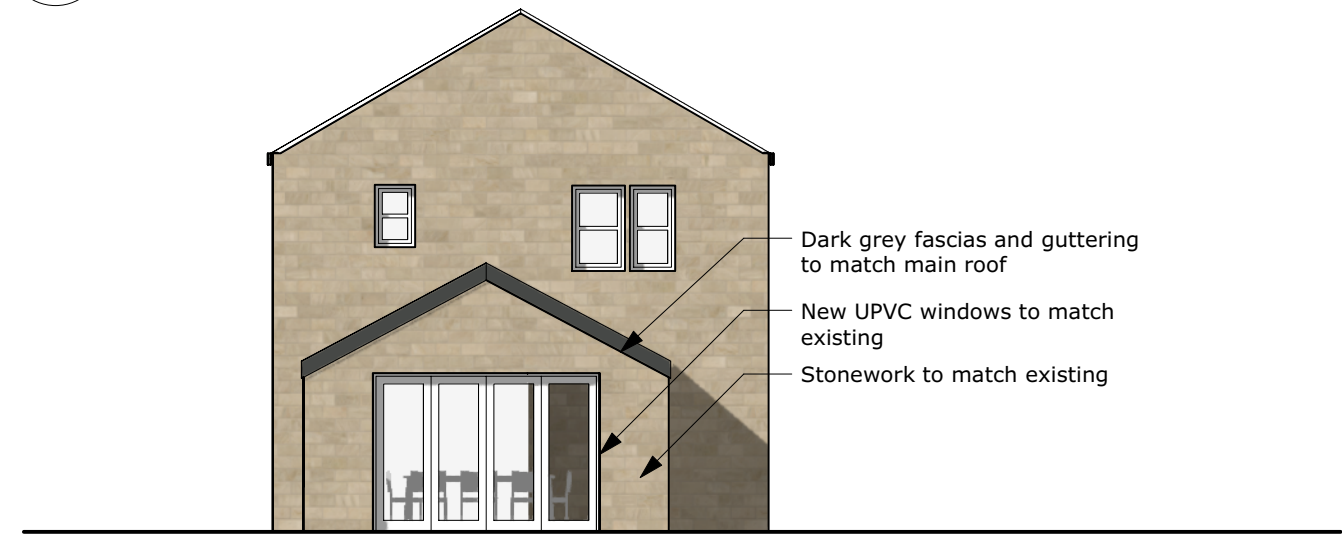

3 **Proposed Side Elevation**
Scale: 1:100

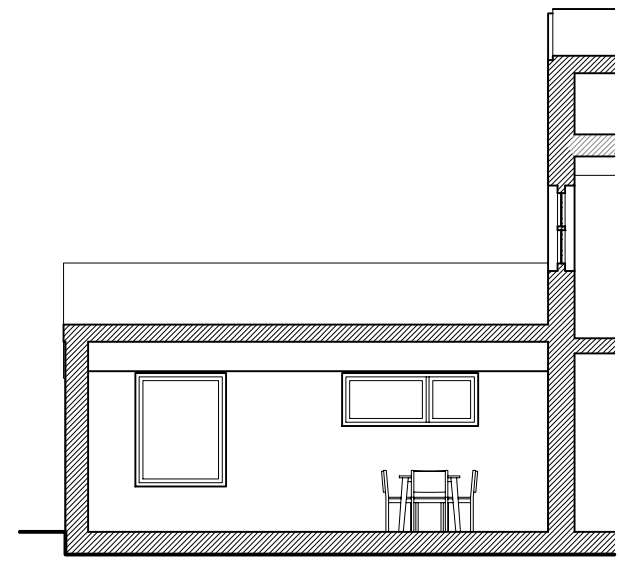

4 **Proposed Section**
Scale: 1:100

 

:rP01 :r240220 :For client review
NO. DATE NOTE
DO NOT SCALE FROM DRAWINGS.

Client
:

Address
:7 Wood Cottages,
Sheffield, S36 8ZR

Project
:2028 Wood Cottages

Drawing
: Proposed Elevations
& Section - Main House

RLDM
E: rachel@rldmstudio.co.uk
T: 07595603049

Scale	:1:100 @A3
Date	:25/01/2021
Dwg No.	:2028-RLDM-00-DR-A-00200-S1
Rev.	:P08