



- Key
- KINGSPAN KS1000RW 100mm THICK QUADCORE ROOF SHEETS - MERLIN GREY BS18825
 - VERTICALLY LAID ISOCAD WALL PANELS 100mm THICK PIR INSULATION IN HAMLET RAL 9002
 - FASCIA, CAPPING AND GLAZING - UMBRA GREY RAL 7022
 - HAYWOODS HO940 CHOCOLATE VERTICALLY LAID TREKKER BOARDS
 - GLAZING (BY OTHERS) FRAMES IN UMBRA GREY RAL 7022

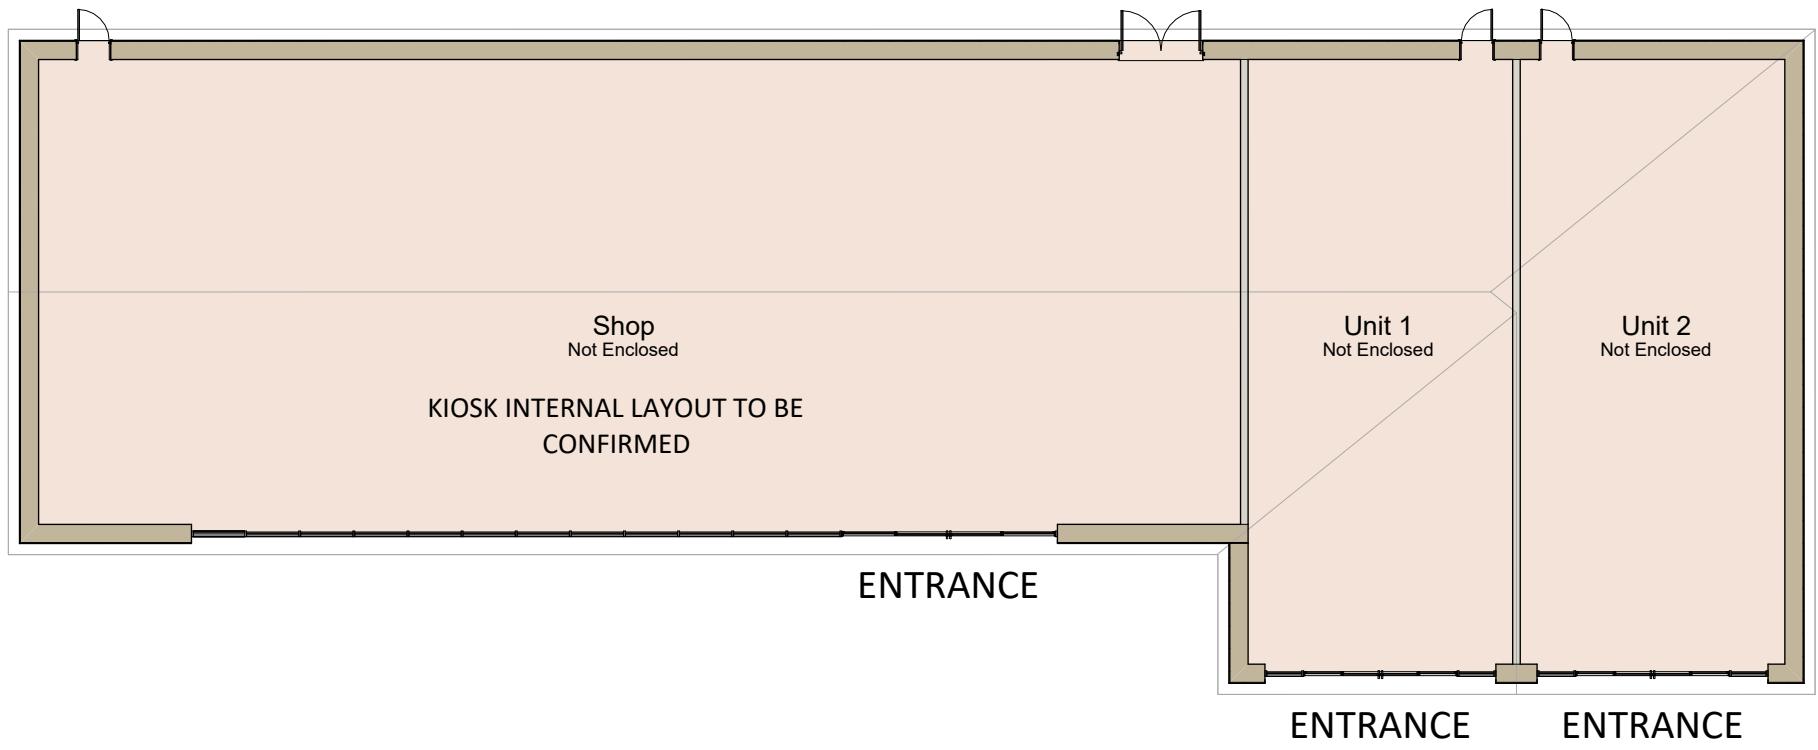


Kiosk Floor Plan
1 : 200

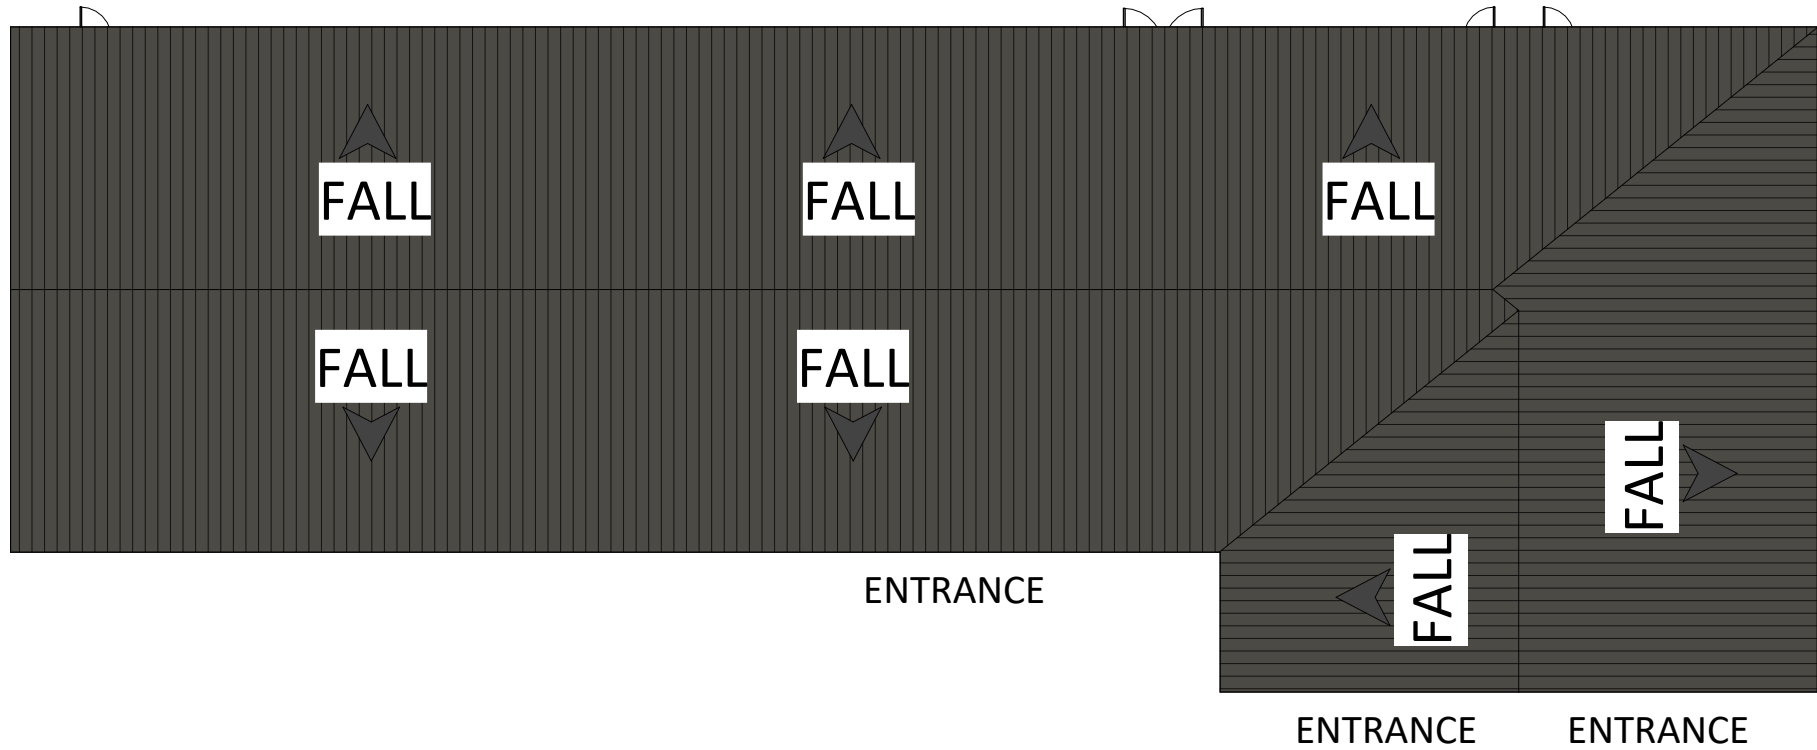


Kiosk Roof Plan
1 : 200




Front Elevation2
1 : 200

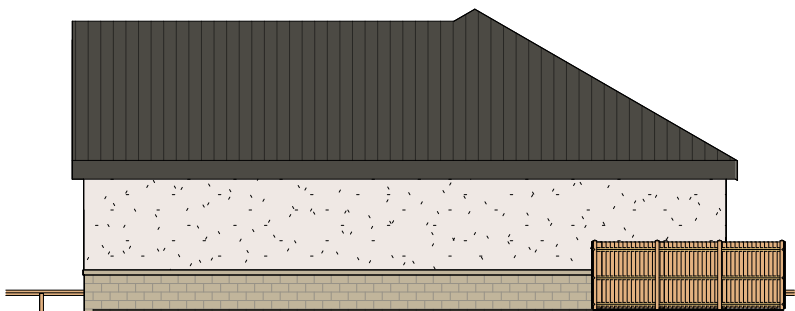



Side Elevations
1 : 200

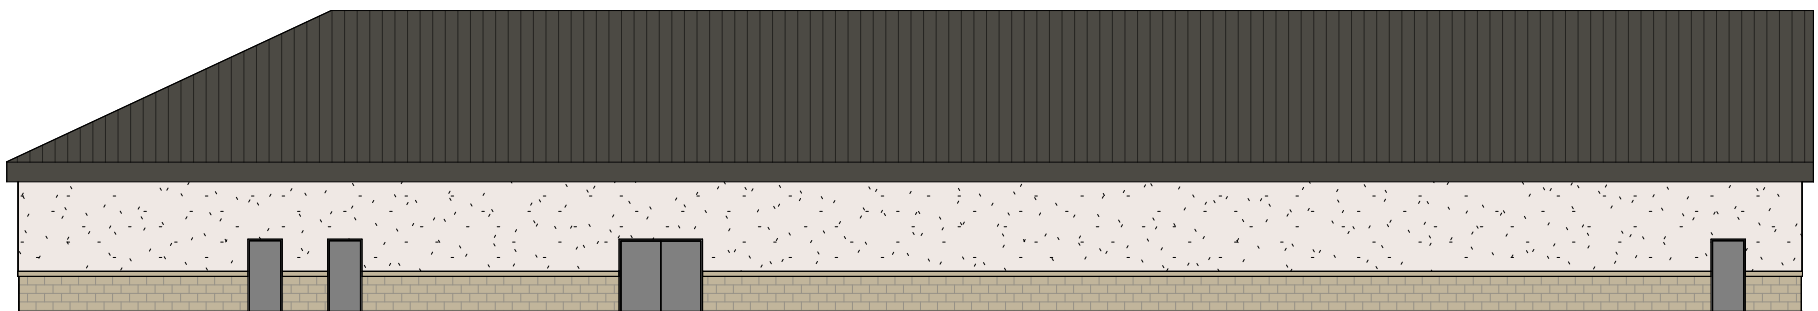

Rear Elevation2
1 : 200

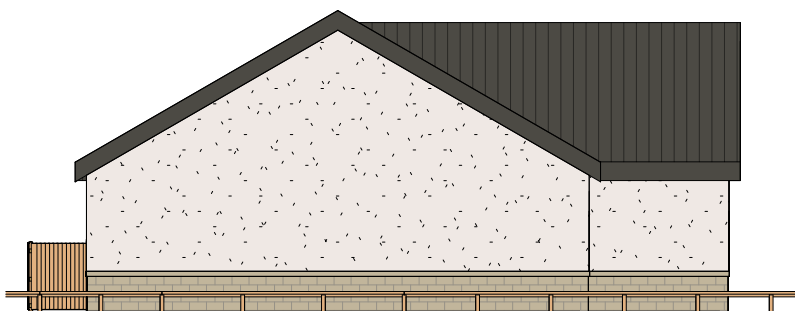

Side Elevation2
1 : 200

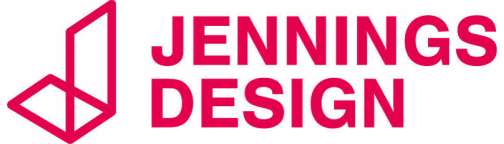 PLANNING			
PROJECT BRAMPTON Dove Road, Wombwell, Barnsley, S73 0NZ			
TITLE PROPOSED KIOSK DETAILS			
CLIENT DARWEN DEVELOPMENTS			
 8 Feast Field, Horsforth, Leeds, West Yorkshire, LS18 4TJ www.jennings-design.com 01274 395422 office@jennings-design.com			
Drawn: CS	Check: JHJ	Scale: As indicated @ A1	Date: Jan 2026
Plan Number: 251075- 05			
 SCALE 1:100			