





EXISTING FRONT ELEVATION
SCALE 1:100



EXISTING SIDE ELEVATION
SCALE 1:100

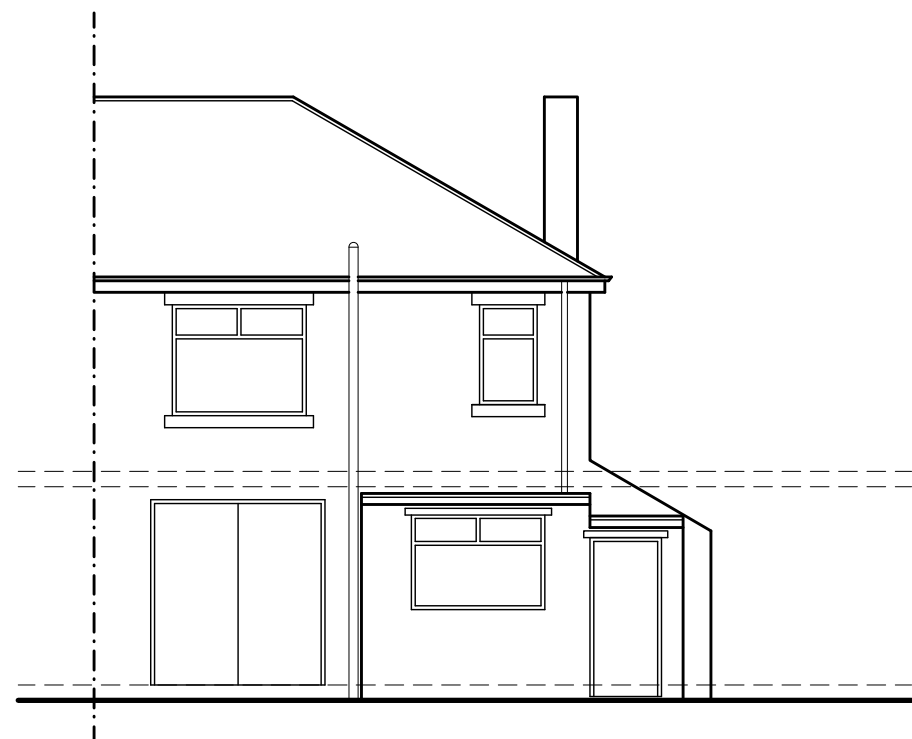


EXISTING REAR ELEVATION
SCALE 1:100

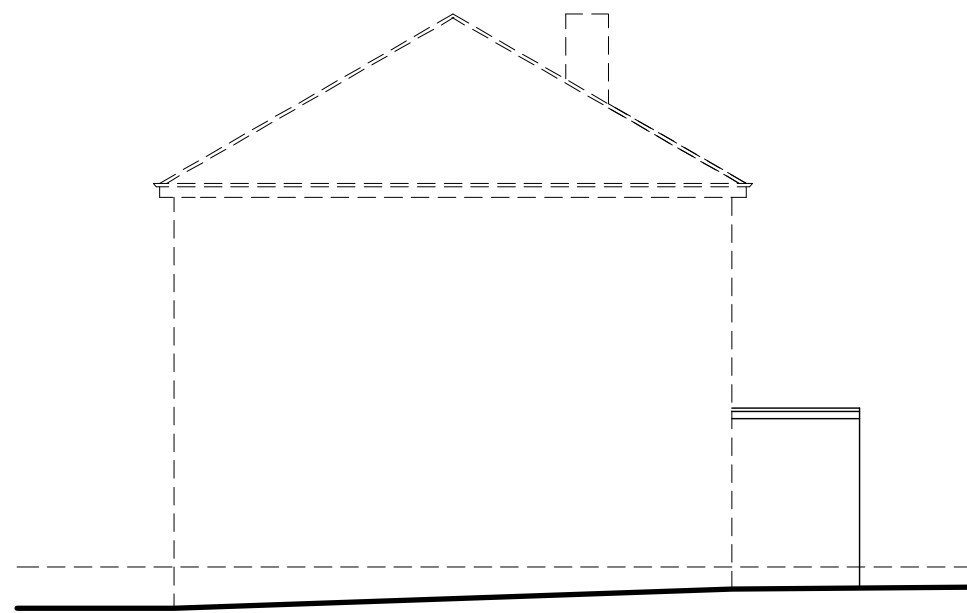

EXISTING SIDE ELEVATION
SCALE 1:100




PROPOSED FRONT ELEVATION
SCALE 1:100

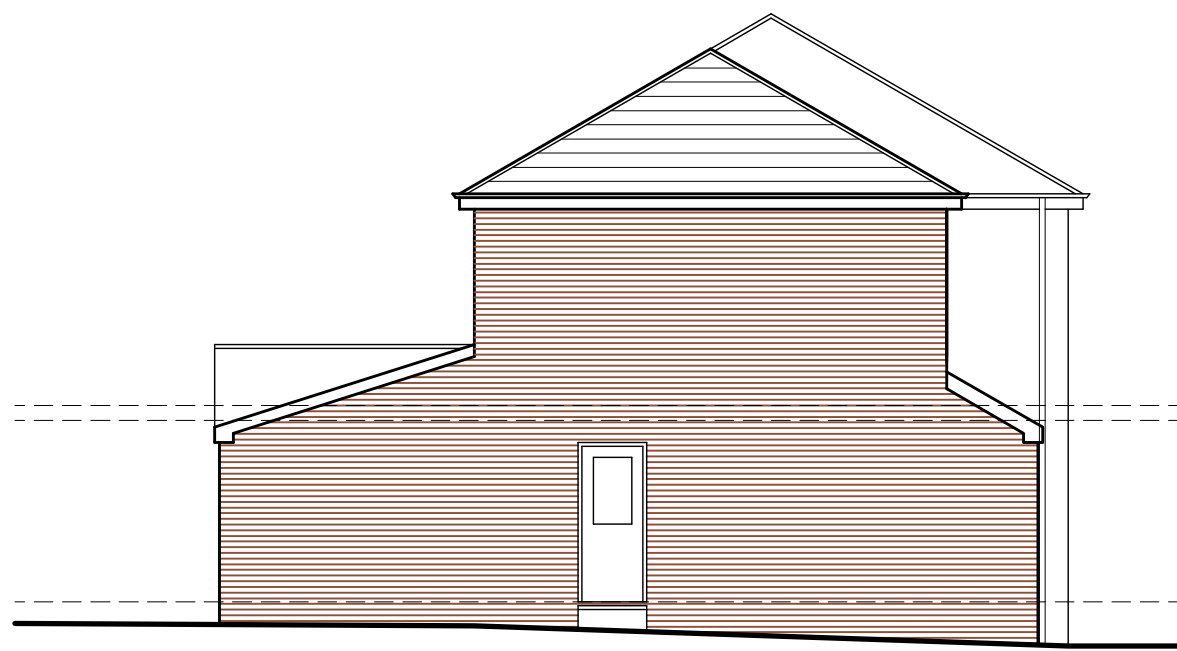


PROPOSED SIDE ELEVATION
SCALE 1:100




PROPOSED REAR ELEVATION
SCALE 1:100

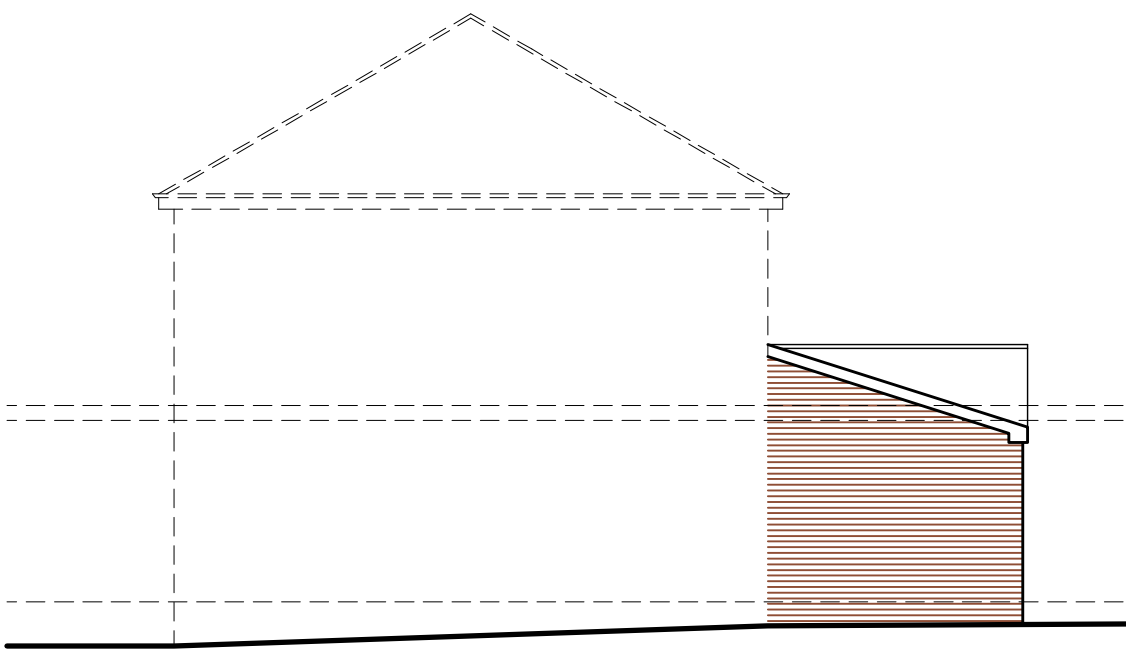

PROPOSED SIDE ELEVATION
SCALE 1:100

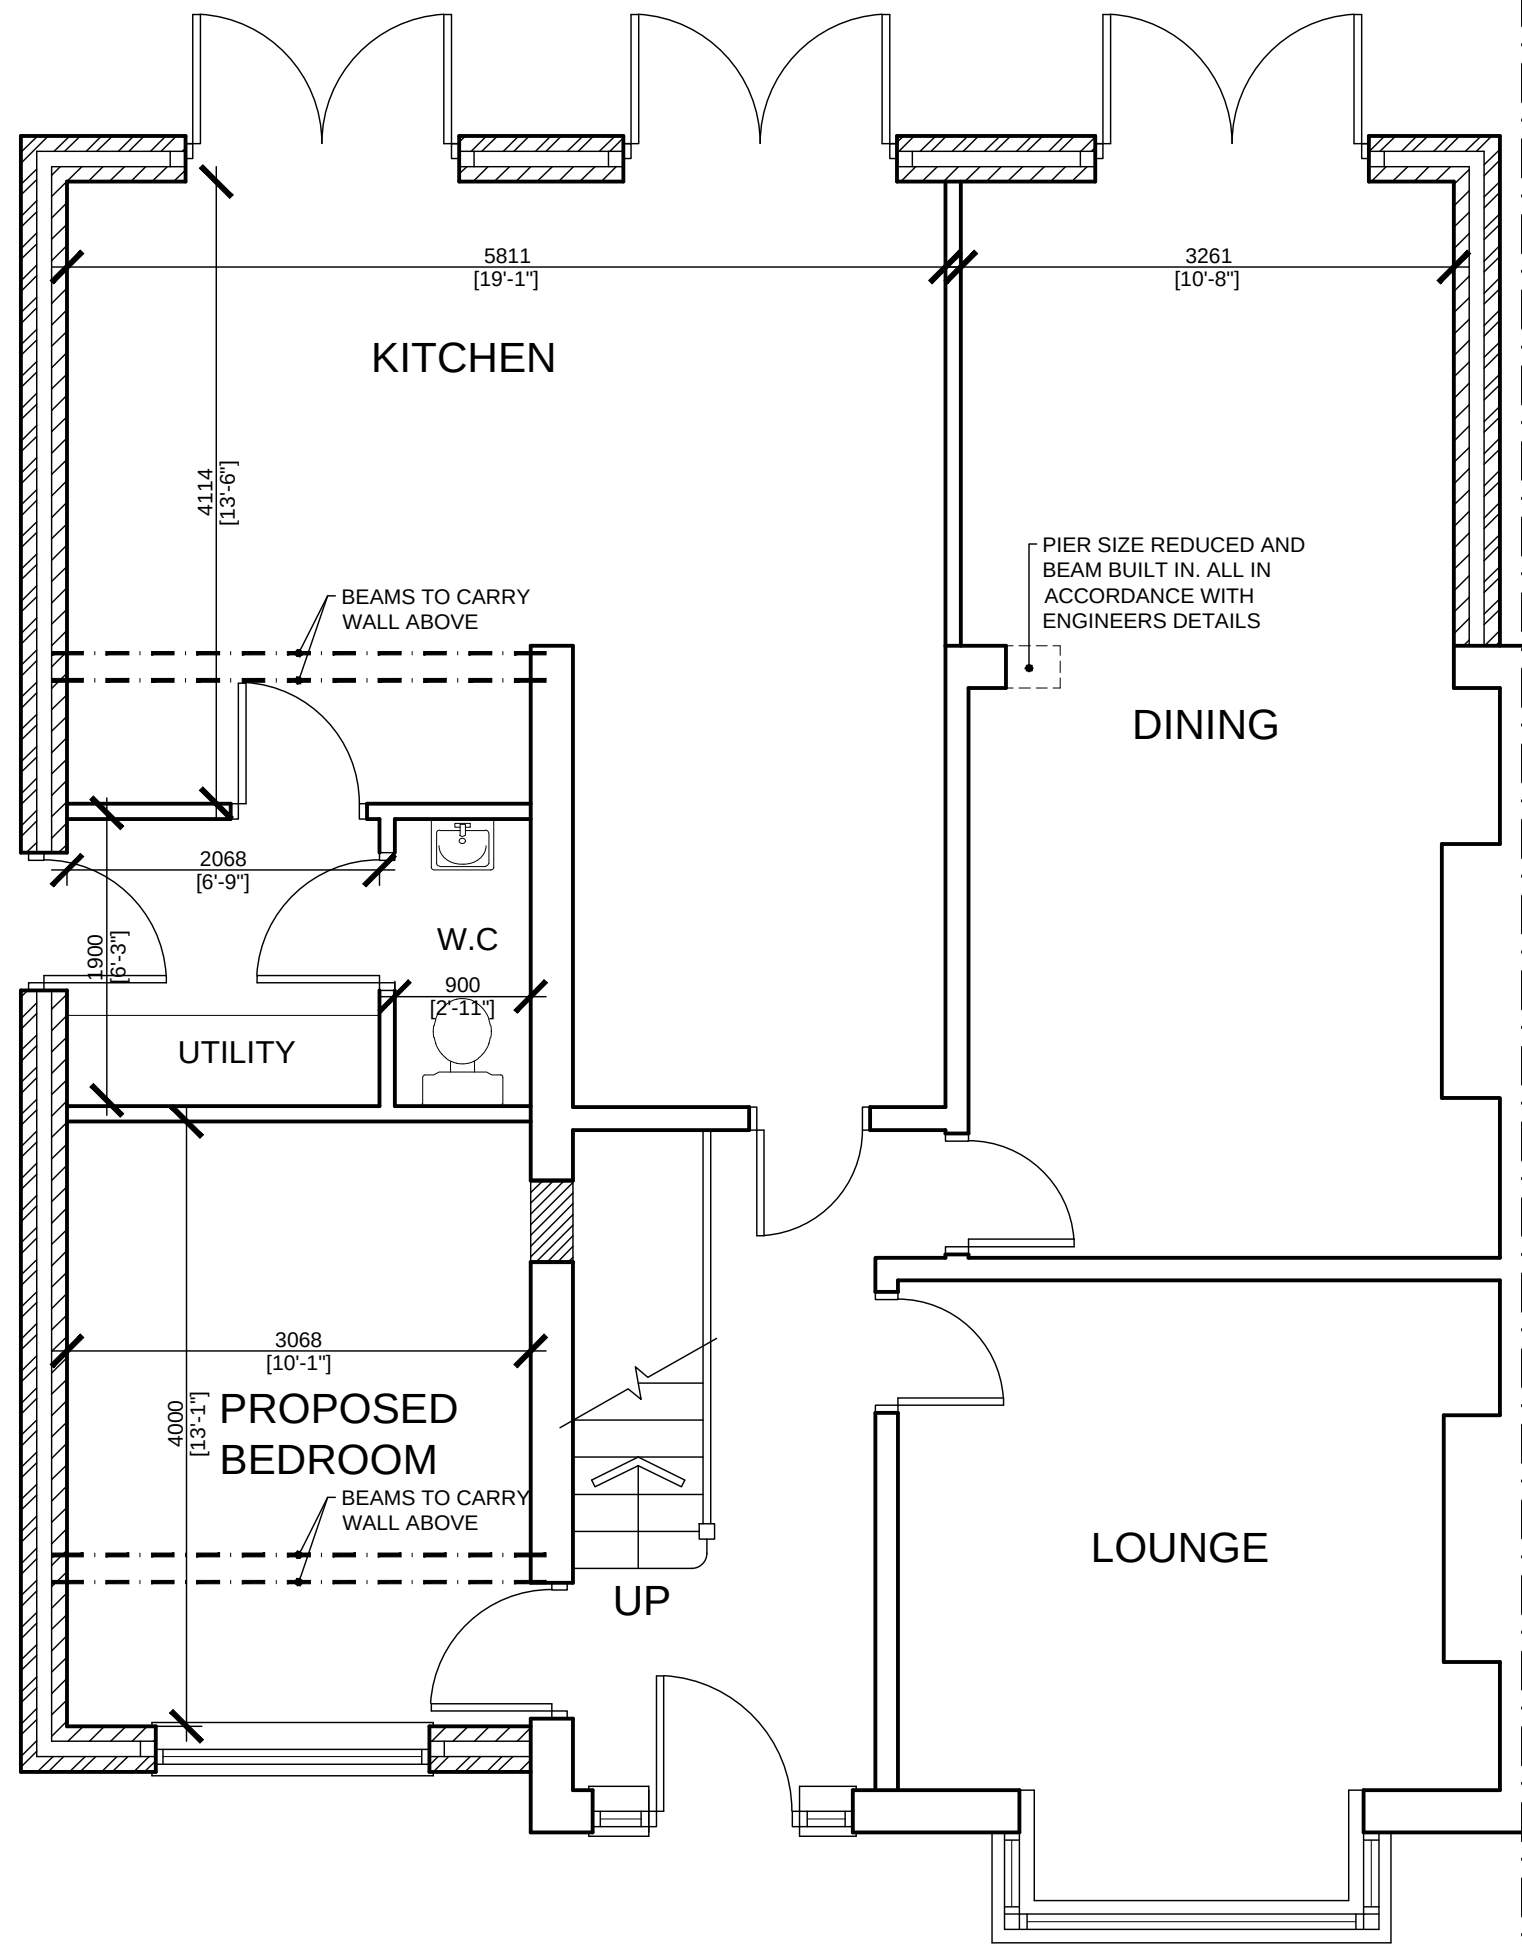

PROPOSED GROUND FLOOR PLAN
SCALE 1:50

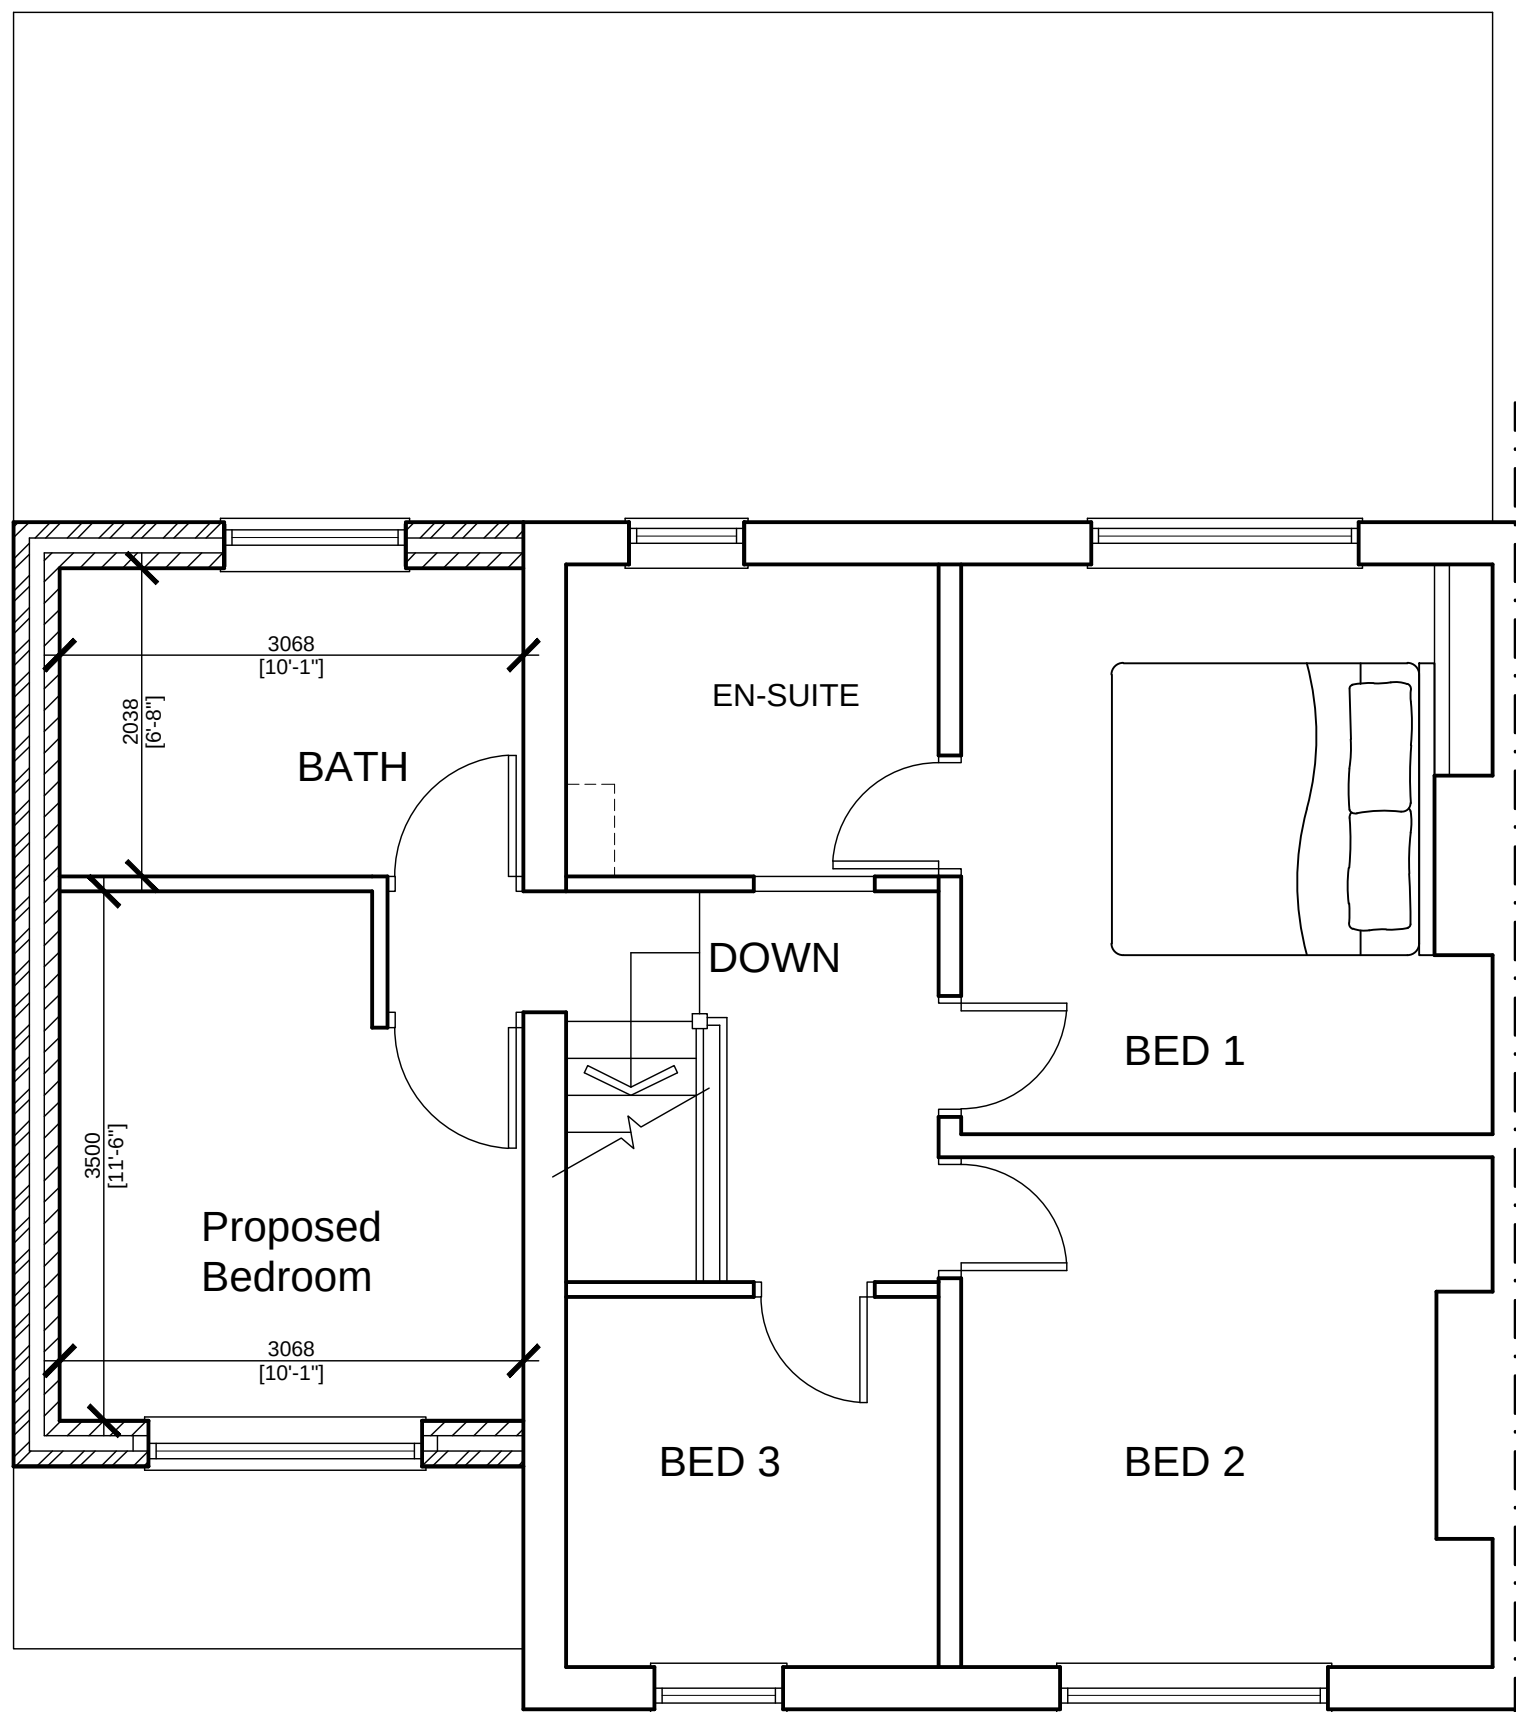

PROPOSED FIRST FLOOR PLAN
SCALE 1:50



LOCATION PLAN
SCALE 1:1250



8 MORSTON BUSINESS PARK,
WHALEY ROAD, BARUGH GREEN,
BARNSELEY,
S75 1HQ

Phone: 01226 208482
Fax: 01226 283030
Email: info@whiteaguspартnership.co.uk
Web: www.whiteaguspартnership.co.uk

ARCHITECTURAL SERVICES AND SURVEYORS

Project.
PROPOSED EXTENSION AT
27 STAINCROSS COMMON
BARNSELEY, S75 6JD

Client.
MR & MRS CHAN

Drawing
Title.
PLANS AND ELEVATIONS

Date.
DECEMBER 2012

Scale.
1:50 & 1:100 @ A1

Ref.
12-080

Dwg. No.
01

Rev.
E

Date	Suffix	Description	Date	Suffix	Description
14/01/2013	A	REVISED TO CLIENTS REQUIREMENTS			
31/01/2013	B	REVISED TO CLIENTS REQUIREMENTS			
13/02/2013	C	REVISED FOR PLANNING			
27/02/2013	D	REVISED TO CLIENTS REQUIREMENTS			
05/04/2013	E	REVISED FOR PLANNING			