




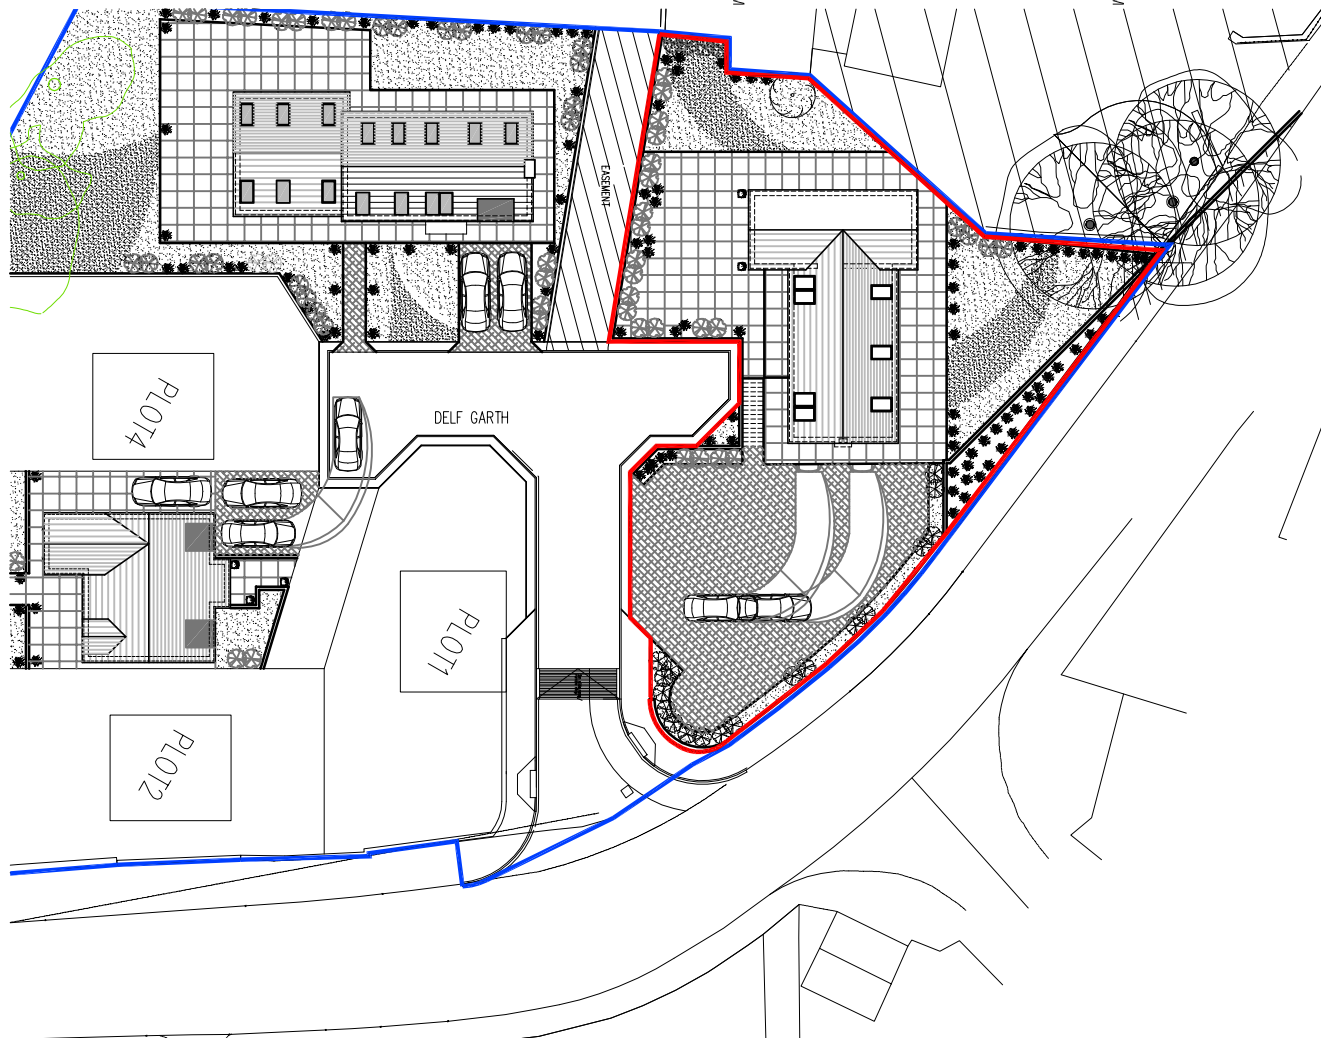


SITE PLAN SCALE 1:500

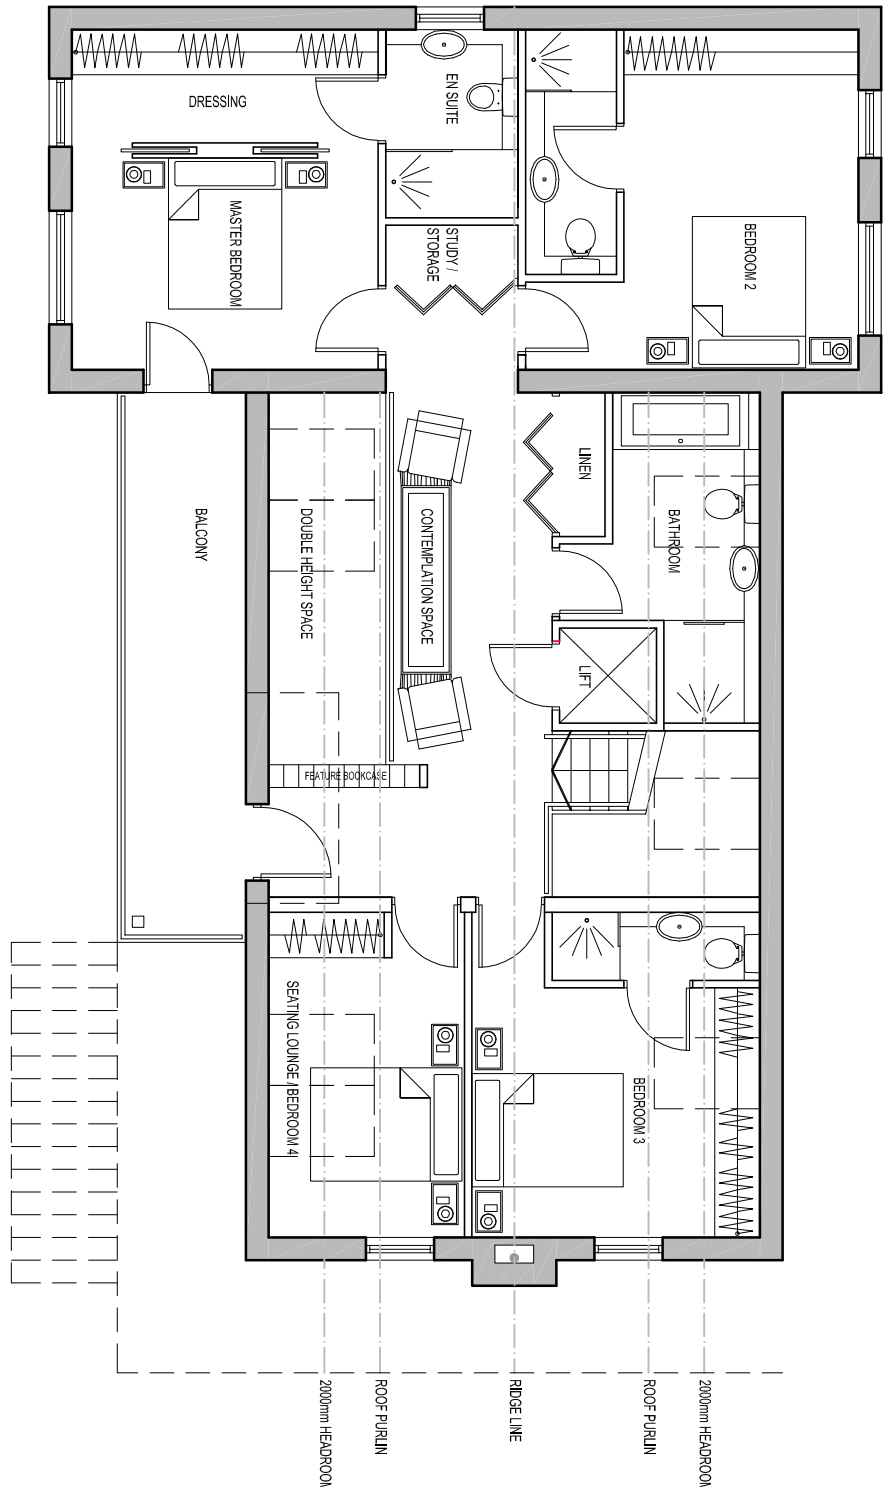


FIRST FLOOR PLAN

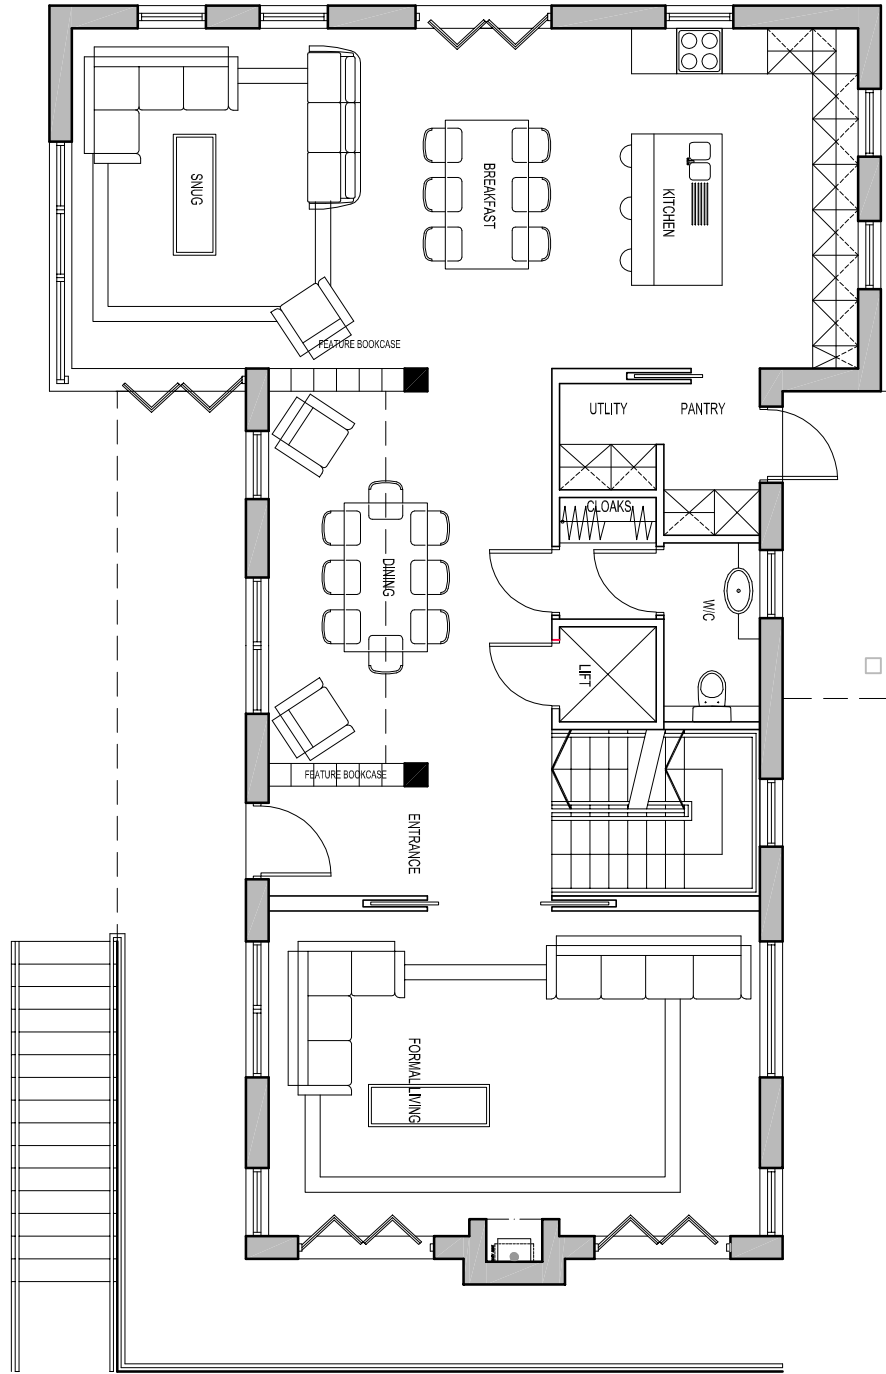


GROUND FLOOR PLAN

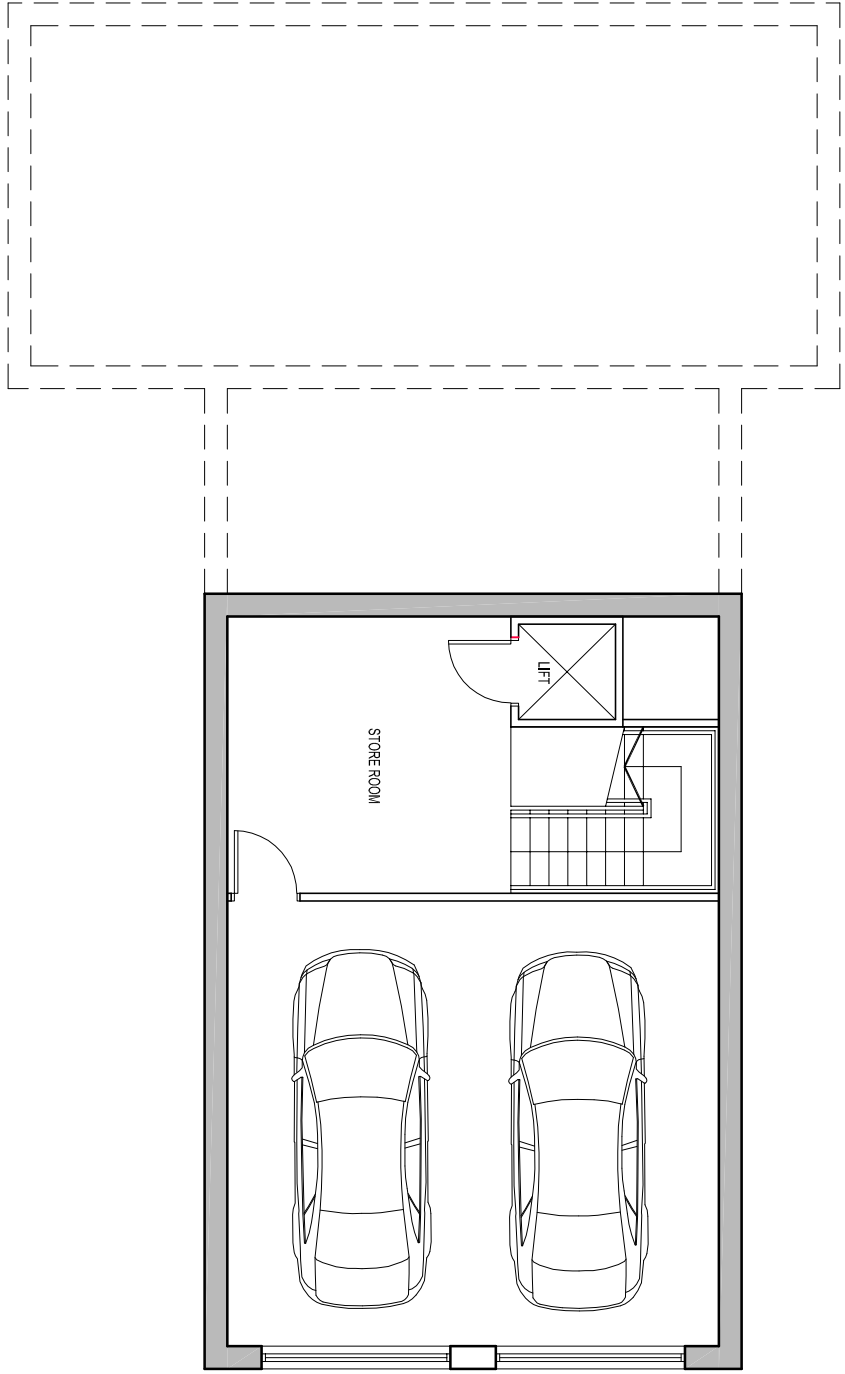


LOWER GROUND FLOOR PLAN

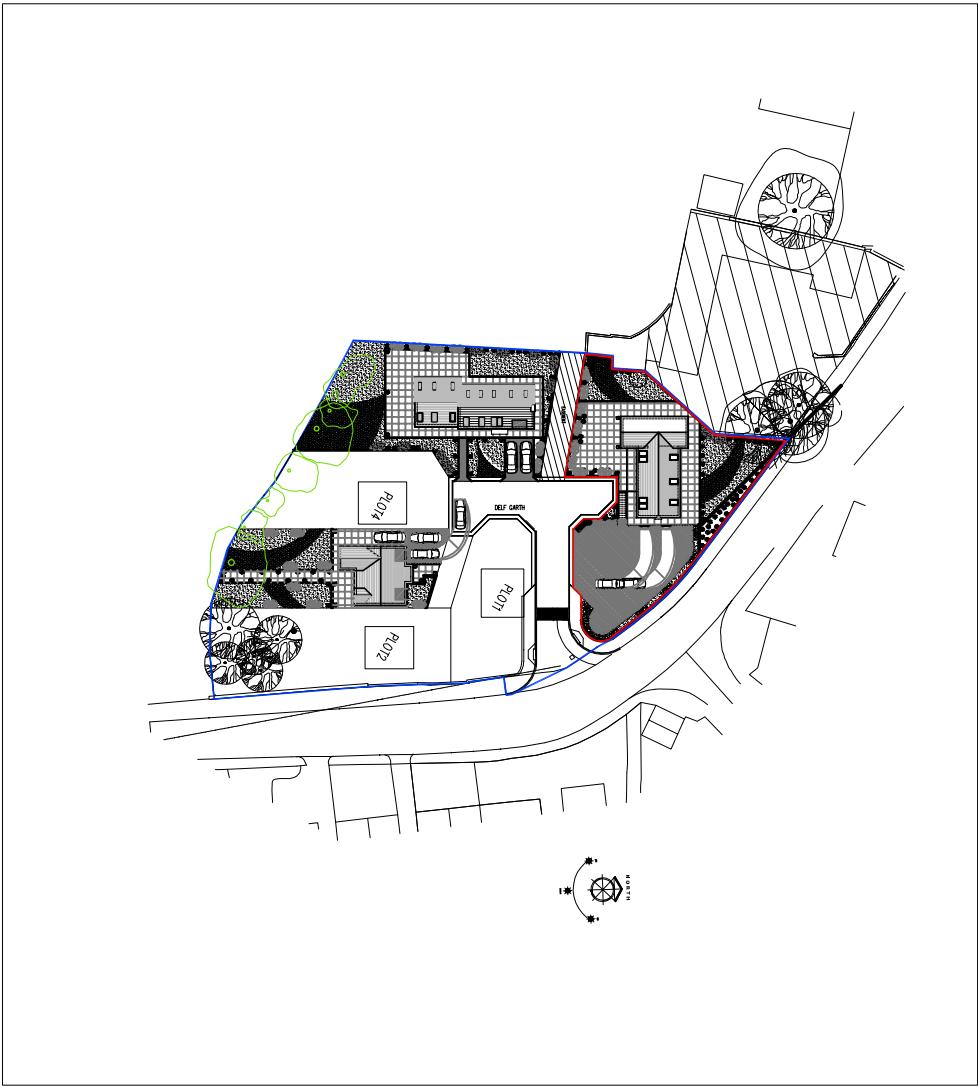


LOCATION PLAN SCALE 1:1250

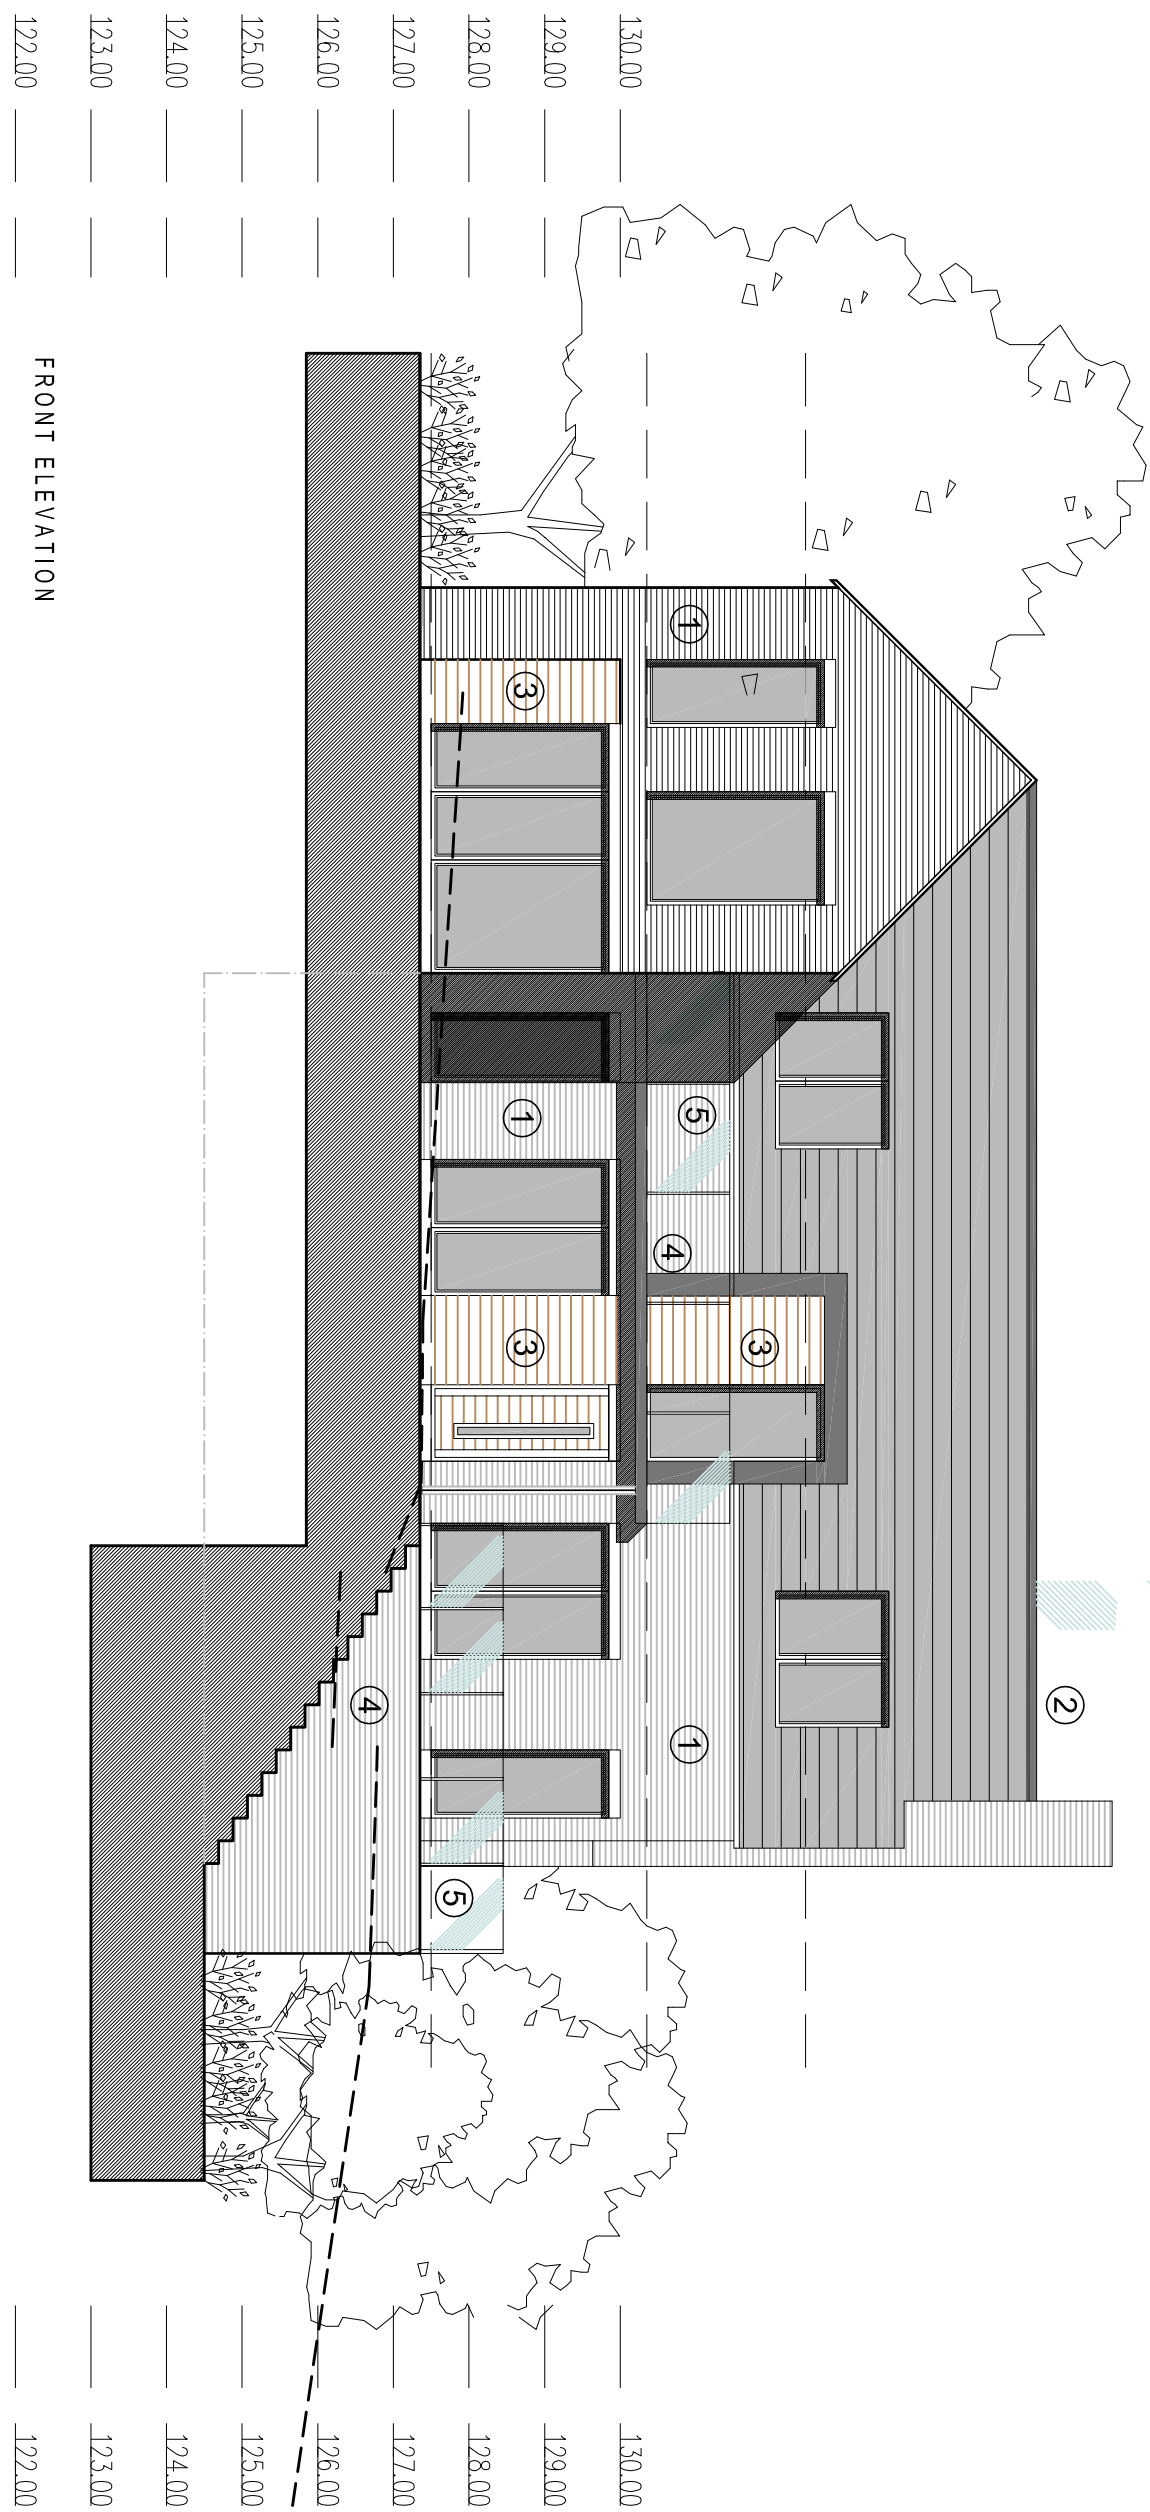


FRONT ELEVATION

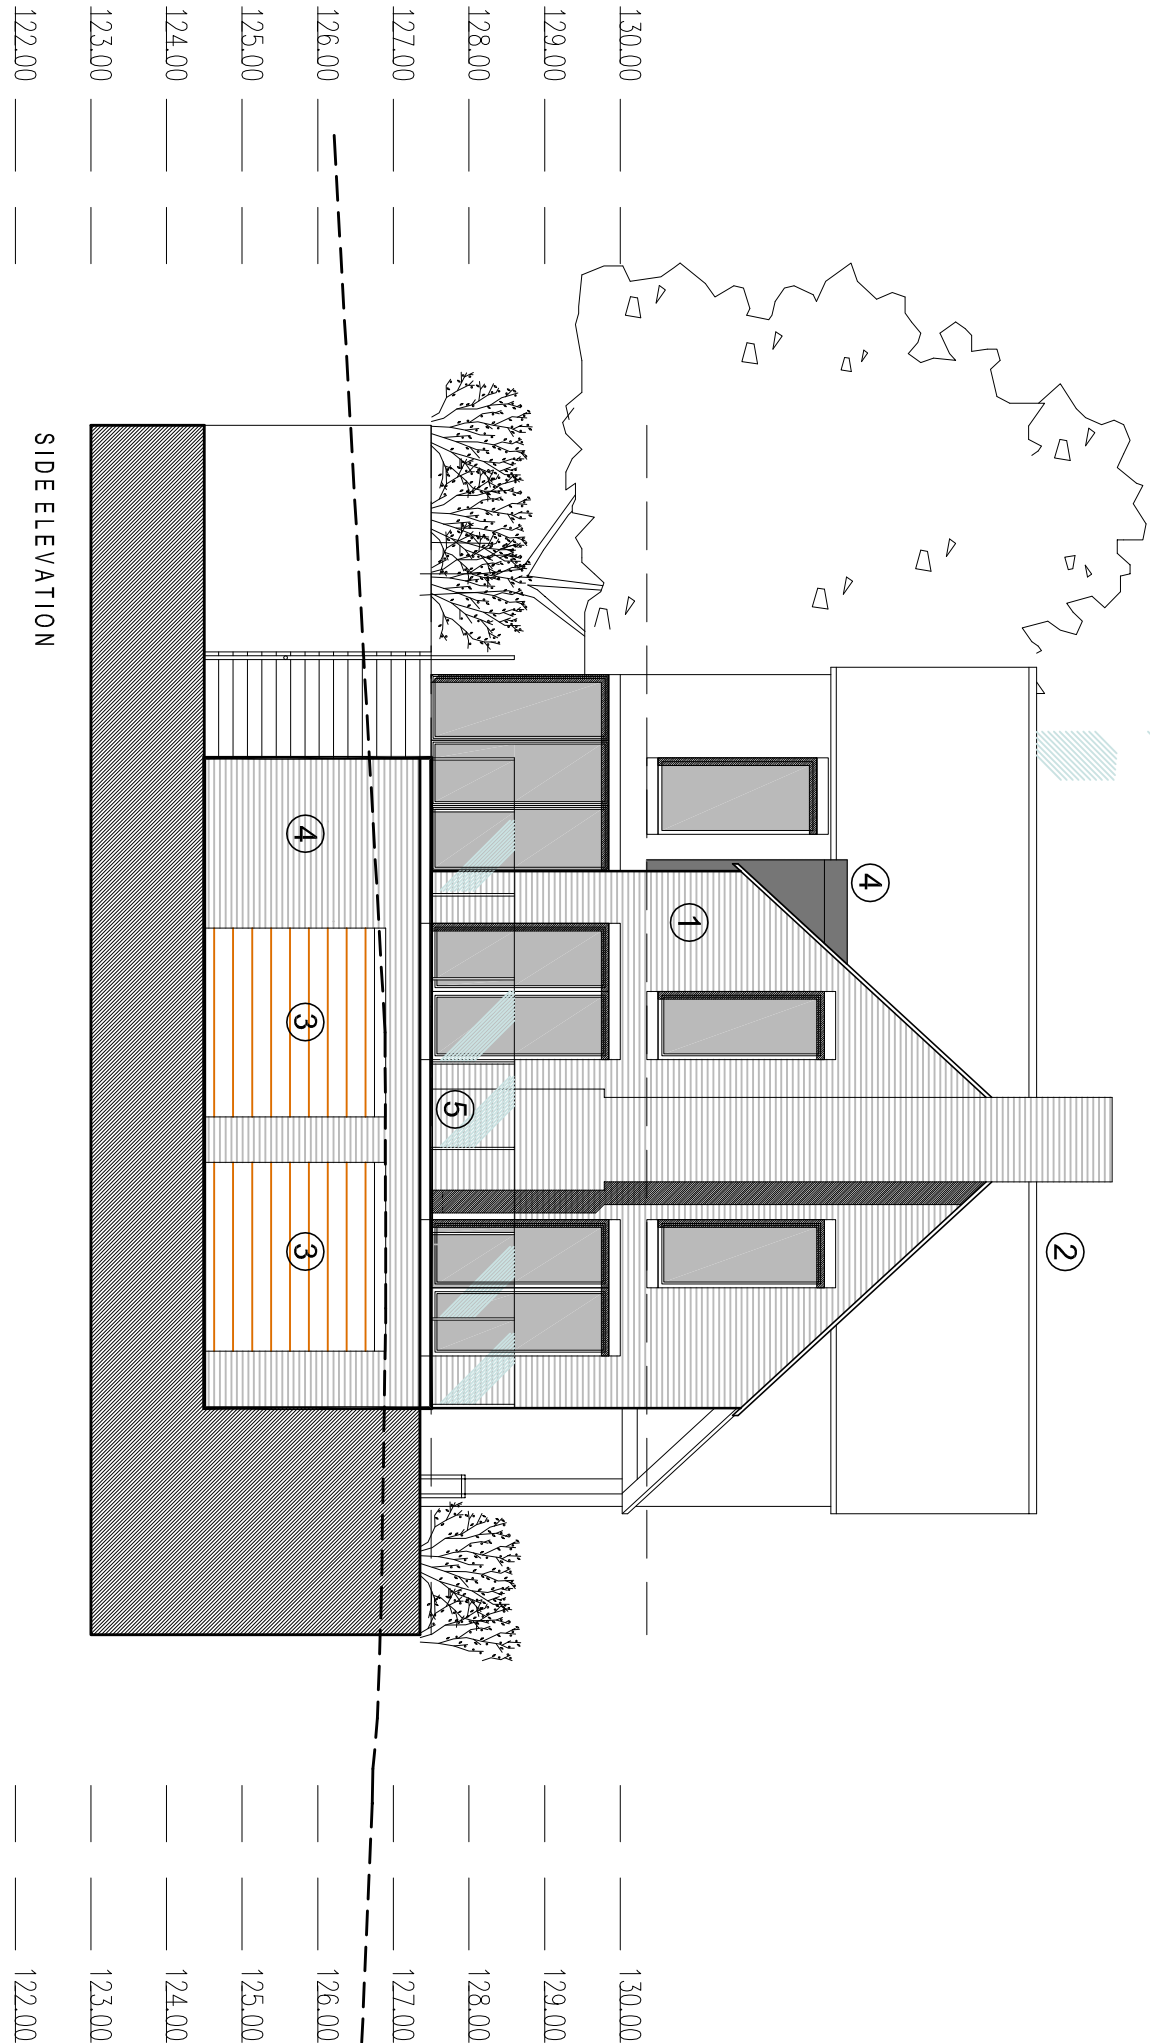

SIDE ELEVATION

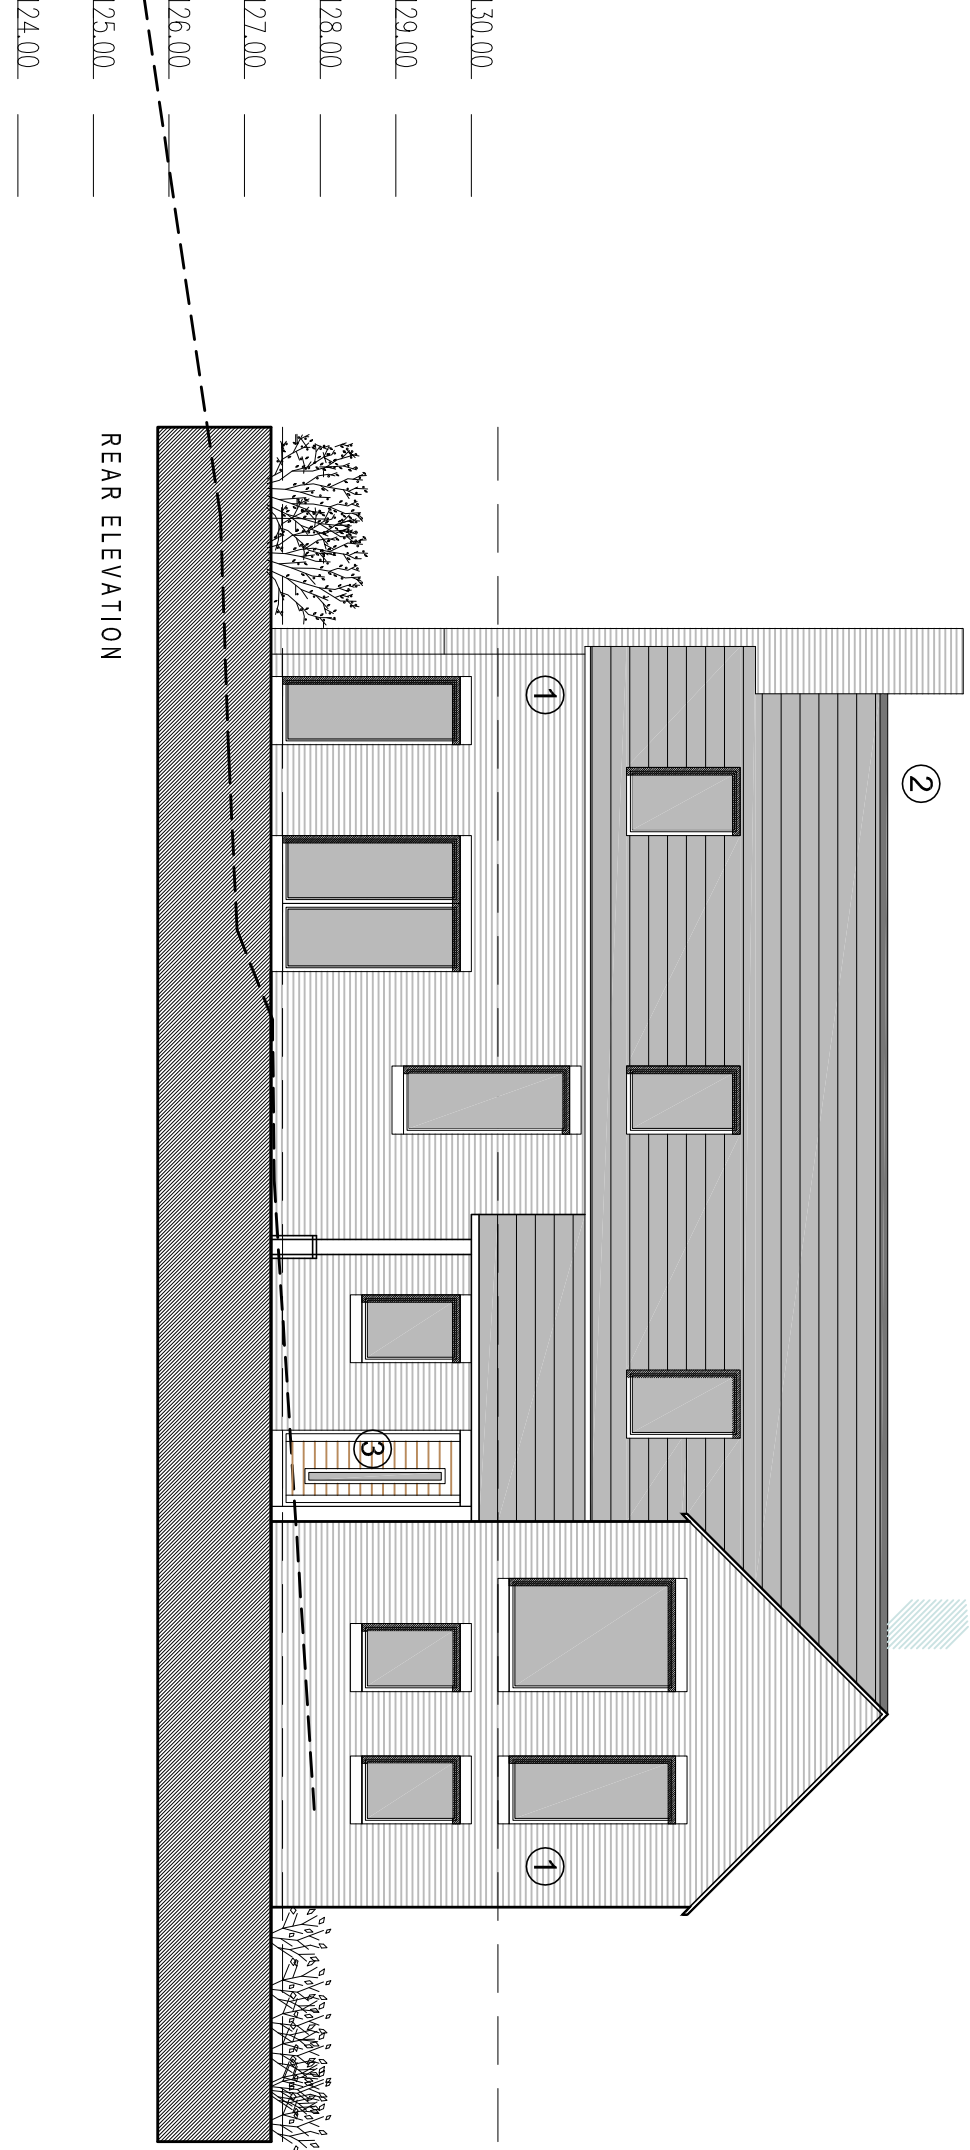

REAR ELEVATION

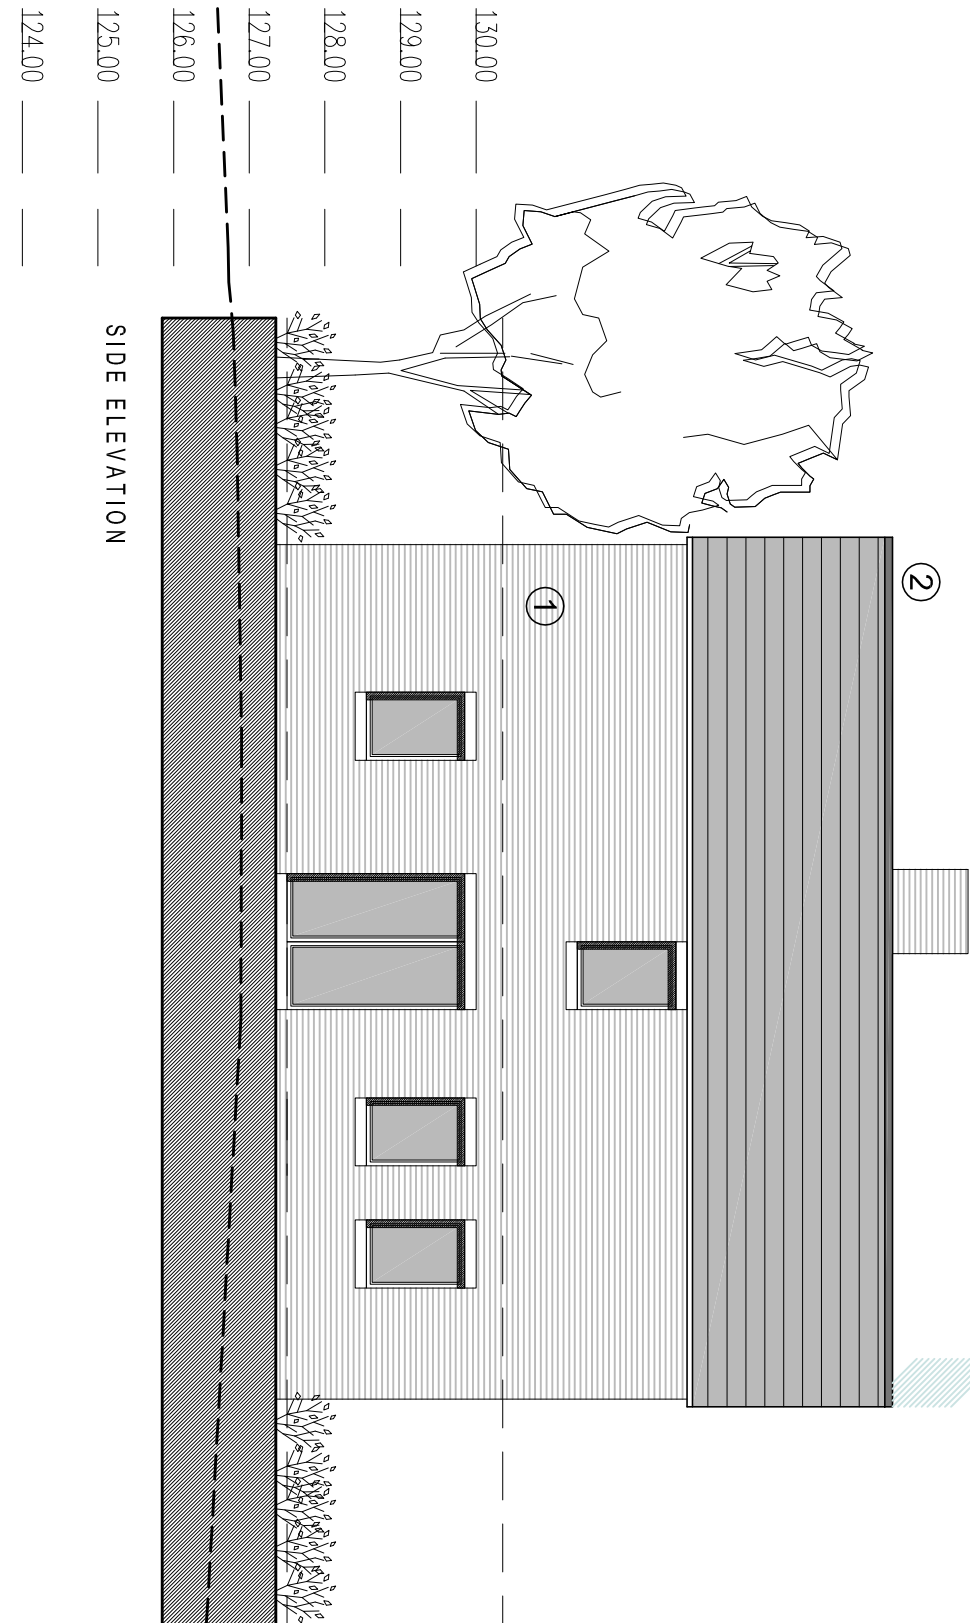

SIDE ELEVATION

- MATERIALITY PALETTE
- 1) NATURAL STONE (COURSED @ 75mm)
 - 2) SLATE ROOF (COURSED @ 75mm)
 - 3) ZINC CLADDING
 - 4) ZINC CLADDING
 - 5) GLASS / SIMILAR CONTEMPORARY RAILINGS

<div><div><div>coda</div><div>70-71 Cornish Place, Cornish Street Sheffield, S6 3AF t: 0114 279 6003 f: 0114 279 6004 e: information@coda studios.co.uk</div></div><div><div>MR & MRS ELDRED</div><div>PROPOSED DWELLING</div><div>DELF GARTH, 88-90 HIGH STREET</div><div>DODWORTH, BARNSLEY</div></div></div>		<div><div>Client</div><div>Job</div></div>	
<div><div>PROPOSED PLANS & ELEVATIONS</div><div>DRAWN CHECKED DATE SCALE A3 ISSUE A1 ISSUE </div><div>JBL - 02.15 - - - </div></div>		<div><div>Revision</div><div>DRAWING STATUS</div><div>DRAWING NUMBER</div></div>	
<div><div>A</div><div>PLANNING</div></div>		<div><div>2296 (0) 001</div></div>	

© CODA STUDIOS LTD. ALL RIGHTS RESERVED. NO PART OF THIS DRAWING OR ANY INFORMATION CONTAINED HEREIN MAY BE REPRODUCED OR TRANSMITTED IN ANY FORM OR BY ANY MEANS, ELECTRONIC OR MECHANICAL, INCLUDING PHOTOCOPYING, RECORDING, OR BY ANY INFORMATION STORAGE AND RETRIEVAL SYSTEM, WITHOUT THE WRITTEN PERMISSION OF CODA STUDIOS LTD. THE CONTRACTOR MUST VERIFY ALL DIMENSIONS ON SITE BEFORE MAKING ANY CHANGES. ANY DISCREPANCIES IN DIMENSIONS WILL BE THE RESPONSIBILITY OF THE CONTRACTOR.