




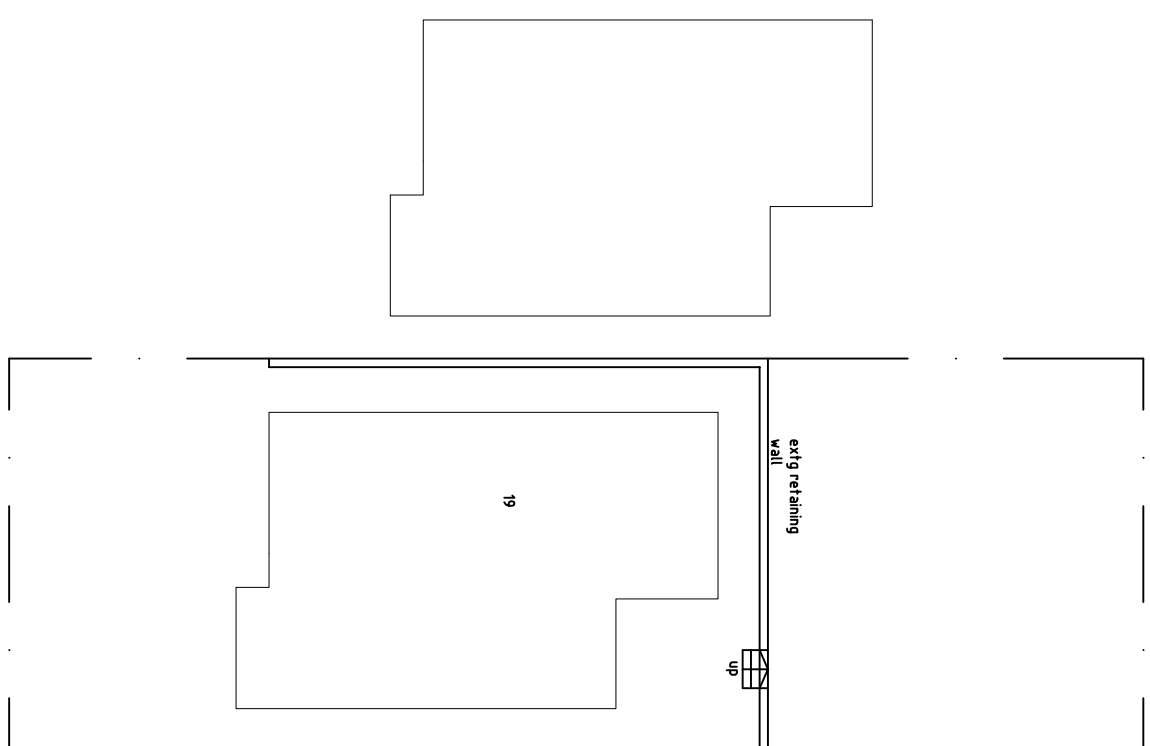


site plan 1:200

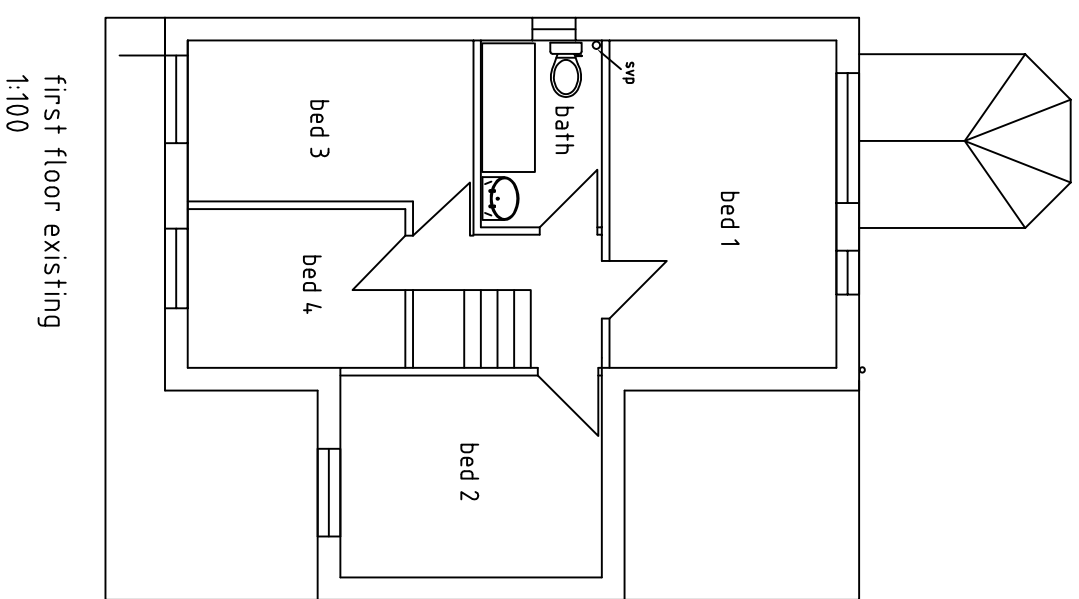


first floor existing
1:100

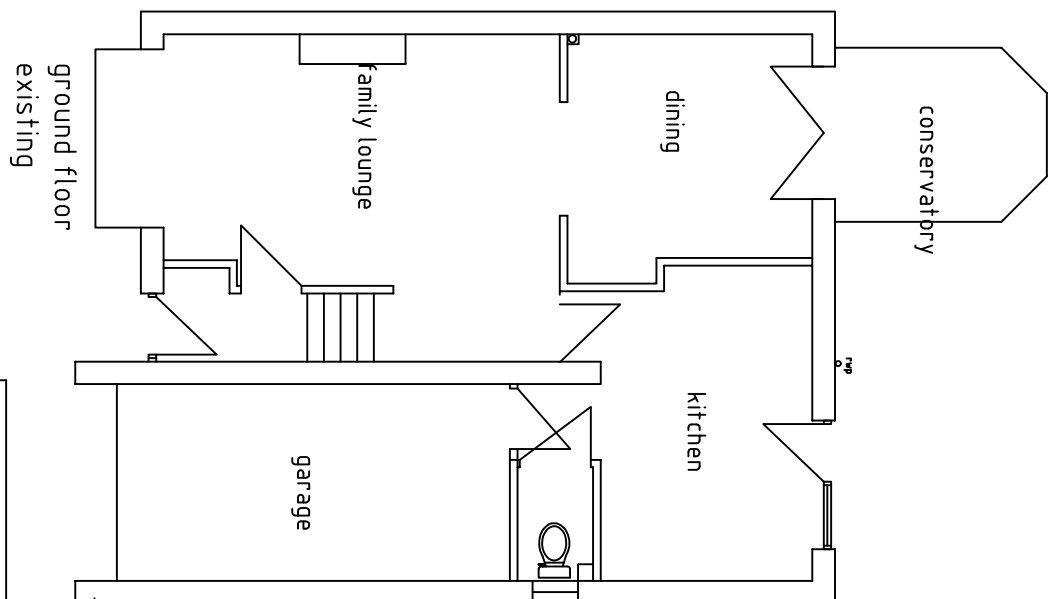


ground floor
existing

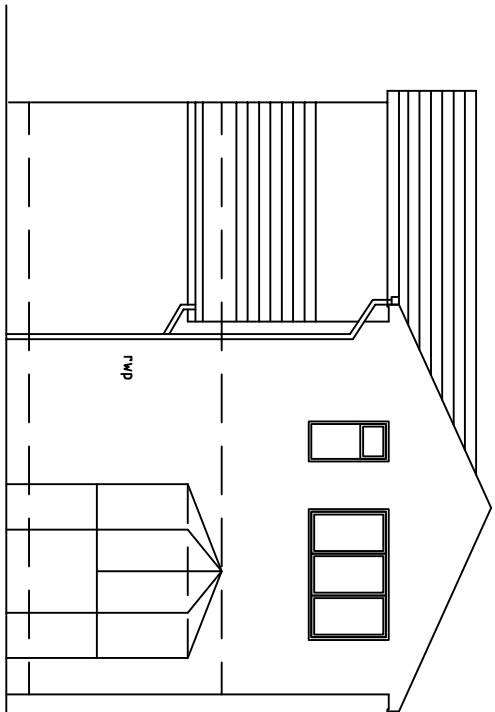


extg rear elevation

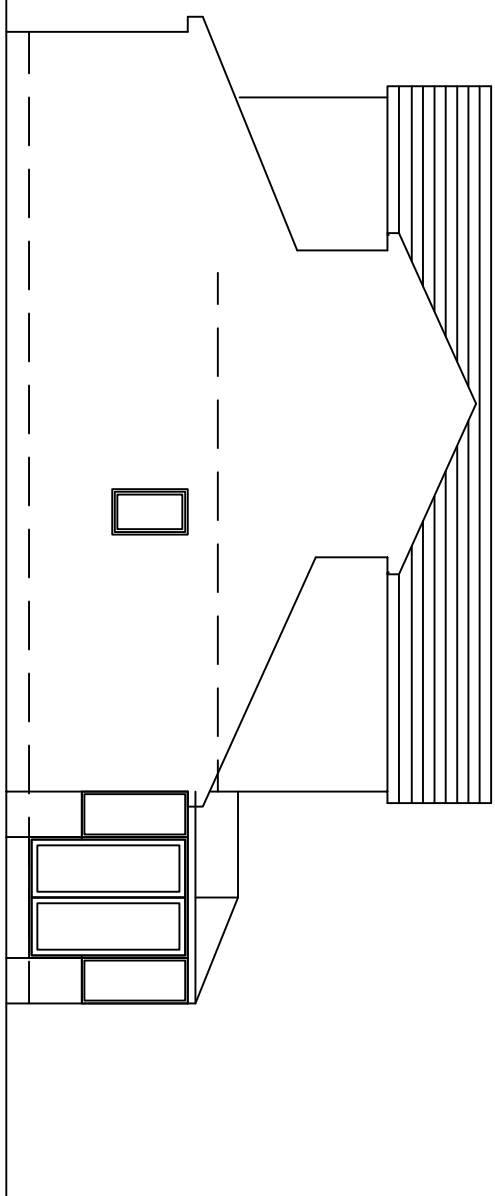


extg elevation 2

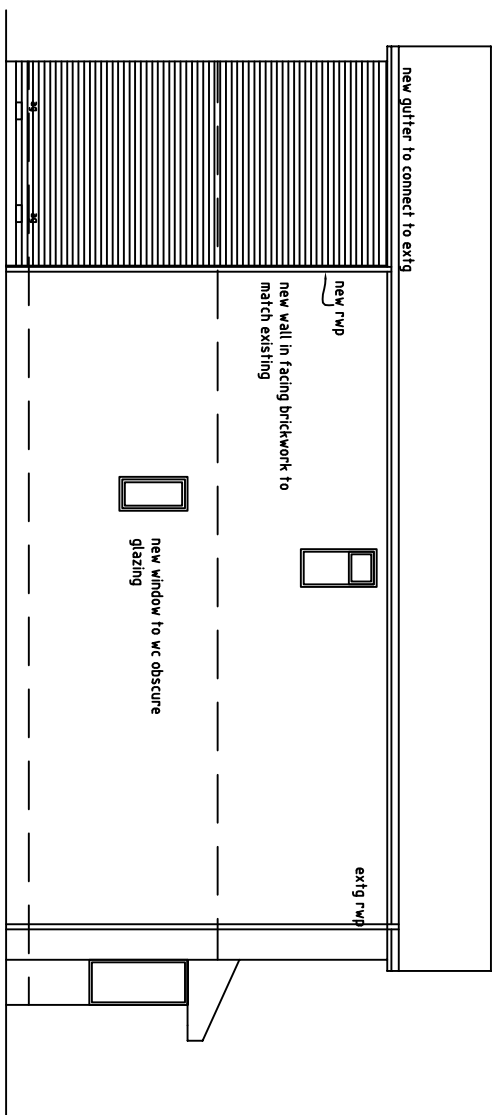


proposed rear
elevation 1

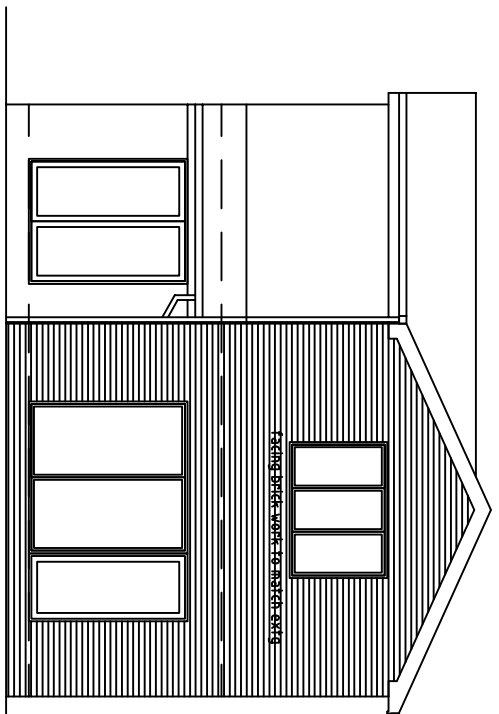


proposed rear
elevation 2

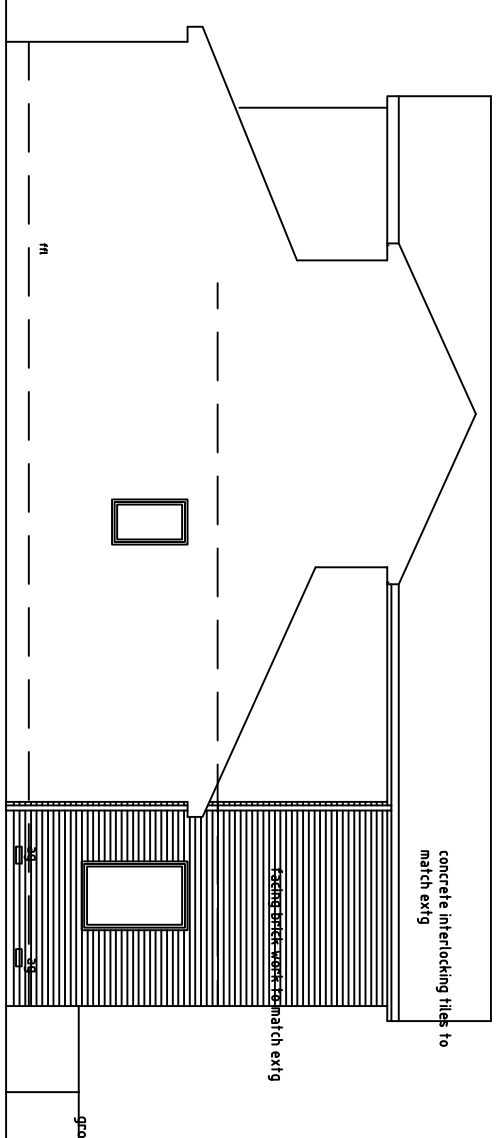


proposed rear
elevation 2

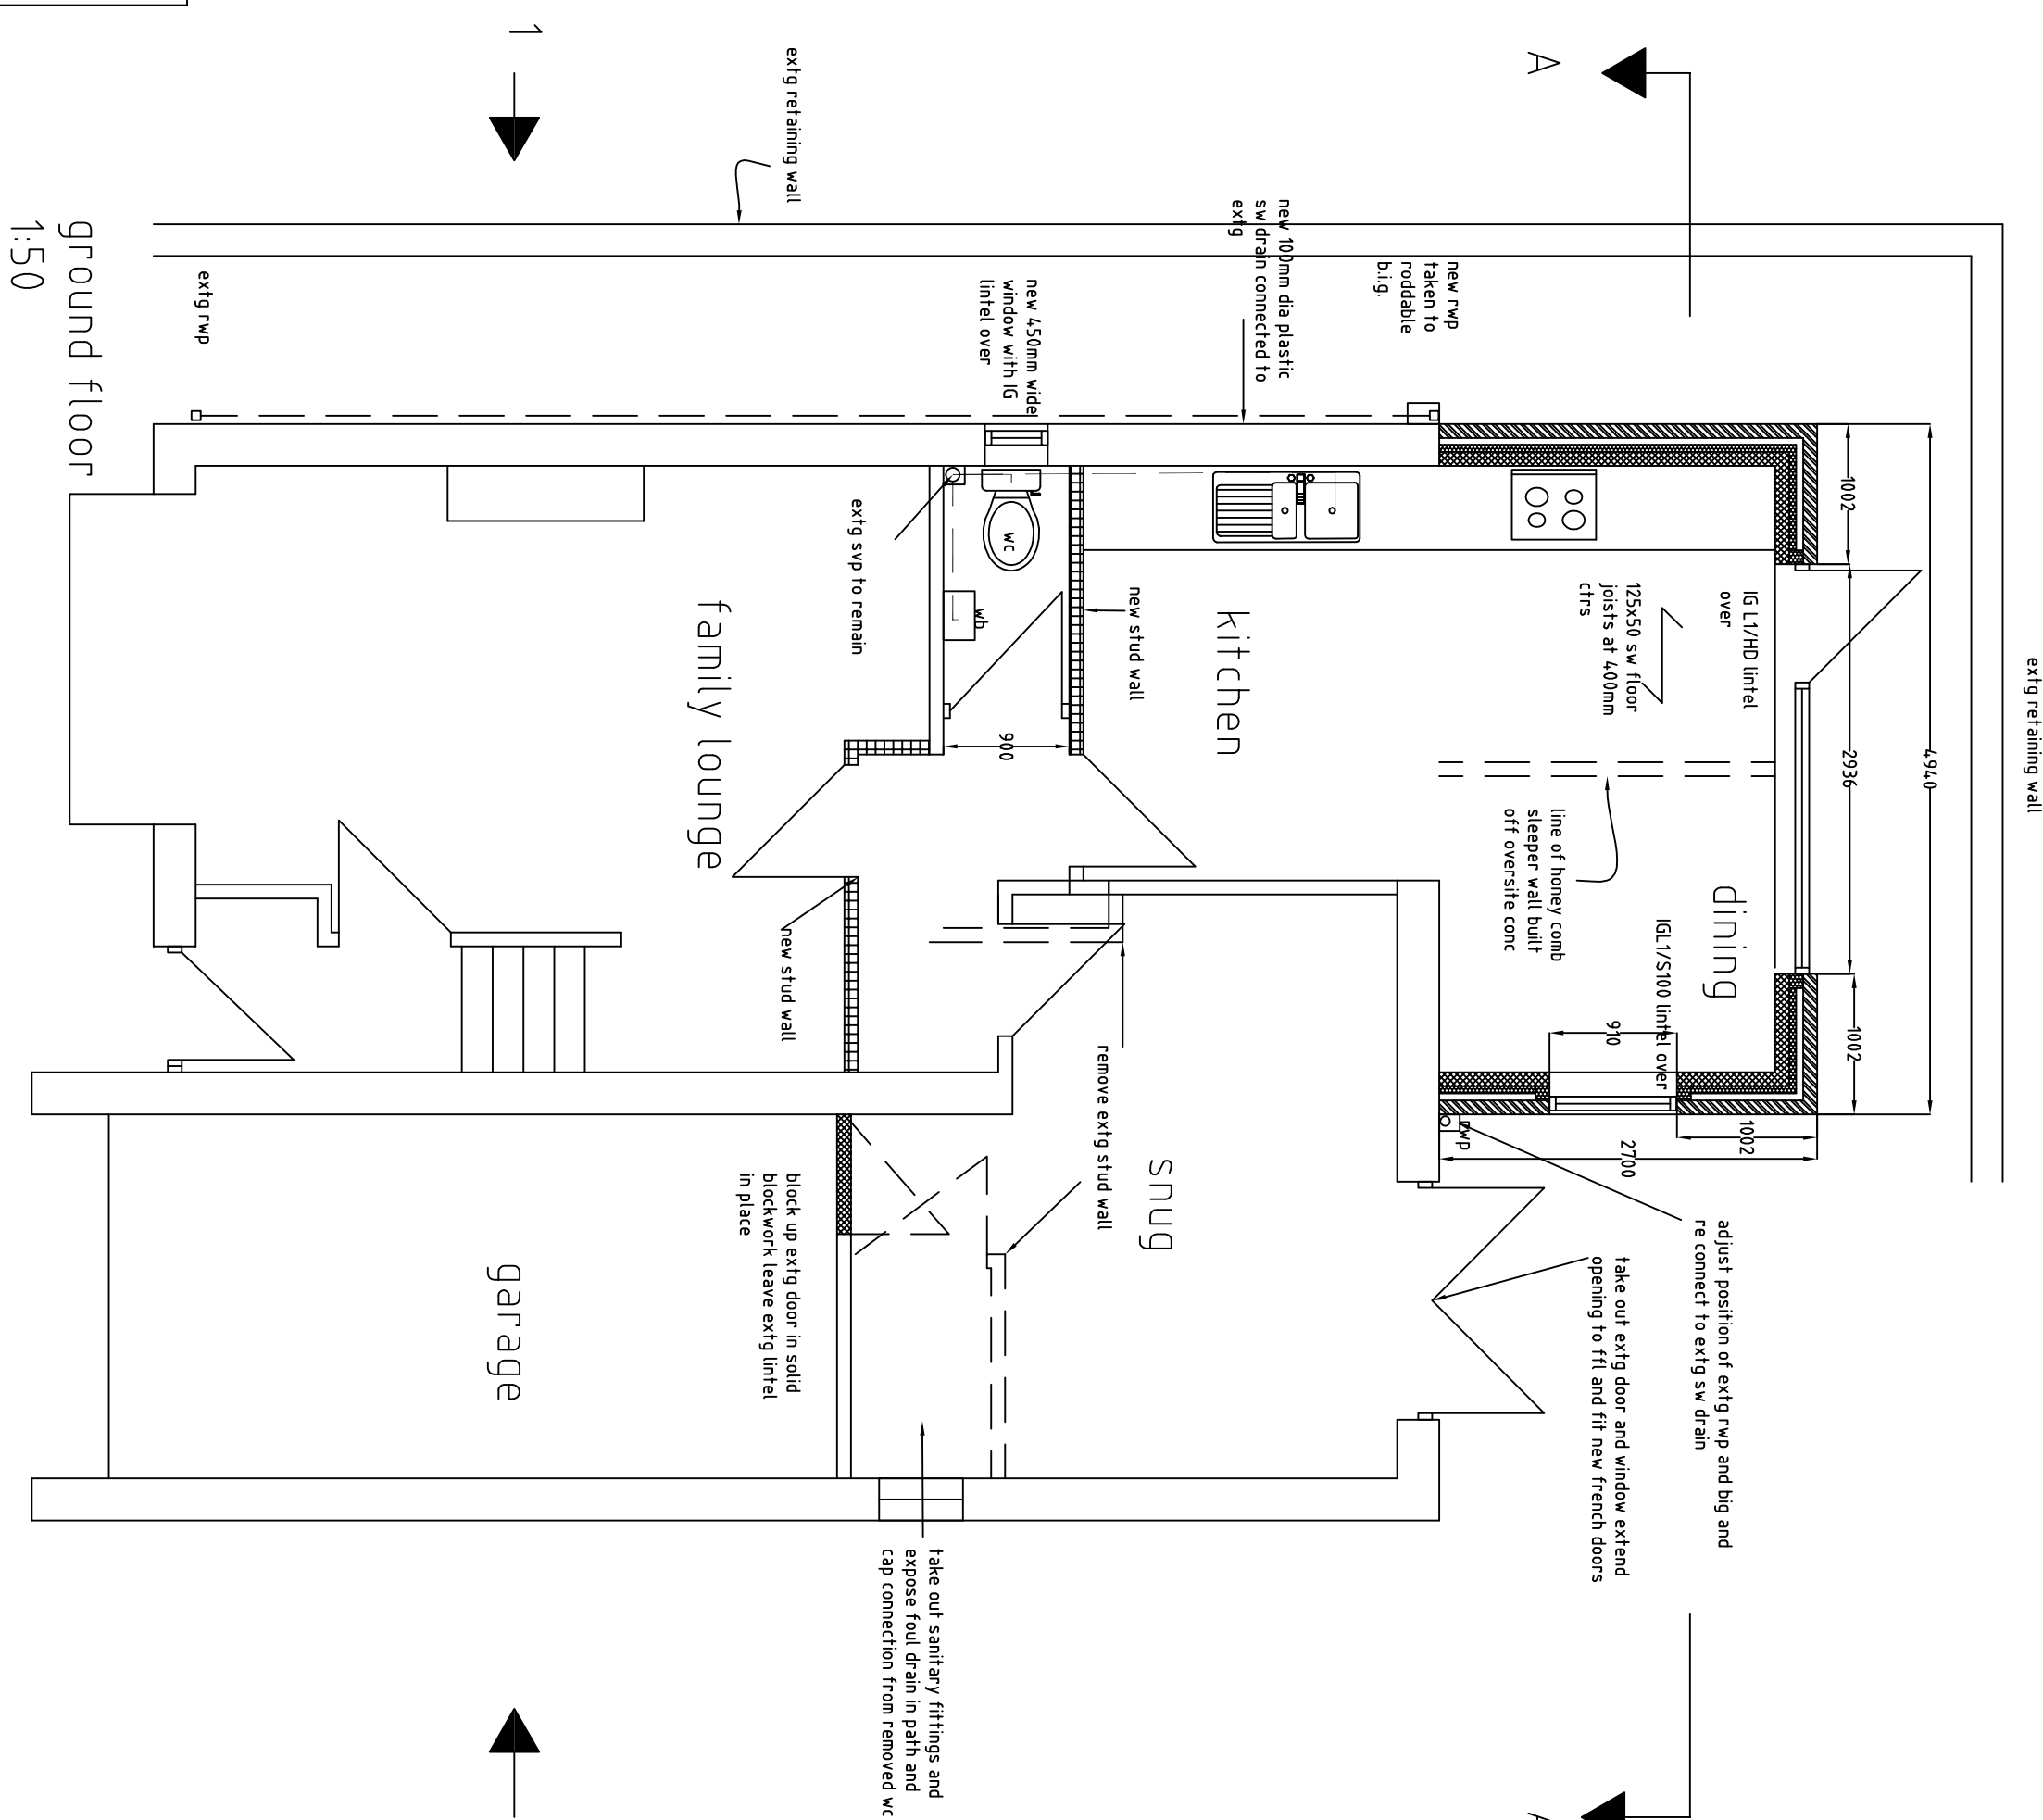

ground floor
1:50

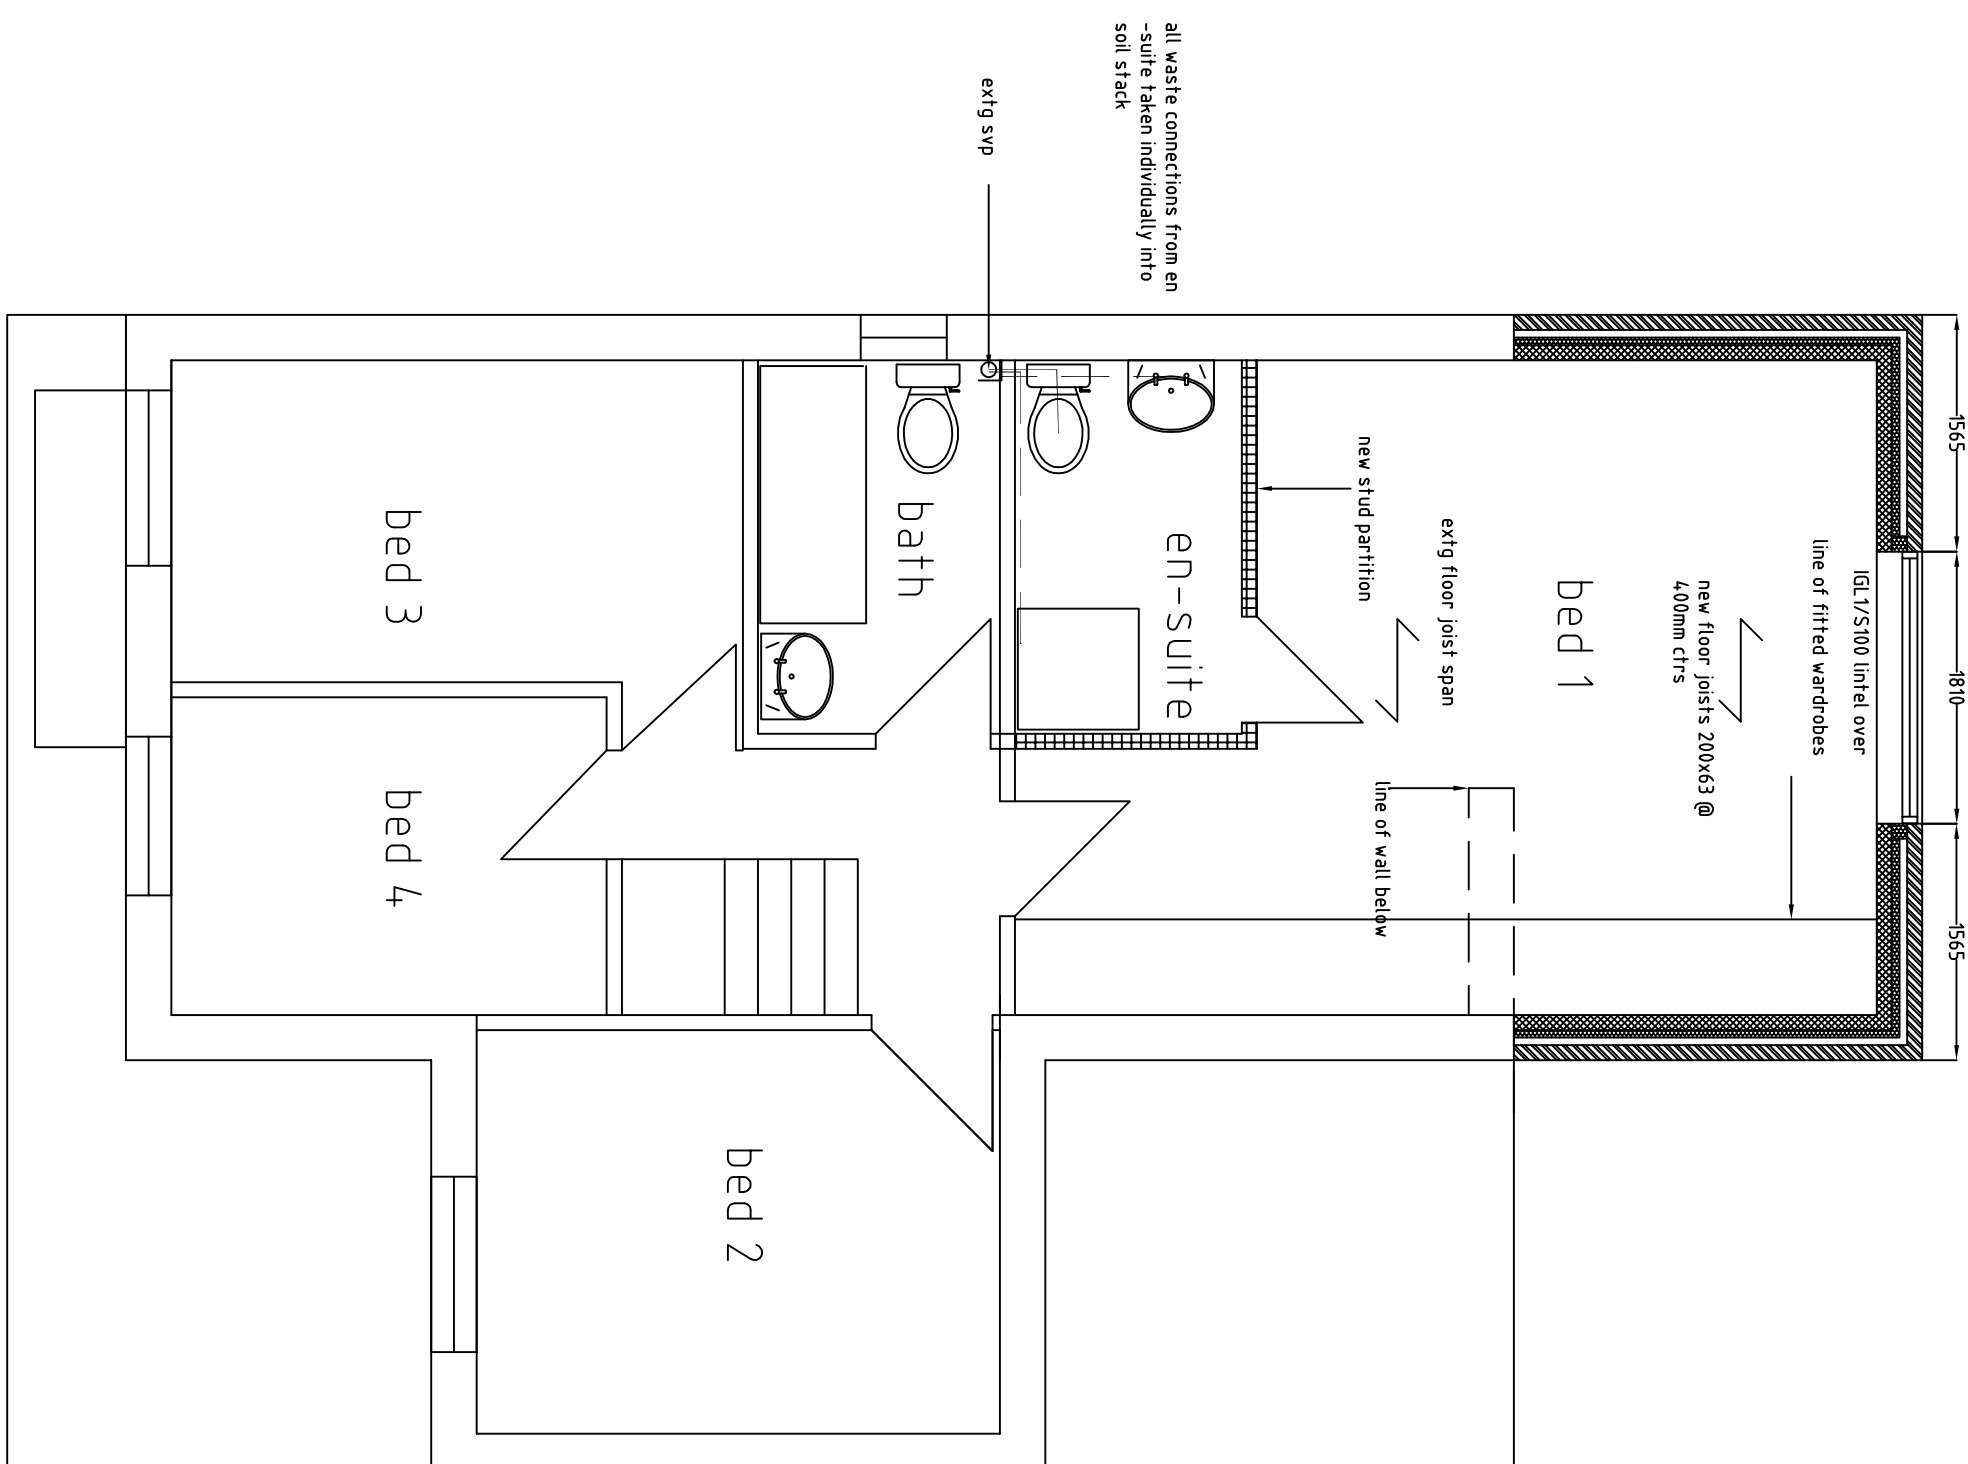

first floor
proposed 1:50

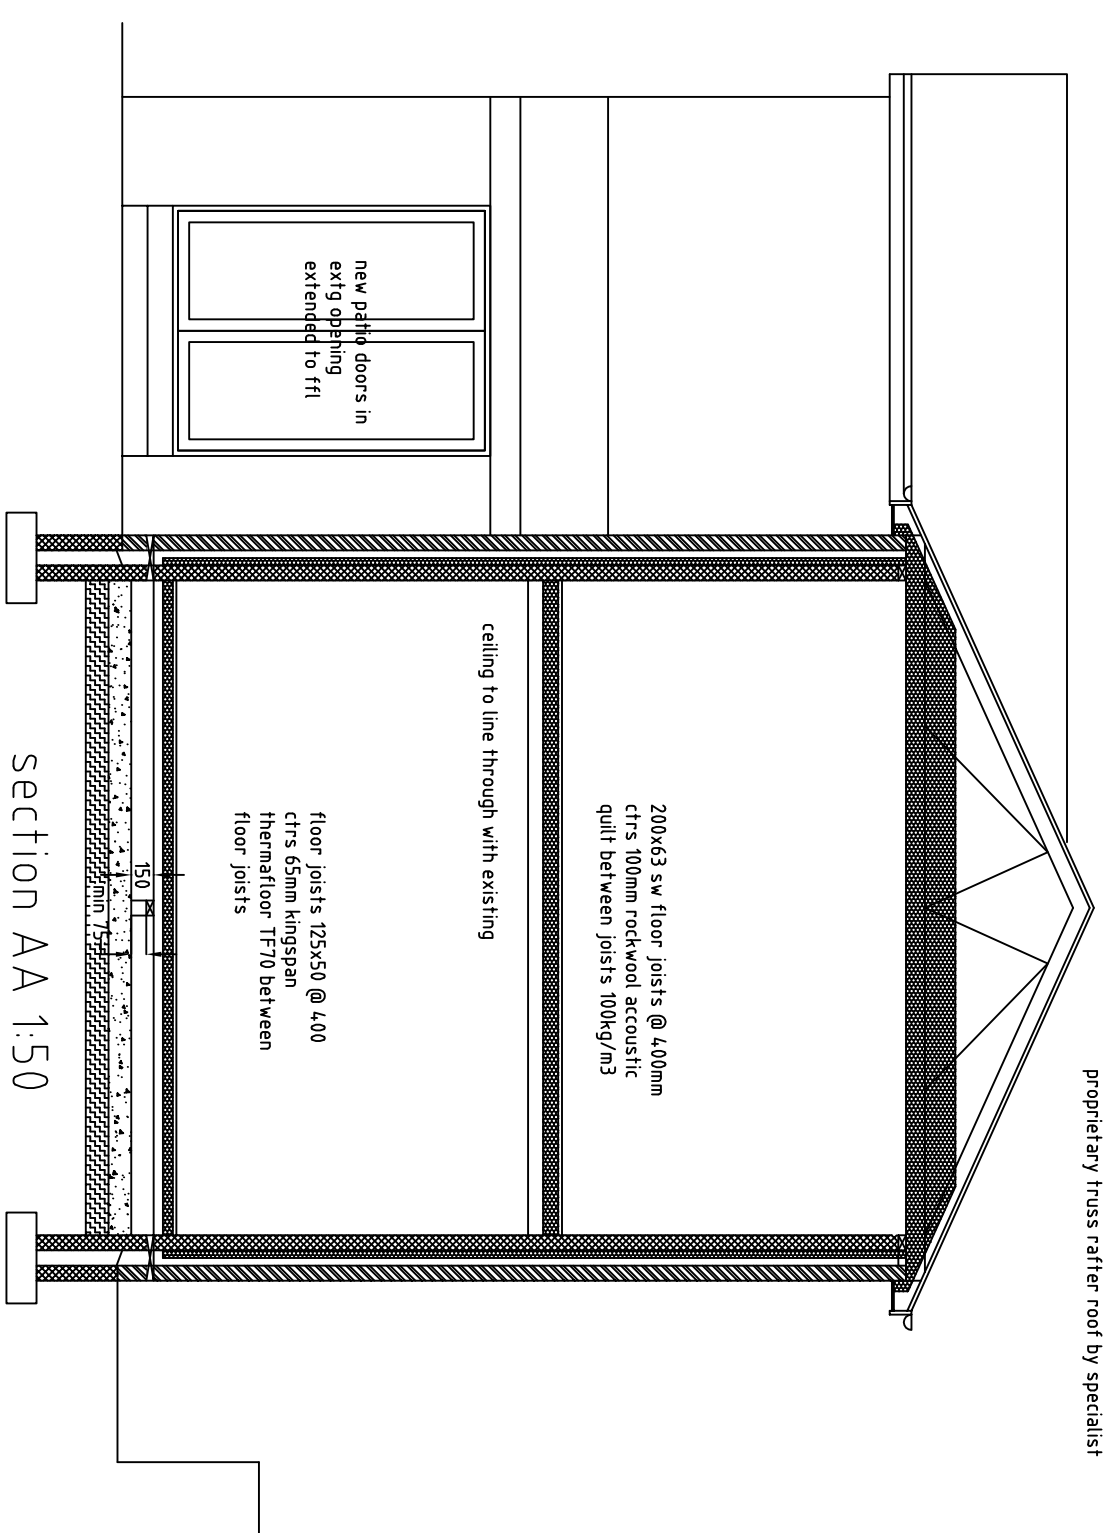

section AA 1:50

roy harrison architects 41 A Staincross Common Staincross Barnsley S75 6JF E-Mail: royarch@iscali.co.uk tel 01226 361883			
Client Mr A Fletcher			
Project 19 Wilsden Grove Barnsley S75 2QU			
Title plans sections and elevations			
Date	Drawing No.	Scale	
24/1/09	rh/a/r1	1:100 1:200	
Sheet	Revision	Drawn	