


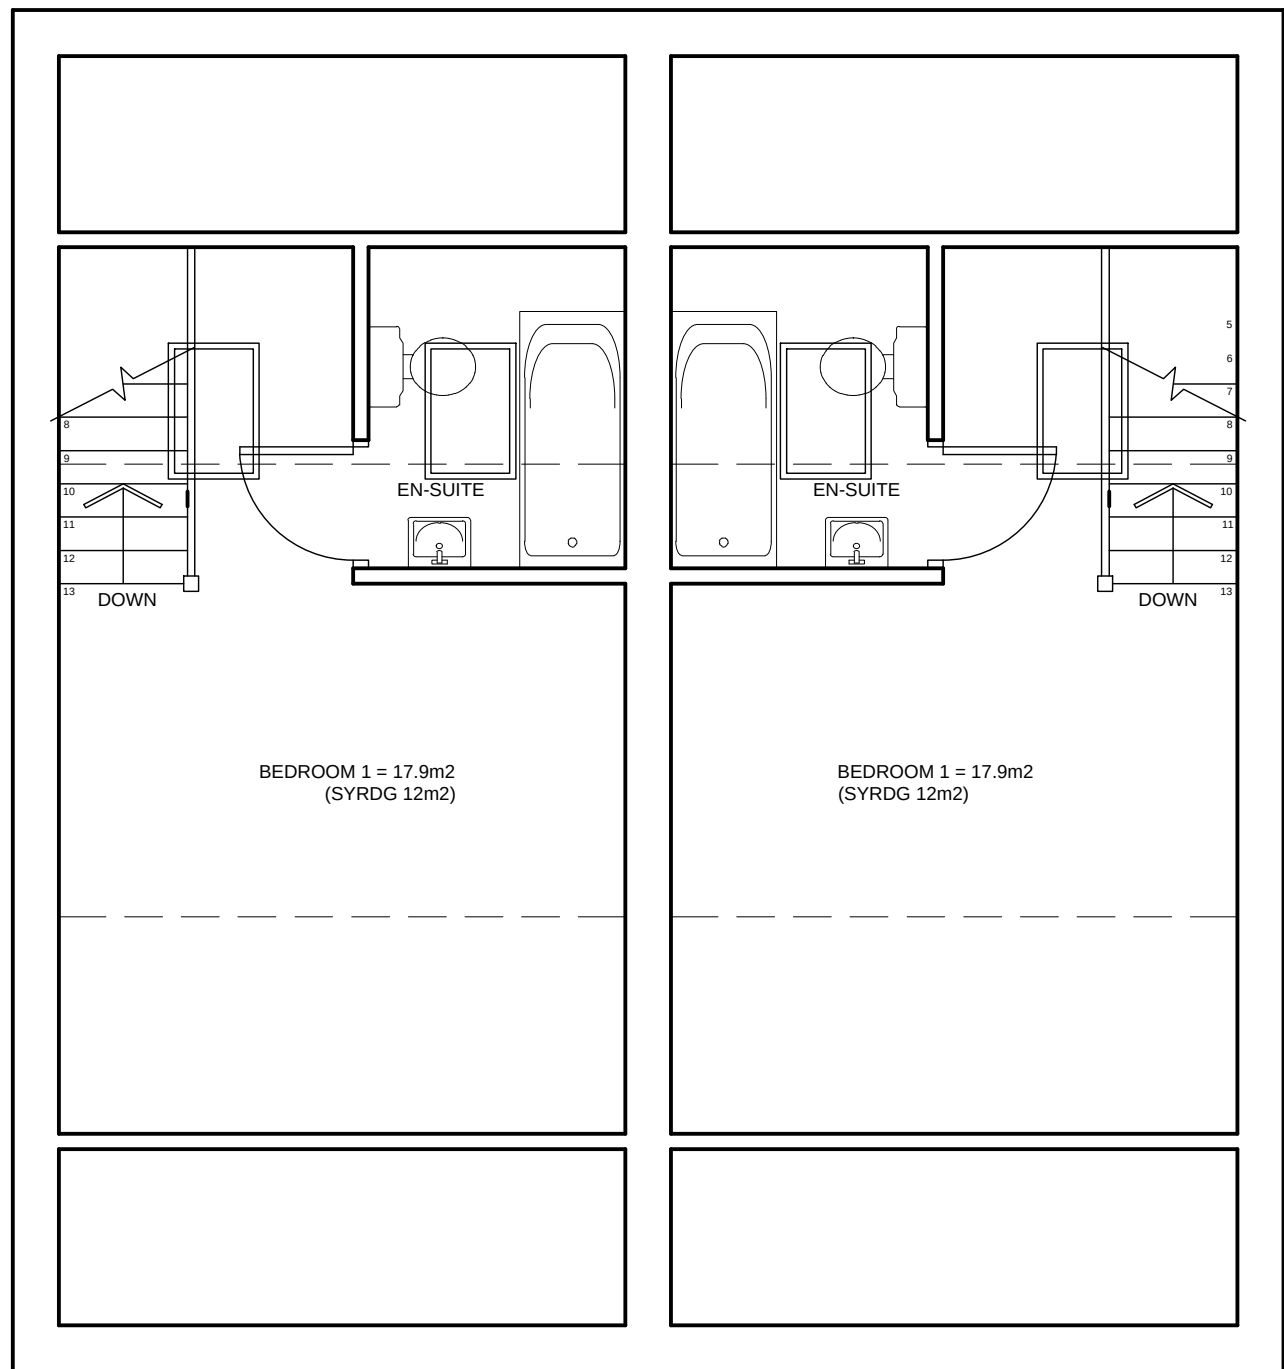


Proposed Second Floor Plan
scale 1:50



Location Plan
scale 1:500




Front Elevation
scale 1:100

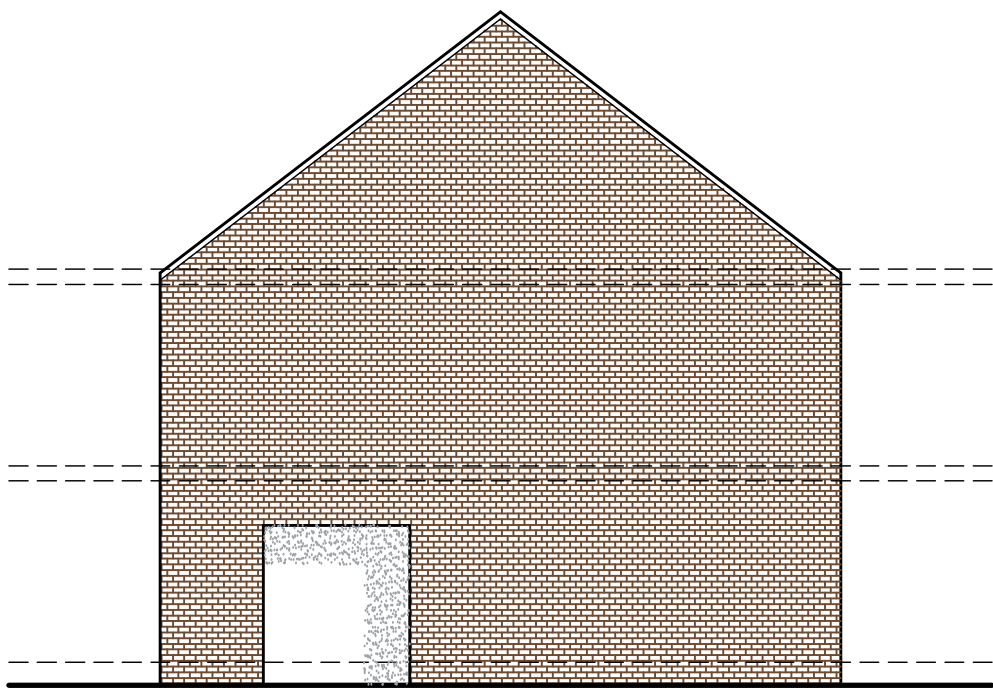

Side Elevation
scale 1:100



Rear Elevation
scale 1:100

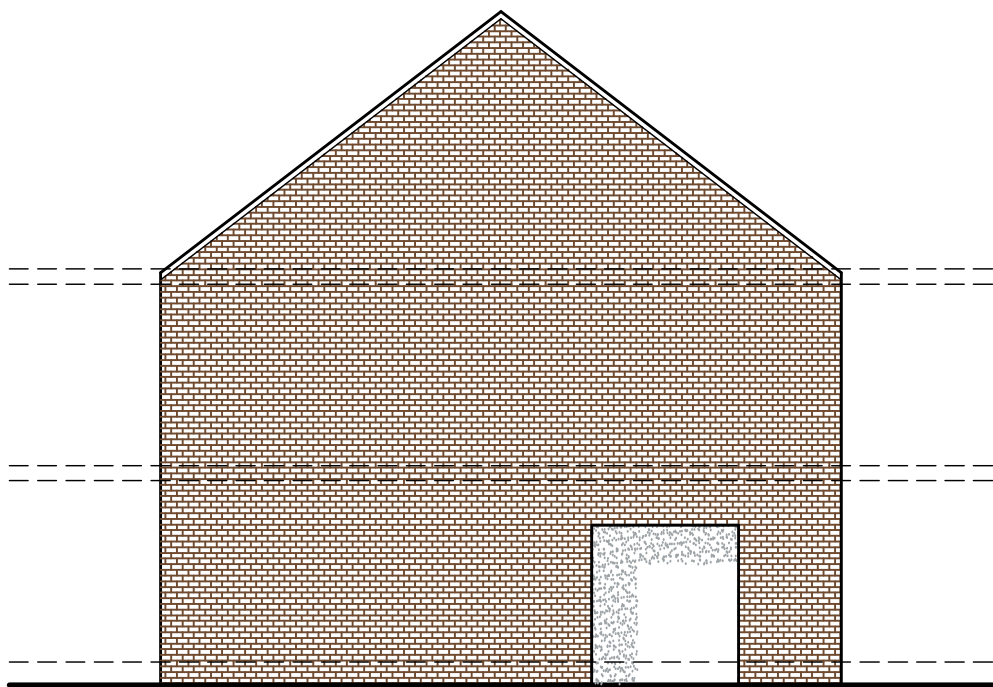


Side Elevation
scale 1:100




Location Plan
scale 1:1250



Existing Plan
scale 1:1250

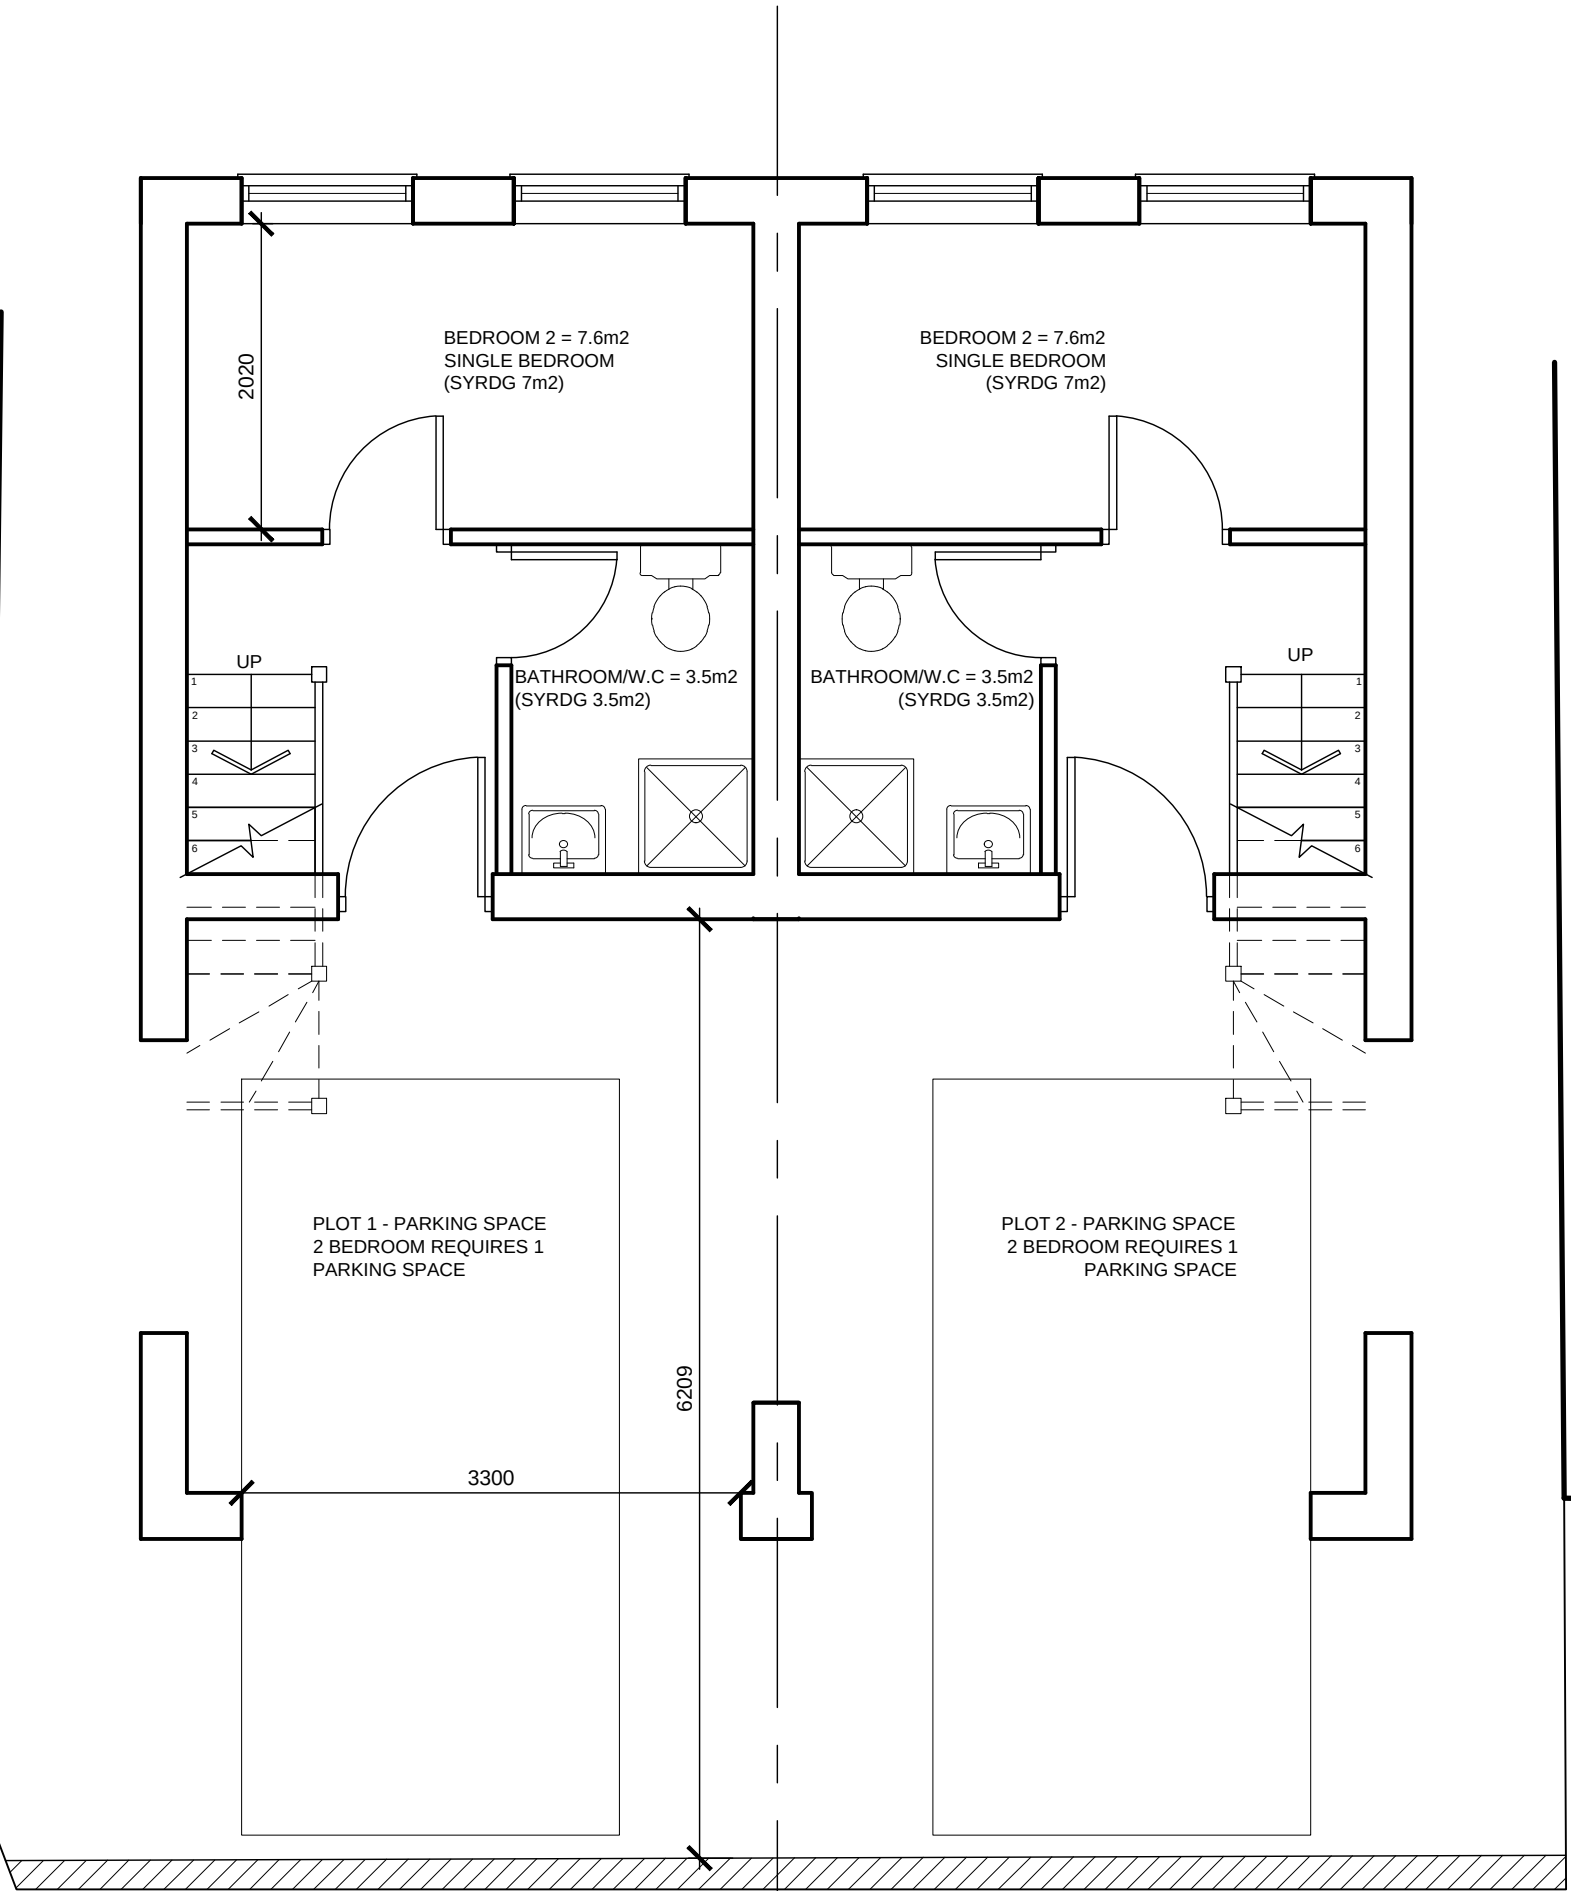

Proposed Ground Floor Plan
scale 1:50

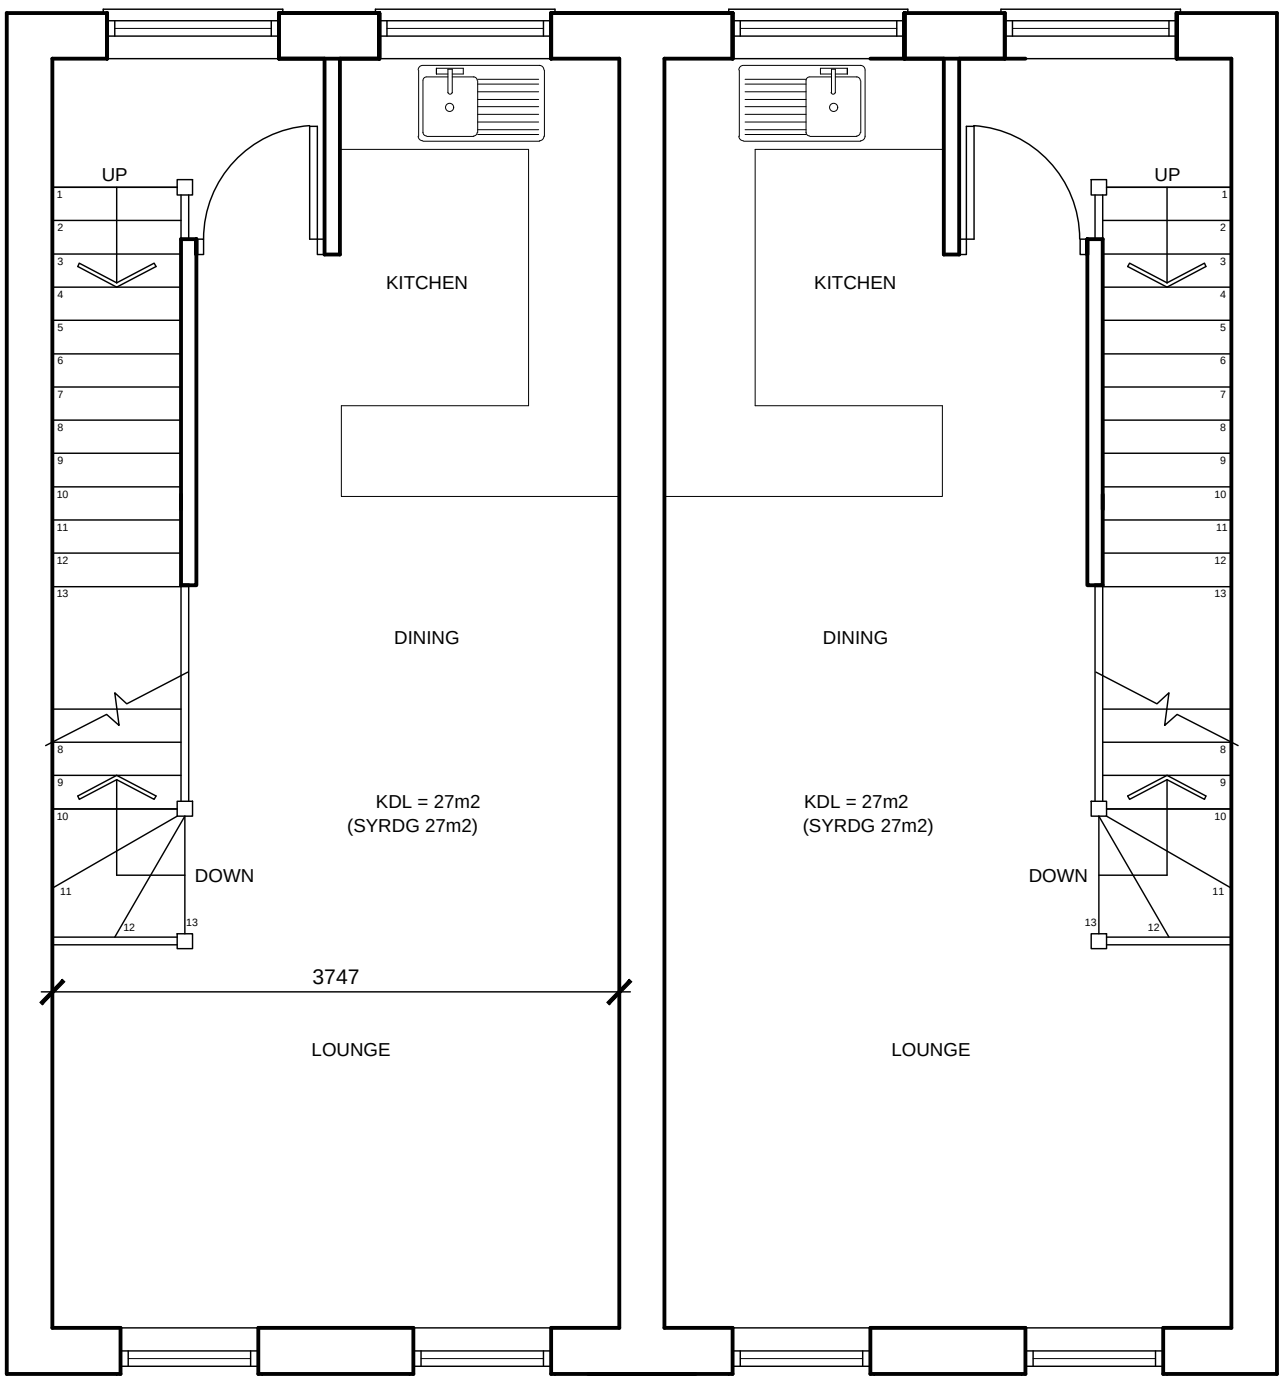

Proposed First Floor Plan
scale 1:50

White Agus PARTNERSHIP			8 MORSTON BUSINESS PARK, WHALEY ROAD, BARUGH GREEN, BARNLEY, S75 1HQ			Phone: 01226 208482 Fax: 01226 283030 Email: info@whiteaguspnership.co.uk Web: www.whiteaguspnership.co.uk		
ARCHITECTURAL SERVICES AND SURVEYORS			Project.			Client.		
PROPOSED RESIDENTIAL DEVELOPMENT AT 38 CHAPEL STREET, HOYLAND BARNLEY, S74 0NW			Date. DECEMBER 2014			Scale. 1:50 @ A1		
Drawing Title. PLANS & ELEVATIONS			Ref. 14-081		Dwg. No. 02		Rev.	
Date	Suffix	Description	Date	Suffix	Description	Date	Suffix	Description