



Elevation to Yard

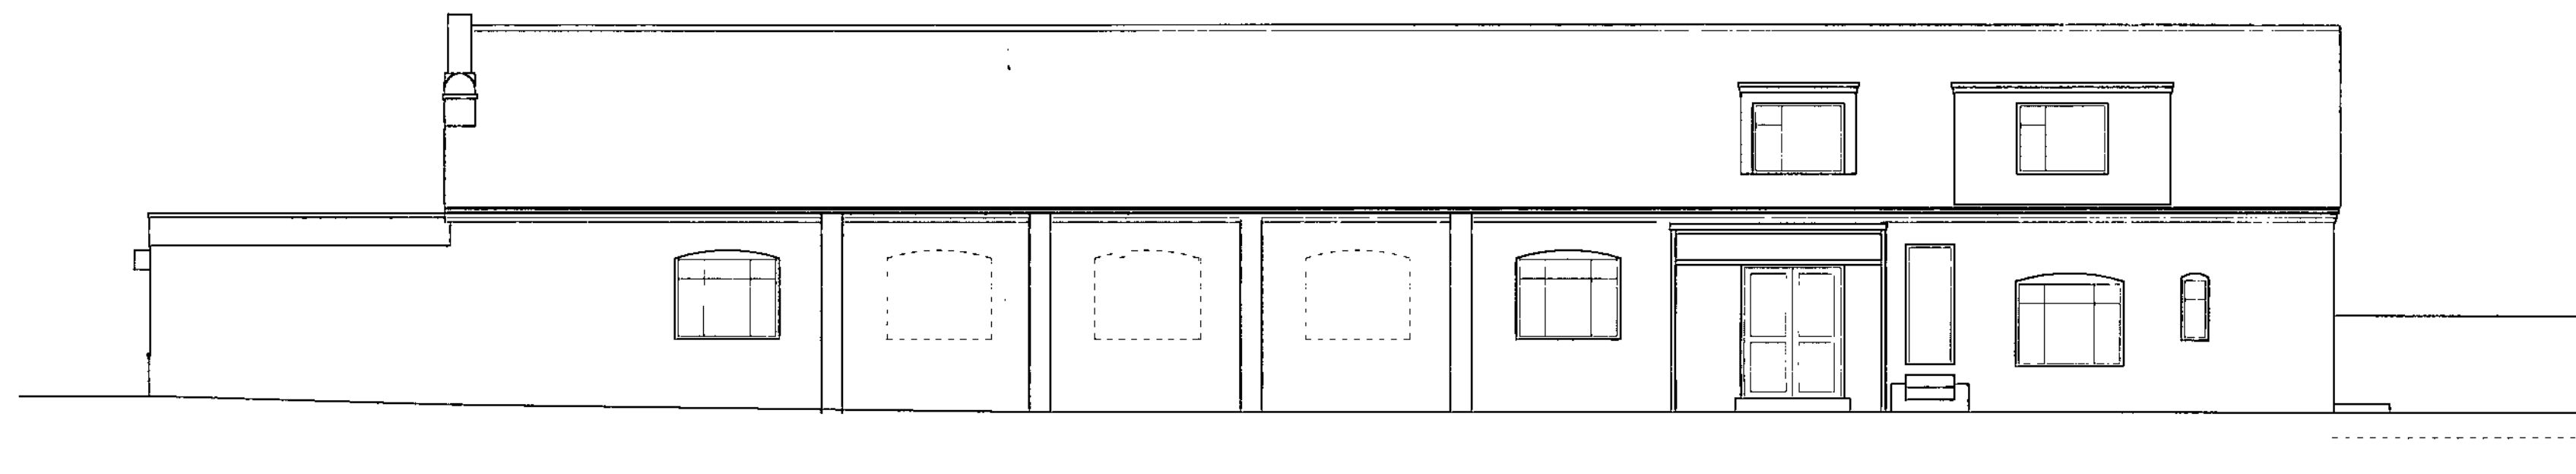


Rear Elevation



Elevation toward Open Ground

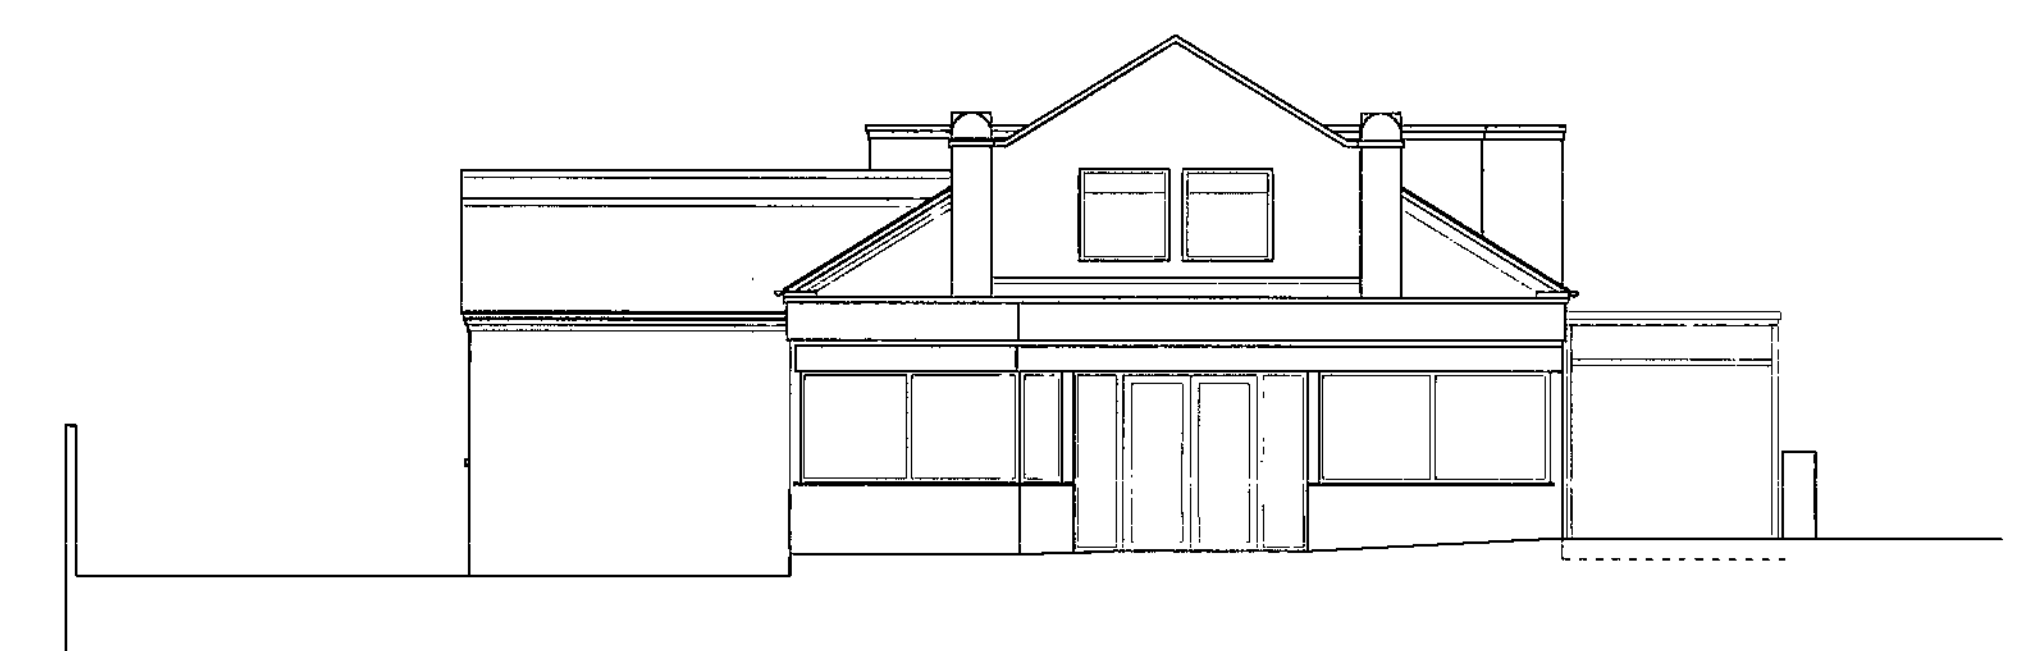


Sheffield Road Elevation

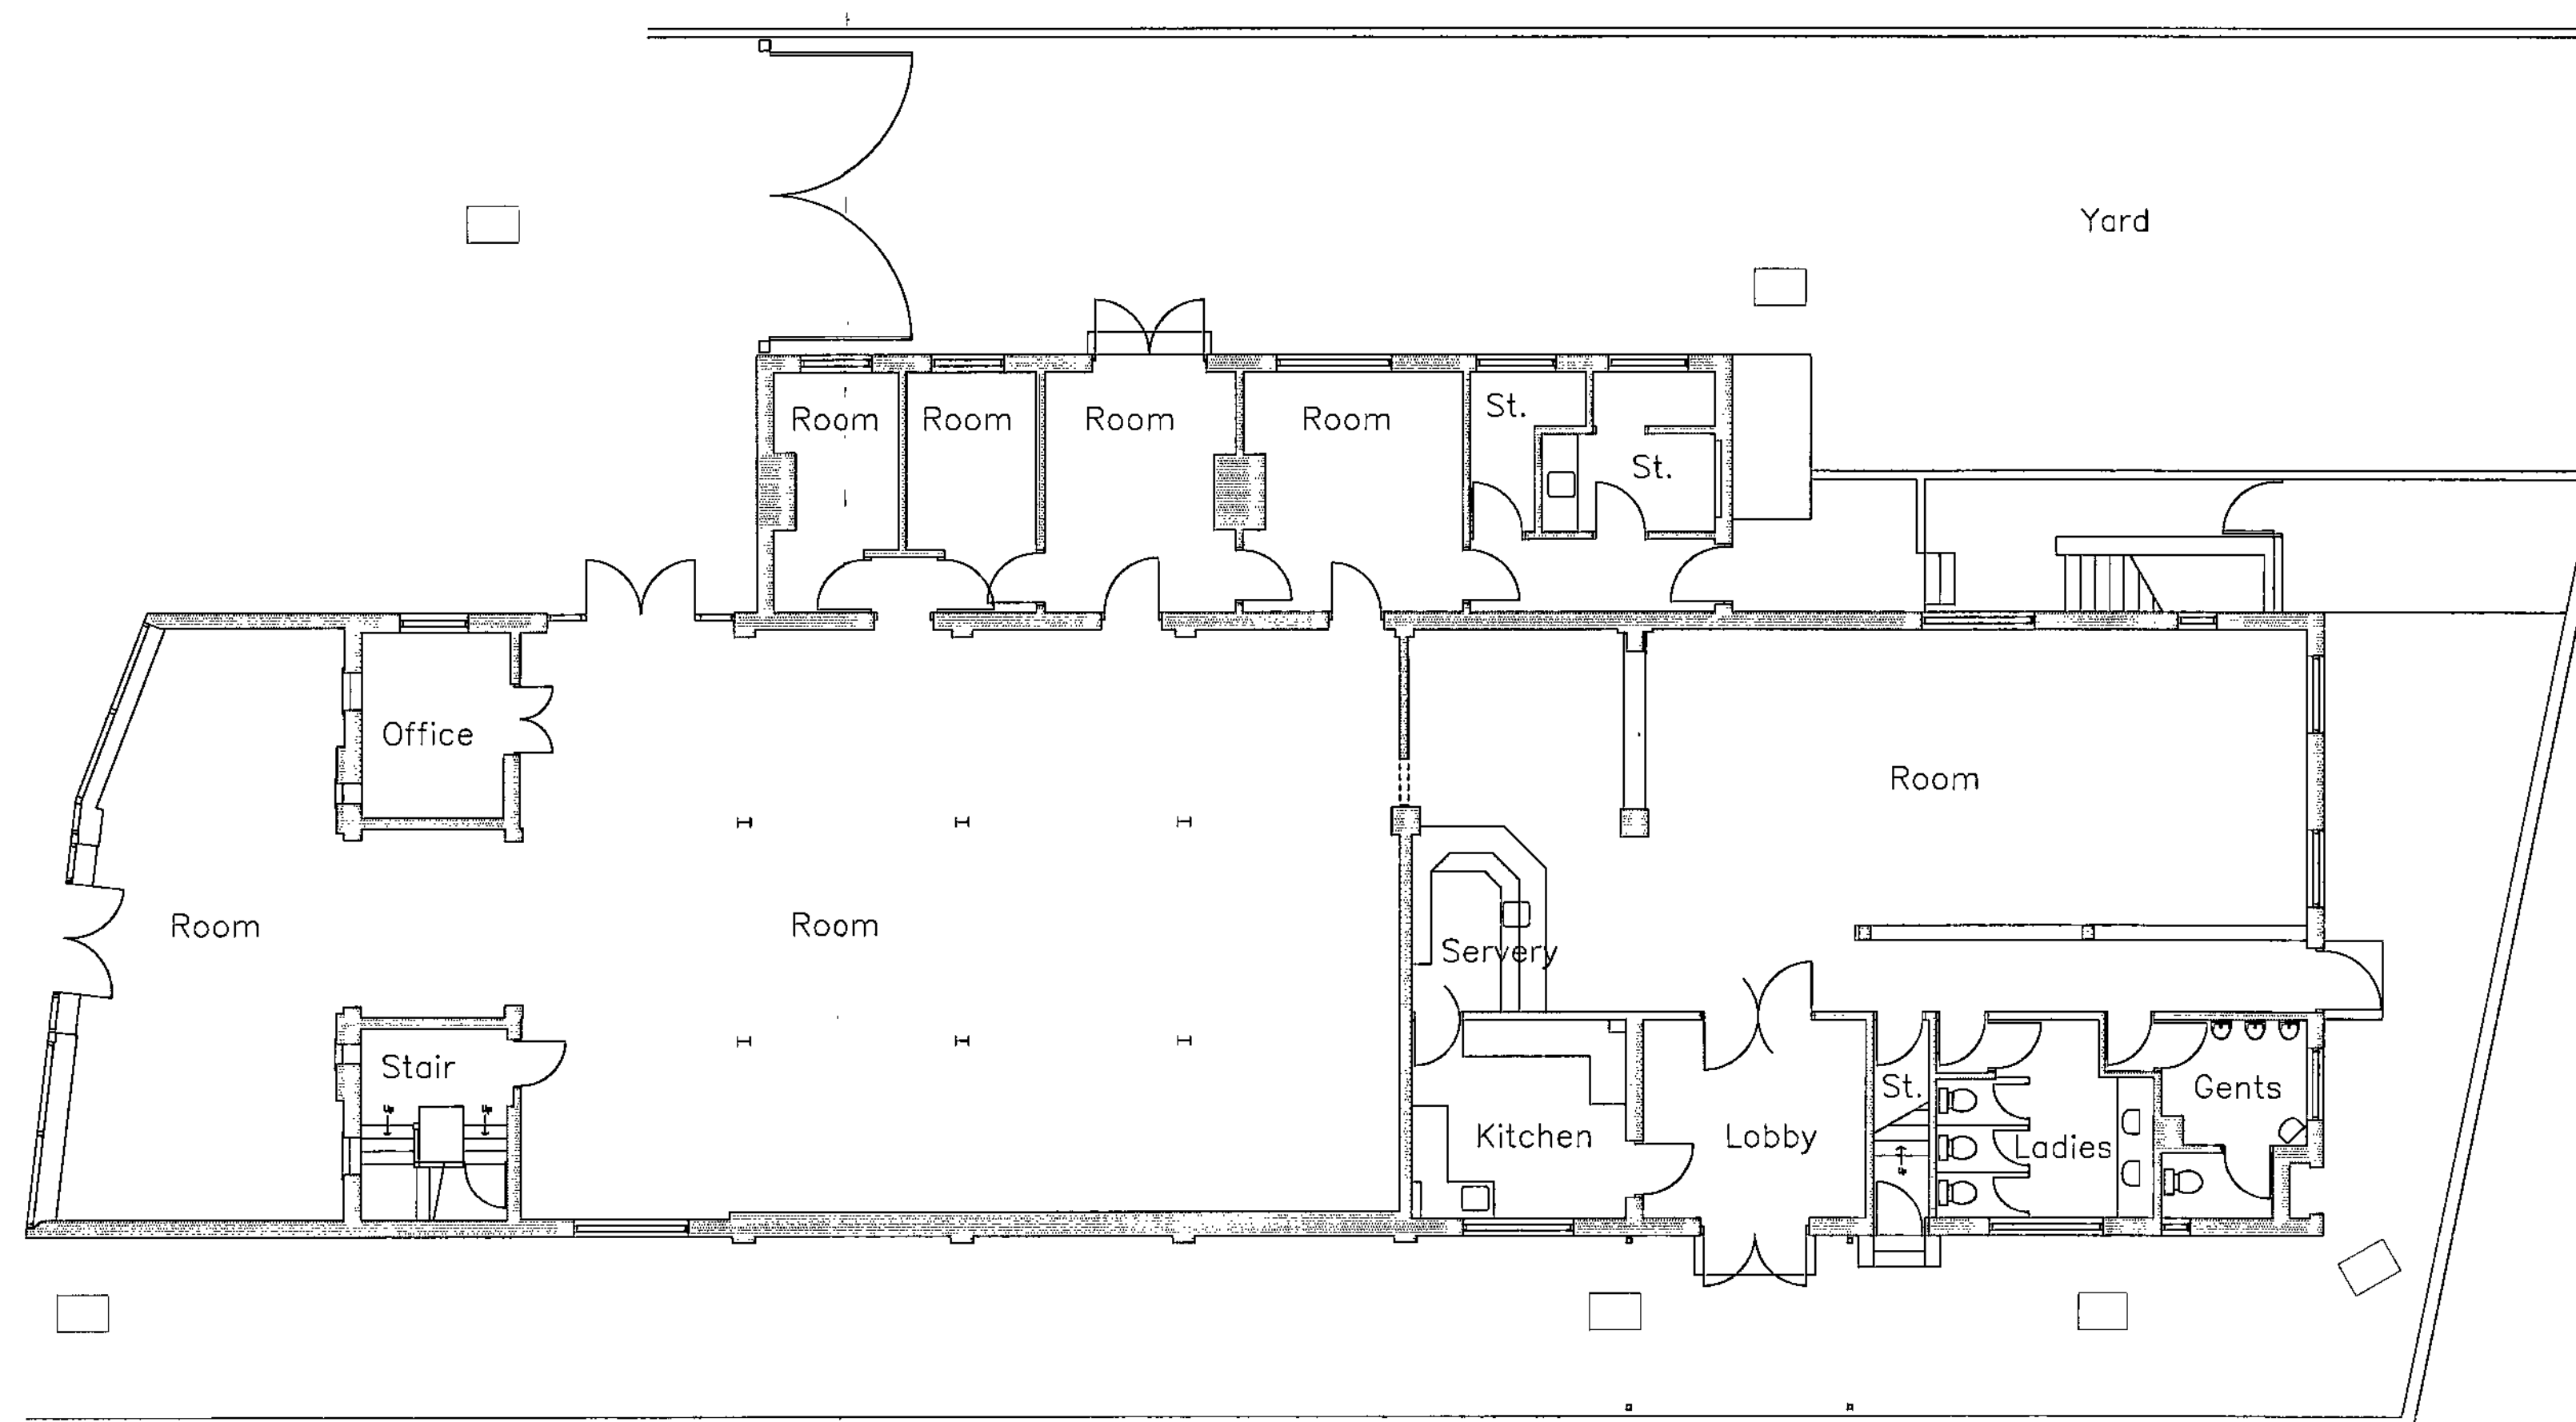

Existing Ground Floor Plan

Existing Materials

Walls : Brickwork with Dressed Stone Copings
& Part Rendered with Point Finish – White & Black
Roofs : Blue/Black Artificial Slates & Ridge Tiles
& Felted Flat Roof – Grey
Timber Fascia Boards with Paint Finish – Black
Dormers : Upvc Self Finish White
RW Goods : Cast & PVC Self Finish – Black
Shop Front : Upvc Self Finish White
Doors : Timber Point Finish – Black &
Upvc Self Finish– White
Windows : Timber Point Finish – Black &
Upvc Self Finish– White
Shutters : Metal Paint Finish – Black

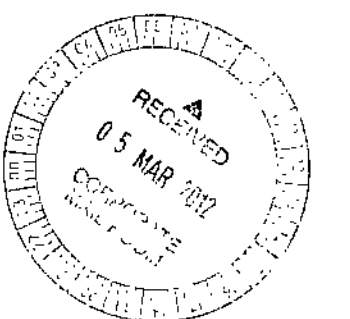


REVISION

TITLE			
Existing GF Plan & Elevations			
PROJECT			
Proposed Restaurant			
AT			
Rain Salon, Sheffield Rd, Barnsley. S70 5TU			
FOR			
Mr. R. Leyland			
SCALE/AD	DATE	DRAWN	
1 : 100	Feb 12		
PROJECT NO	DRAWING NO	REVISION	
23101	01		


THE COMPLETE SERVICE FROM DESIGN TO COMPLETION
BAR FITTING & SPECIALIST JOINERY
BAR SEATING & FURNITURE etc.

ian whitehead
CONTRACT FURNISHING LIMITED
BANKSIDE WORKS, DARNALL ROAD, SHEFFIELD, S9 5AH
TEL 0114 2490050 FAX 0114 2494946
E-Mail steven@whitehead.co.uk


© COPYRIGHT EXISTS IN THE DESIGNS AND INFORMATION SHOWN ON THIS DRAWING
All dimensions to be verified on site prior to commencing any work. DO NOT SCALE FROM DRAWING

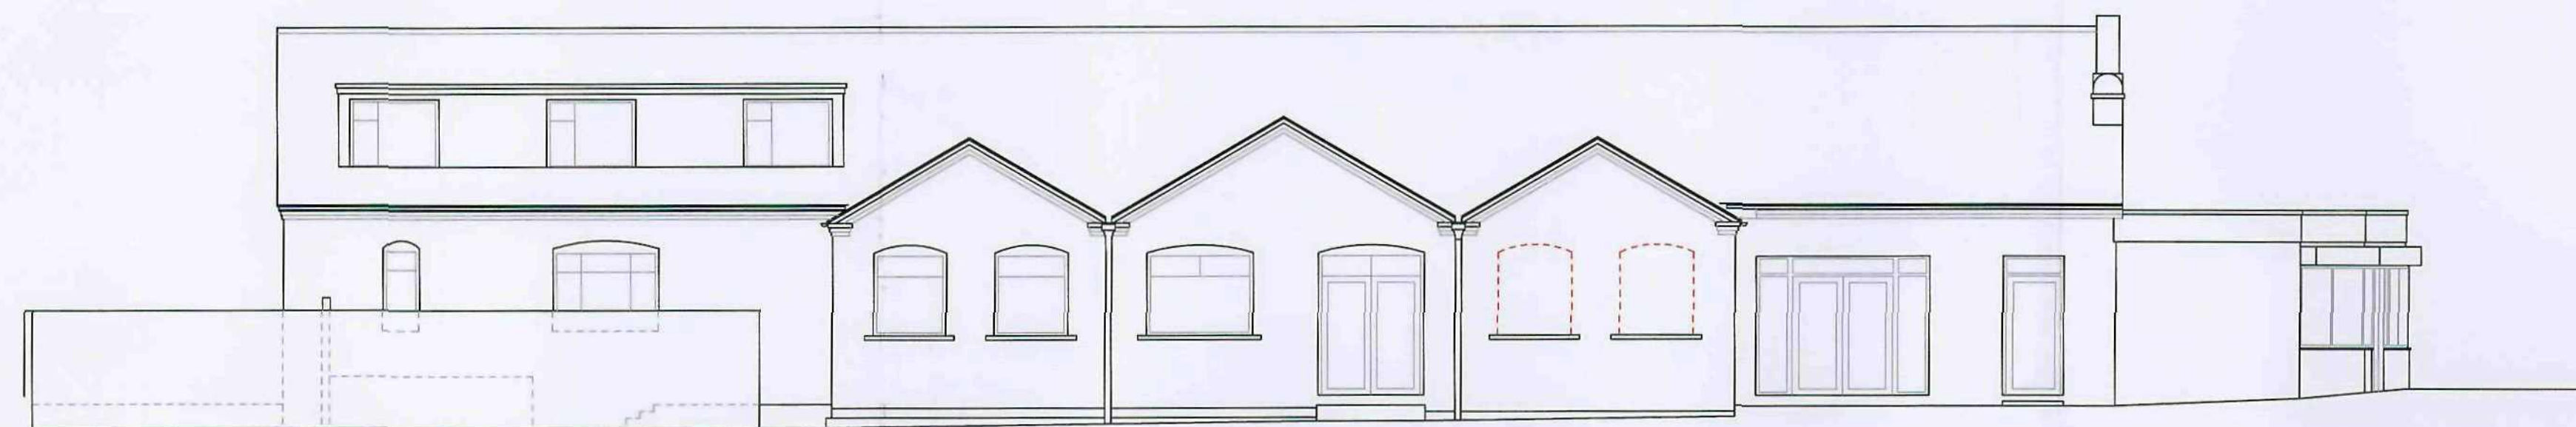

Elevation to Yard

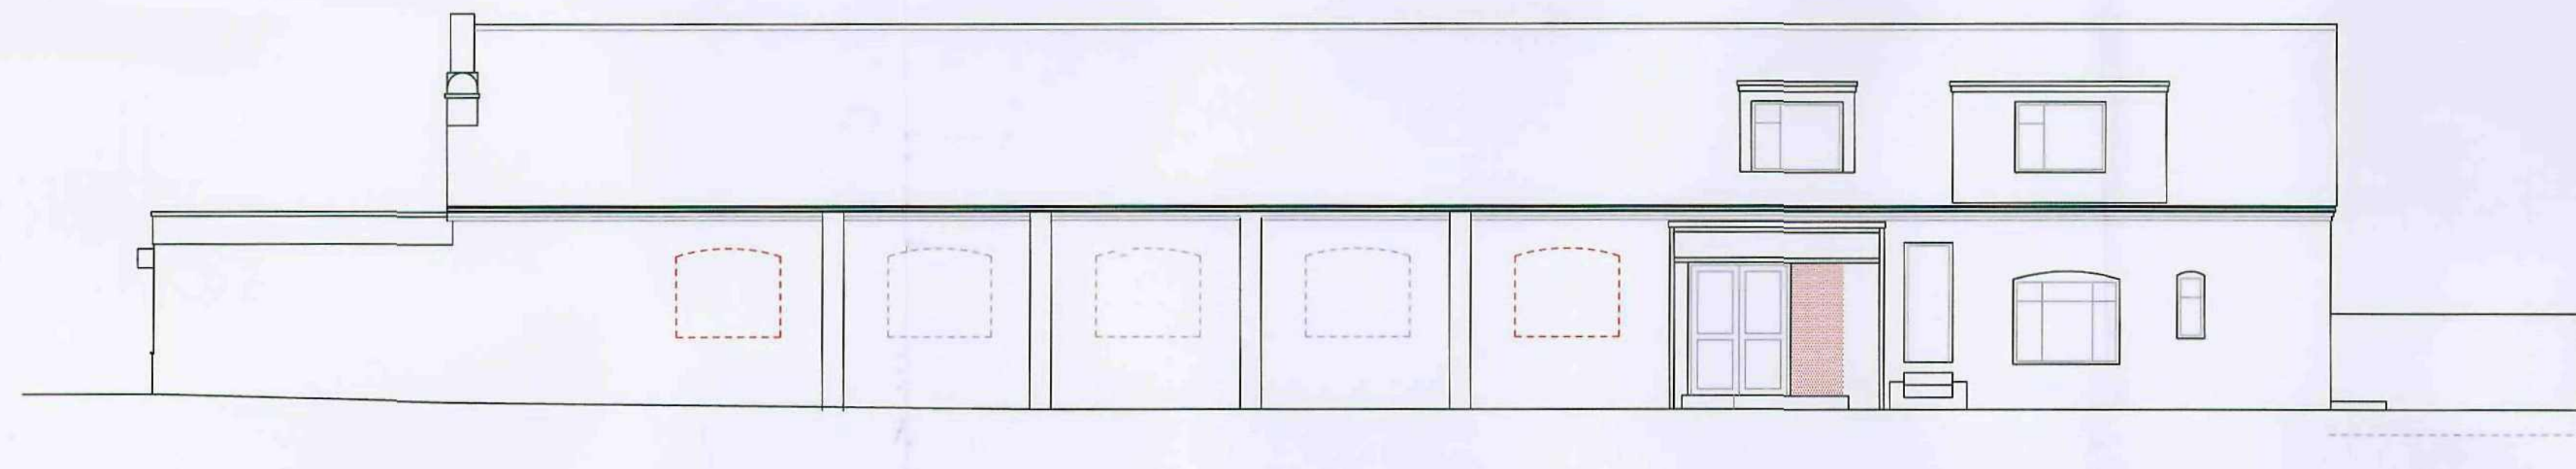


Elevation toward Open Ground

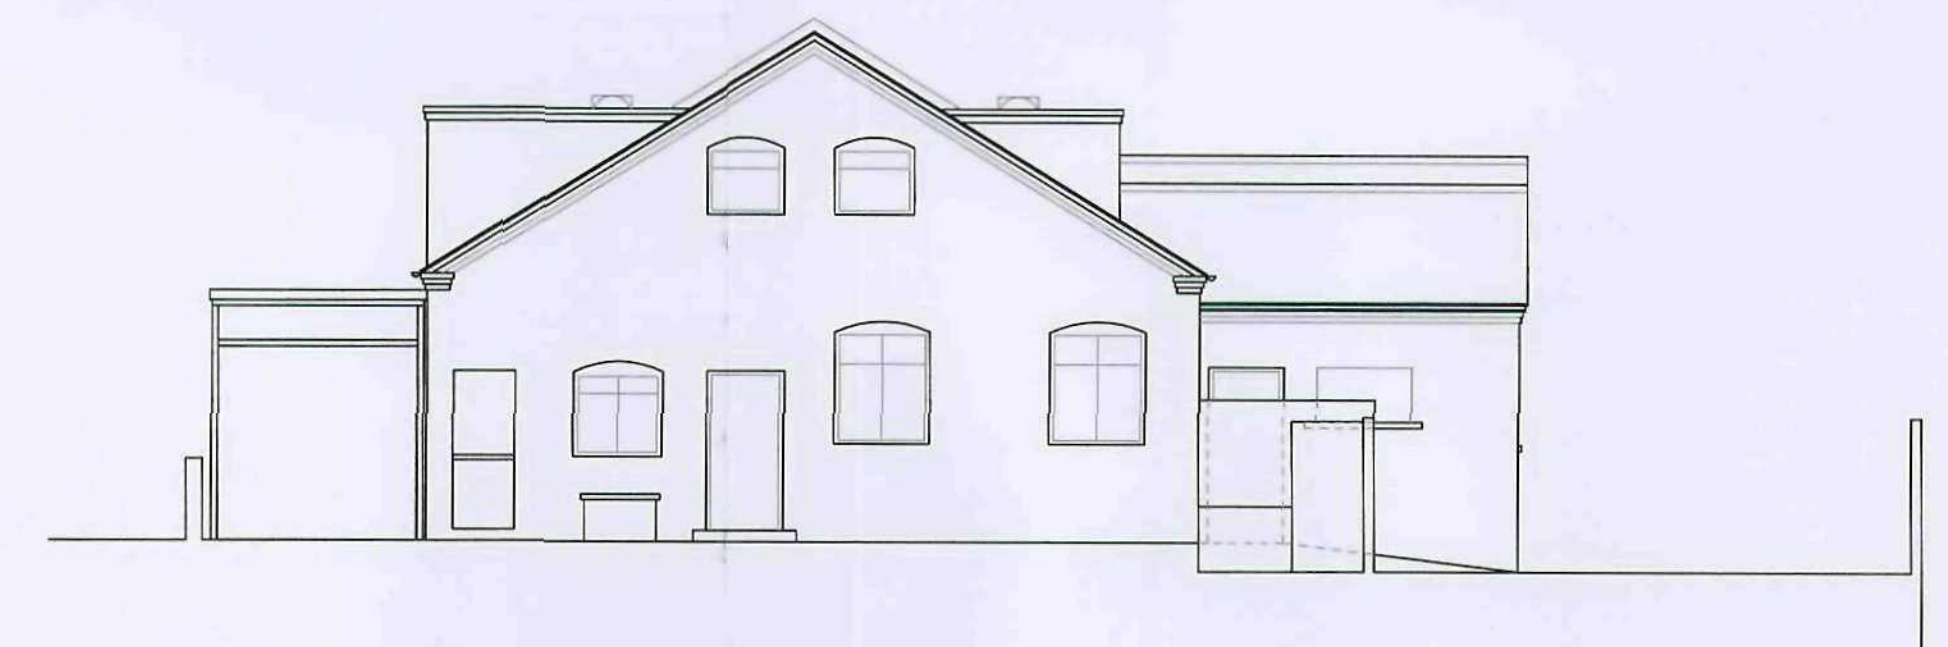

Rear Elevation



Sheffield Road Elevation

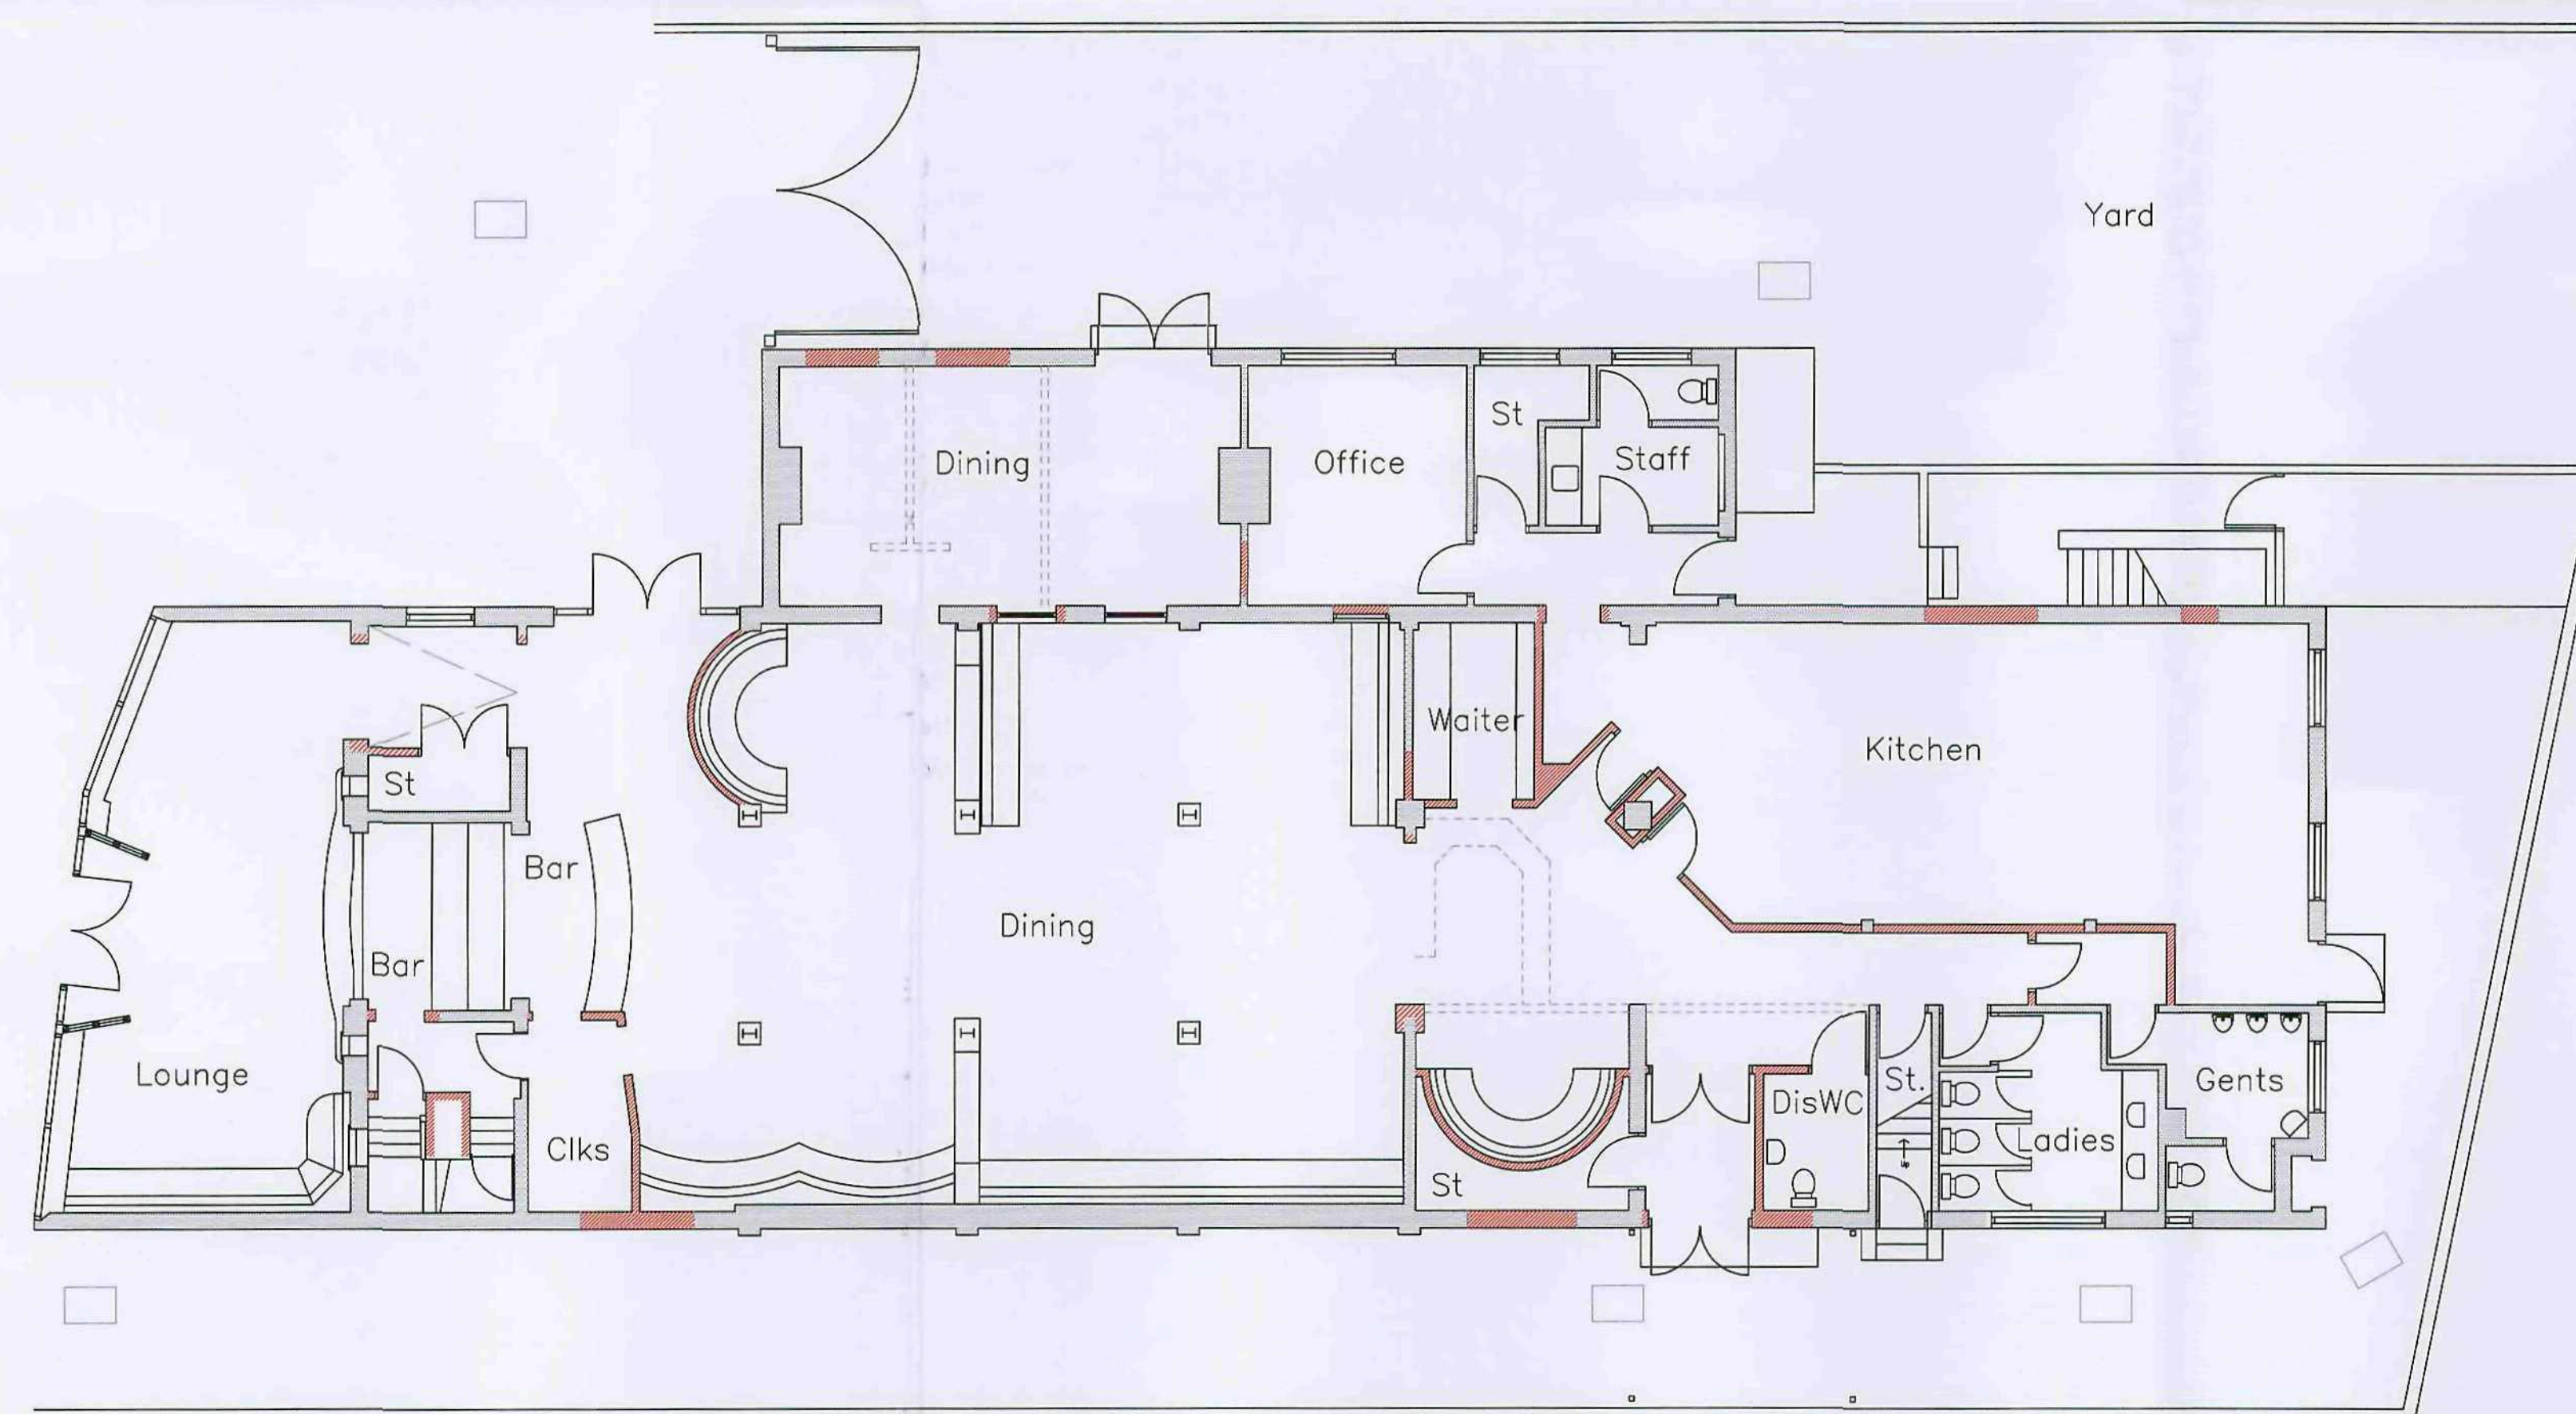

Proposed Ground Floor Plan

Existing Materials

Walls : Brickwork with Dressed Stone Copings
& Part Rendered with Paint Finish - White & Black
Roofs : Blue/Black Artificial Slates & Ridge Tiles
& Felted Flat Roof - Grey
Timber Fascia Boards with Paint Finish - Black
Dormers : Upvc Self Finish White
RW Goods : Cast & PVC Self Finish - Black
Shop Front : Upvc Self Finish White
Doors : Timber Paint Finish - Black &
Upvc Self Finish- White
Windows : Timber Paint Finish - Black &
Upvc Self Finish- White
Shutters : Metal Paint Finish - Black

Proposed Materials

Windows : Overboard Existing
Paint Finish - To Match Existing
Doors : Resite Existing Upvc Self Finish- White
Wall : Blockwork with Render & Paint Finish
To Match Existing



REVISION

TITLE
Proposed GF Plan & Elevations

PROJECT
Proposed Restaurant

AT
Rain Salon, Sheffield Rd,
Barnsley. S70 5TU

FOR
Mr. R. Leyland

SCALE/DRAWN DATE DRAWN
1 : 100 Feb 12

PROJECT NO DRAWING NO REVISION
23101 02

THE COMPLETE SERVICE FROM DESIGN TO COMPLETION
B&B FITTING & SPECIALIST JOINERY
BAR SEATING & FURNITURE etc.
ian whitehead
CONTRACT FURNISHING LIMITED
BANKSIDE WORKS, DARNALL ROAD, SHEFFIELD, S9 5AH
TEL: 0114 2490050 FAX: 0114 2494946
E-Mail: steven@whitehead.co.uk

NOTE: Proposed New Signage will be Subject to a
Separate Planning Application at a later date

© COPYRIGHT EXISTS ON THE DESIGNS AND INFORMATION SHOWN ON THIS DRAWING
All dimensions to be verified on site prior to commencing any work. 30 NOT SCALE FROM DRAWING