



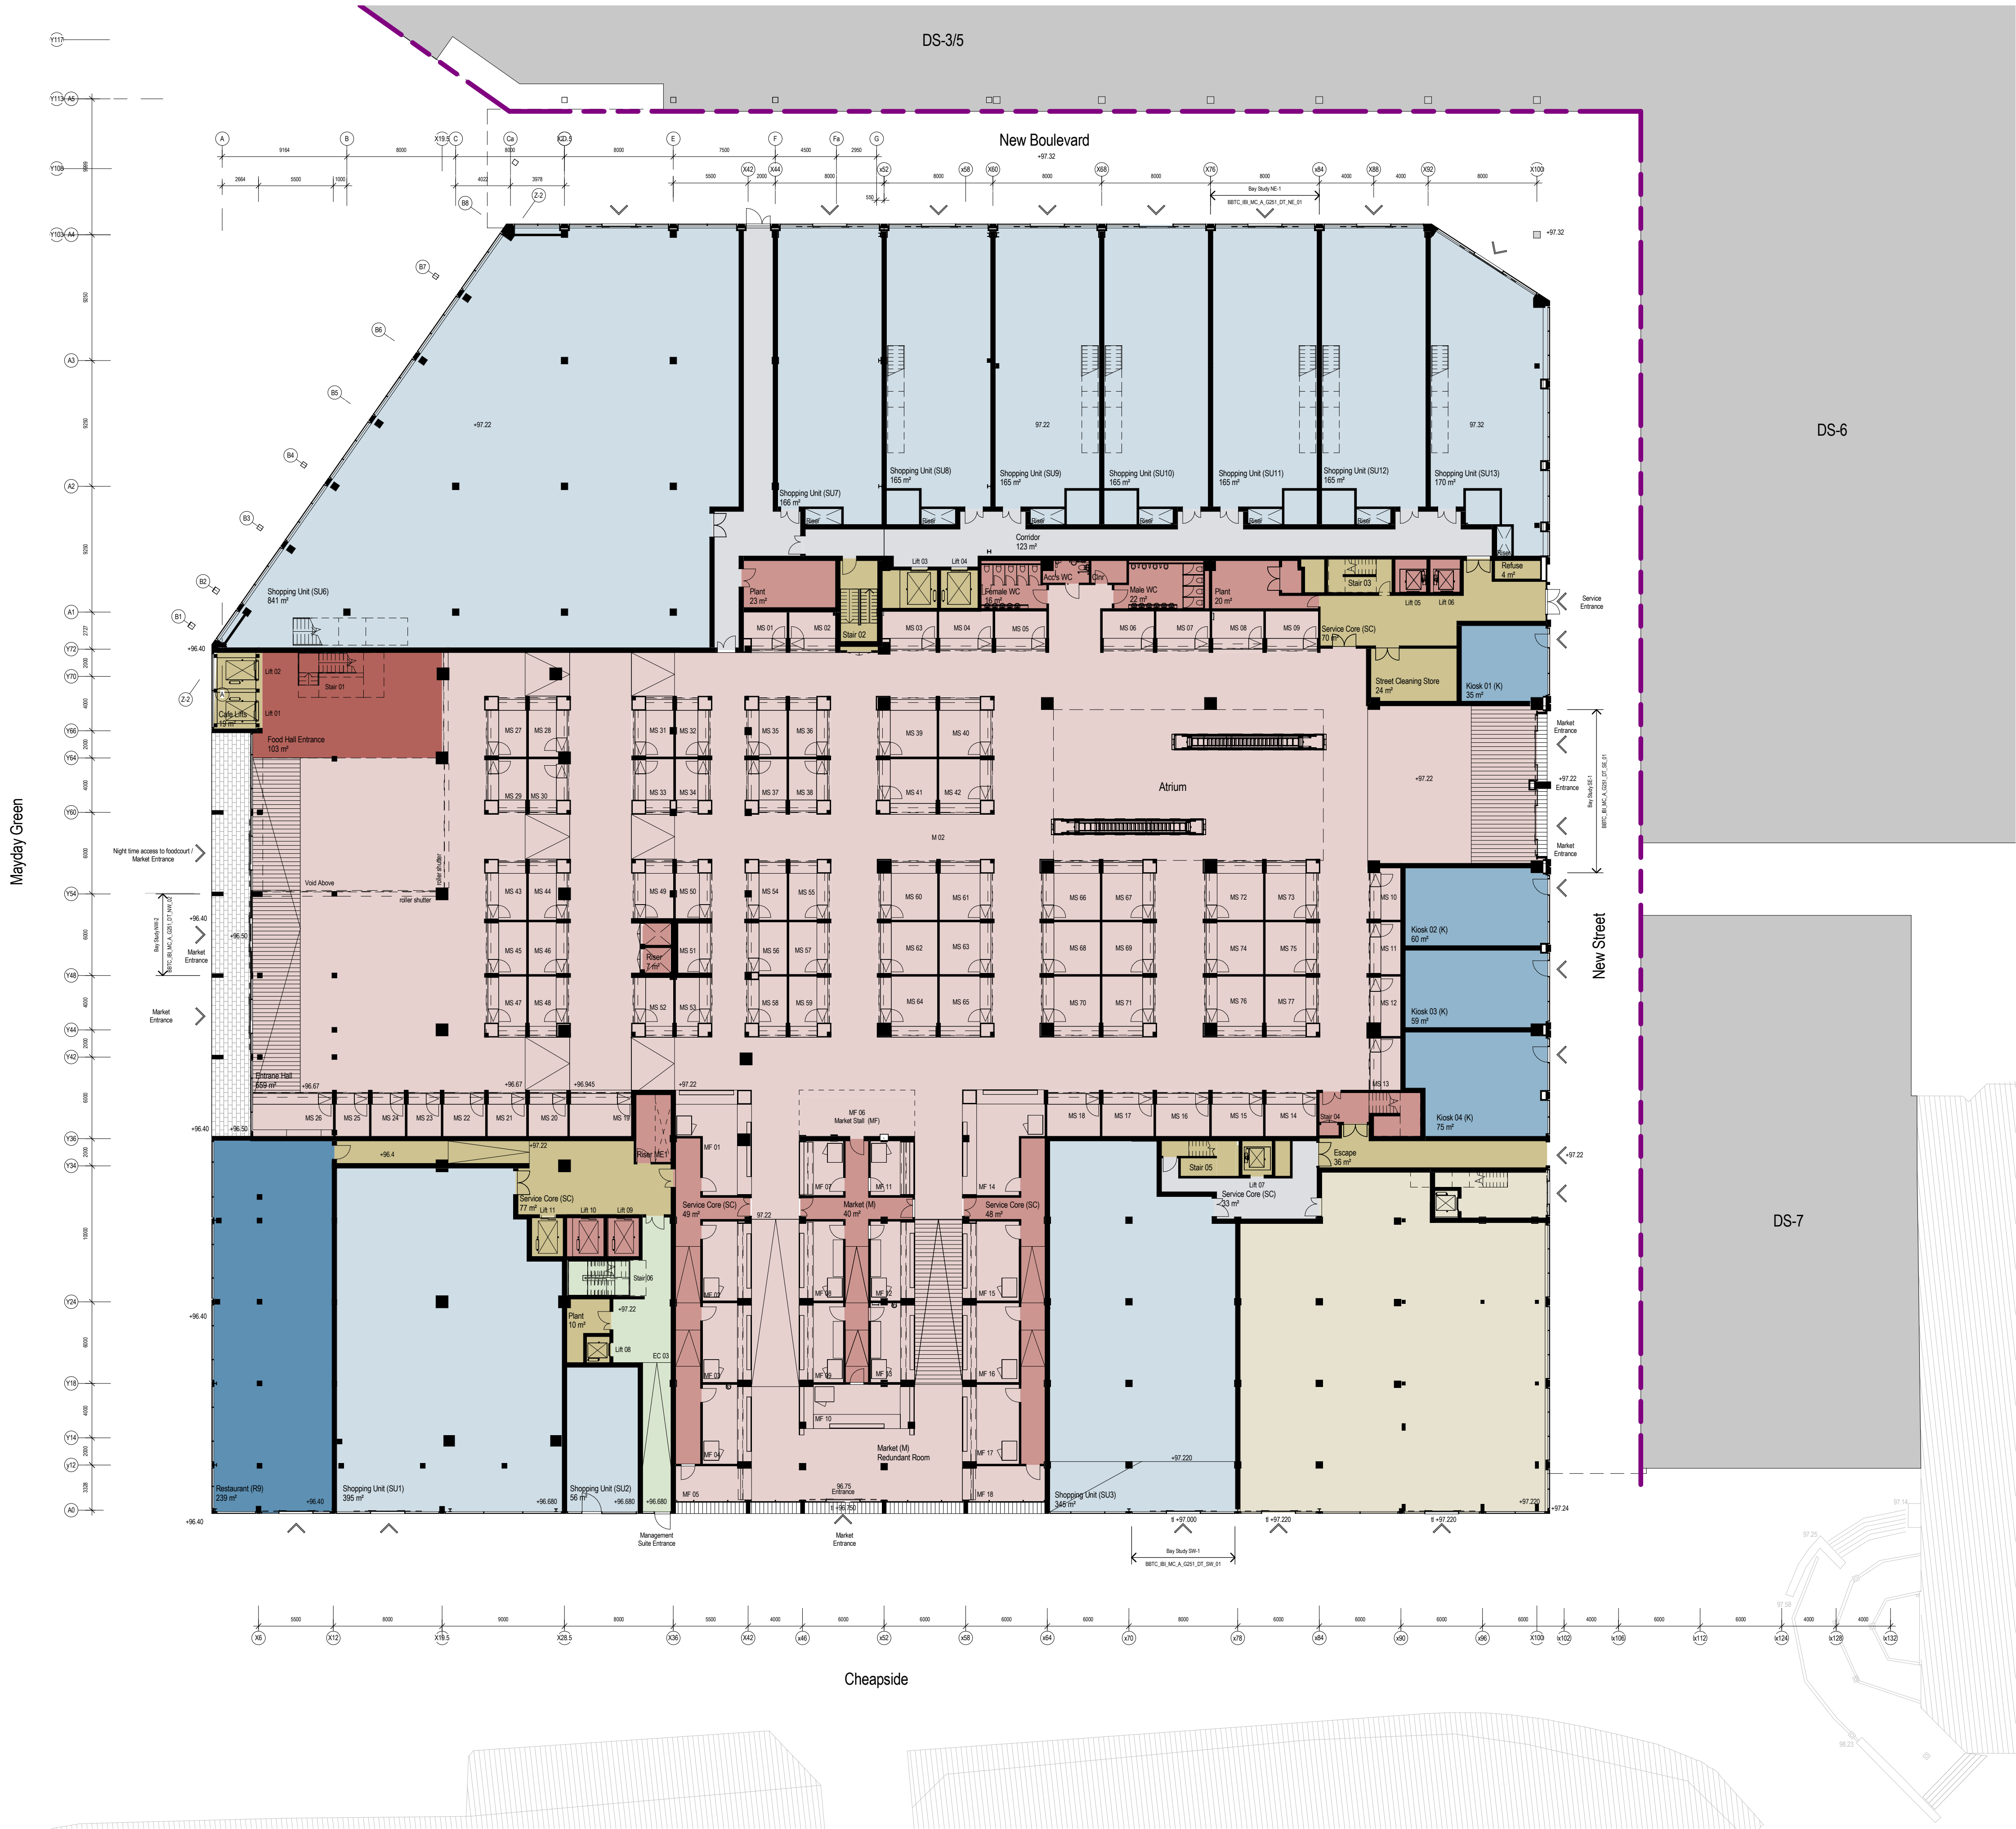

Notes:

- This drawing is copyright.
- Do not scale dimensions from this drawing.
- This drawing is to be read in conjunction with all other relevant drawings.
- All discrepancies on this drawing are to be reported to the architect.
- Do not modify any element of this drawing.
- Use drawing only for purposes issued.

North Sign / Key Plan

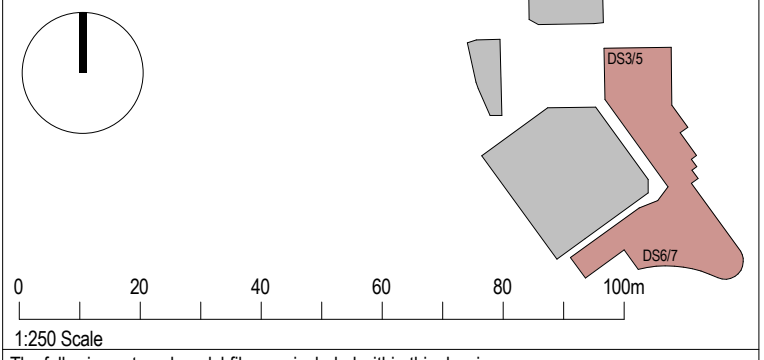

- The following external model files are included within this drawing:
- |                   |                     |
|-------------------|---------------------|
| BMBC Landlord     | Market Hall         |
| Car Park          | Market Store        |
| Circulation       | Office              |
| DMO Landlord      | Plant               |
| Food Hall         | Restaurant / Retail |
| Food Hall Terrace | Shared Landlord     |
| Kiosk             | Shopping Unit       |
| Leisure           | Waste Management    |

Notes

Development Management Organisation (DMO) - Phase2 Client

Final Location of stairs within retail units to be confirmed with DMO to allow steelwork to be designed accordingly.

| Rev | Date     | Revision Notes               | Dr    | Rv |
|-----|----------|------------------------------|-------|----|
| 4   | 03/01/17 | Stage 3a Issue / Planning    | SL    | AG |
| 3   | 23/11/16 | Stage 3a Update Issue        | CS/AG | SL |
| 2   | 19/09/16 | Stage 3a Layout Design Issue | AG    | SL |
| 1   | 26/07/16 | Met Centre Phase 2 Layout    | AG    | SL |

Client

Barnsley Metropolitan  
Borough Council

**Intelligence  
Buildings  
Infrastructure**

www.ibigroup.com

Project

BETTER BARNSELY TOWN CENTRE  
Phase 1

Drawing Title

Ground Floor Plan

|                                               |                                       |                           |
|-----------------------------------------------|---------------------------------------|---------------------------|
| Job Number<br>6743                            | Drawing Originated Date<br>01/06/2016 | PAS 1192 Status Code<br>— |
| Scale@A1<br>1 : 250                           | Purpose<br>PLANNING                   |                           |
| Drawing Number<br>BBTC_IBI_MC_A_F100_PL_00_01 | Revision<br>4                         |                           |