


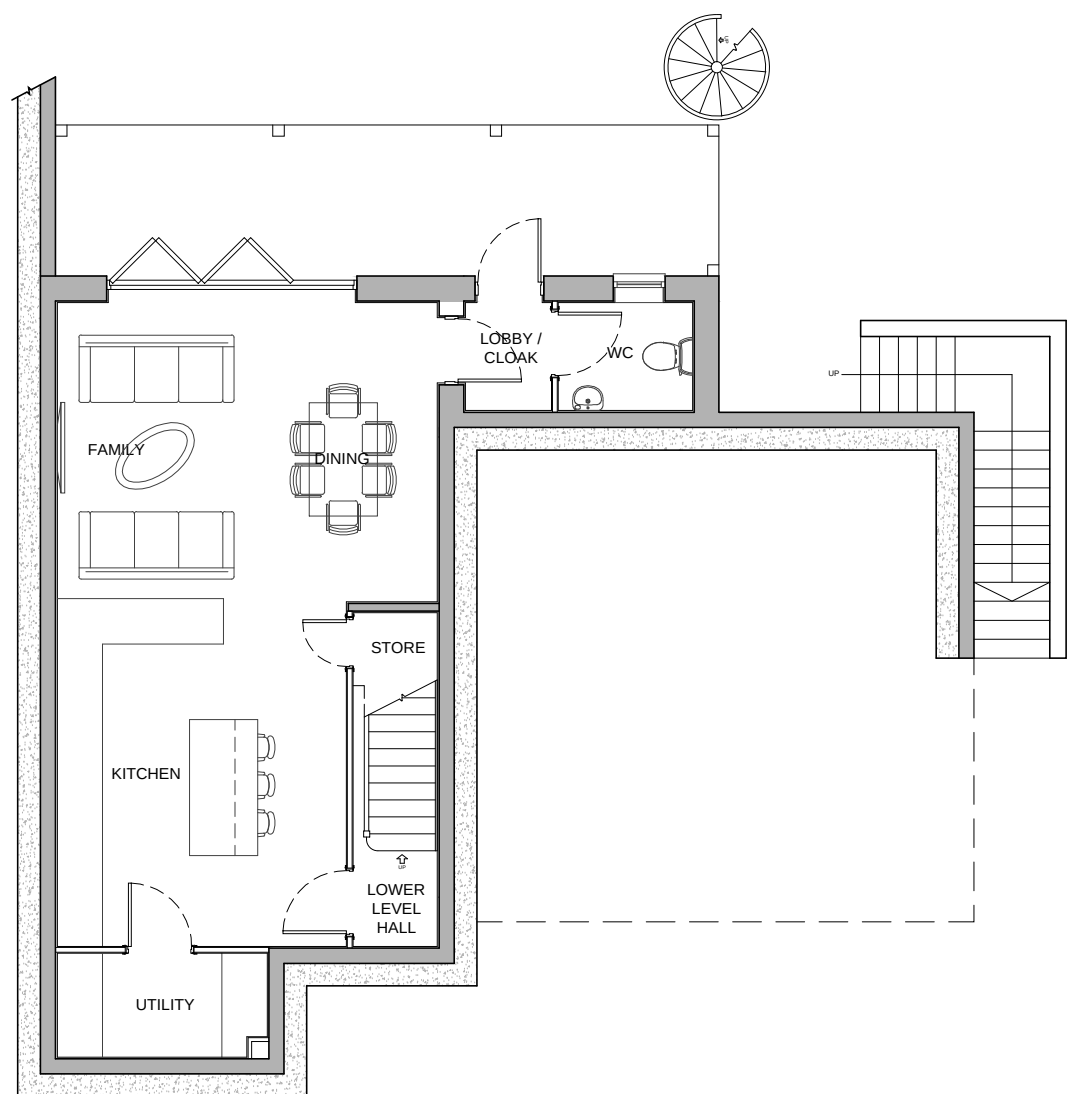


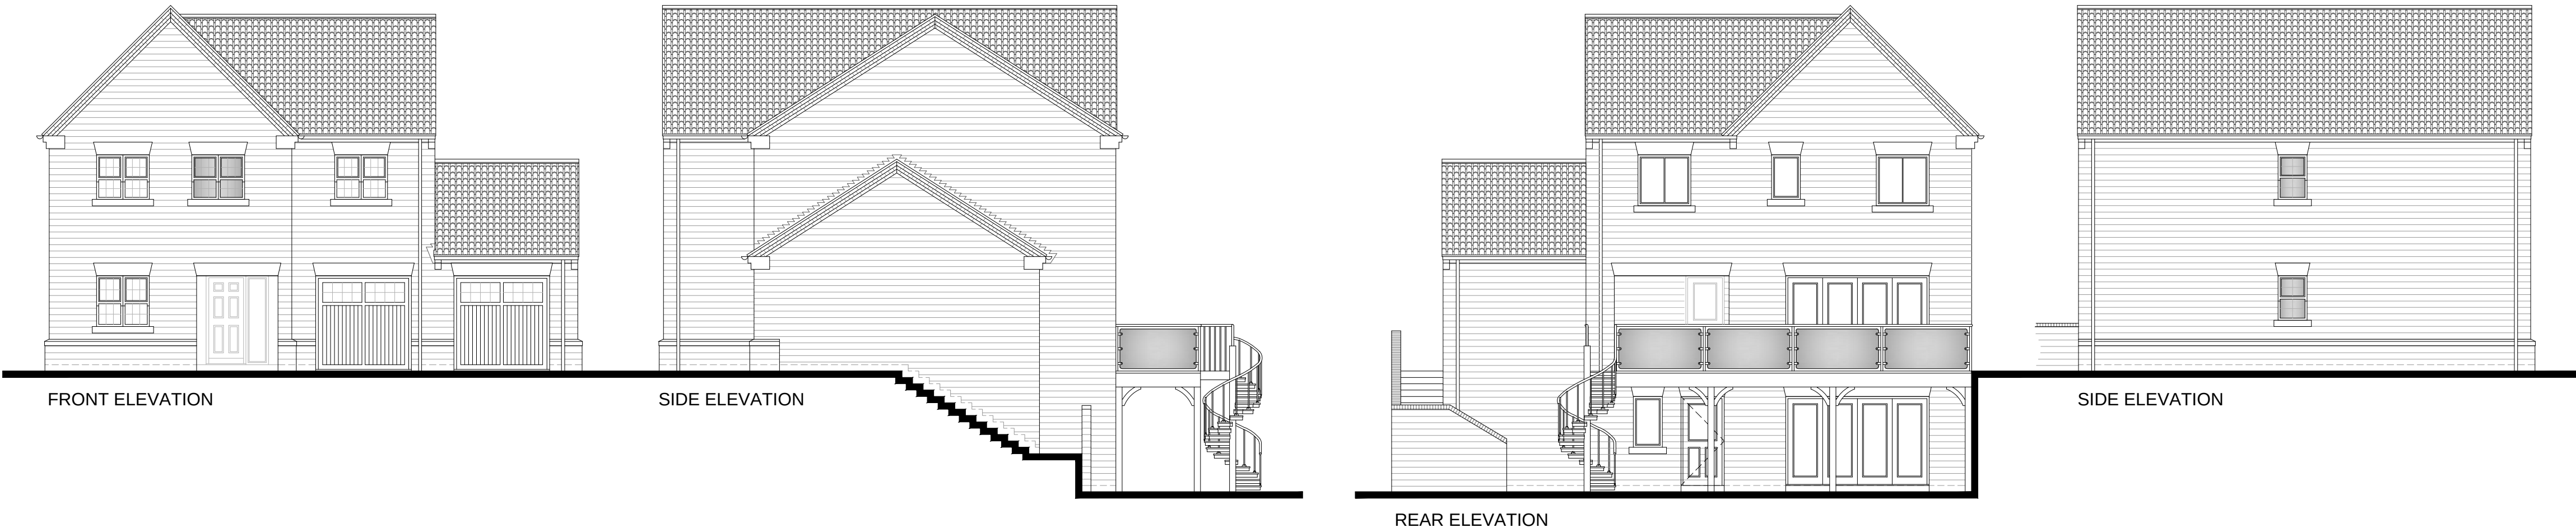

LOWER GROUND FLOOR PLAN

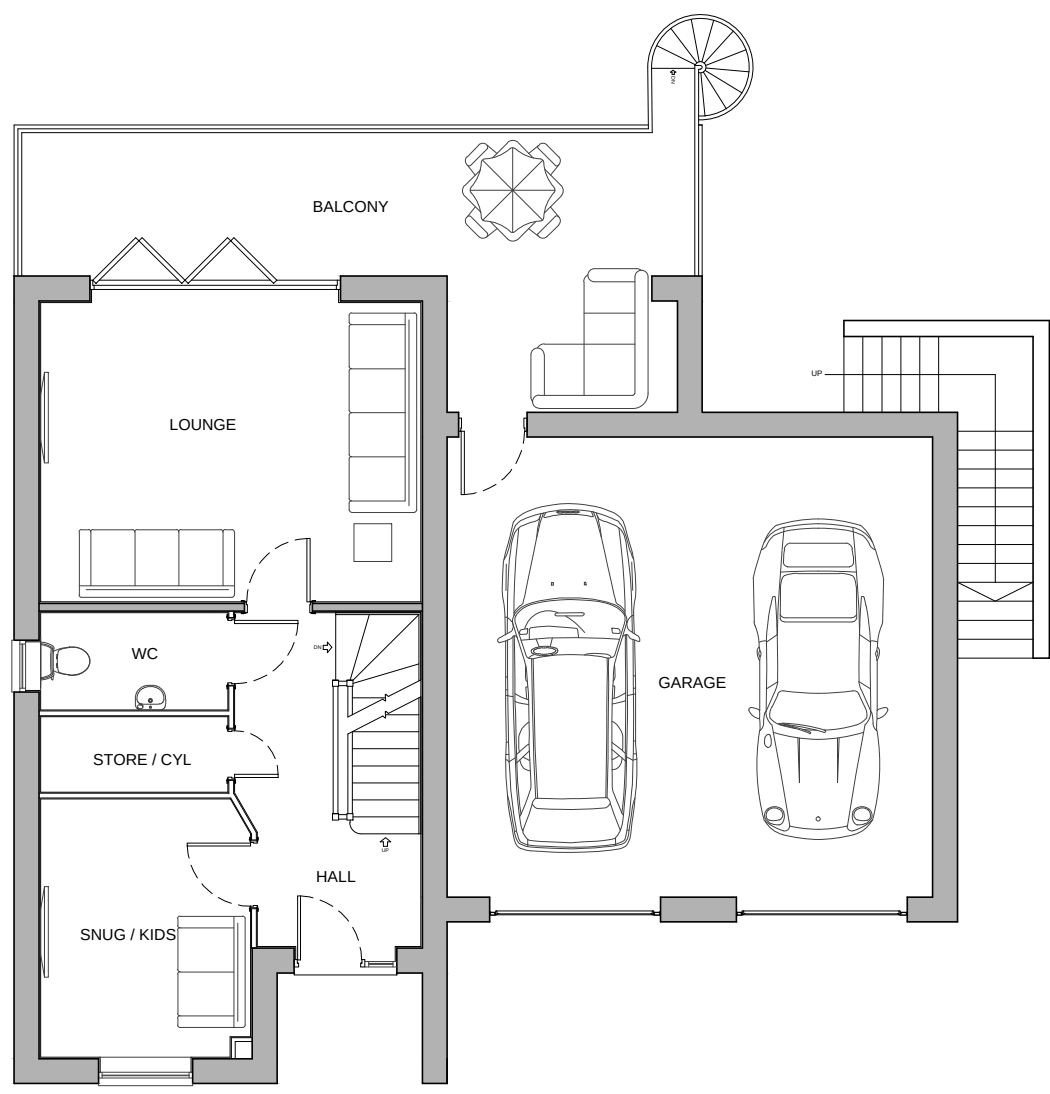

UPPER GROUND FLOOR PLAN

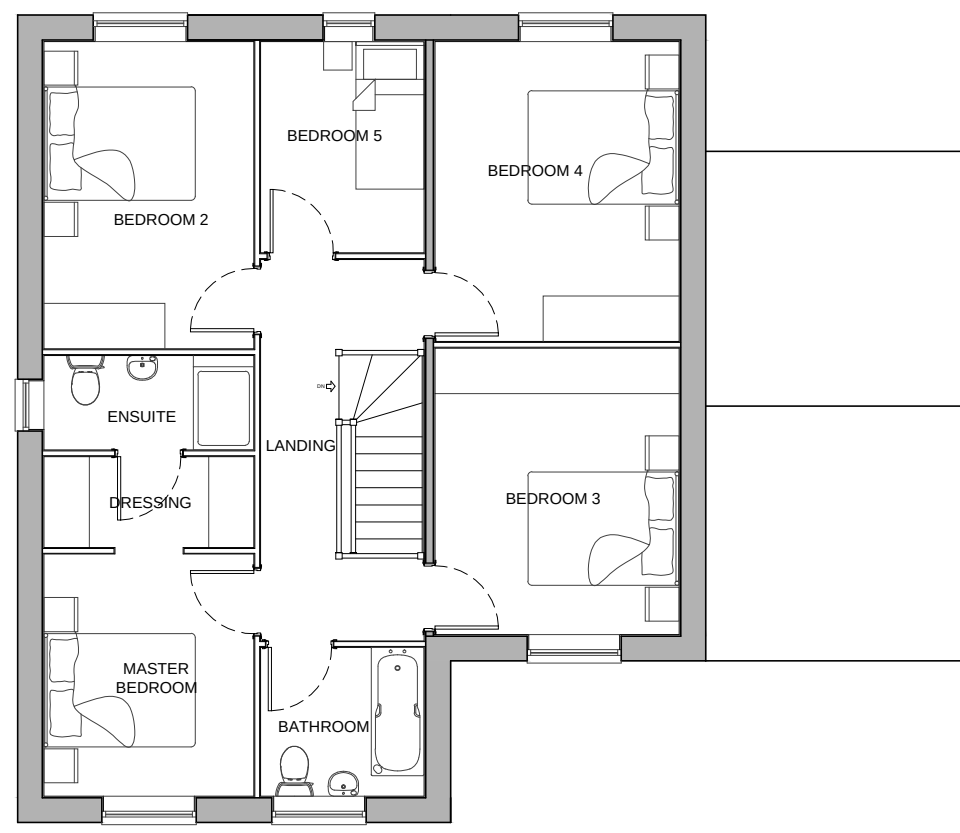

FIRST FLOOR PLAN


A	03.08.18	INTERNAL LAYOUT AND ELEVATIONS AMENDED TO SUIT CLIENT COMMENTS	THS	RAN
---	----------	--	-----	-----

REV	DATE	DESCRIPTION	BY	CHECK
-----	------	-------------	----	-------



CLIENT: BERKELEY DEVEER	DRAWING NUMBER: P17:5149:21
PROJECT: PROPOSED RESIDENTIAL DEVELOPMENT	SCALE @ A1: 1:100
DRAWING: T503+ - PLOT 17 PLANS & ELEVATIONS	DRAWN: RAN DATE: FEB 18
	CHECKED: VS DATE: FEB 18

14 MARINER COURT / CALDER PARK / WAKEFIELD / WF4 3FL
01924 383322 / www.jrpassoc.co.uk / info@jrpassoc.co.uk
jrpassoc is a trading style of John R Paley Associates Limited

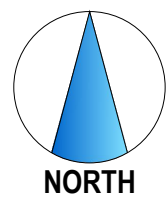

Do not scale off this drawing - Only figured dimensions to be taken from this drawing. Drawings based on Ordnance Survey and/or existing record drawings - Design and Drawing content subject to Site Survey, Structural Survey, Site Investigations, Planning and Statutory Requirements and Approvals. Authorised reproduction from Ordnance Survey Map with permission of the Controller of Her Majesty's Stationary Office. Crown Copyright reserved.