


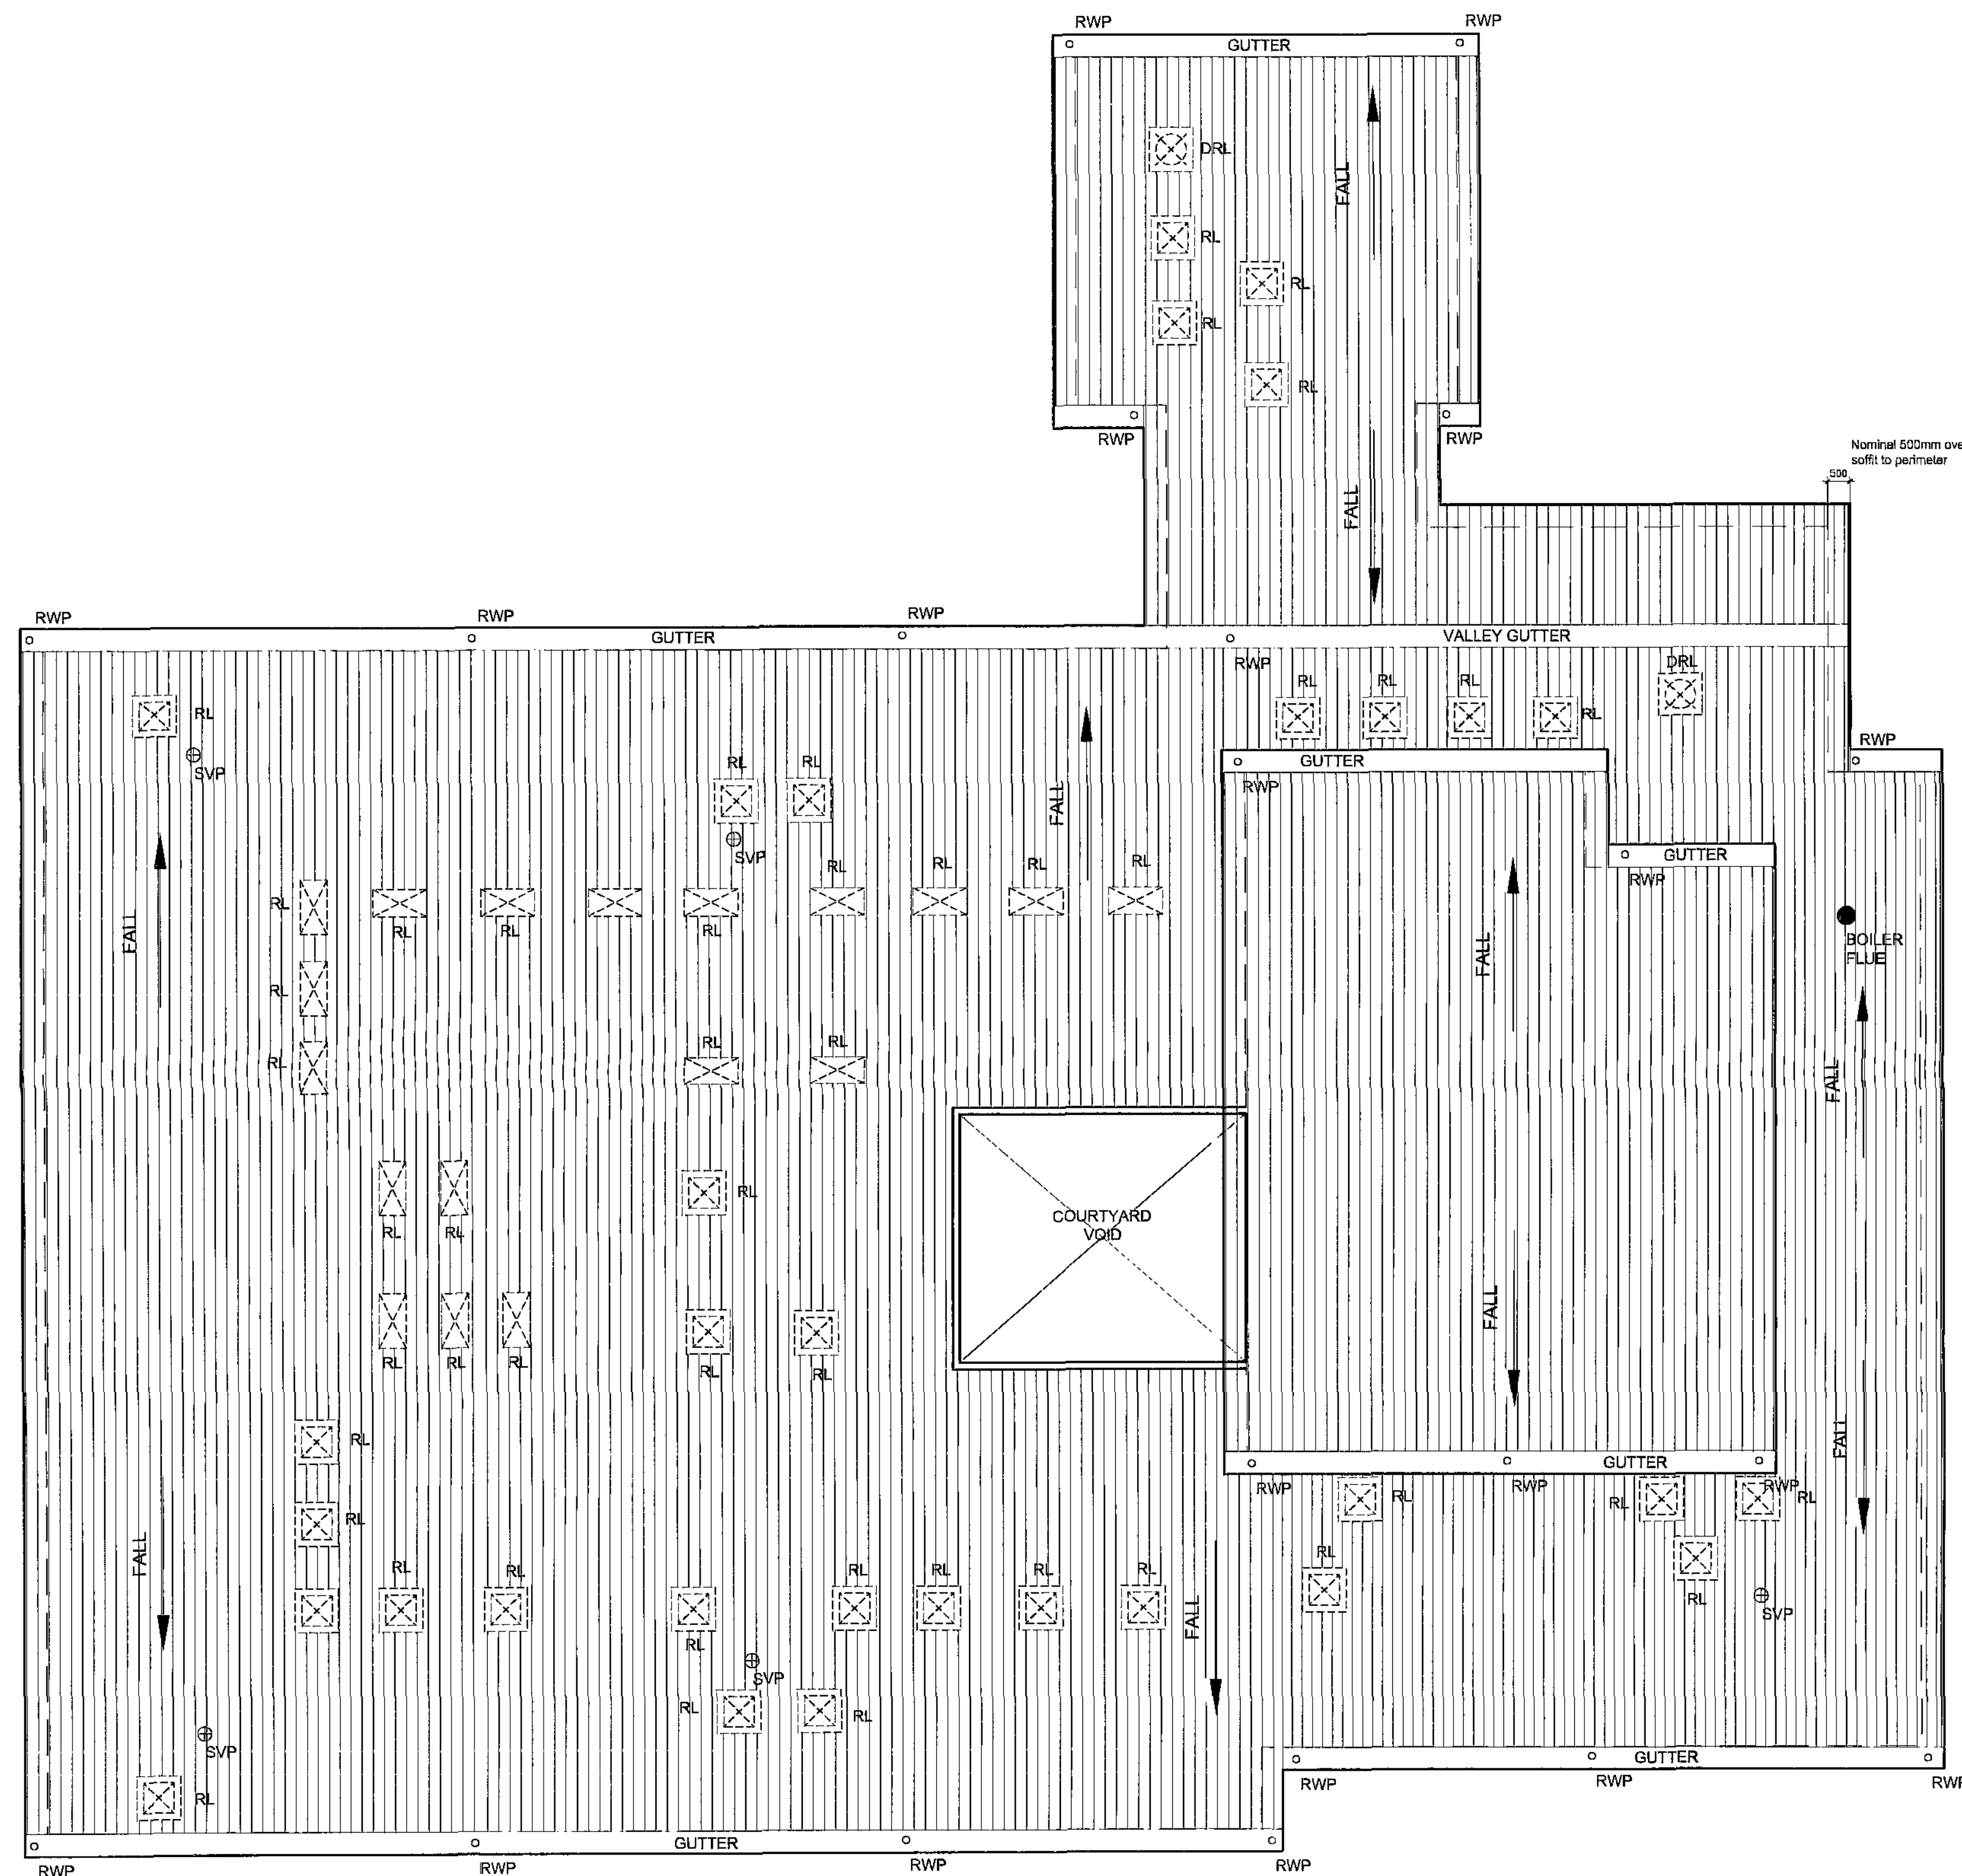


PROPOSED ROOF PLAN

KEY

-  ROOF LIGHT (RL)
-  DOME TOP ROOF LIGHT (DRL)
-  ROOF LIGHT (RL)
-  BOILER FLUE
-  SVP. VENT.


- Note:**
- * Sheet cladding between soffits of new over-roofing and parapet of existing roof.
 - * Sheet cladding forming light shafts between existing roof light apertures.
 - * New roof to be fully adhered polymeric single ply roofing membrane with simulated standing seams.
 - * New roof lights.
 - * New rainwater goods (indicative).

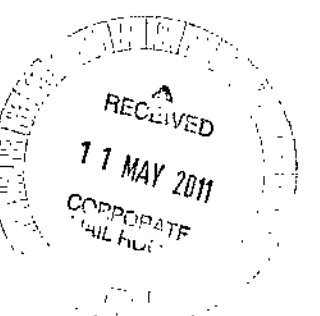

REV	DATE	DESCRIPTION
The contractor is to comply with the current Building Regulations and to be checked at all dimensions and levels. Do not scale from the drawing, use written dimensions. To be read in conjunction with Pre-Tender Health & Safety Plan / Preliminaries Section (Section A34 etc). Meets are reproduced from Ordnance Survey material with the permission of Ordnance Survey on behalf of the Controller of Her Majesty's Stationery Office. © Crown copyright. Unauthorised reproduction infringes Crown copyright and may lead to prosecution or civil proceedings. 100022294 (2010)		
NPS BARNLEY LTD PO BOX 529 BARNLEY SOUTH YORKSHIRE, S20 4GB TEL: 01524 774608 FAX: 01524 774299 EMAIL: enquiries@nps.co.uk nps group Head Office Lancaster House, 15 Central Avenue, St Andrews Business Park Huddersfield, W40 3JN Tel: 01484 793333 Fax: 01484 793347 Other Office locations can be found on website www.nps.co.uk		
PROJECT Re-Roof Scheme - The Edmunds School - Flat Roof to Pitch. (Clasp Building)		CLIENT BMBC Education Dept.
SUBJECT Proposed Roof Plan		CAD FILE REF DATE May 2011 SCALE 1:100
PROJECT NR ED2290		DRAWN DJM CHECKED
DRAWING NR AL (0) 06		




Elevation A. - Front Elevation.

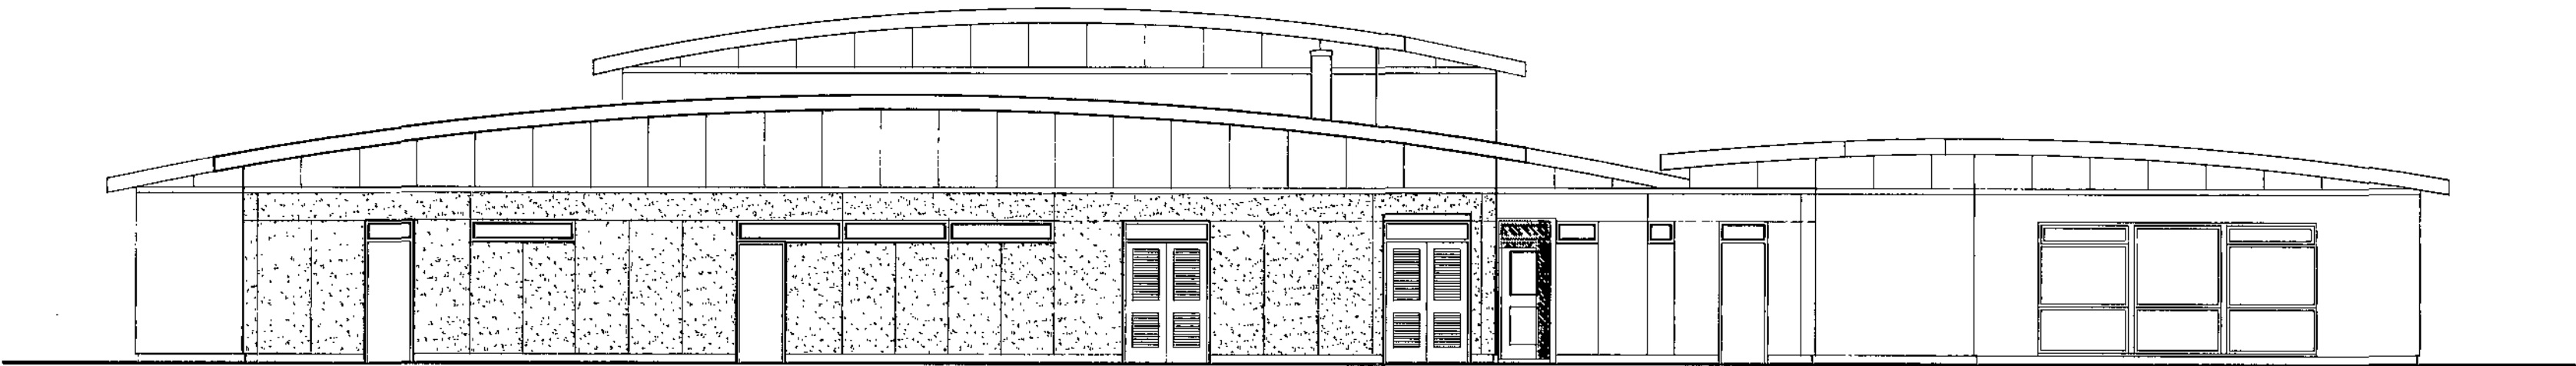

Elevation B. - Side Elevation.




Elevation C. - Rear Elevation.

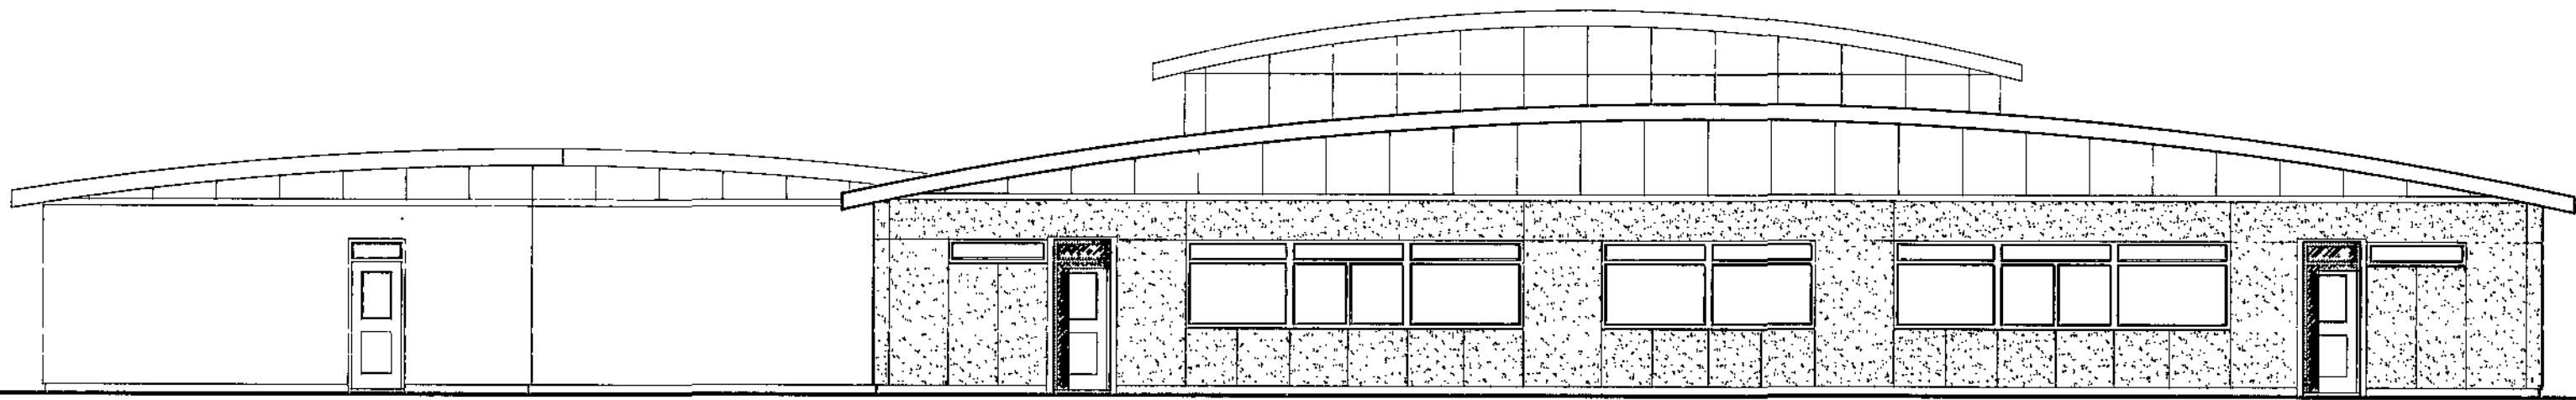


Elevation D. - Side Elevation.

- Note:
- * Sheet cladding between soffits of new over-roofing and parapet of existing roof.
 - * Sheet cladding forming light shafts between existing roof light apertures.
 - * New roof to be fully adhered polymeric single ply roofing membrane with simulated standing seams.
 - * New roof lights.

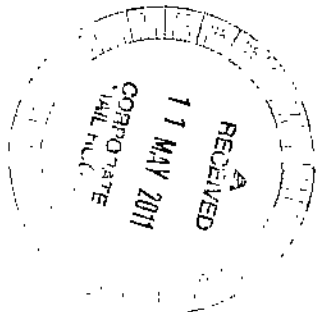


REV	DATE	DESCRIPTION
The contractor is to comply in all respects with the current Building Regulations and is to check all site dimensions and levels. Do not scale from the drawing, use written dimensions. To be read in conjunction with Pre-Tender Health & Safety Plan / Preliminaries Section (Section A34 etc). Maps are reproduced from Ordnance Survey material with the permission of Ordnance Survey on behalf of the Controller of Her Majesty's Stationary Office © Crown copyright. Unauthorised reproduction infringes Crown copyright and may lead to prosecution or civil proceedings 100022284 (2011)		
 NPS BARNSLEY LTD PO BOX 639 BARNSLEY SOUTH YORKSHIRE, S70 9GG TEL: 01226 774605 FAX: 01226 774399 EMAIL: enquiries@nps.co.uk Head Office: Lancaster House, 11 Darnley Avenue, St Andrew's Business Park, Newcastle, NE7 2JL. Tel: 01653 760000 Fax: 01653 760001 Other Office locations can be found on website www.nps.co.uk		
PROJECT Re-Roof Scheme - The Edmunds School - Flat Roof to Pitch (Clasp Building)		CLIENT BMBC Education Dept.
SUBJECT Proposed Elevations		CAD FILE REF DATE SCALE May 2011 1:100
		REV DRAWN CHECKED DJM
PROJECT NR ED2290		DRAWING NR AL (0) 05

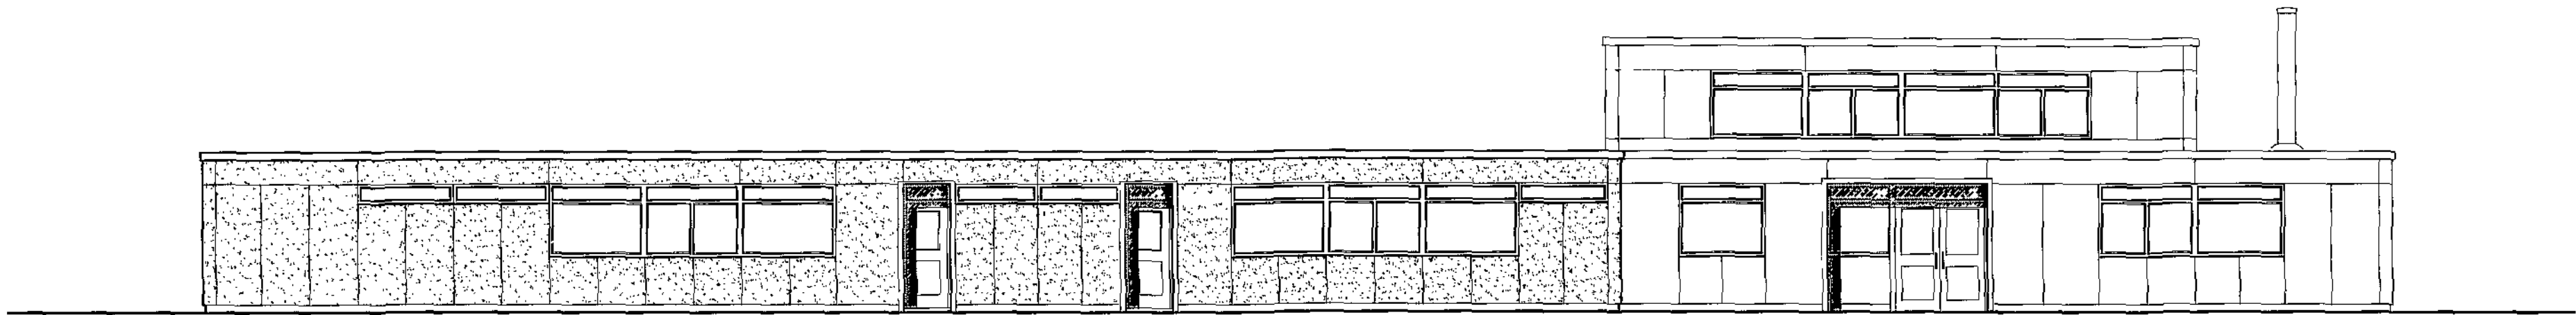


Elevation A. - Front Elevation.




Elevation B. - Side Elevation.

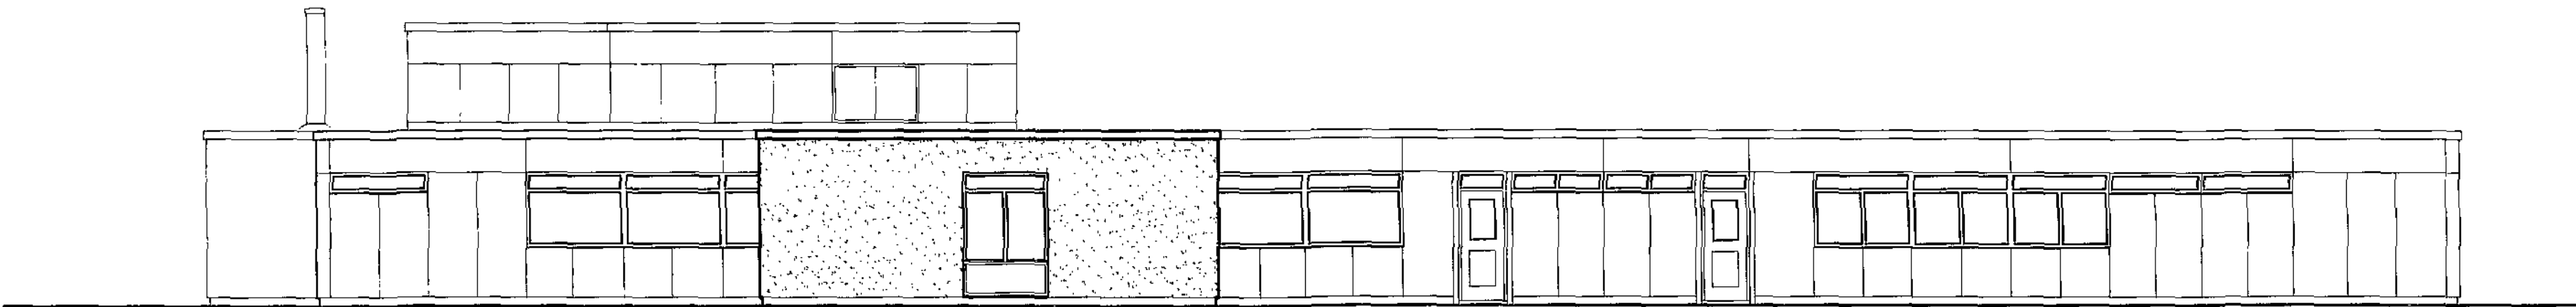


Elevation C. - Rear Elevation.

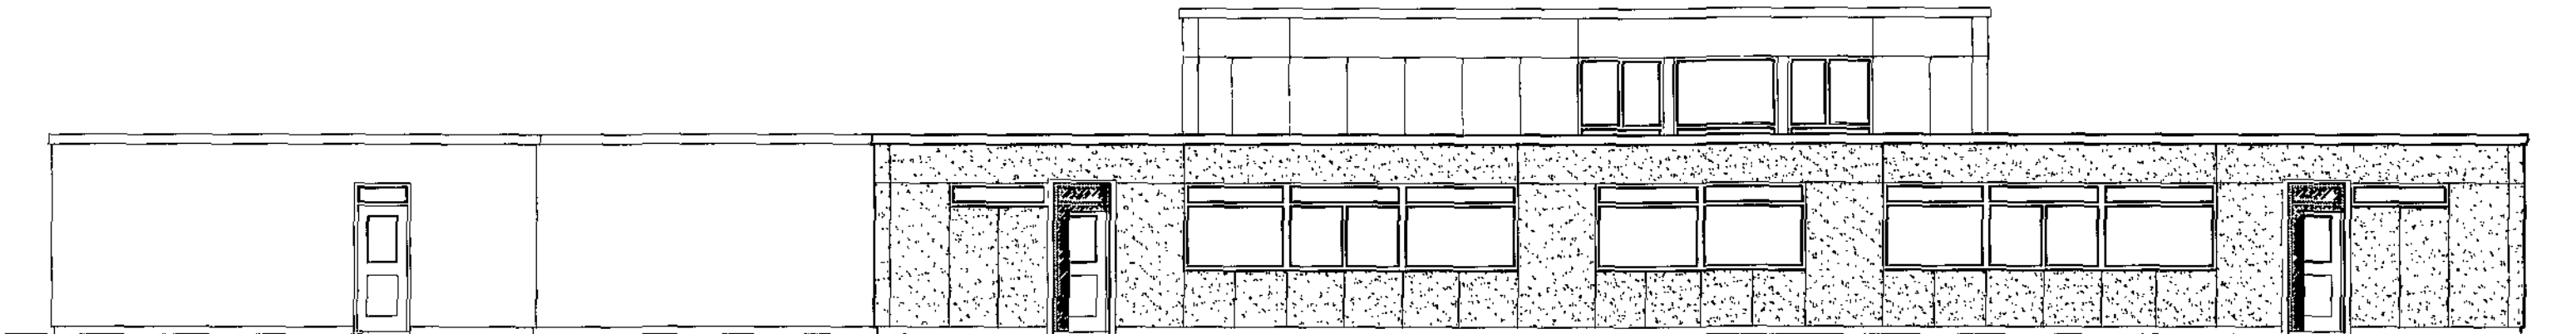


Elevation D. - Side Elevation.

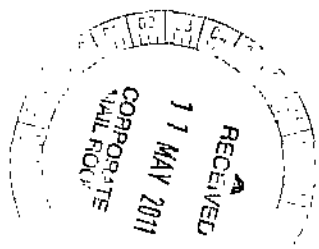

REV	DATE	DESCRIPTION
The contractor is to comply in all respects with the current Building Regulations and is to check all site dimensions and levels. Do not scale from this drawing, use written dimensions. To be read in conjunction with Pre-Tender Health & Safety Plan / Preliminary Section (Section A34 etc). Maps are reproduced from Ordnance Survey material with the permission of Ordnance Survey on behalf of the Controller of Her Majesty's Stationary Office © Crown copyright. Unauthorised reproduction infringes Crown copyright and may lead to prosecution or civil proceedings 100022264 (2011).		
 NPS BARNSLEY LTD PO BOX 639 BARNSLEY SOUTH YORKSHIRE, S70 9GG TEL: 01226 774805 FAX: 01226 774399 EMAIL: enquiries@nps.co.uk Head Office: Lancaster House, 16 Canby Avenue, 89 Acacia Business Park, Newton, LEICESTER, LE12 2SD Tel: 01533 736500 Fax: 01533 736501 Other Office locations can be found on website: www.nps.co.uk		
PROJECT Re-Roof Scheme - The Edmunds School - Flat Roof to Pitch (Clasp Building)		CLIENT BMBC Education Dept.
SUBJECT Existing Elevations		CAD FILE REF DATE May 2011
		SCALE 1:100
		REV DRAWN DJM
		CHECKED
PROJECT NR ED2290		DRAWING NR AL (0) 04

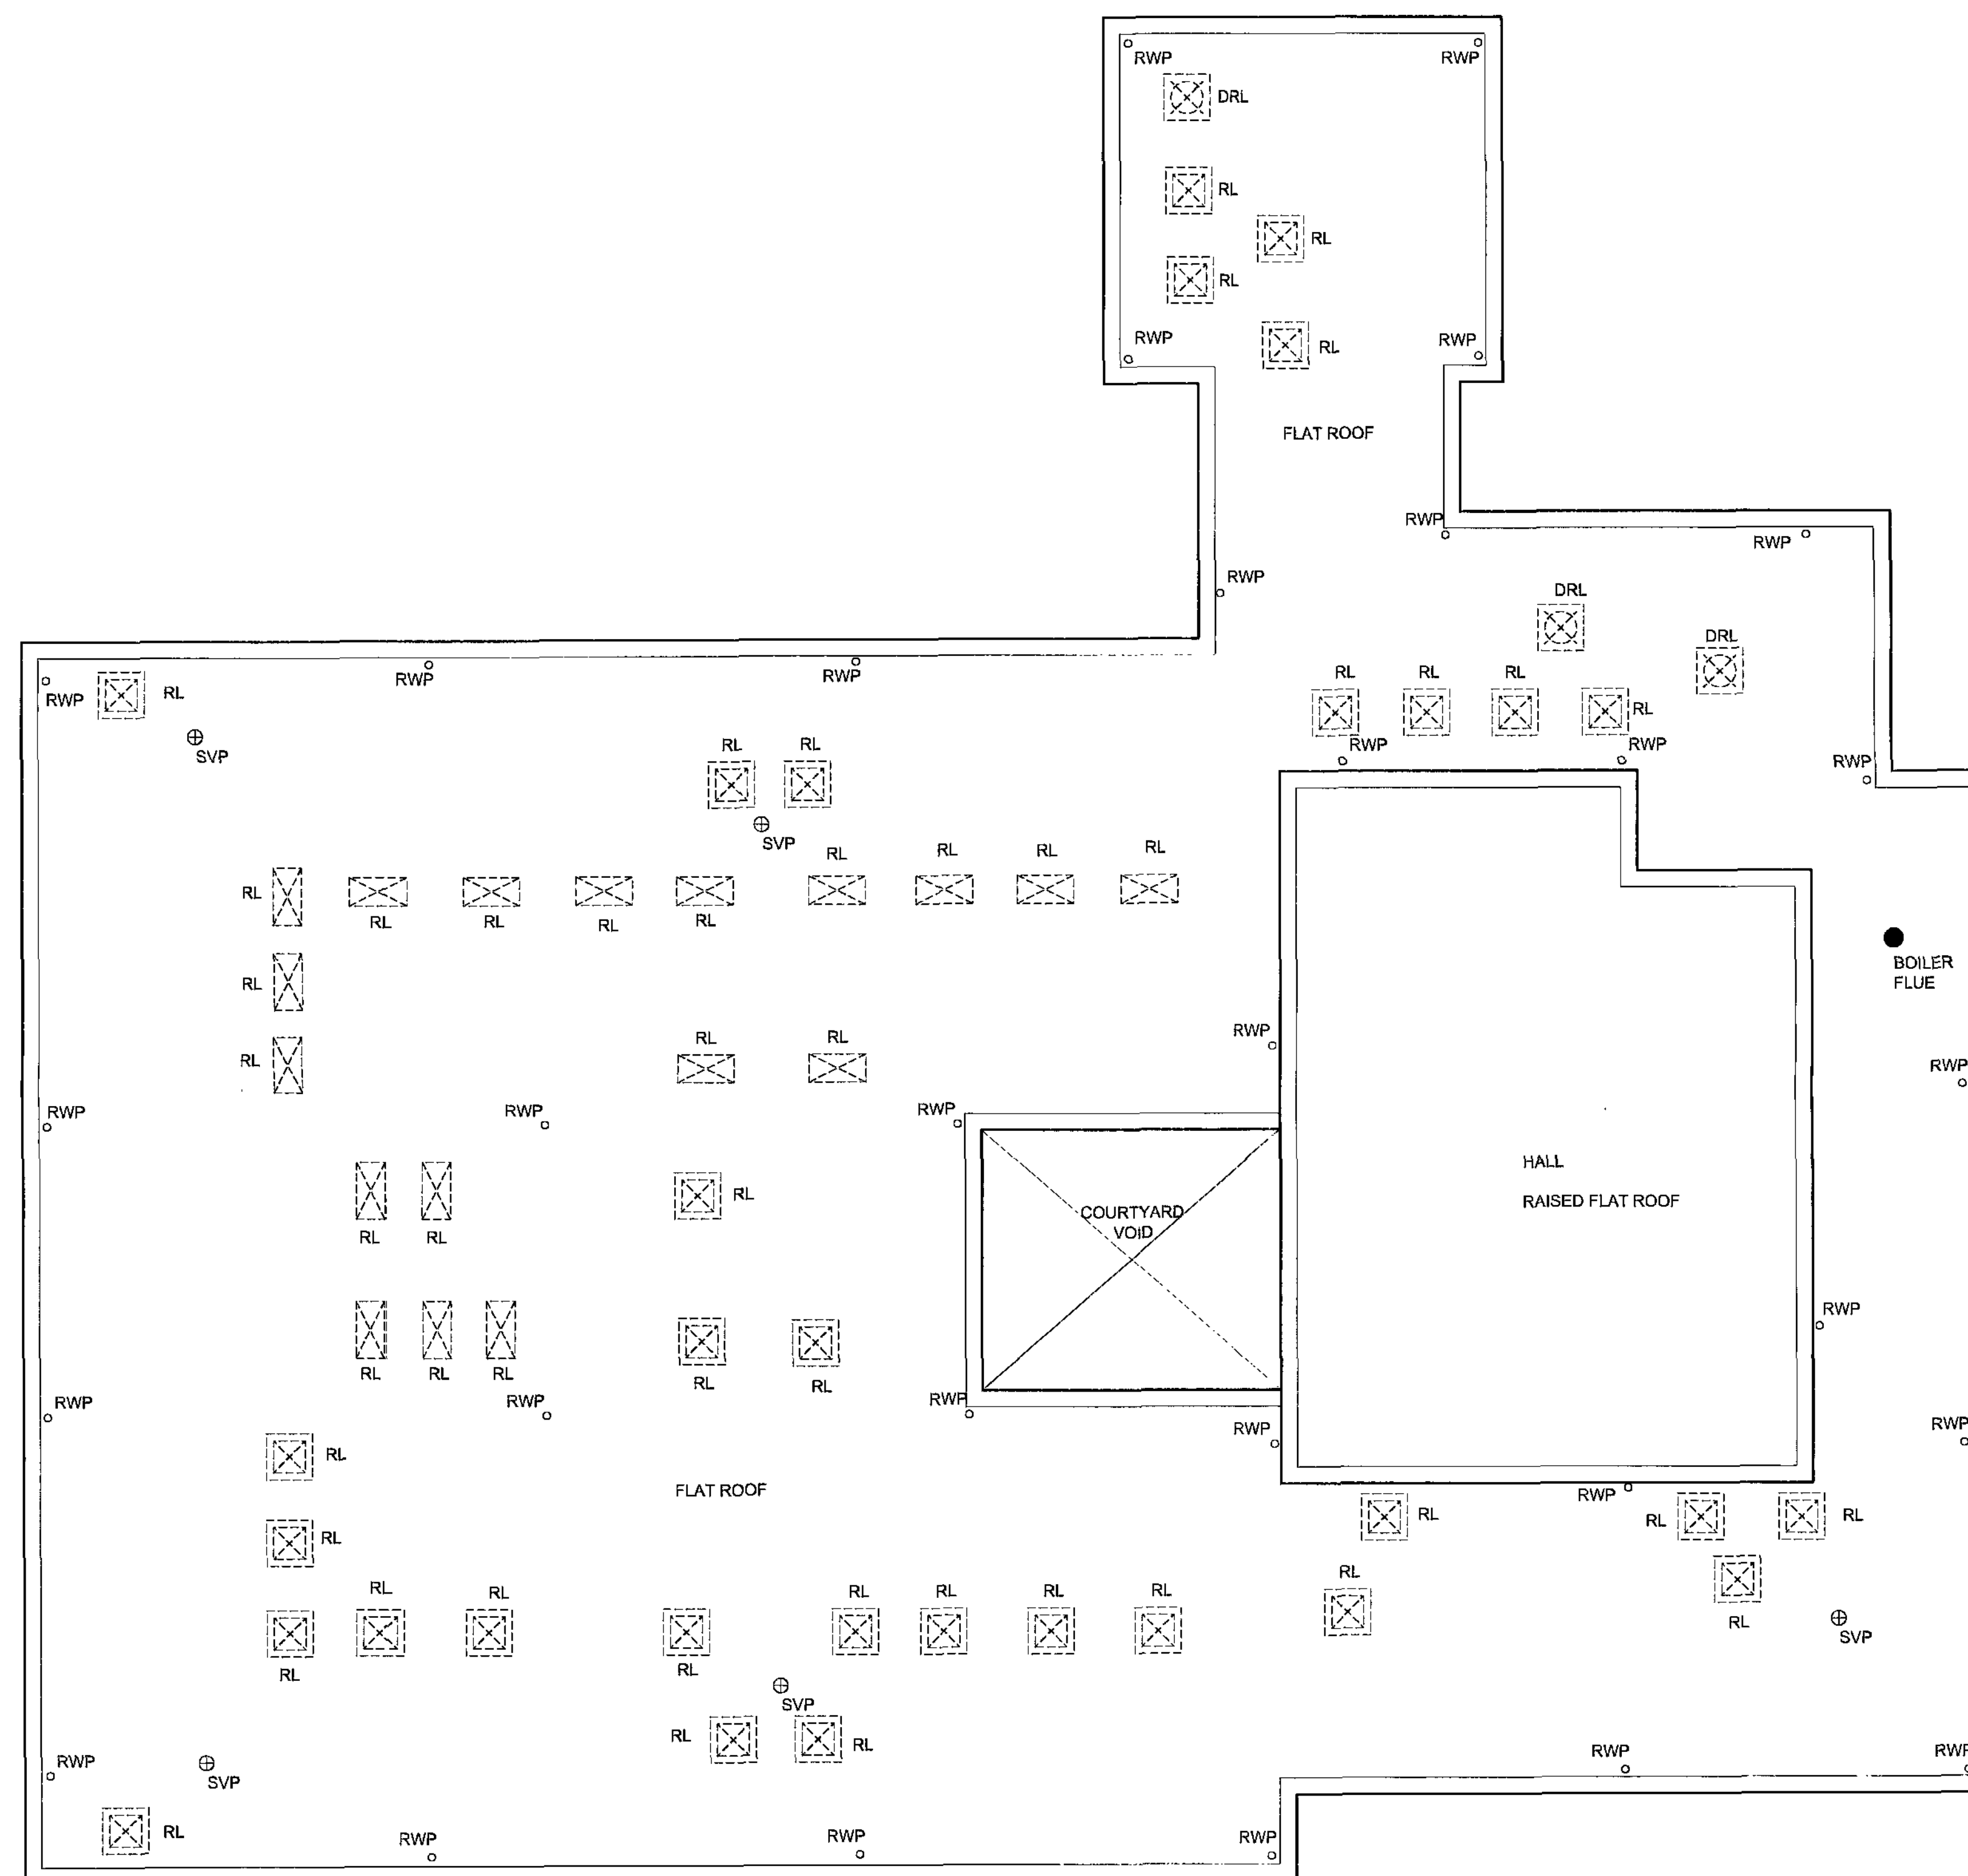

KEY	
	ROOF LIGHT (RL)
	DOM TOP ROOF LIGHT (DRL)
	ROOF LIGHT (RL)
	BOILER FLUE
	RWP OUTLET
	SVP. VENT.

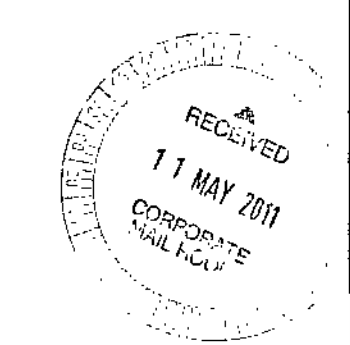

EXISTING ROOF PLAN


REV	DATE	DESCRIPTION
The contractor is to comply in all respects with the current Building Regulations and is to check all site dimensions and levels. Do not scale from the drawing. Use written dimensions. To be used in conjunction with the Tender Health & Safety Plan / Preliminary Section (Section A34 etc). Maps are reproduced from Ordnance Survey material with the permission of Ordnance Survey on behalf of the Controller of Her Majesty's Stationery Office © Crown copyright. Unauthorised reproduction infringes Crown copyright and may lead to prosecution or civil proceedings 100022294 (2011)		
NPS BARNSELY LTD PO BOX 639 BARNSELY SOUTH YORKSHIRE, S20 9GD TEL: 01226 776645 FAX: 01226 774299 EMAIL: enquiries@nps.co.uk Head Office: Lancaster House, 1st Floor, 1st Avenue, St Austins Business Park, Barnsley, S70 2JH. Tel: 01226 776645 Fax: 01226 774299 Other Office locations can be found on website: www.nps.co.uk		
PROJECT Re-Roof Scheme - The Edmunds School - Flat Roof to Pitch. (Clasp Building)		CLIENT BMBC Education Dept.
CAD FILE REF		DATE May 2011
SUBJECT Existing Roof Plan		SCALE 1:100
REV		DRAWN DJM
PROJECT NR ED2290		CHECKED
DRAWING NR AL (0) 03		

Elevation B. - Side Elevation.


Elevation D. - Side Elevation.

Elevation C. - Rear Elevation.


Elevation A. - Front Elevation.

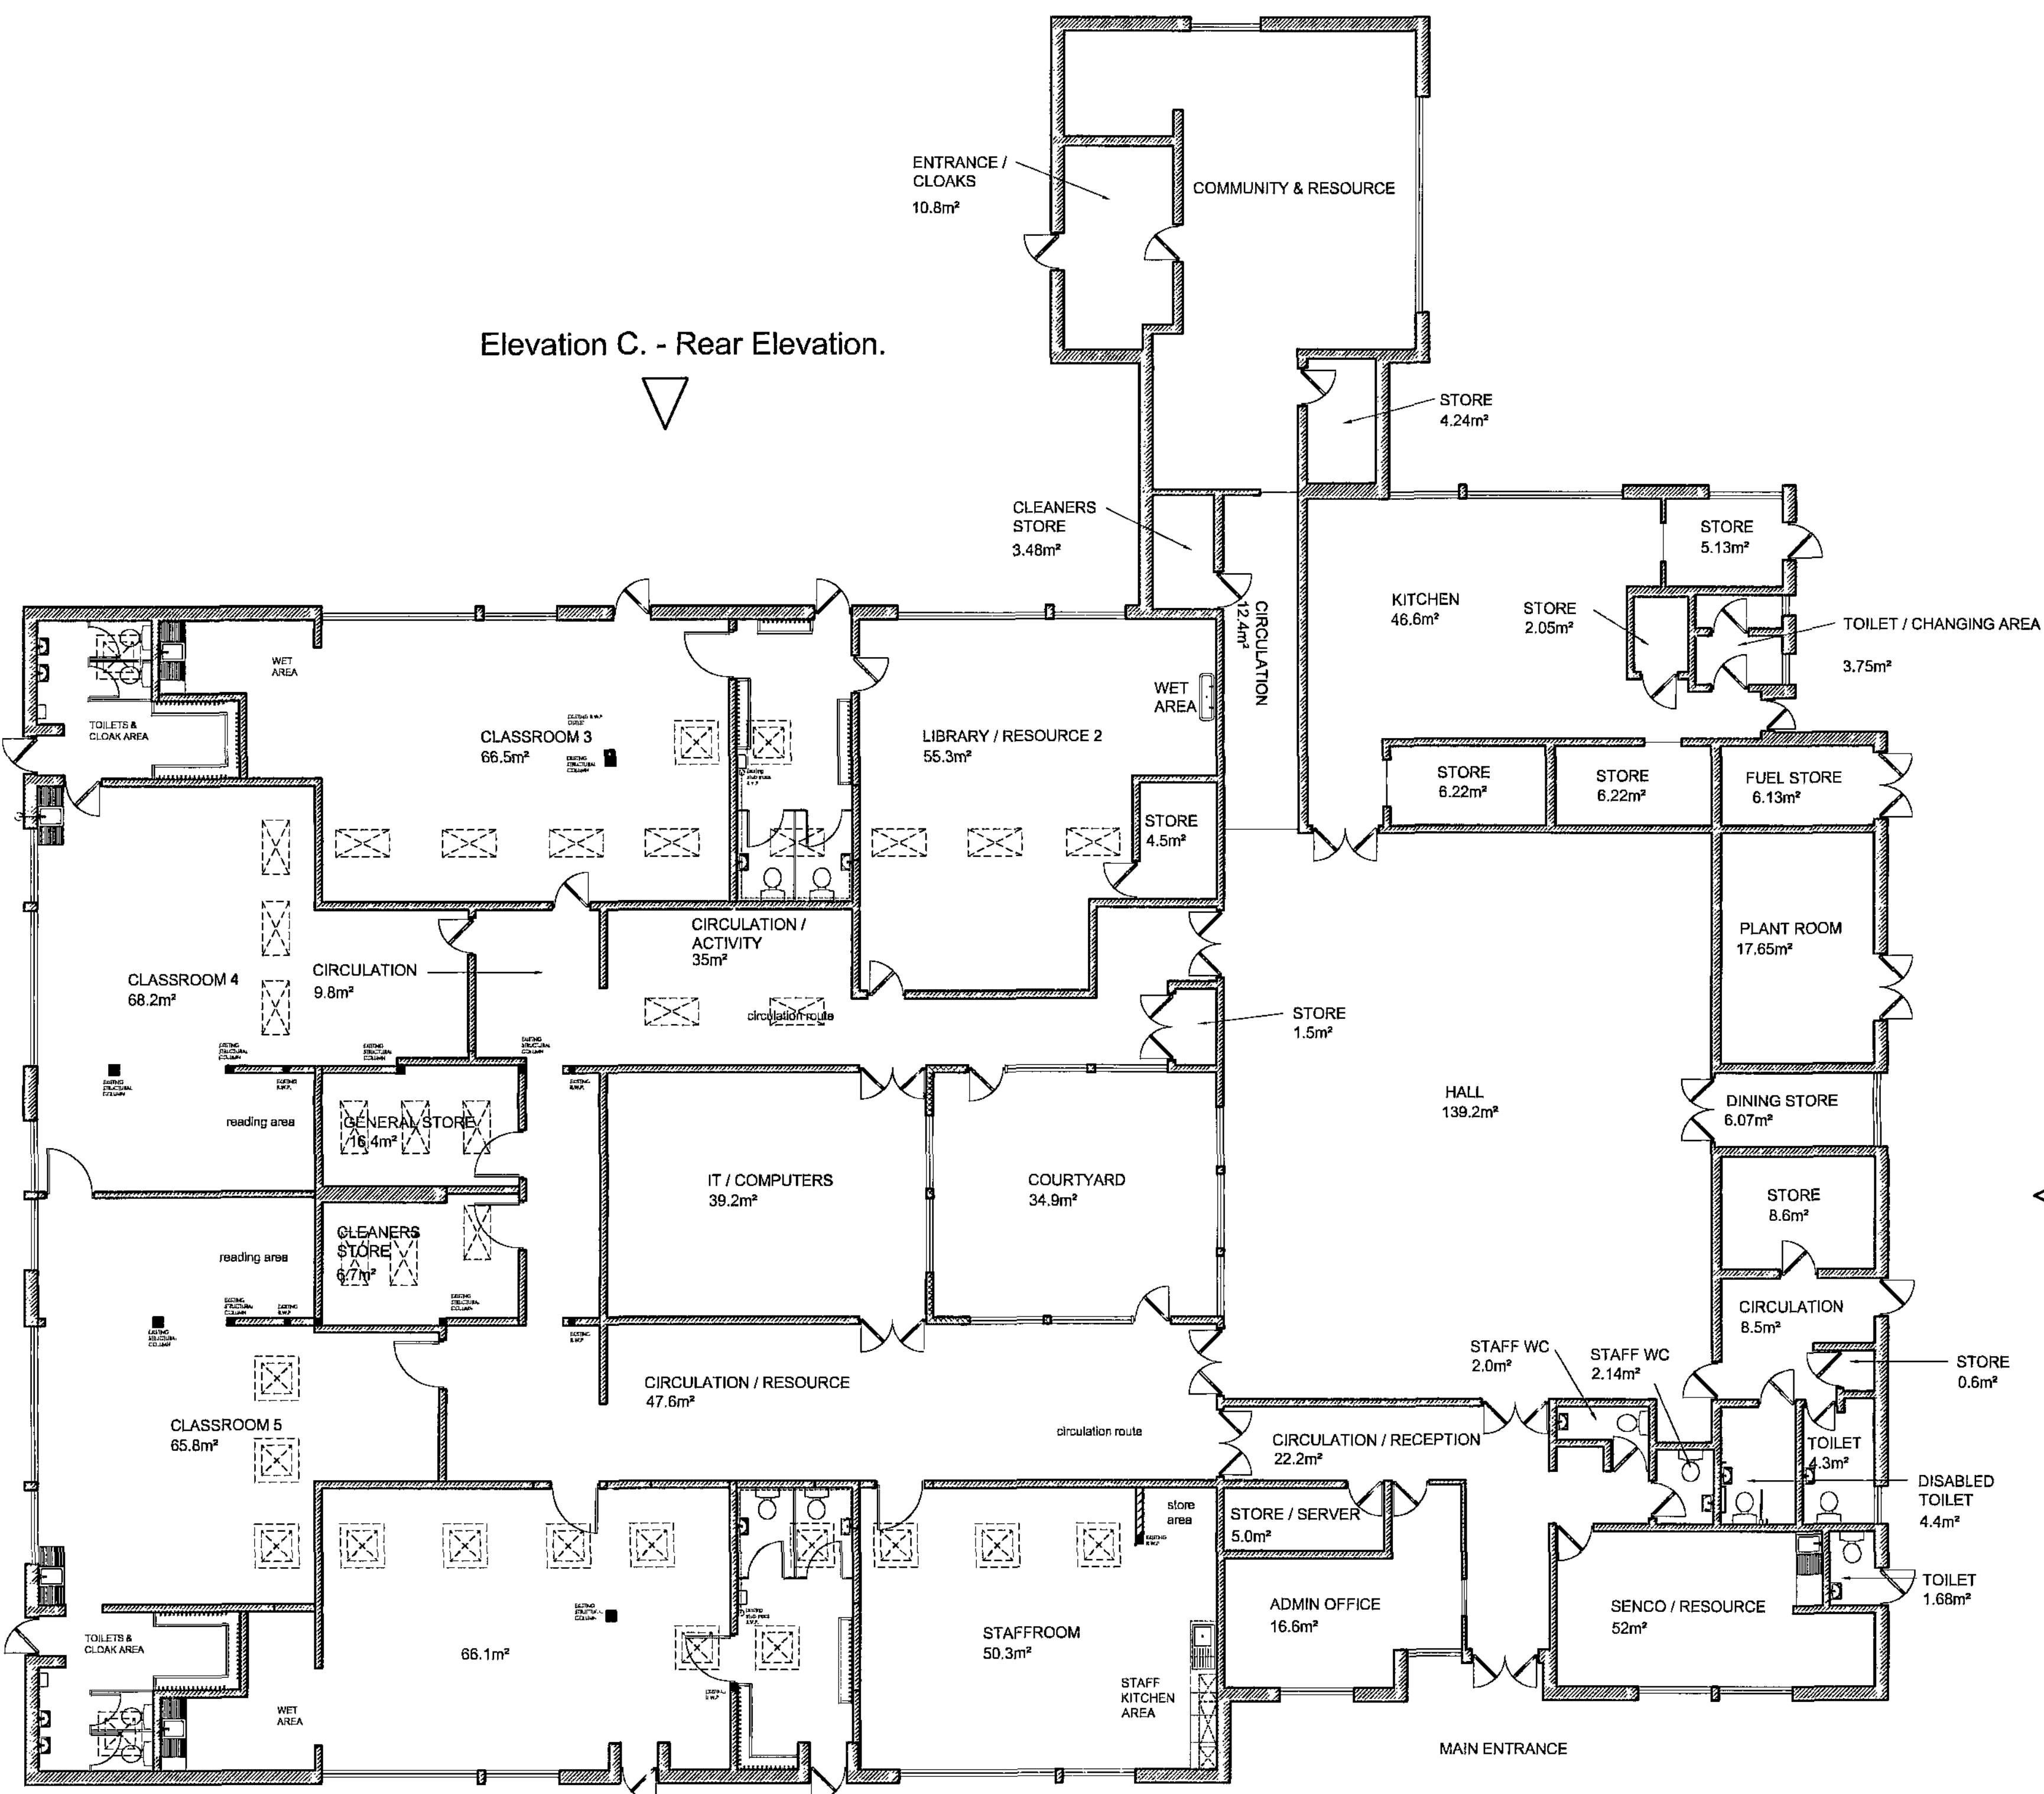

EXISTING PLAN

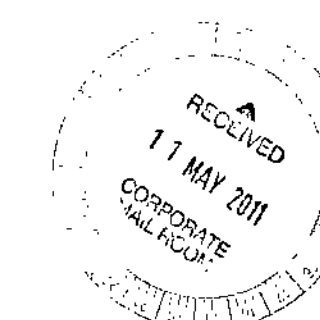

REV	DATE	DESCRIPTION
The contractor is to comply in all respects with the current Building Regulations and is to check all site dimensions and levels. Do not scale from the drawing, use written dimensions. To be used in conjunction with Pre-Tender Health & Safety Plan / Preliminary Section (Section A34 etc). Notes are reproduced from Ordnance Survey material with the permission of Ordnance Survey on behalf of the Controller of Her Majesty's Stationary Office. © Crown copyright. Unauthorised reproduction infringes Crown copyright and may lead to prosecution or civil proceedings 100022294 (2011).		
NPS BARNLEY LTD PO BOX 699 BARNLEY SOUTH YORKSHIRE, S20 9DB TEL: 01226 779608 FAX: 01226 779699 EMAIL: enquiries@nps.co.uk nps group Head Office Lonsdale House, 15 Lonsdale Avenue, St Ann's Business Park, Barnley, WYK 6TH. Tel: 01226 780261 Fax: 01226 780267 Other Office locations can be found on website: www.nps.co.uk		
PROJECT Re-Roof Scheme - The Edmunds School - Flat Roof to Pitch (Clasp Building)		CLIENT BMBC Education Dept.
SUBJECT Existing Plan		CAD FILE REF DATE May 2011 SCALE 1:100
PROJECT NR ED2290		DRAWN DJM CHECKED
DRAWING NR AL (0) 02		

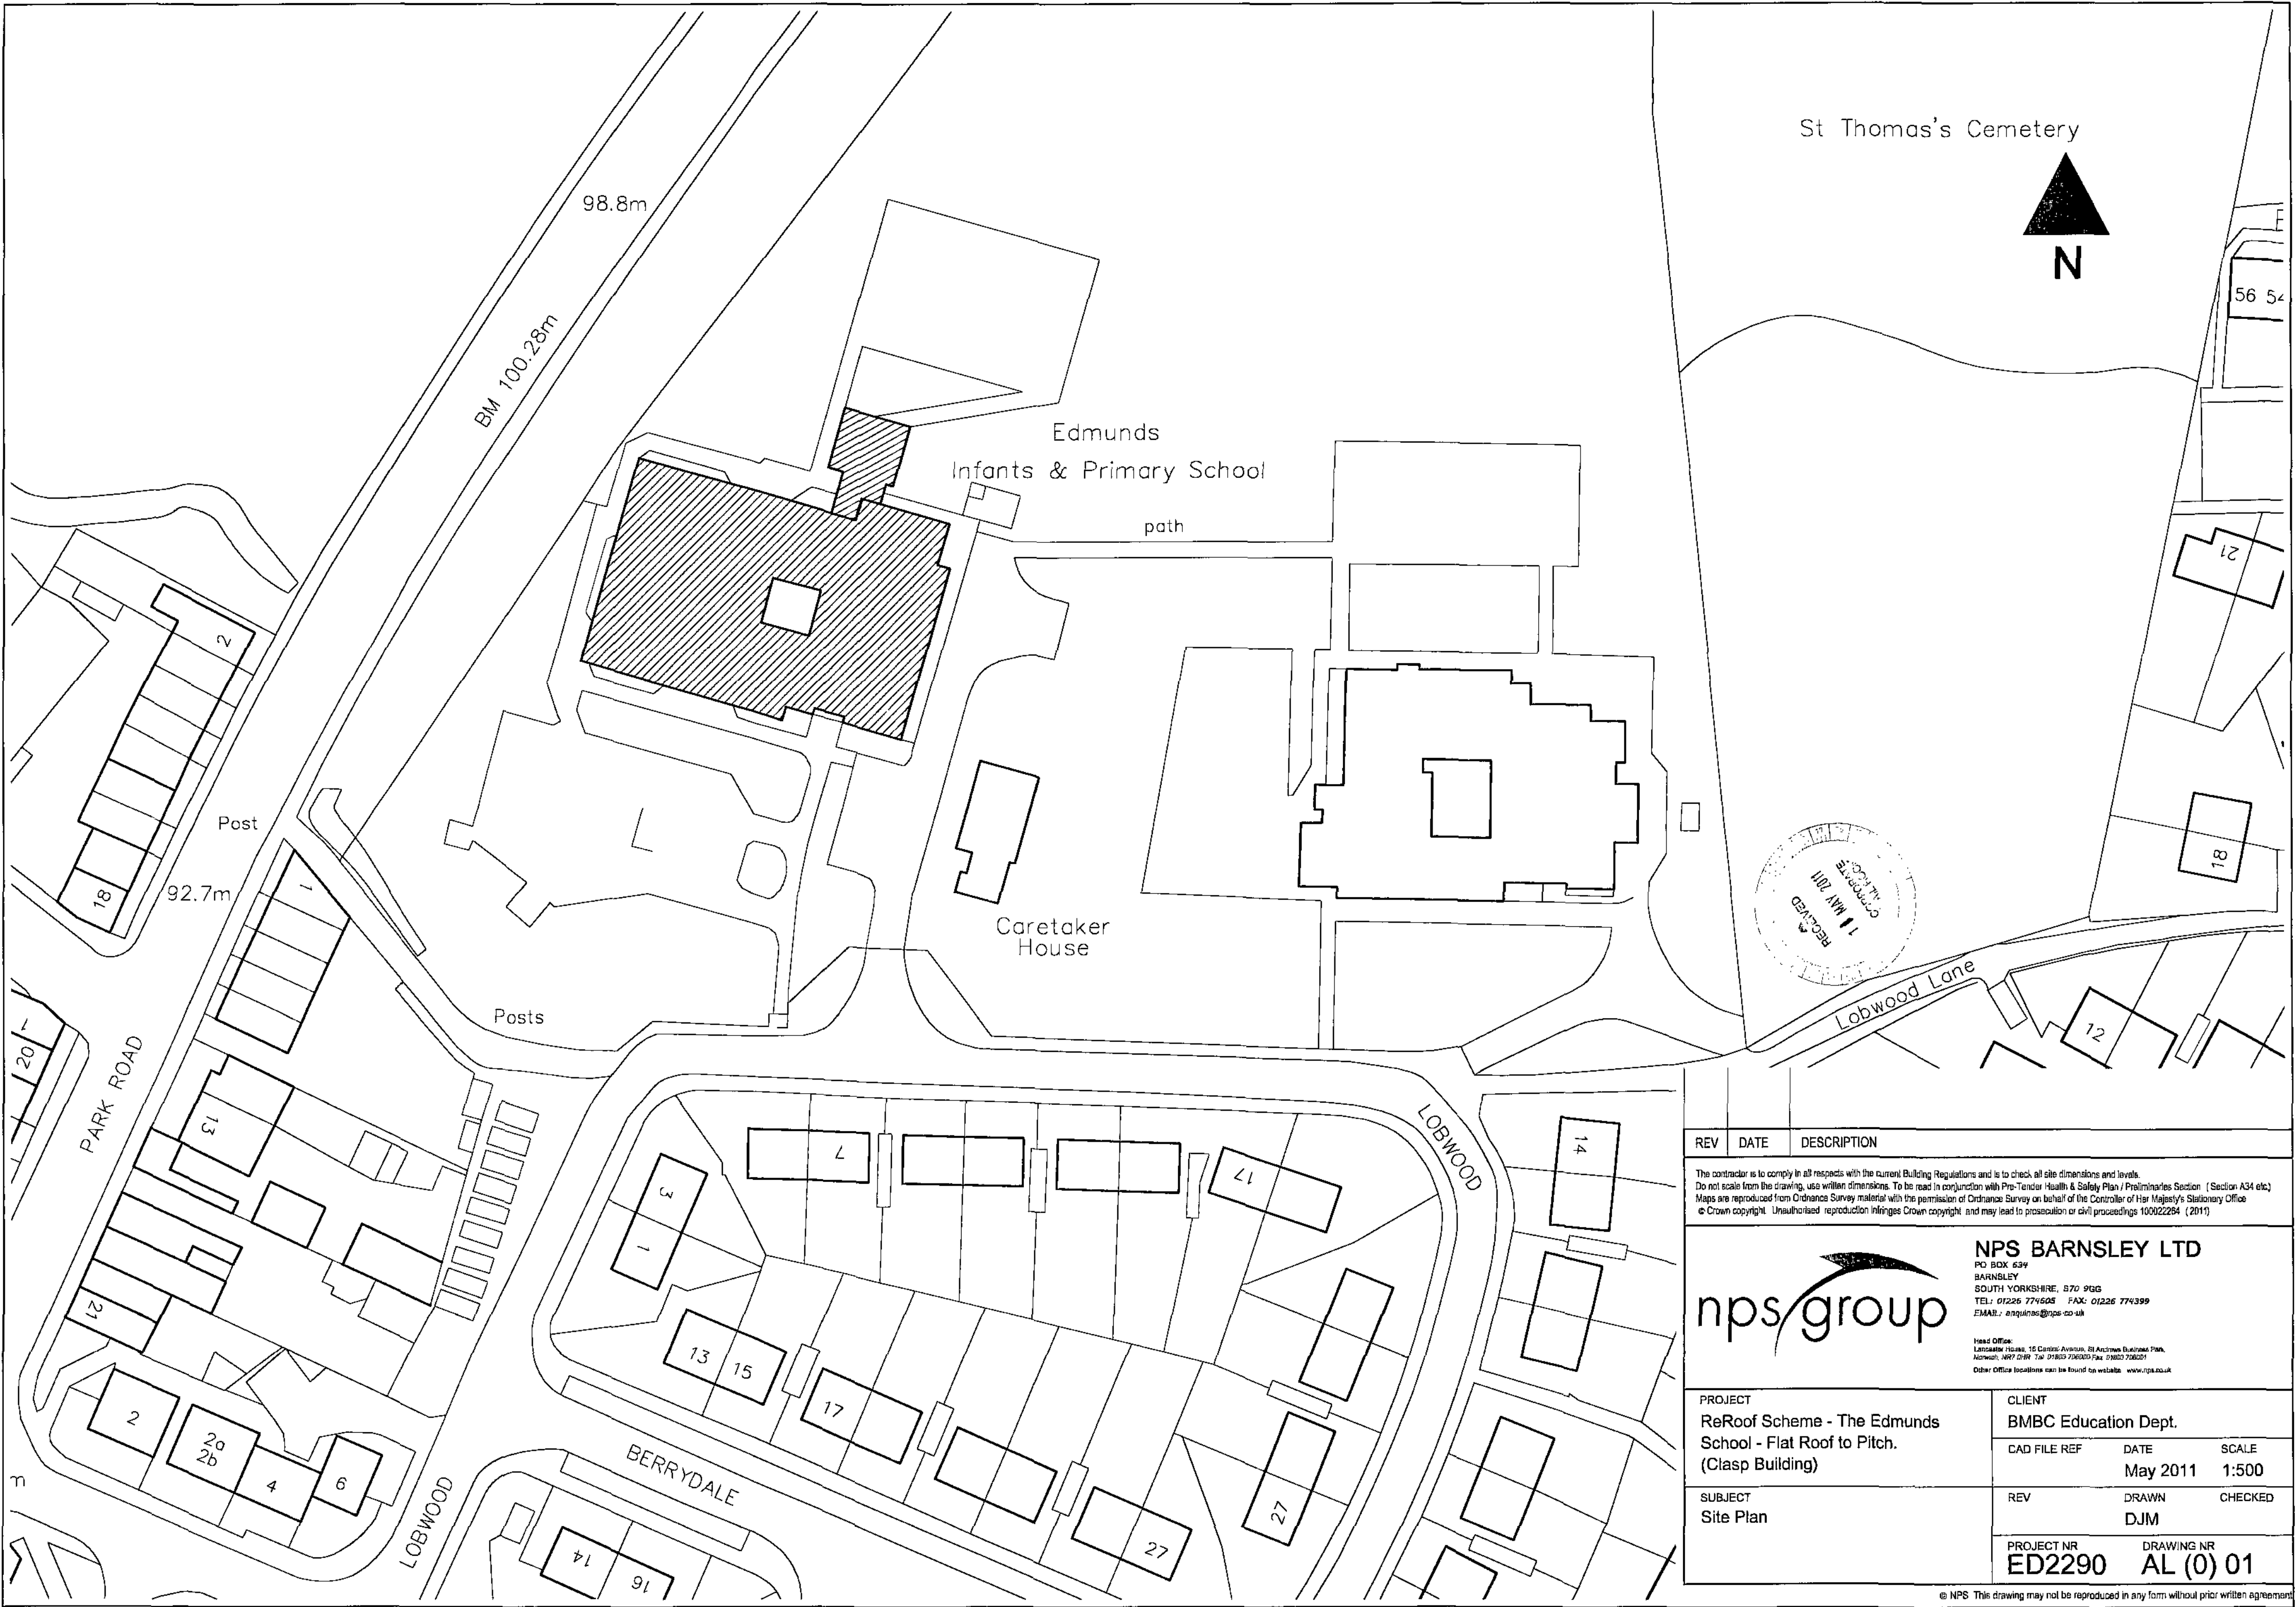

REV	DATE	DESCRIPTION
The contractor is to comply in all respects with the current Building Regulations and is to check all site dimensions and levels. Do not scale from the drawing, use written dimensions. To be read in conjunction with Pre-Tender Health & Safety Plan / Preliminaries Section (Section A34 etc) Maps are reproduced from Ordnance Survey material with the permission of Ordnance Survey on behalf of the Controller of Her Majesty's Stationary Office © Crown copyright. Unauthorised reproduction infringes Crown copyright and may lead to prosecution or civil proceedings 100022284 (2011)		
NPS BARNSLEY LTD PO BOX 639 BARNSELY SOUTH YORKSHIRE, S70 9RE TEL: 01226 776625 FAX: 01226 776399 EMAIL: enquiries@nps-co.uk Head Office: Lancaster House, 15 Canons Avenue, 28 Ardman Business Park, Horwath, M17 2BW Tel: 01603 776625 Fax: 01603 776621 Other Office locations can be found on website: www.nps.co.uk		
PROJECT ReRoof Scheme - The Edmunds School - Flat Roof to Pitch. (Clasp Building)		CLIENT BMBC Education Dept.
SUBJECT Site Plan		CAD FILE REF DATE SCALE May 2011 1:500
		REV DRAWN CHECKED DJM
PROJECT NR ED2290		DRAWING NR AL (0) 01