


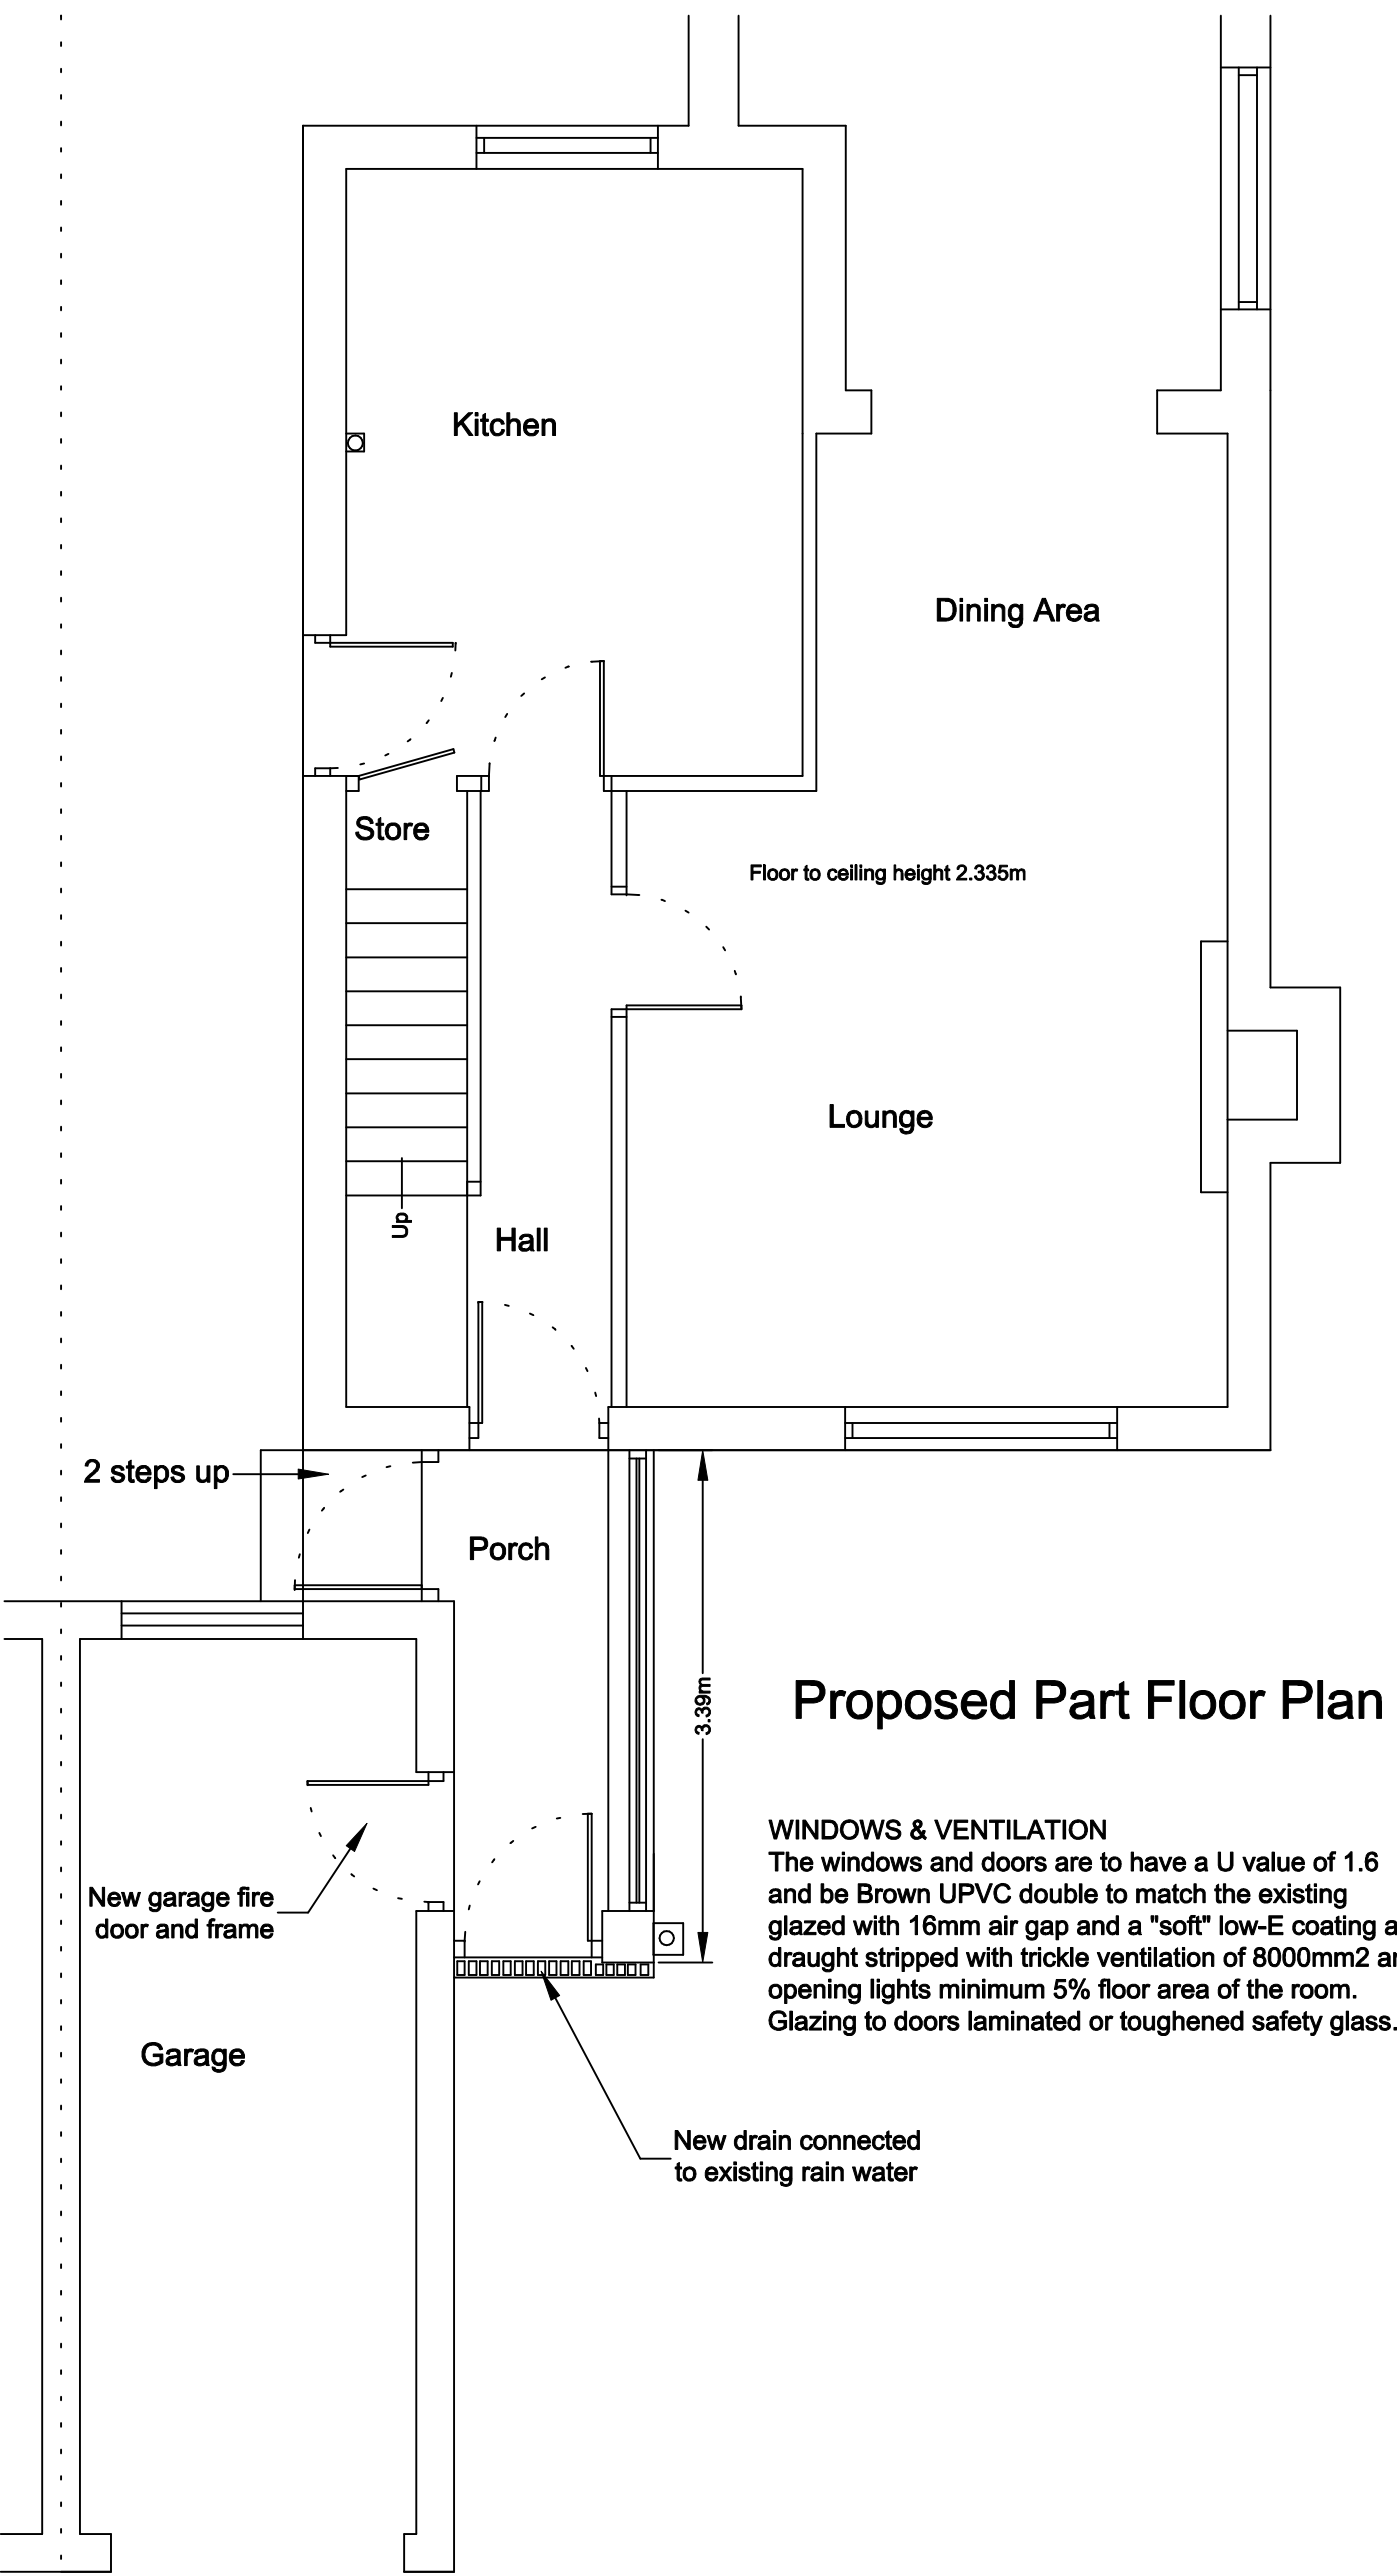


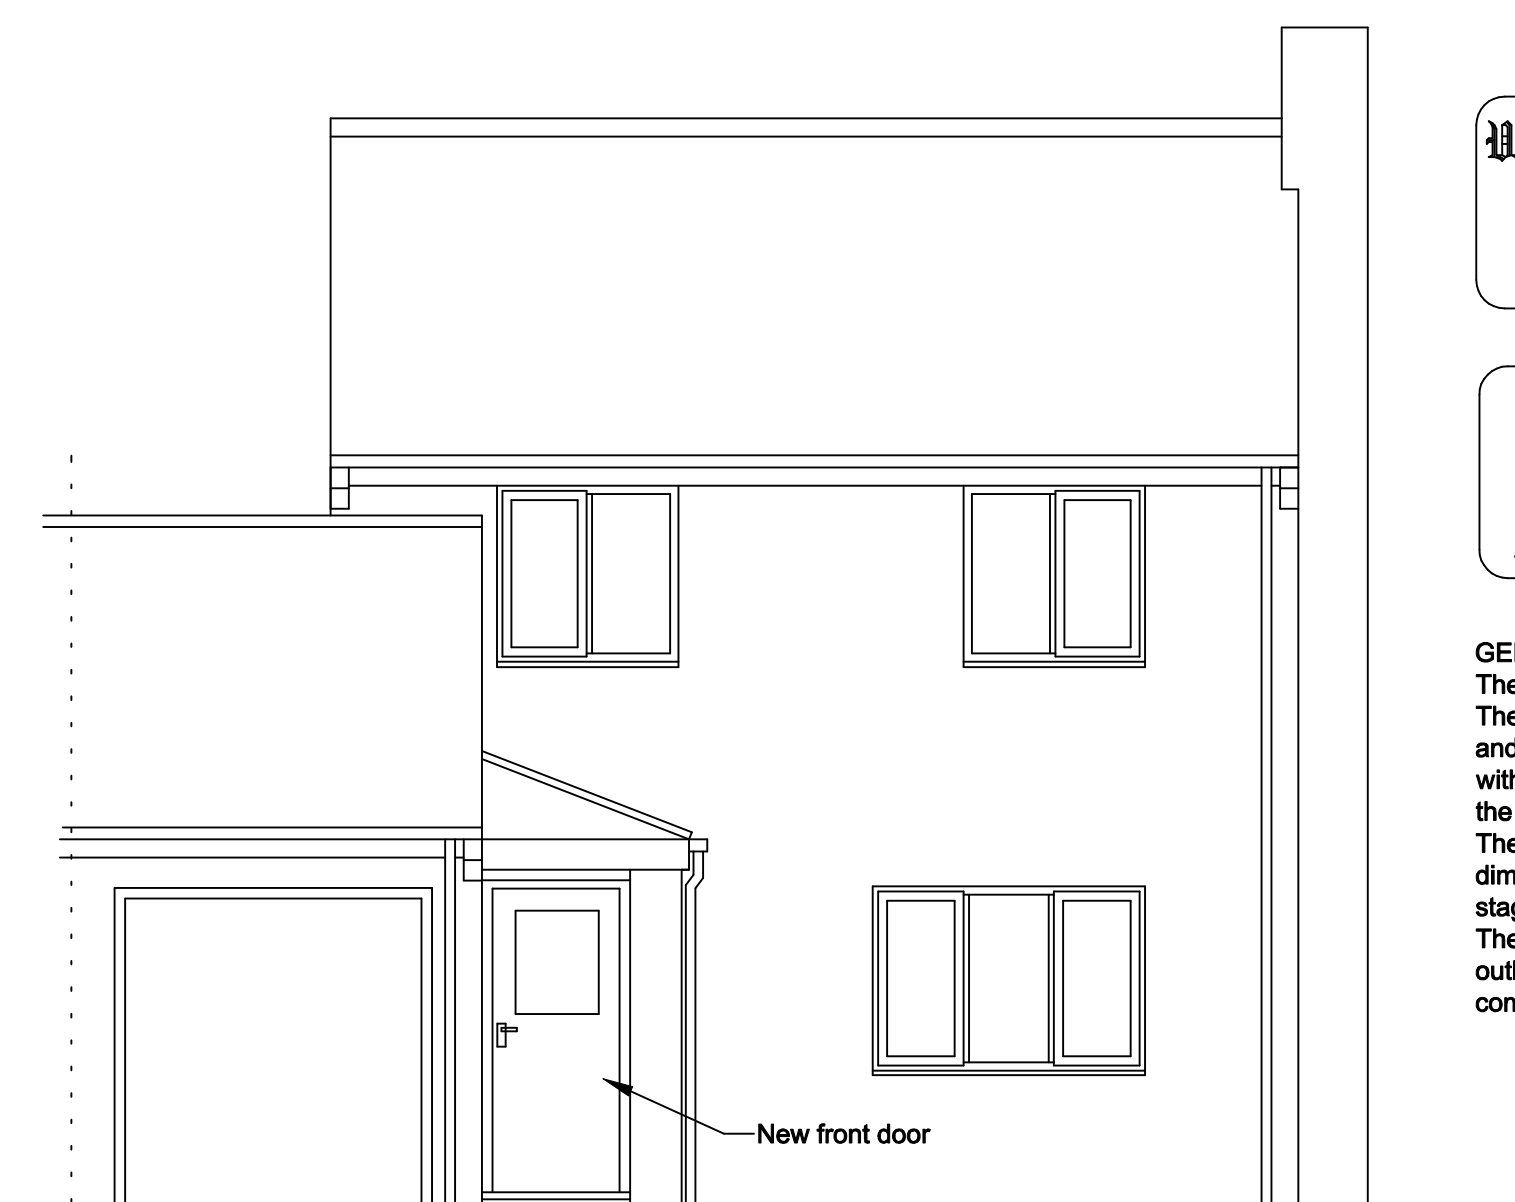

Proposed Front Elevation

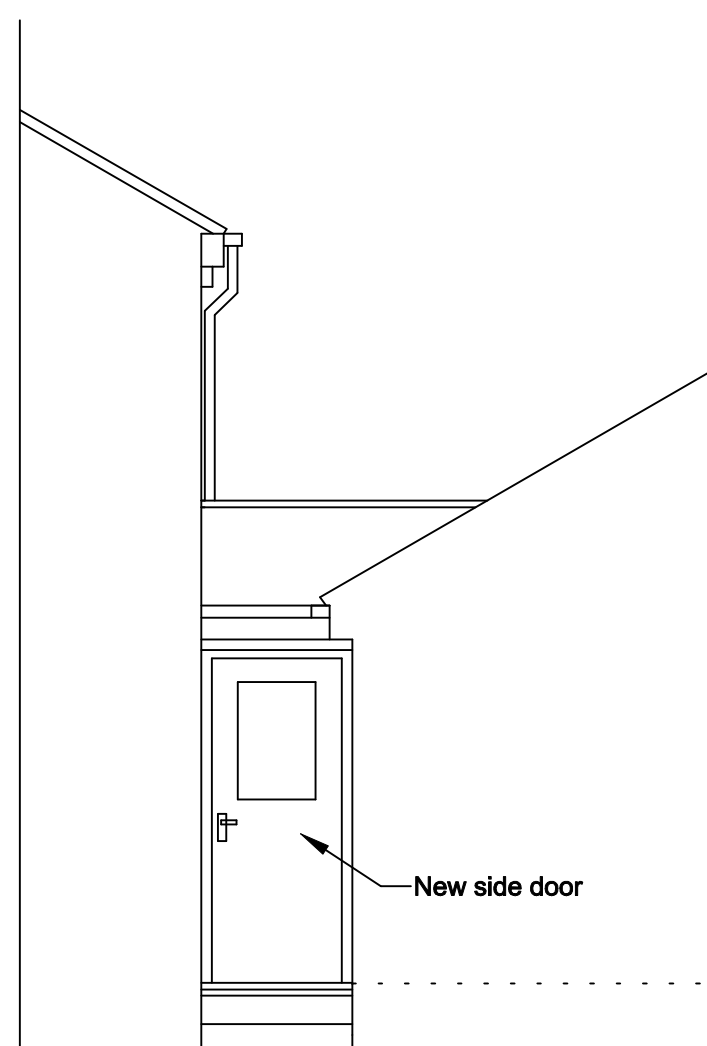

Proposed Side Elevation A

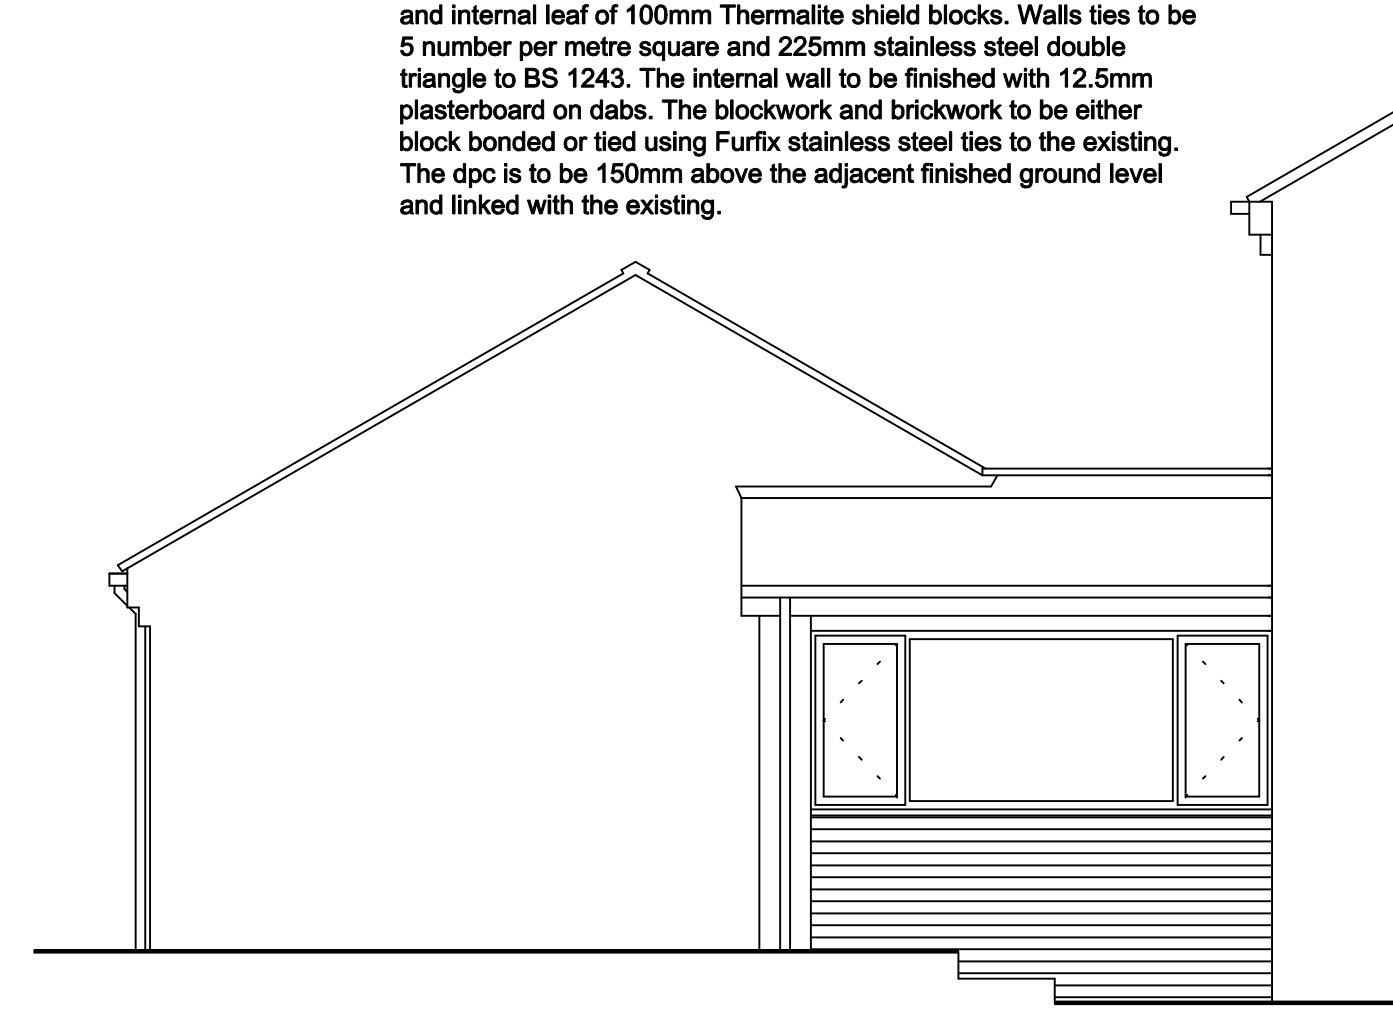

Proposed Side Elevation B

© Copyright I. J. Mawson

Willowbrook Design Services

Mr. I. J. Mawson M. B. Eng.
14 Willow Brook Close Darton Barnsley
Telephone 01226 - 380043

Drawing No. 11MCW/12/02

Address	11 Mitchell Close Worsbrough Barnsley
Project	Proposed Porch Plans
Scale	1 : 50
Date	May 2012

GENERAL

These Plans are to be used for Planning purposes only.
The contractor shall ensure that all works comply with the Planning consent and that all materials are fixed in a workmanlike manor and in accordance with the relevant British Standard Codes of Practice and in accordance with the manufacturers recommendations.
The contractor is to be responsible for checking and verifying all levels and dimensions on site and for submitting the relevant notices at the appropriate stages to the local authority for inspection of work.
The contractor to verify with the client the position and number of, socket outlets, switches, lighting points, radiators and similar fitting before commencement of work on site.

EXTERNAL WALLS

To be cavity wall construction with external leaf of artificial stone to match existing, 75mm cavity filled with Dritherm insulation wall batts and internal leaf of 100mm Thermalite shield blocks. Walls ties to be 5 number per metre square and 225mm stainless steel double triangle to BS 1243. The internal wall to be finished with 12.5mm plasterboard on dabs. The blockwork and brickwork to be either block bonded or tied using Furfix stainless steel ties to the existing. The dpc is to be 150mm above the adjacent finished ground level and linked with the existing.