




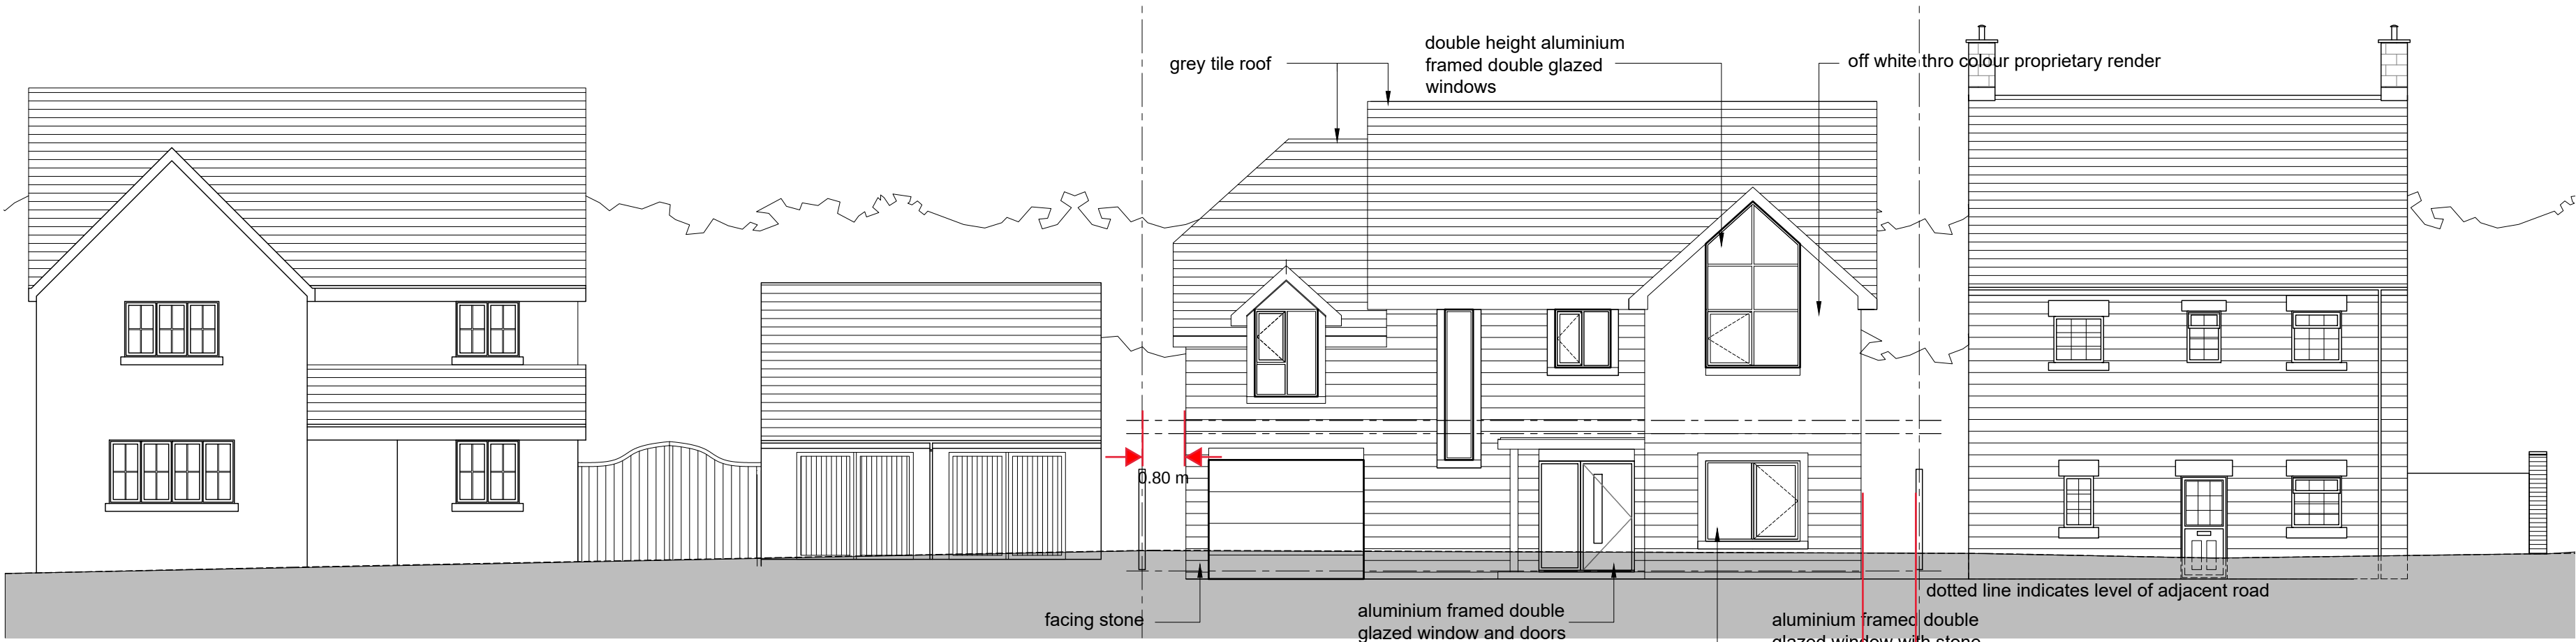


North (front) elevation 1:100 @ A1

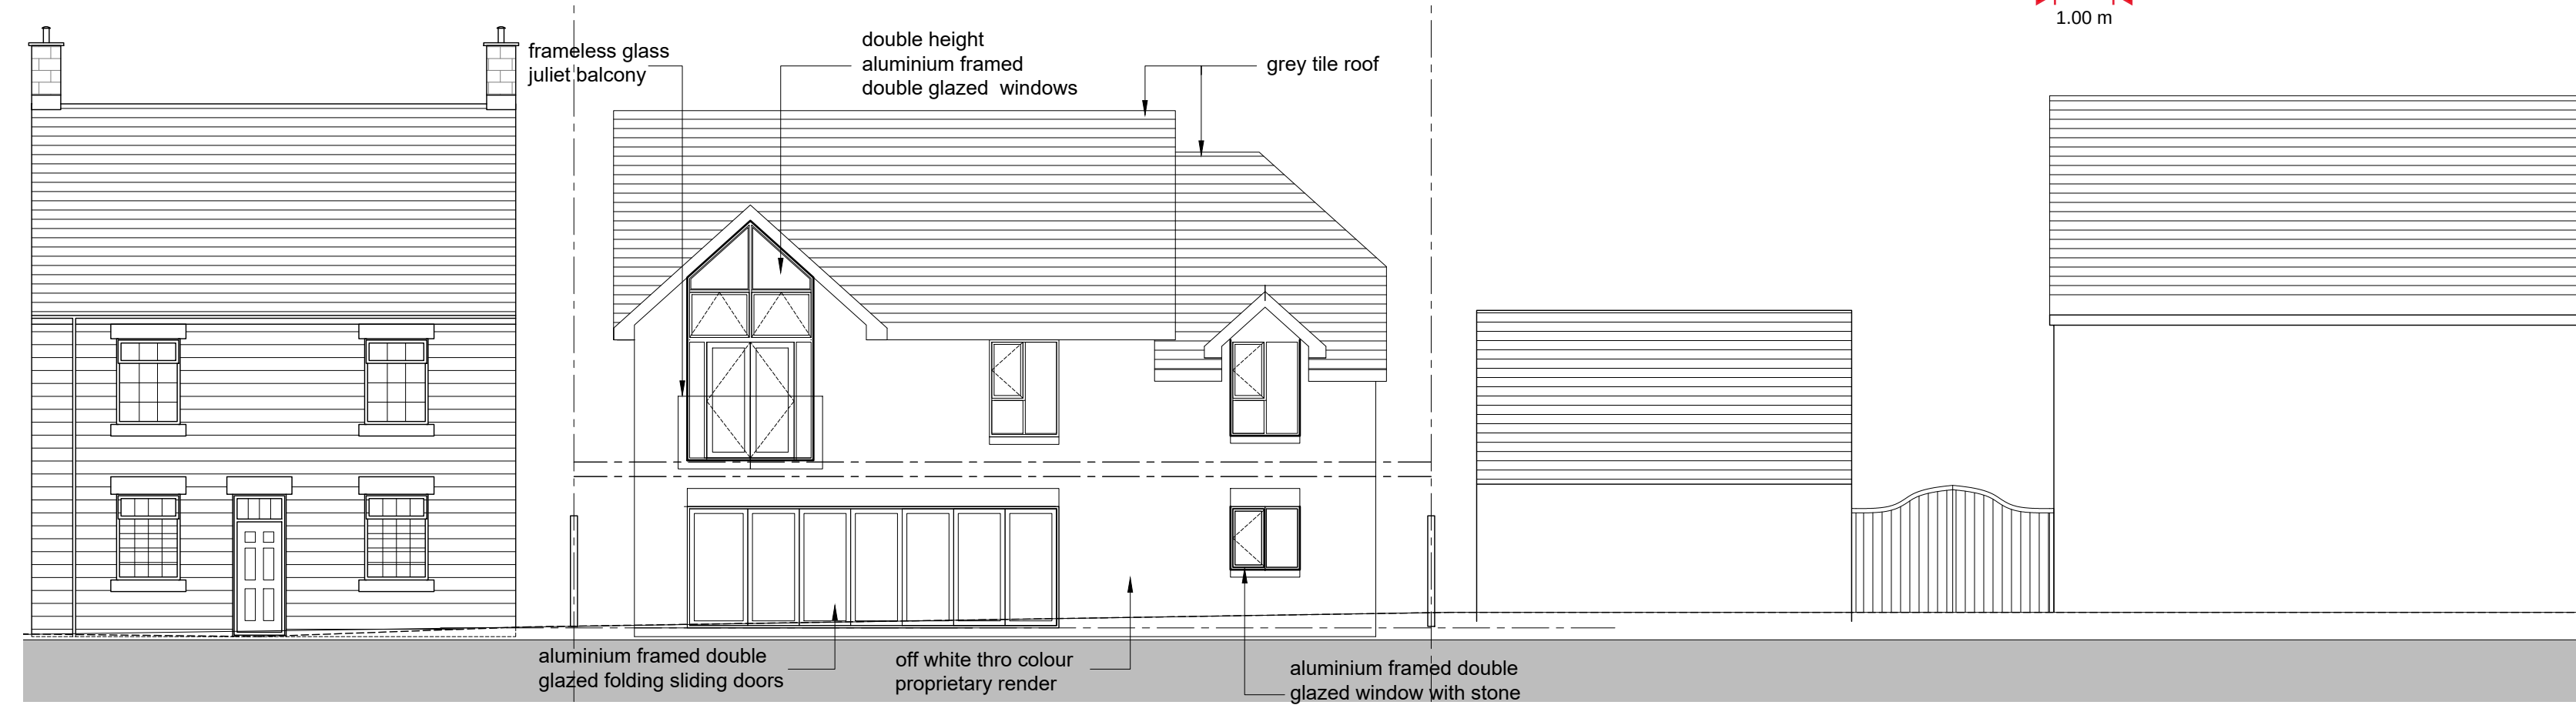


South (rear) elevation 1:100 @ A1

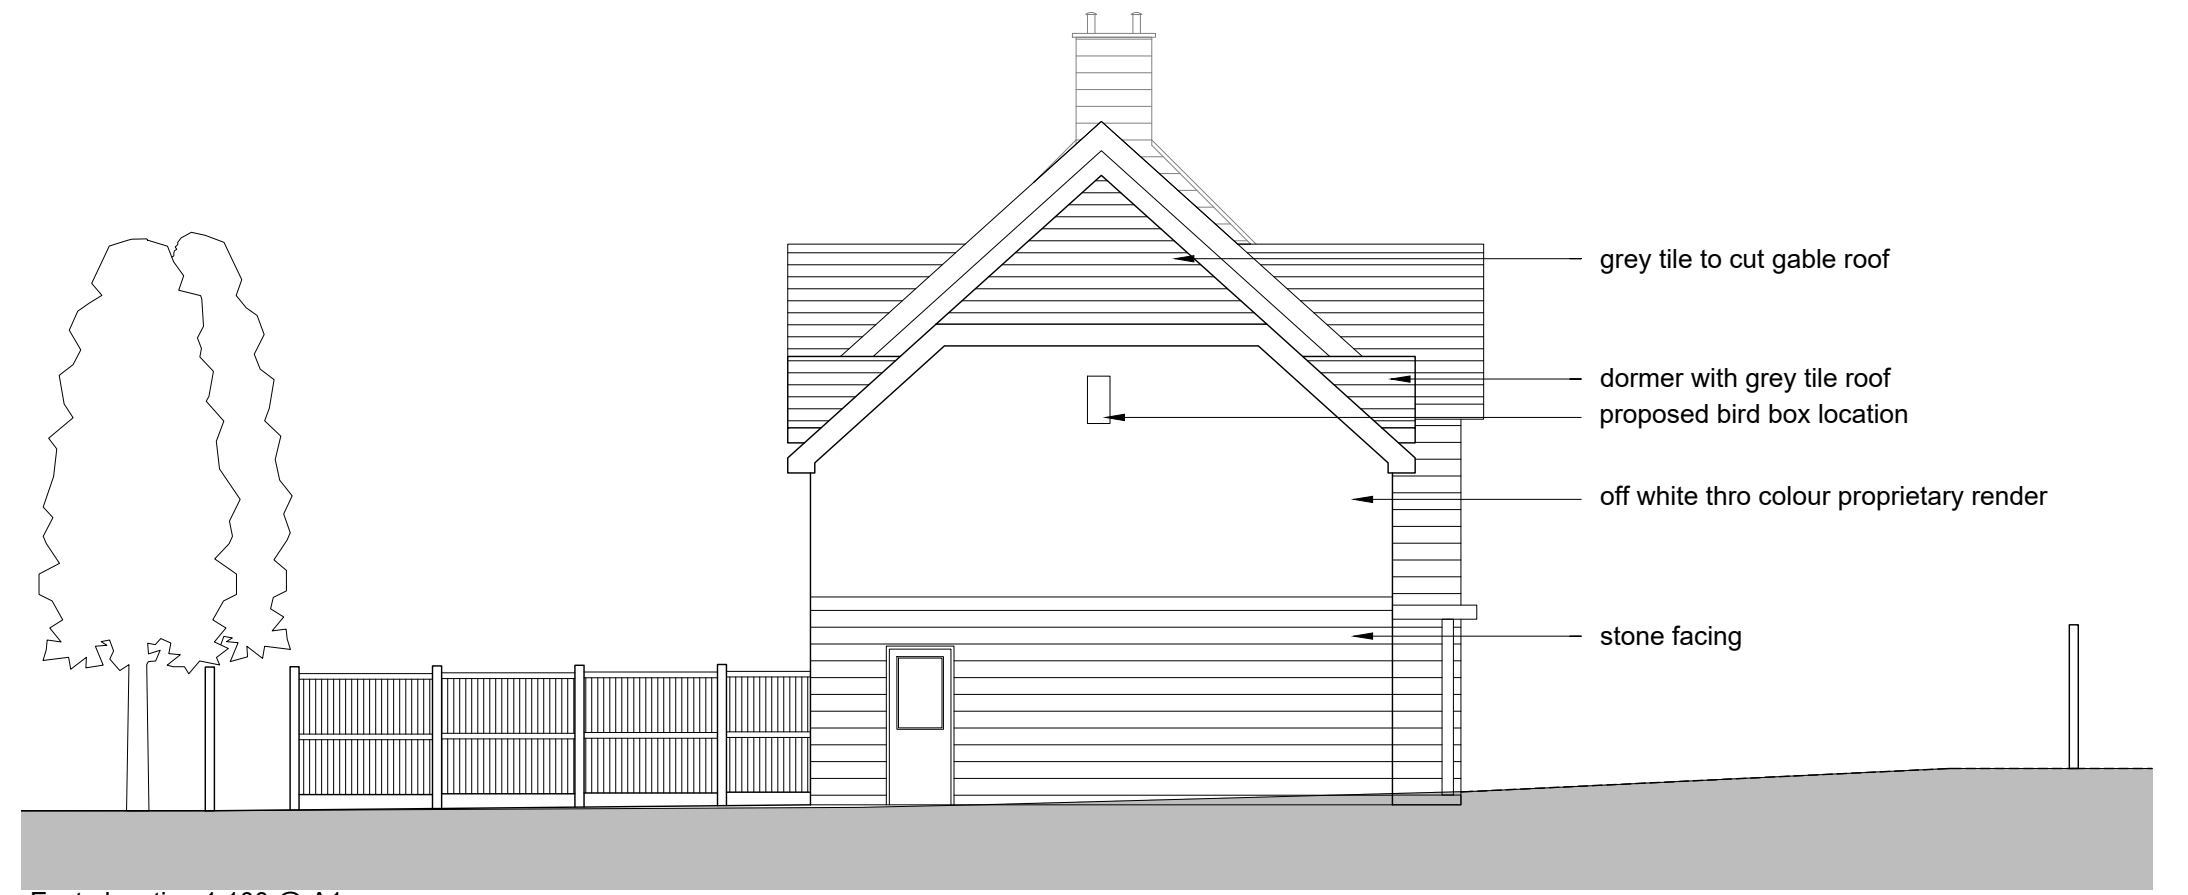


East elevation 1:100 @ A1

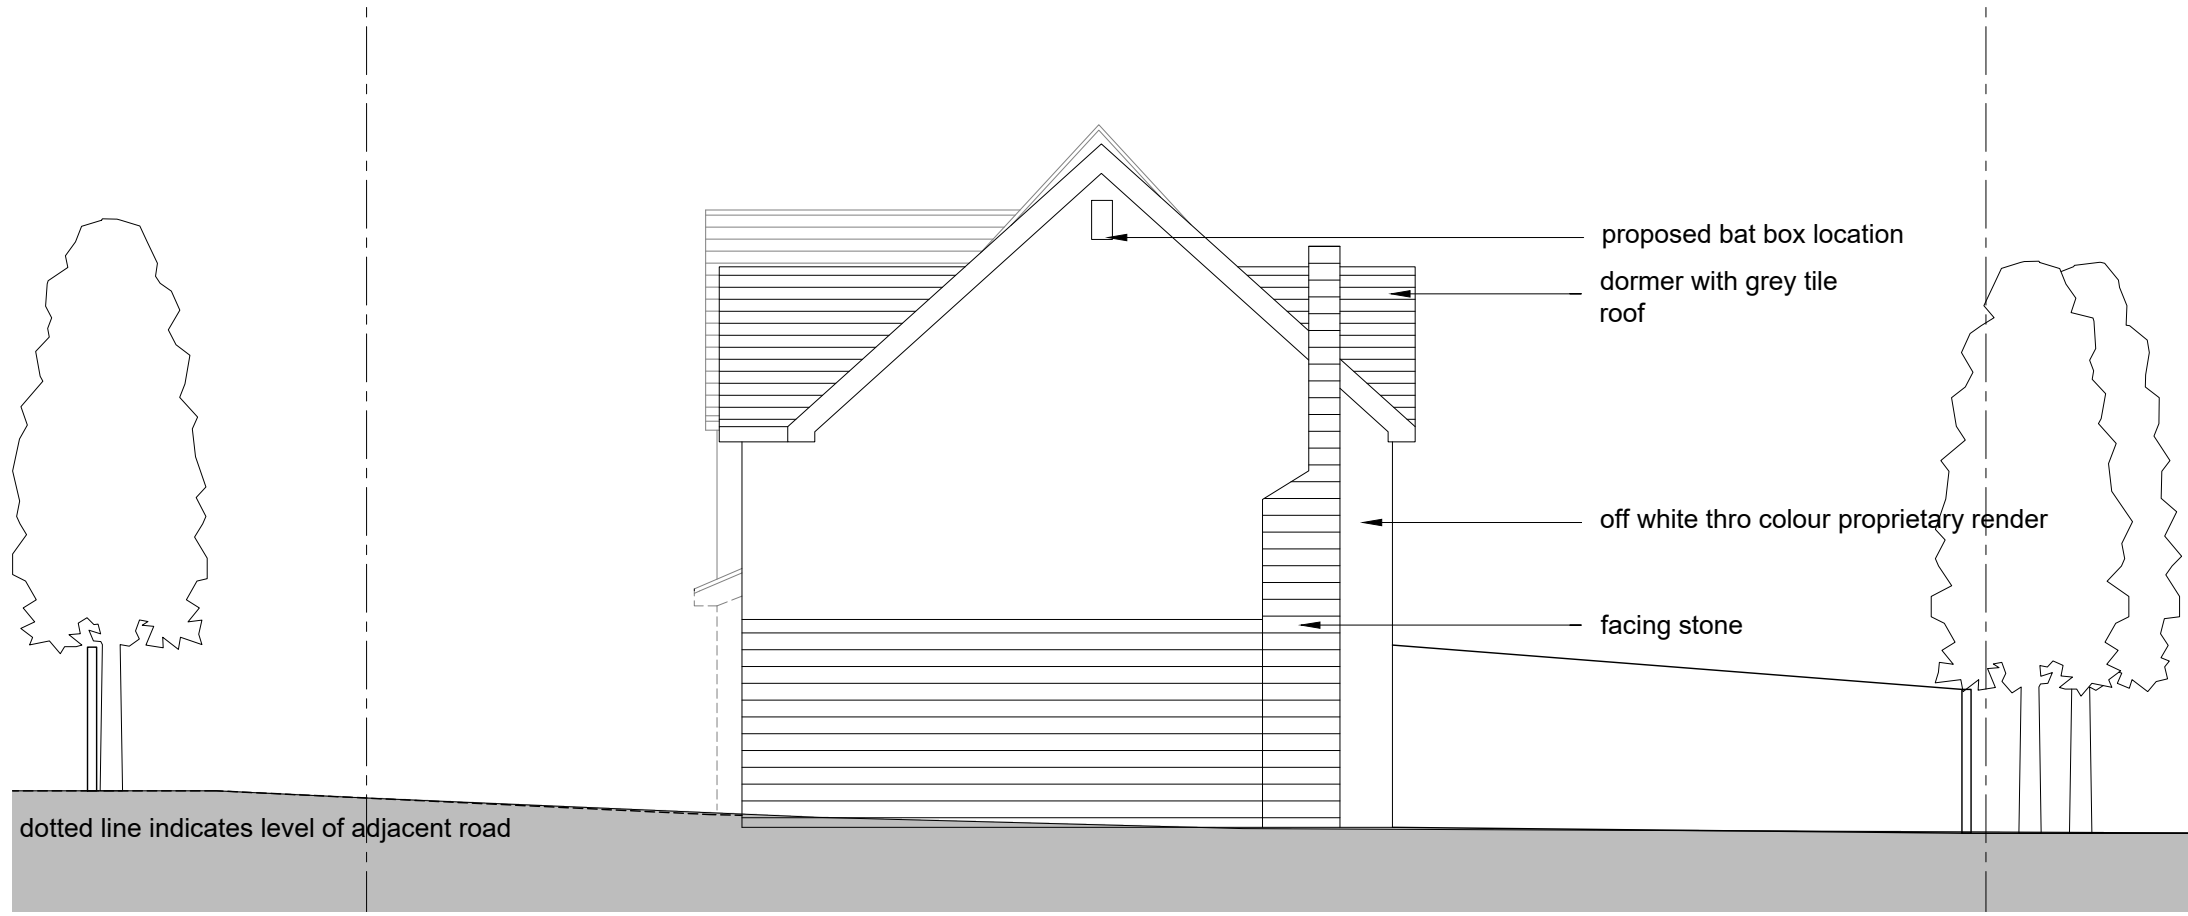


West elevation 1:100 @ A1

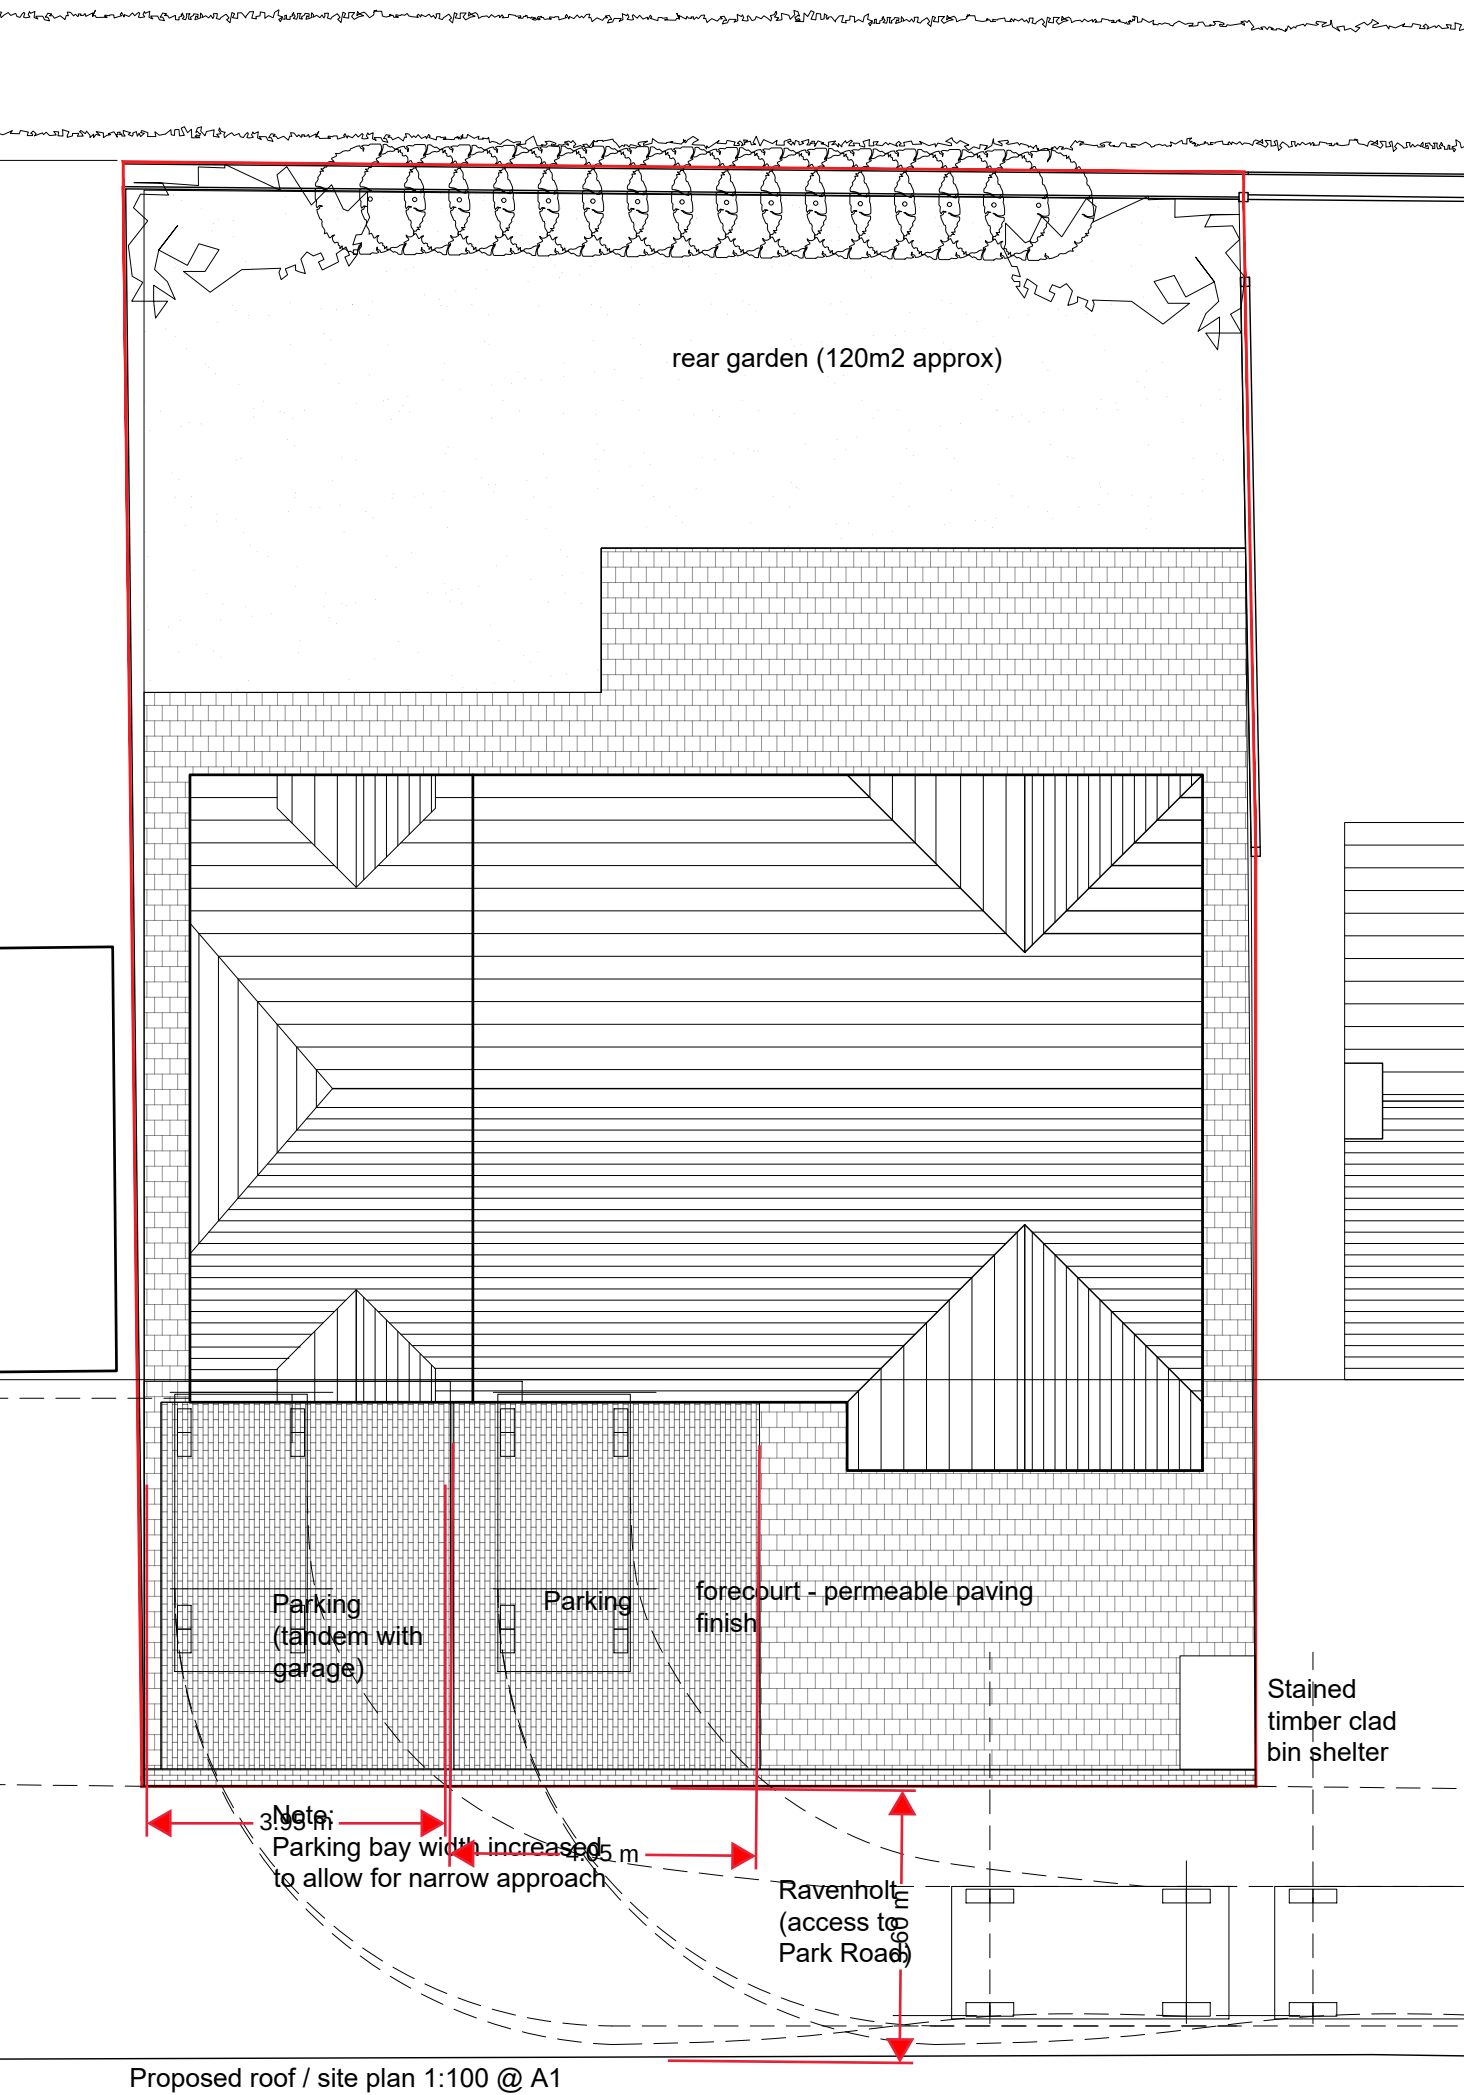

Proposed roof / site plan 1:100 @ A1

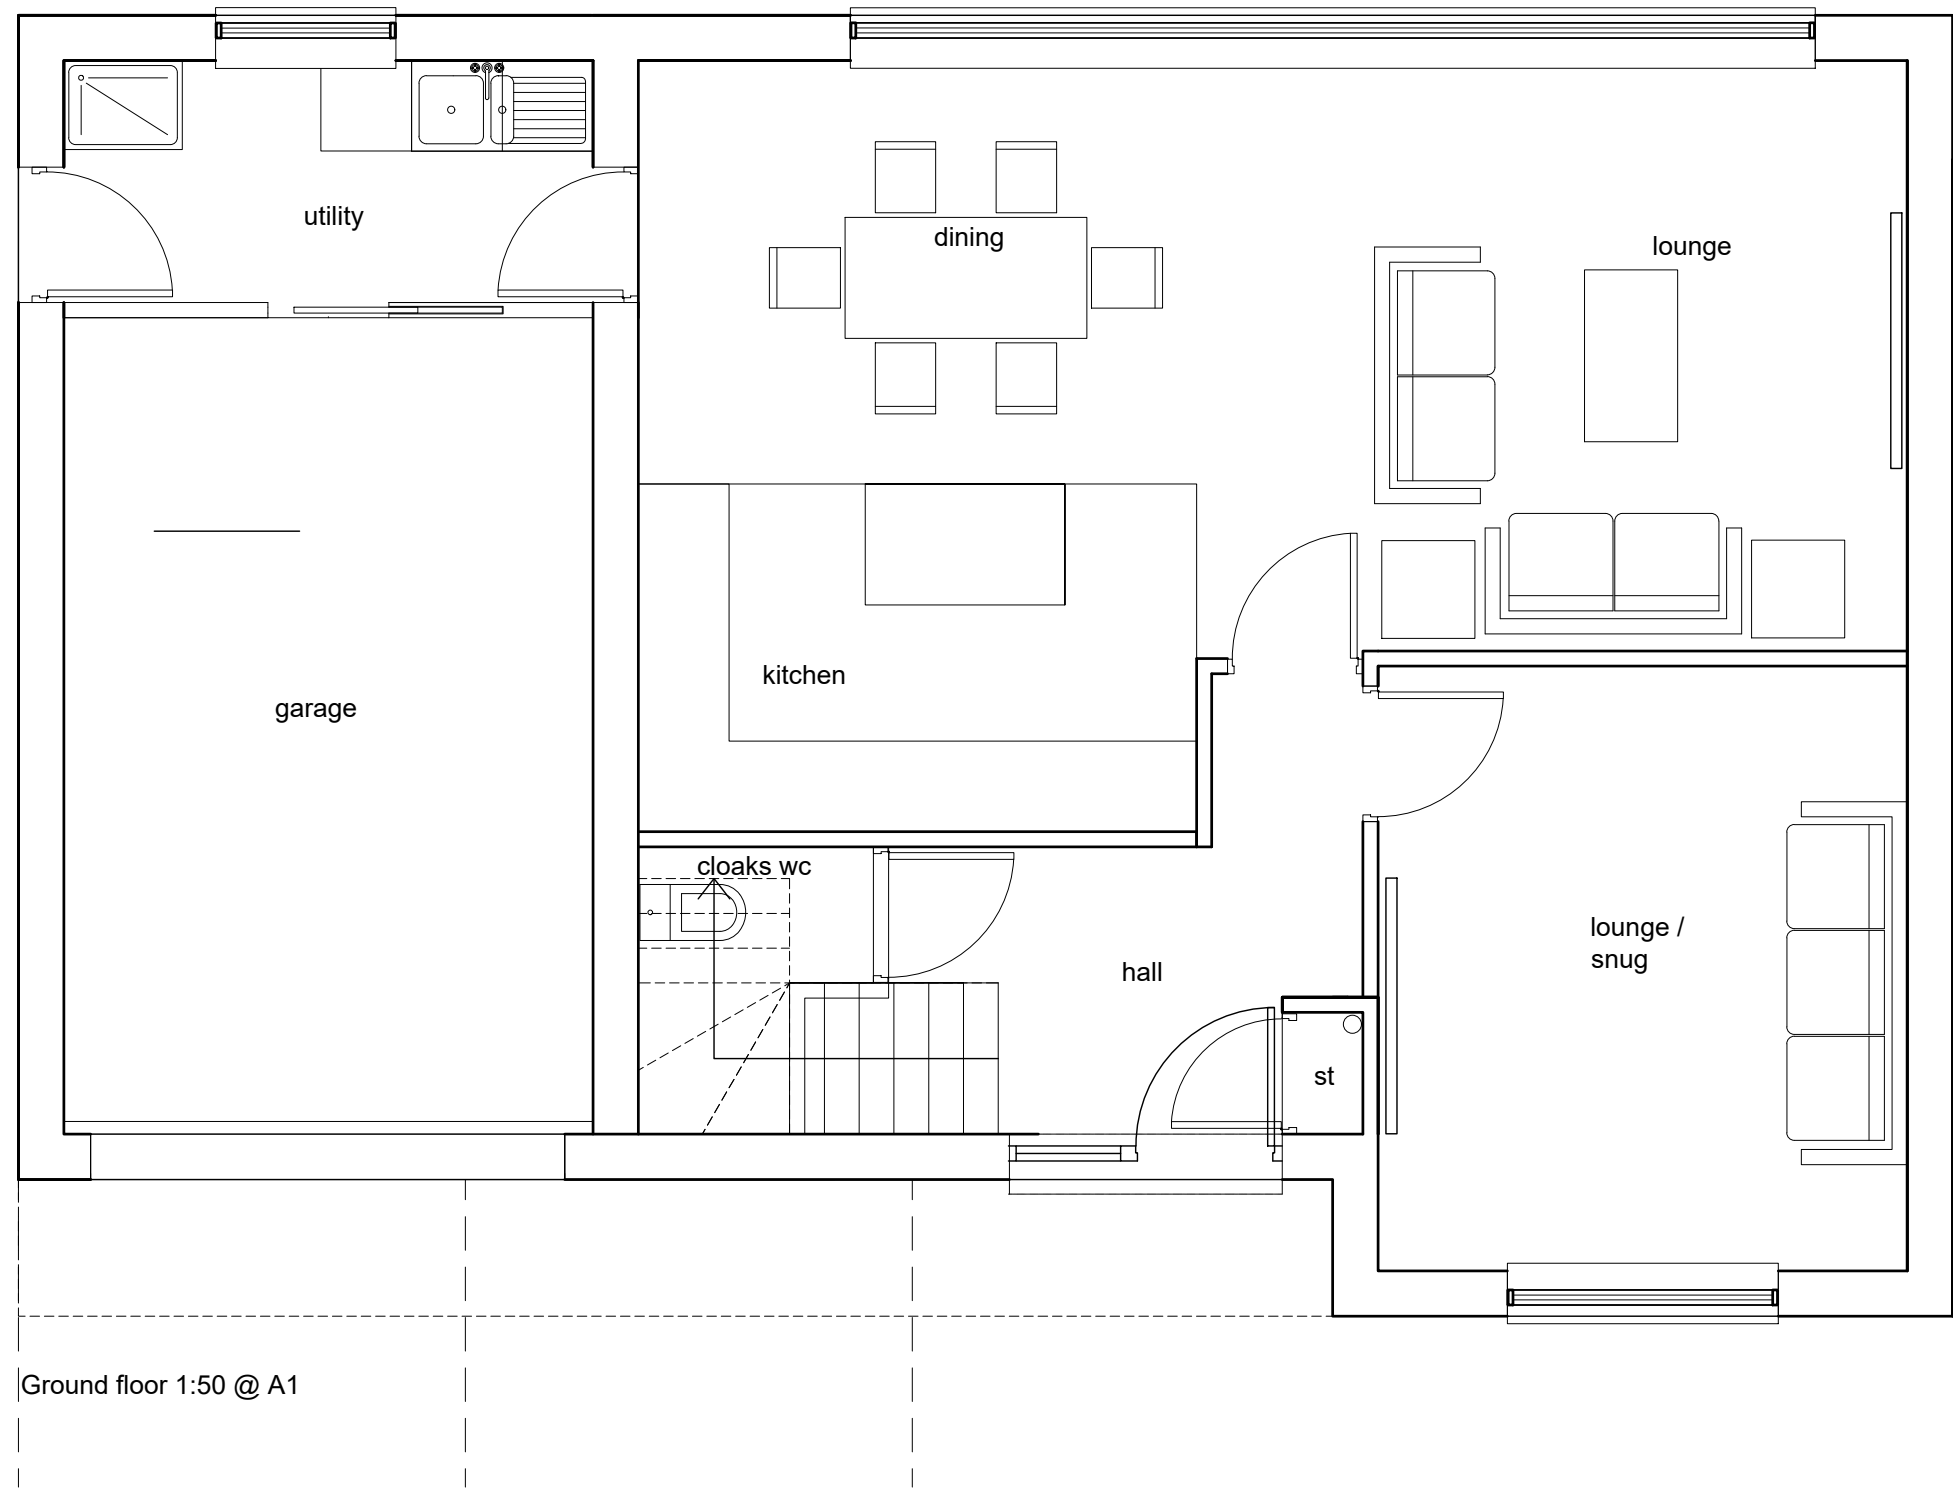

Ground floor 1:50 @ A1

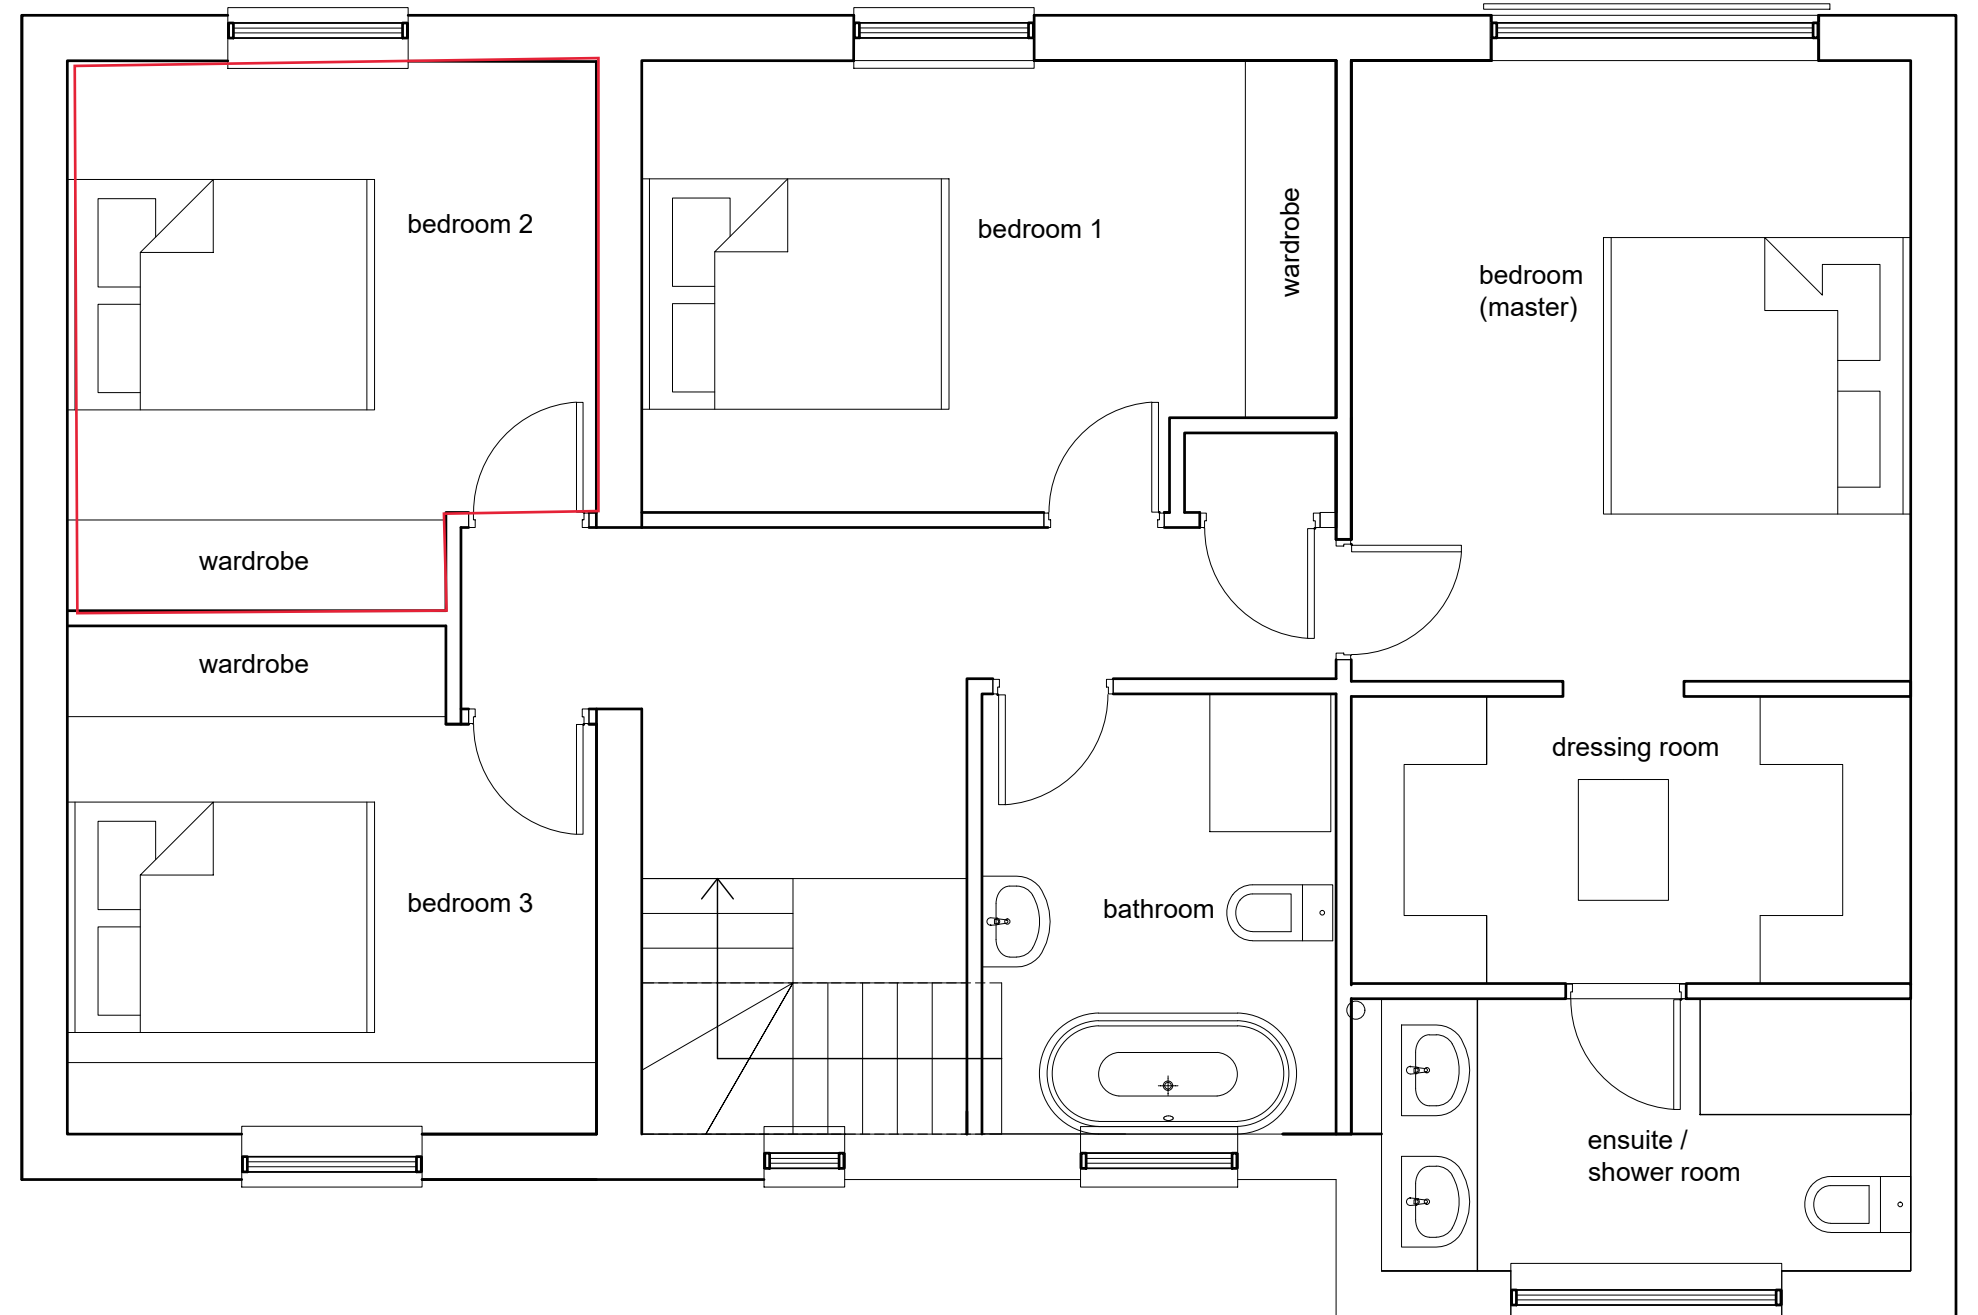

First floor 1:50 @ A1



North - West view



North - East view



South - West view



Office 9
Lydgate House
Lydgate Lane
Sheffield, S10 5FH

0114 267 6344
info@jumparchitects.com
www.jumparchitects.com

B AB 15/4/21 Annotation amended
A AB 15/4/21 Drawing reformatted - planning application

Project	J21-009 Land adj. 55 Ravenholt, Worsbrough, Barnsley		
Title	Proposed plans, elevations and perspectives		
Date	10-02-21	Scale	1:100 @ A3
Drawn	KE	Checked	AB
Rev	B	Rev	B

Copyright of this drawing is with JUMP Architects Ltd. Do not scale from this drawing. All dimensions are to be verified prior to construction, any discrepancies on this drawing are to be reported to JUMP Architects Ltd.