


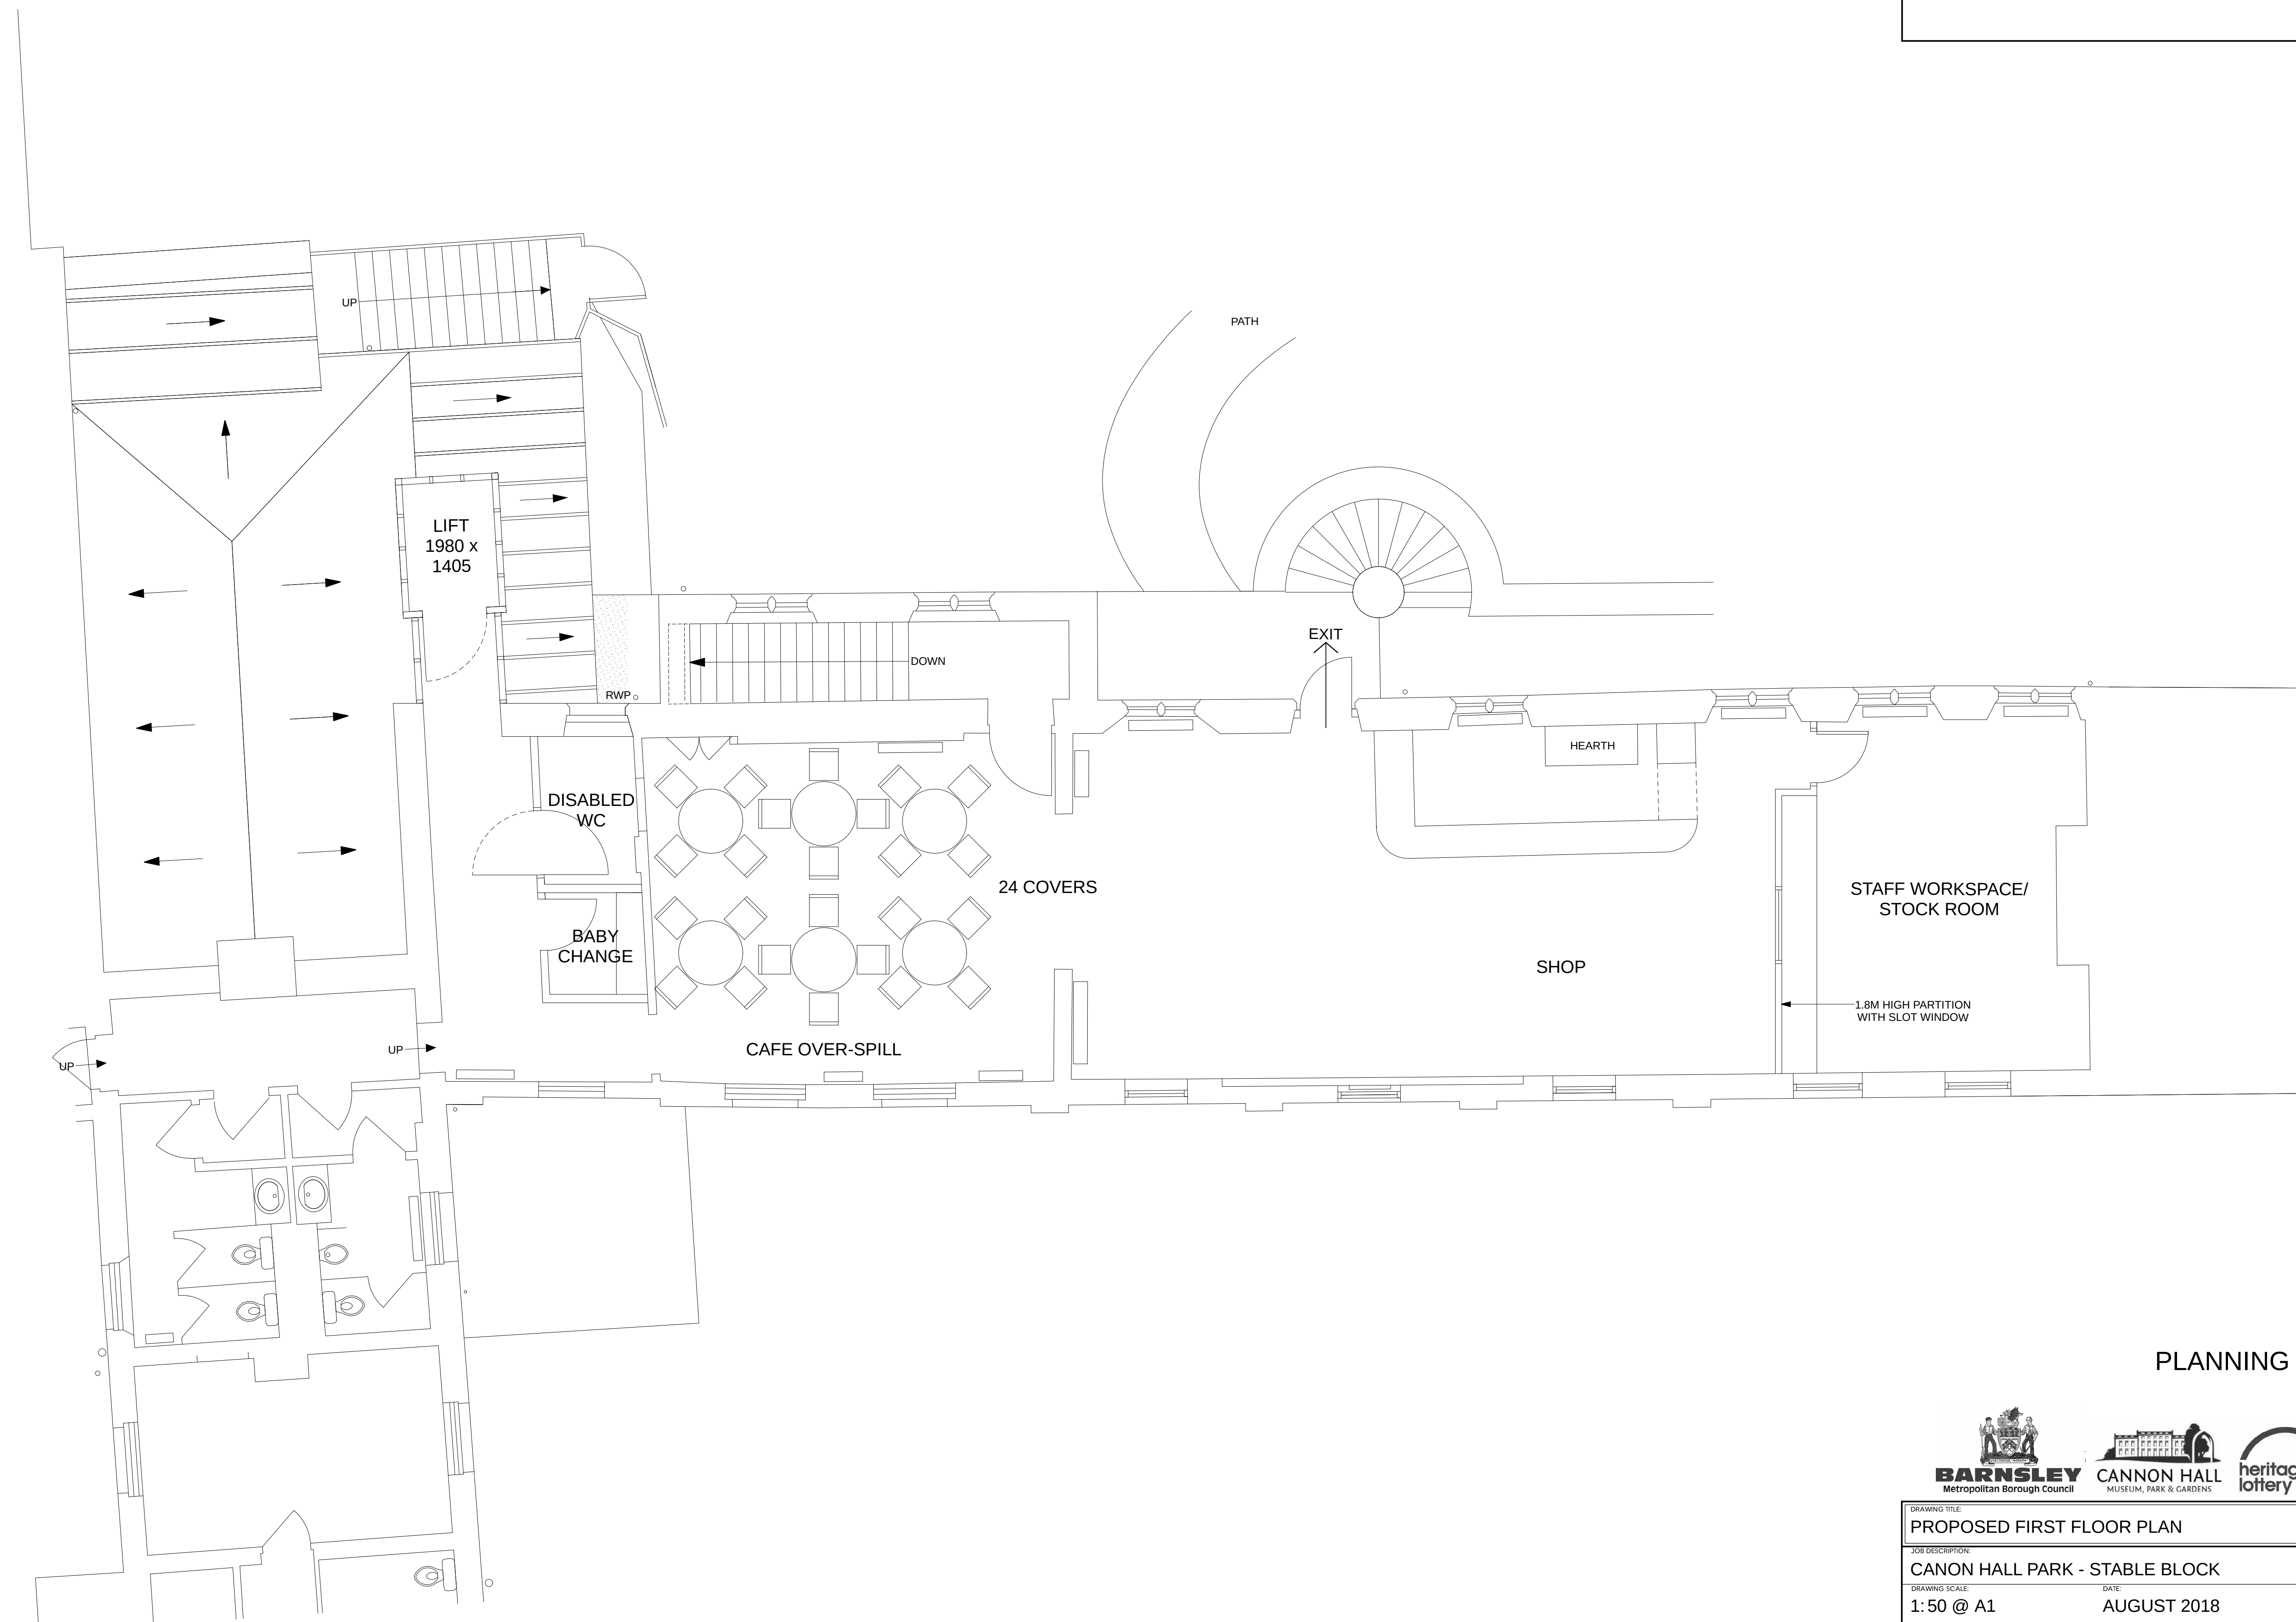

PLANNING DRAWINGS



|   |                             |                                |
|---|-----------------------------|--------------------------------|
| DRAWING TITLE<br><b>PROPOSED FIRST FLOOR PLAN</b>                                                                                      |                             |                                |
| JOB DESCRIPTION:<br><b>CANON HALL PARK - STABLE BLOCK</b>                                                                              |                             |                                |
| DRAWING SCALE:<br><b>1:50 @ A1</b>   | DATE:<br><b>AUGUST 2018</b> | DRAWING REF:<br><b>2645.07</b> |
| <b>BAART HARRIES NEWALL</b><br><b>ARCHITECTS</b>                                                                                       |                             |                                |
| <small>1 WILDERHOPE HOUSE<br/>POURNEY GARDENS<br/>BELLE Vue<br/>SHREWSBURY SY5 7JU<br/>Fax: 01743 364544<br/>Tel: 01743 361261</small> |                             |                                |