


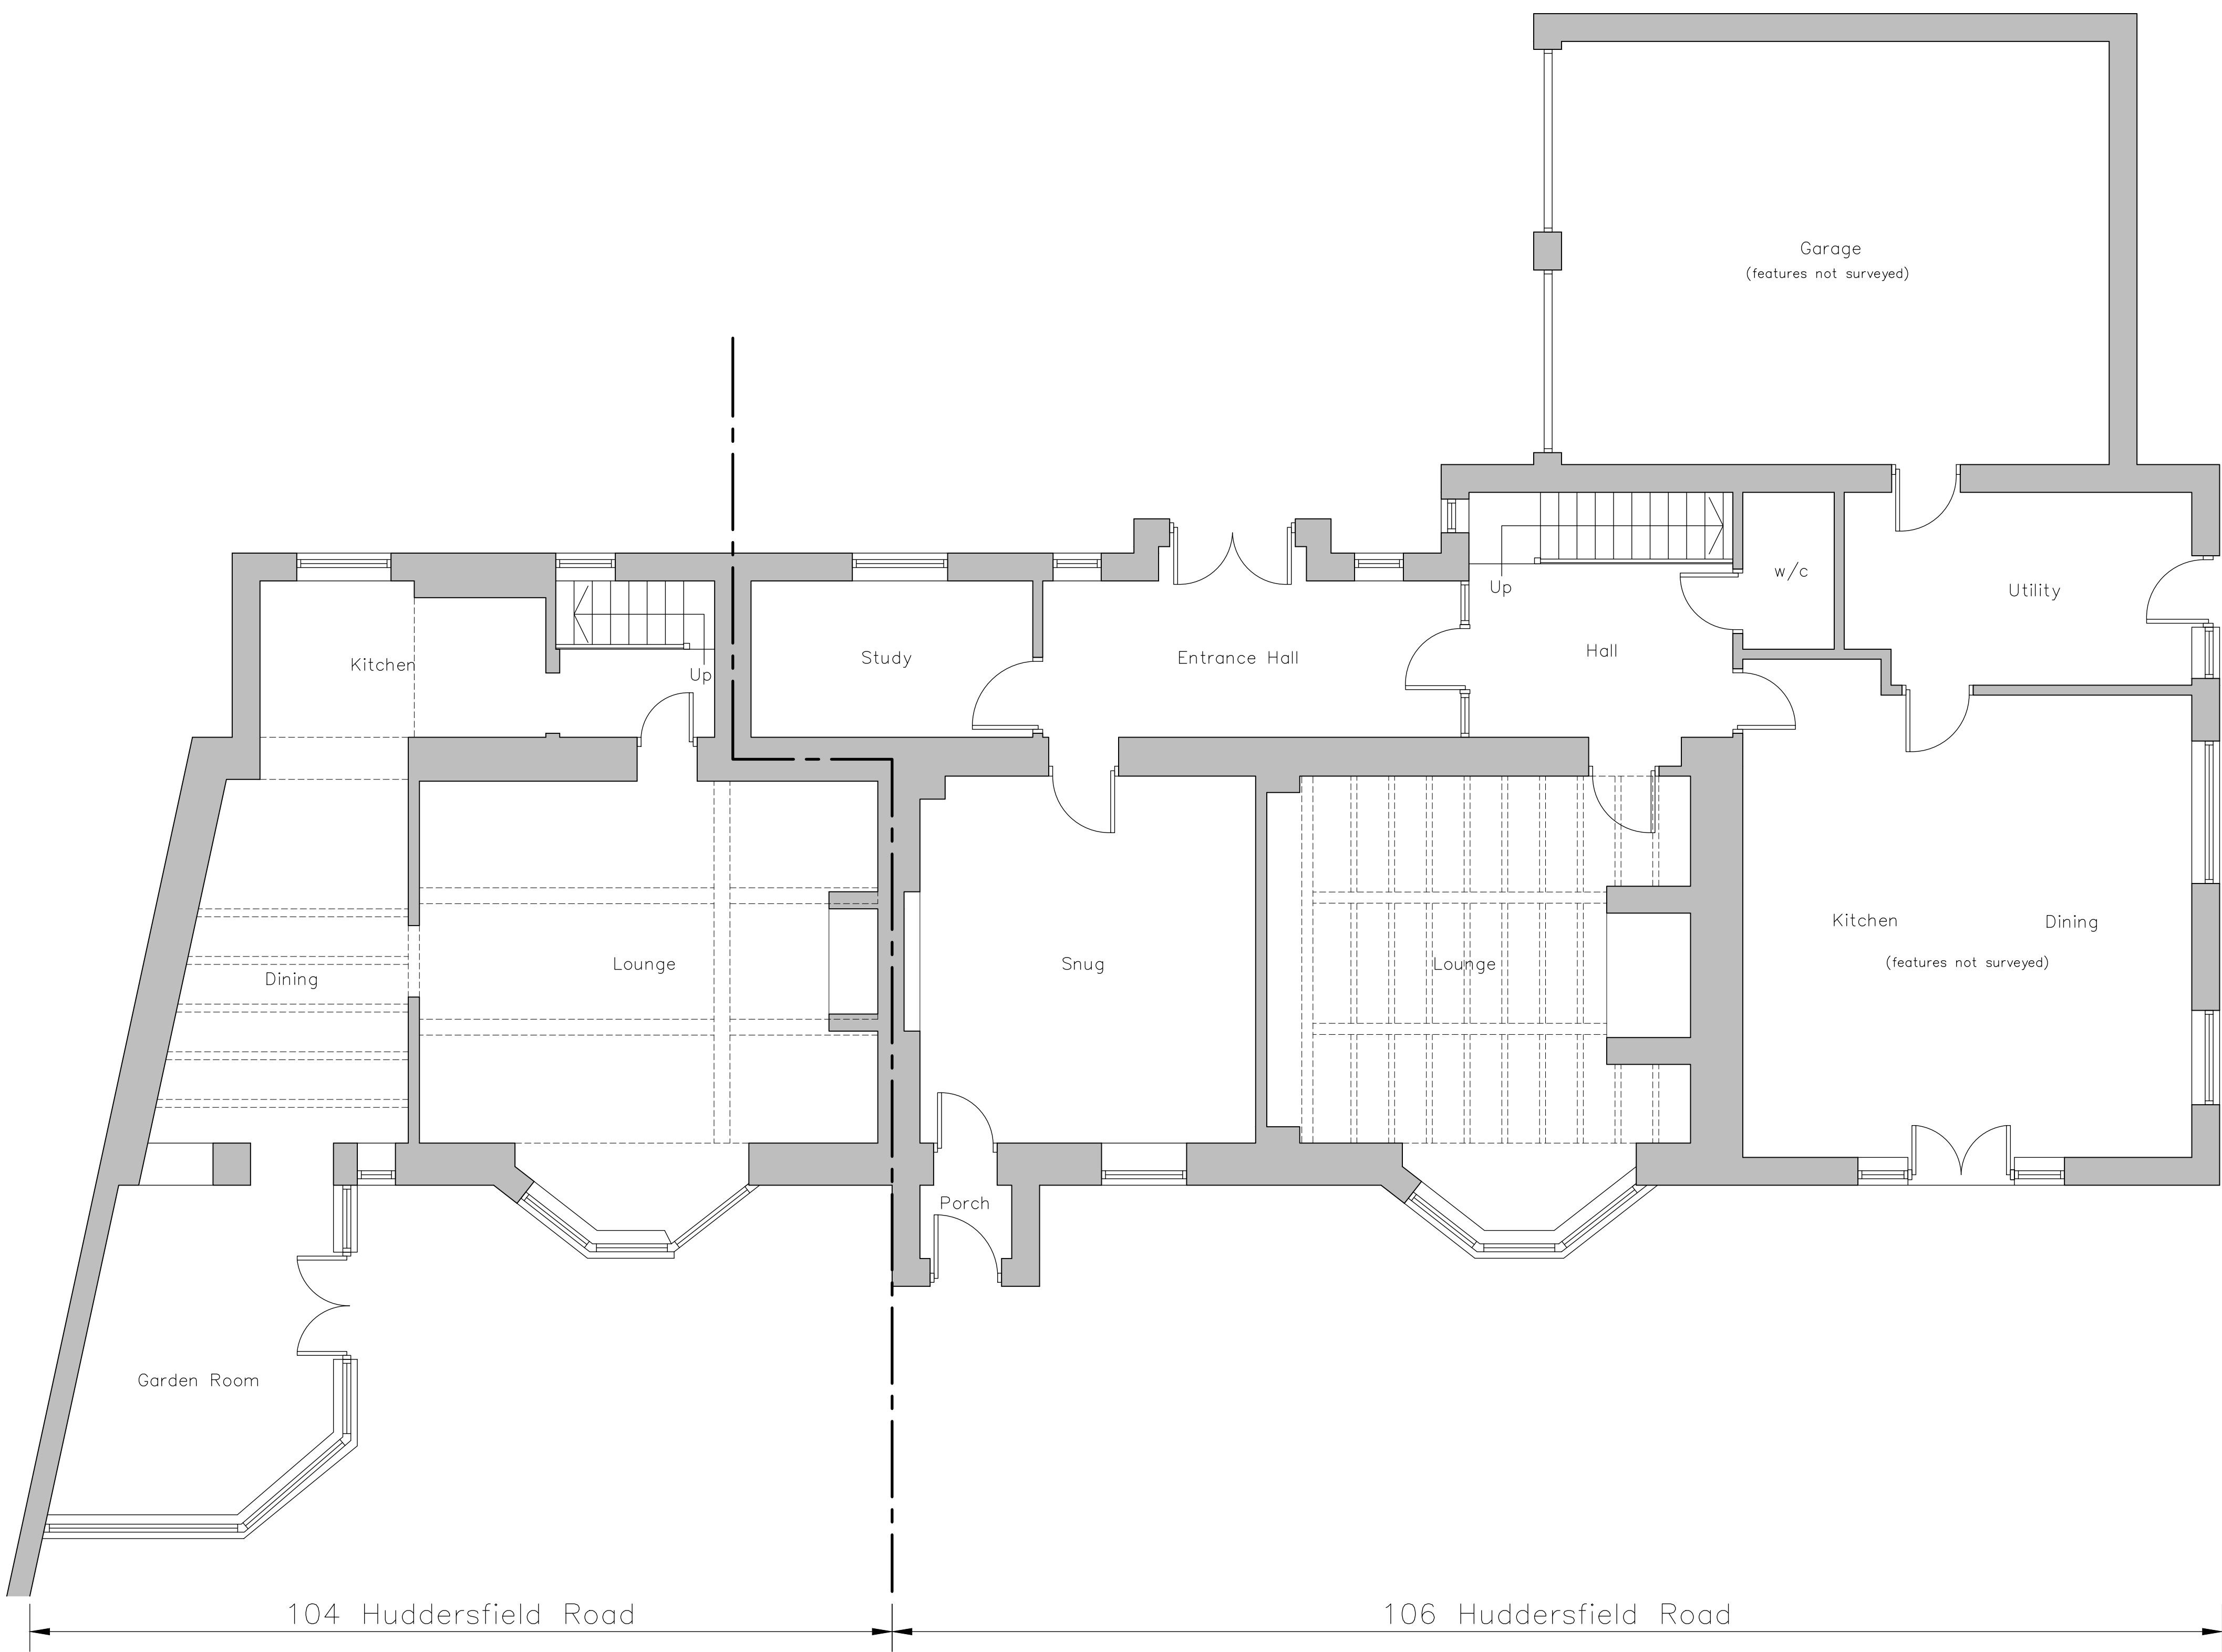

Existing Ground Floor Layout
Scale 1:50

- NOTES**
1. No dimensions to be scaled.
IF IN DOUBT ASK.
 2. All dimensions must be checked and verified on site by the Contractor prior to the commencement of works and Hinchliffe Architecture & Design Ltd. to be notified of any discrepancies.
 3. The copyright of these drawings remains the property of Hinchliffe Architecture & Design Ltd. They must not be reproduced in any way without prior written consent from the originator (Hinchliffe Architecture & Design Ltd.)
 4. Any works undertaken on site prior to obtaining full written approval from the Planning Department & Building Control is at the Contractor/Clients own risk. Works should not commence until ALL approvals are granted.

A		13.08.26	FIRST ISSUE
Rev.	Date	Description	
Status			
PLANNING			
hinchliffe architecture & design Hinchliffe A&D 24 Carr View Road Hepworth Holmfirth West Yorkshire HDF 105 01921 637 162 01484 833 744 info@hinch-architecture.co.uk www.hinch-architecture.co.uk			
Client			
MR & MRS F & M ORR			
Project			
106 HUDDERSFIELD RD. INGBIRCHWORTH PENISTONE HUDDERSFIELD SOUTH YORKSHIRE, S36 7GF			
Drawing Title			
EXISTING GROUND FLOOR PLAN			
Scale (at A1)		Date	
AS SHOWN		AUG' 2026	
Drg. no.			Rev.
387-26-PL01			A