
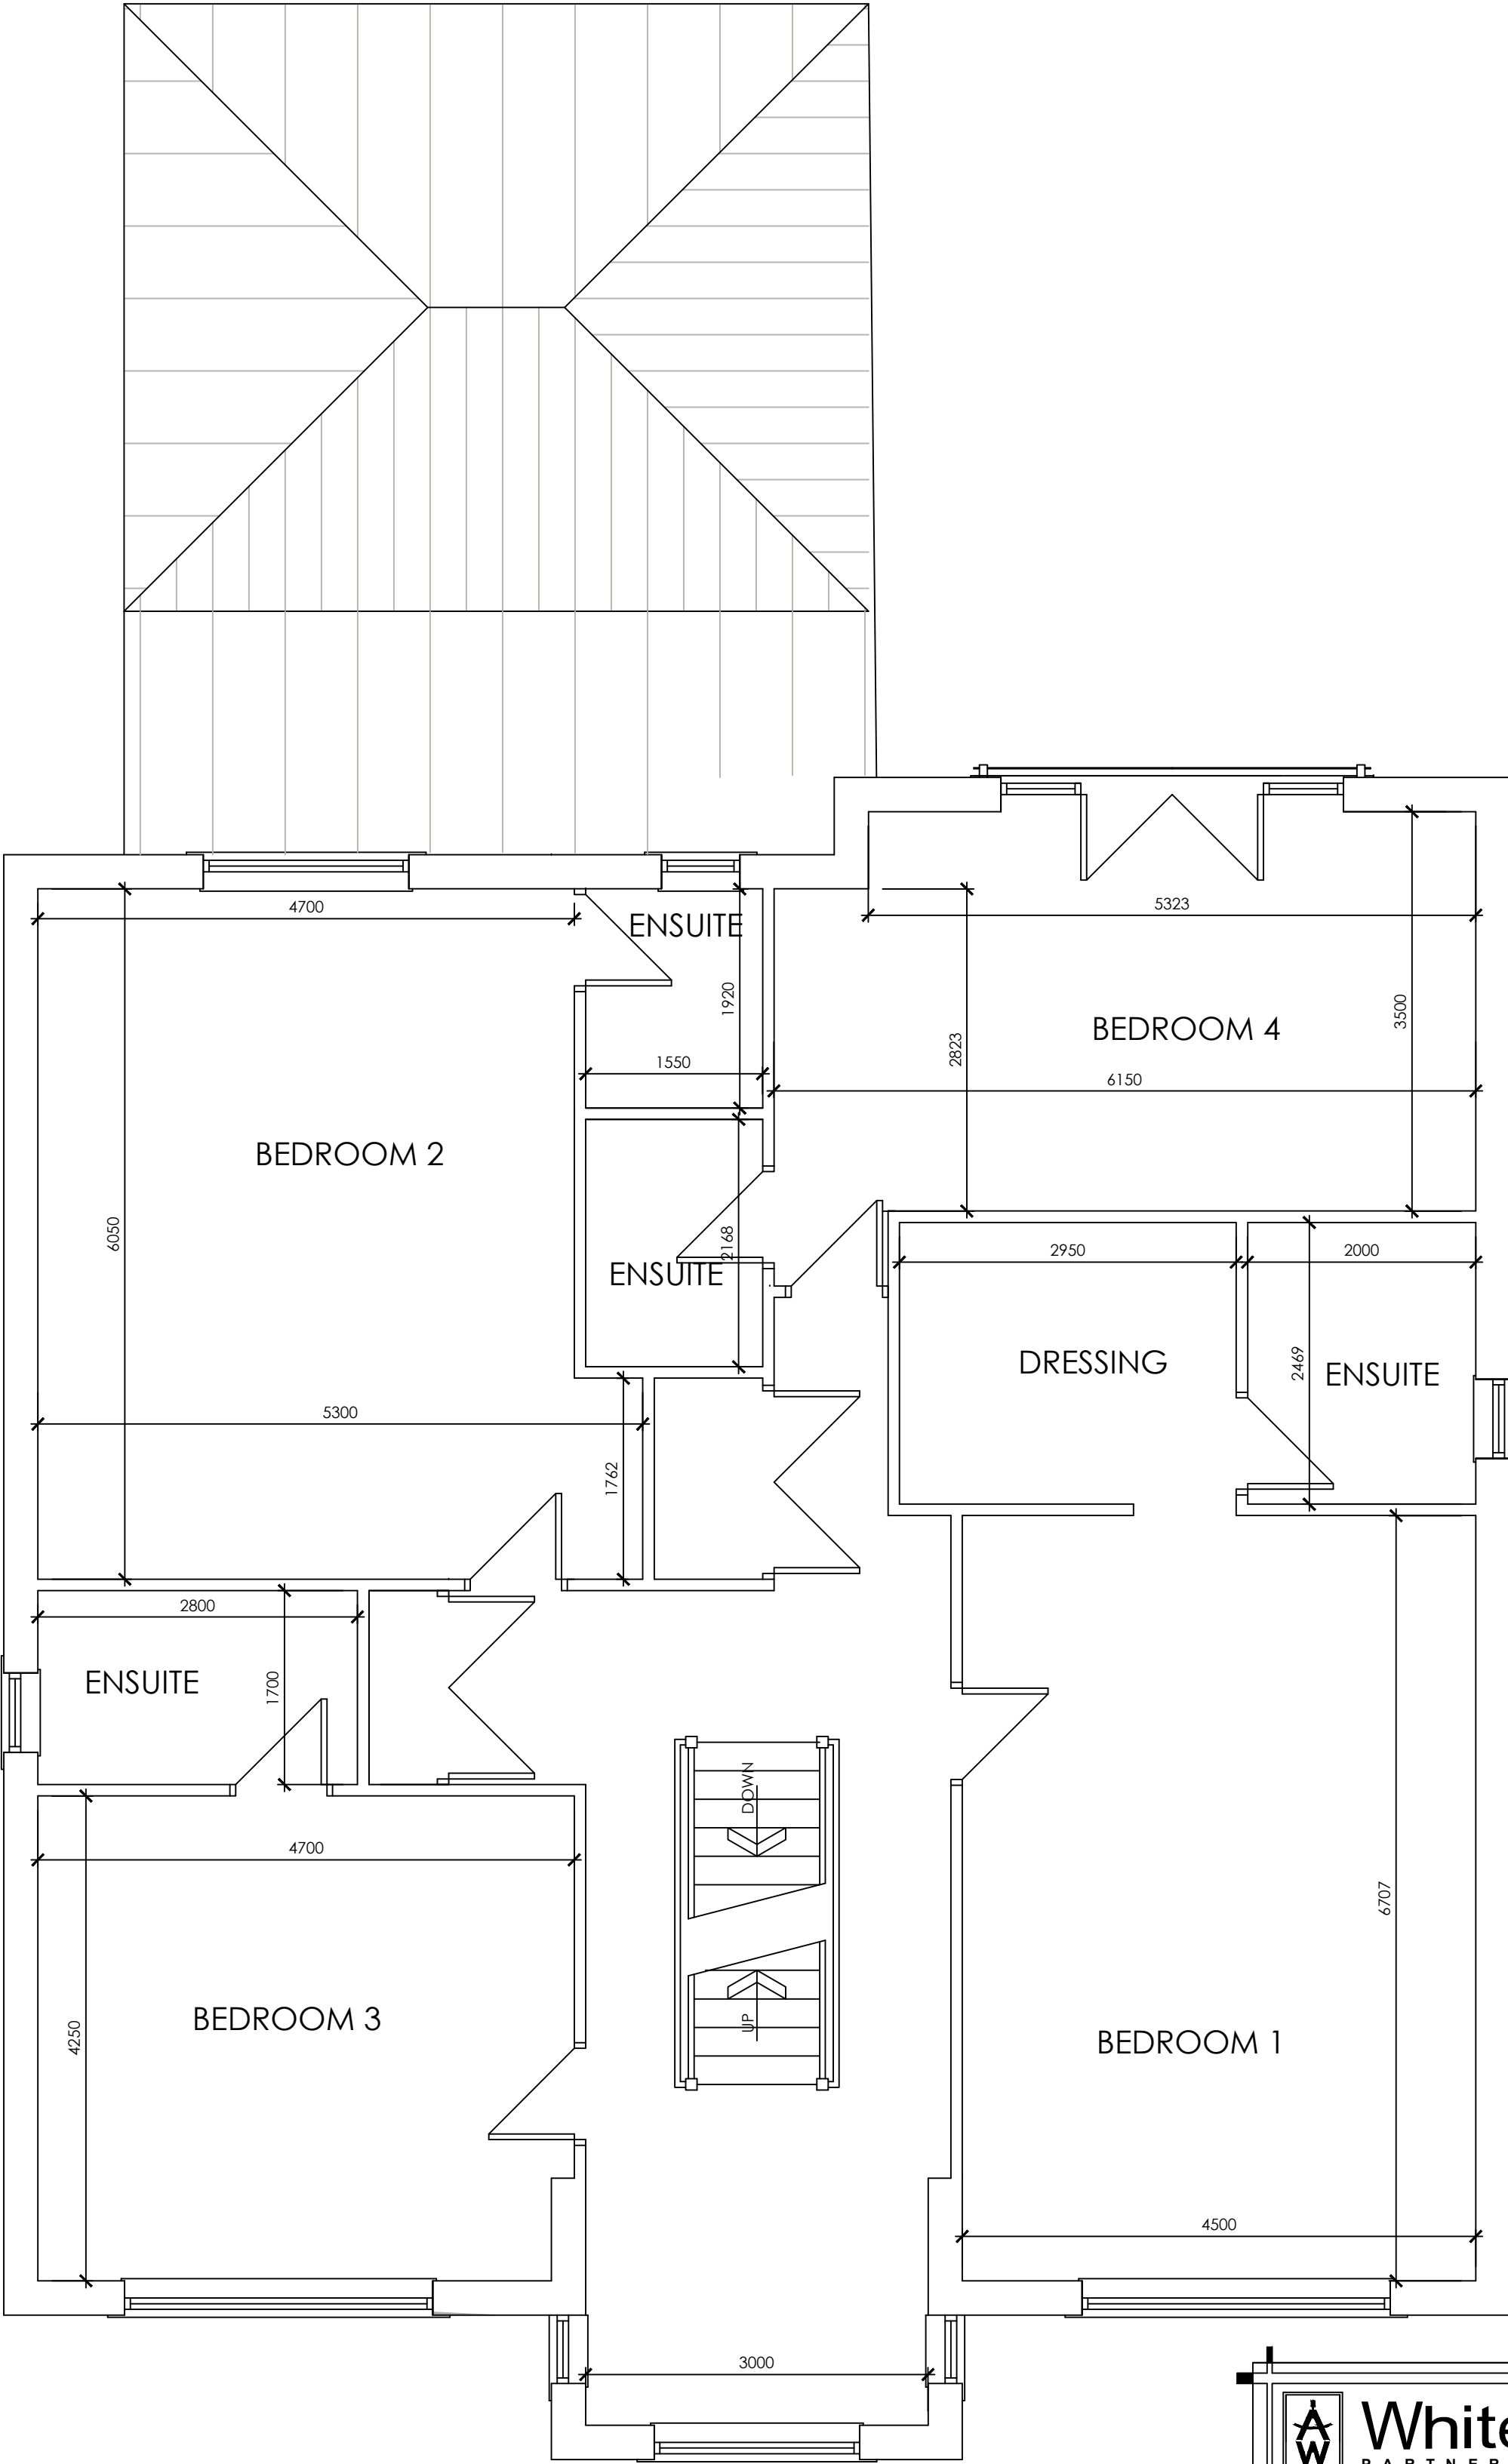


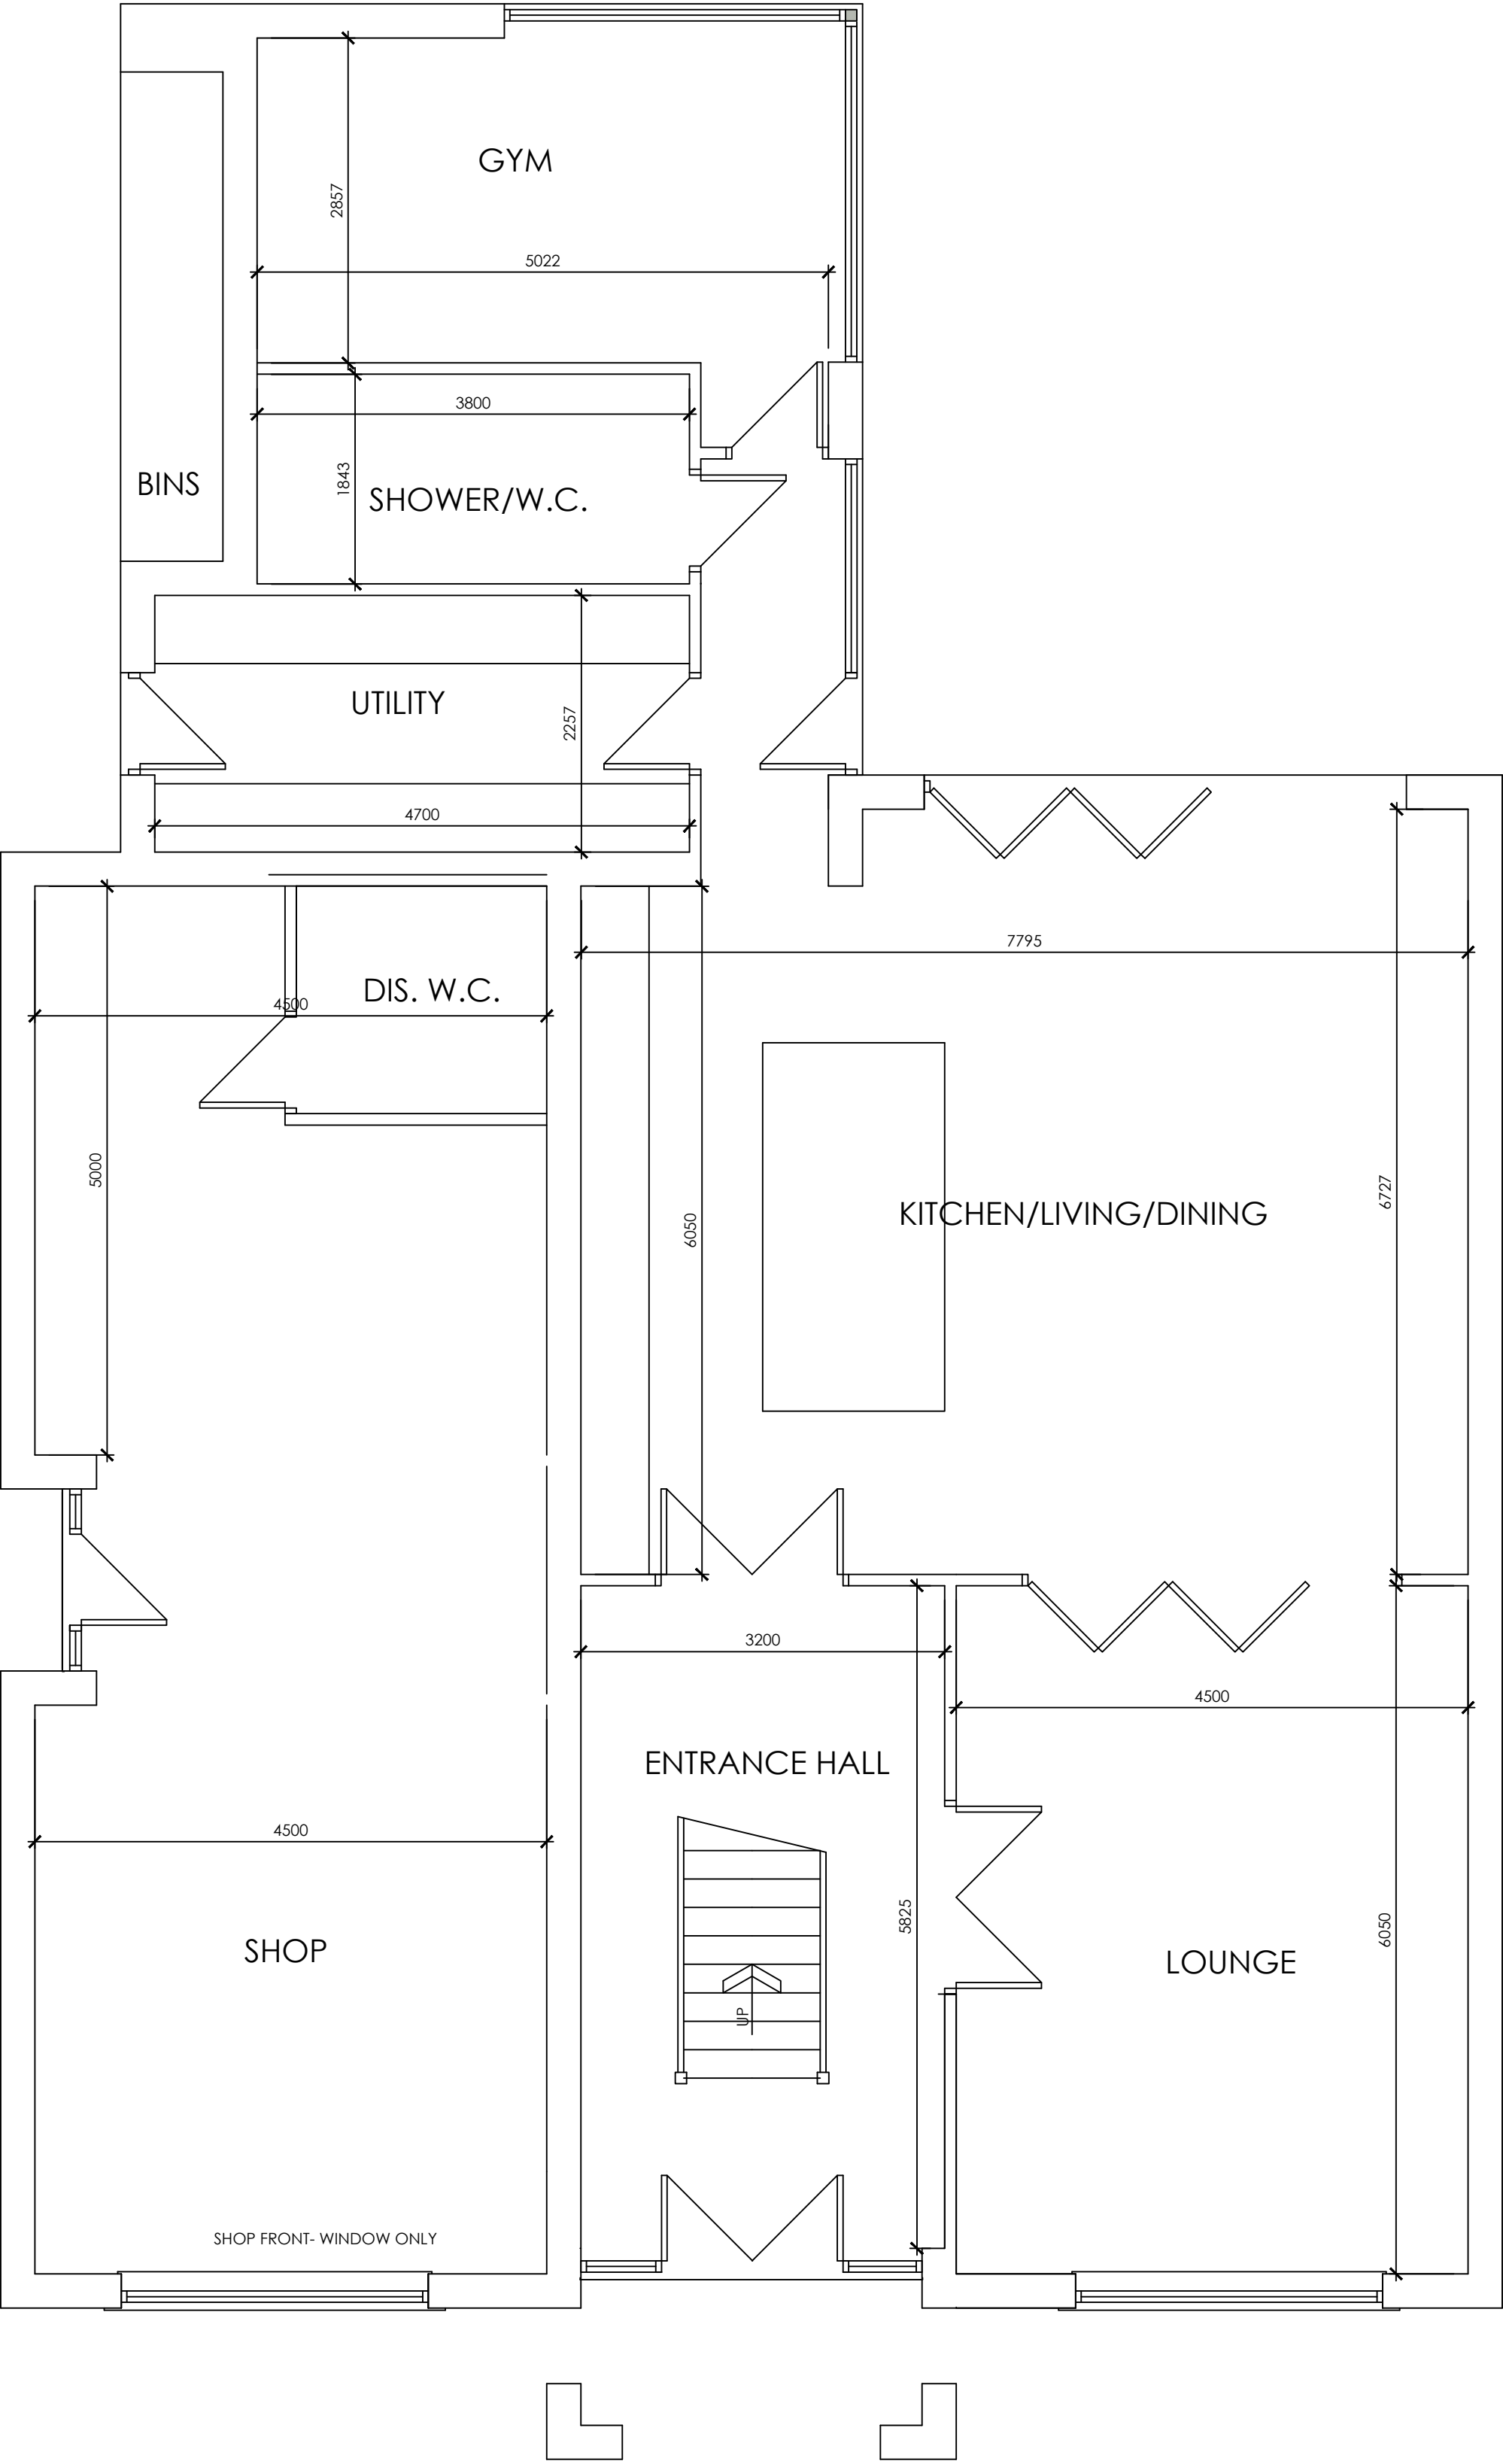

OFFICE ONE,
34 VICTORIA ROAD,
BARNLEY,
S70 2BU

Phone: 01226 208482

Email: info@whiteaguspартnership.co.uk
Web: www.whiteaguspартnership.co.uk

ARCHITECTURAL SERVICES

Project:
PROPOSED DWELLING & RETAIL UNITS
286A SACKUP LANE, STAINCROSS,
BARNLEY S75 5BA

Client:
MRS RAJBIR BAINES

Drawing Title:
GROUND AND FIRST FLOOR PLANS

Date: SEPT 2018
Ref: 17-198
Scale: 1:50 & 1:100 @ A1
Dwg. No: 04
Rev: D

Date	Suffix	Description	Date	Suffix	Description
08-11-18	A	GENERAL REVISIONS			
14-01-19	B	REVISED TO CLIENTS REQUIREMENTS			
13-03-19	C	REVISED FOLLOWING MEETING WITH PLANNING OFFICER			
27-03-19	D	SHOP REVISED			