


Floor Area: 85.1 sq.m./ 916 sq.ft.

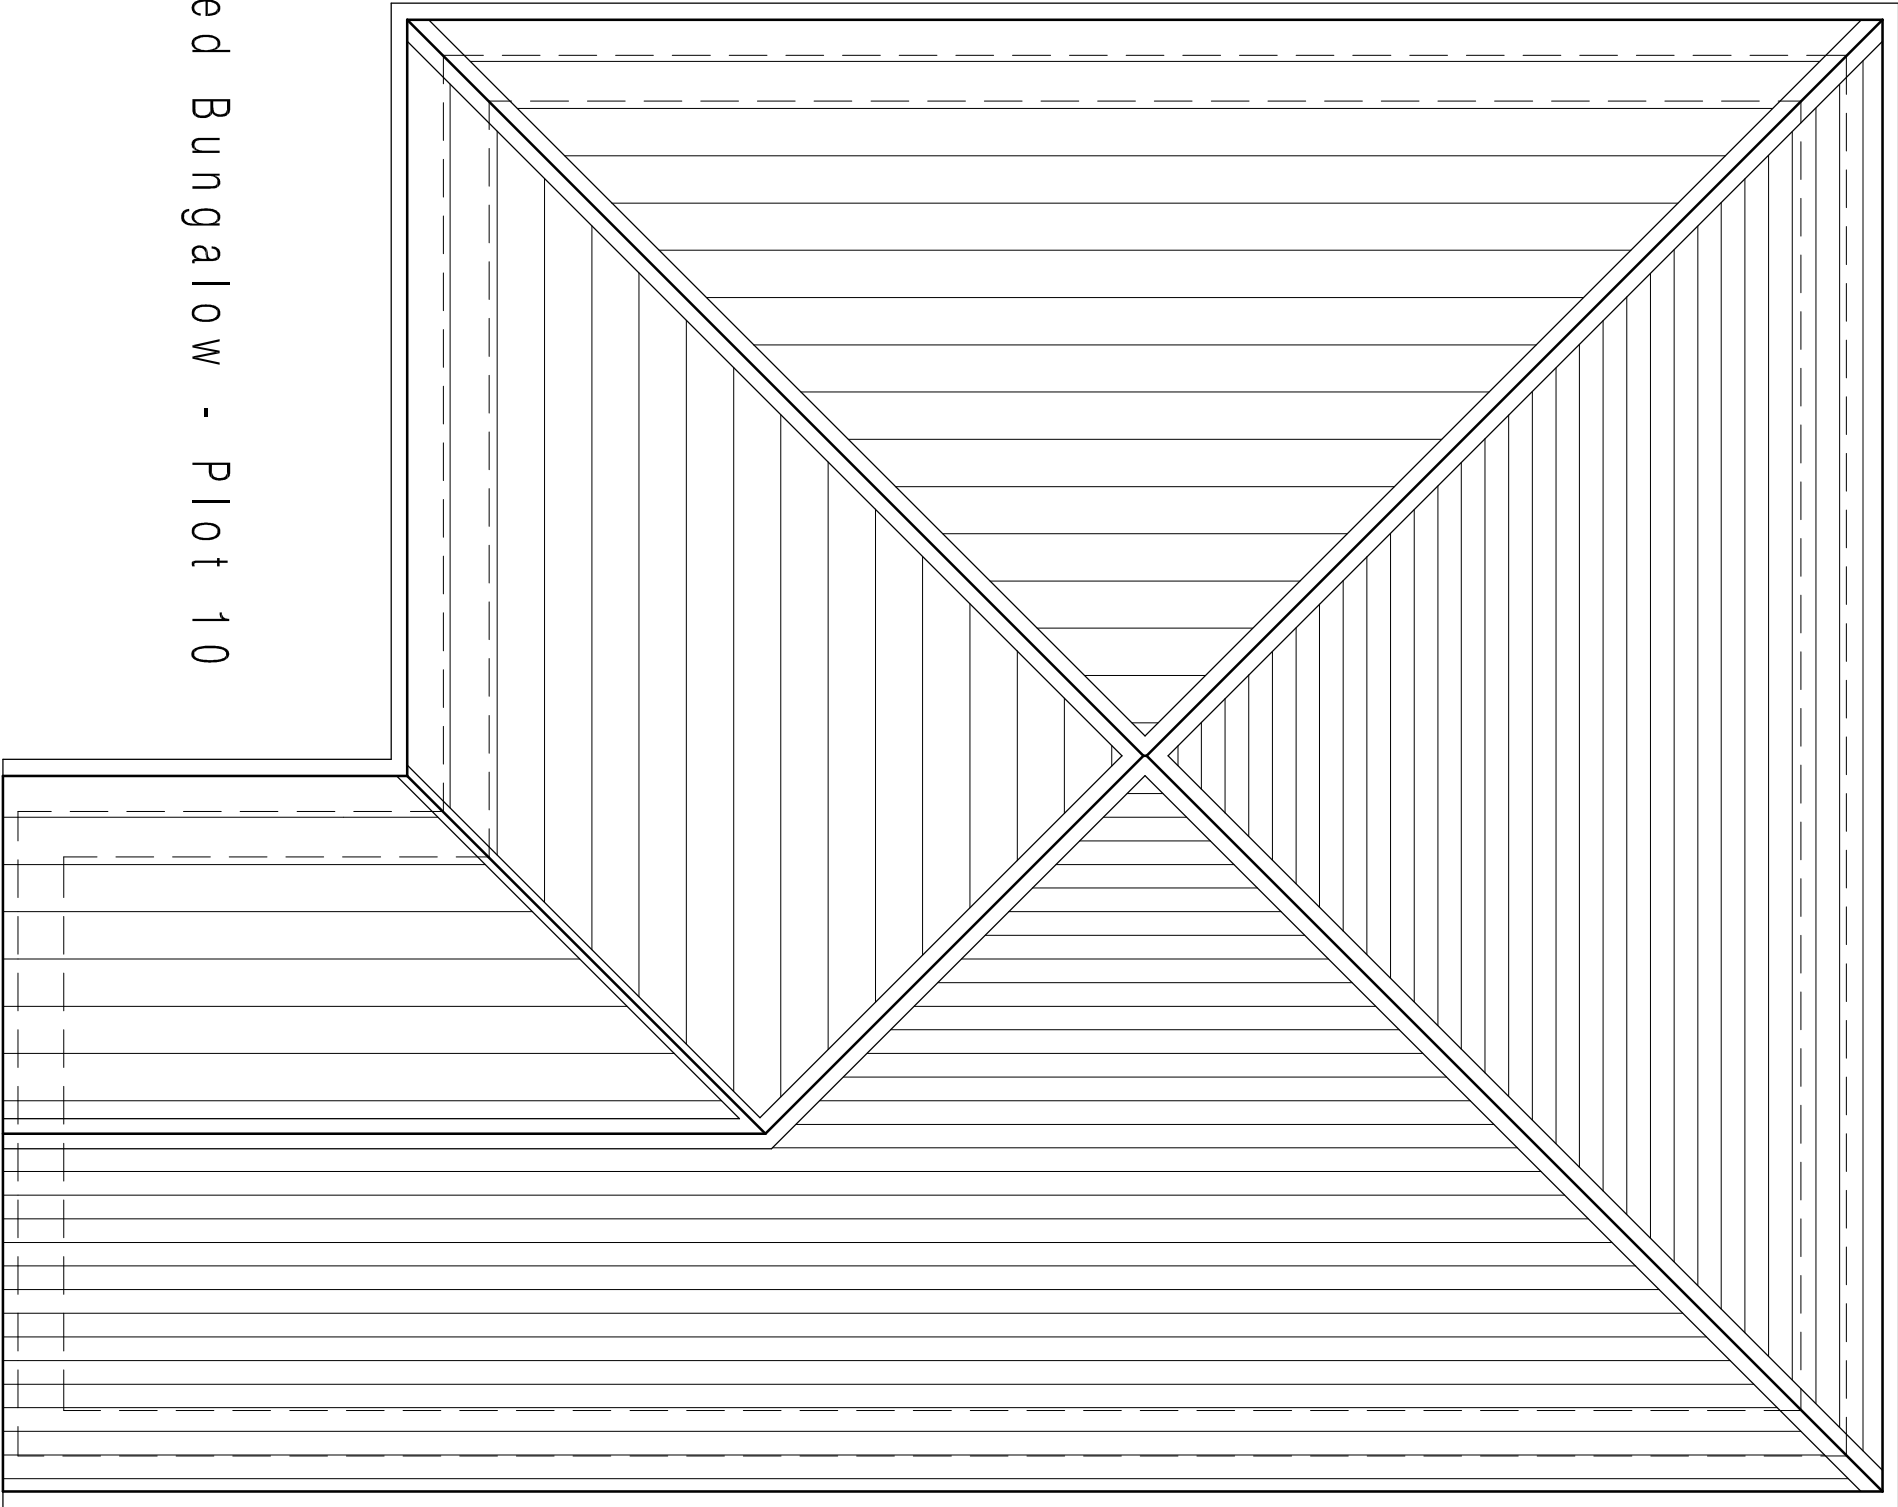

3 Bed Detached Bungalow - Plot 10

NJT DESIGN LIMITED - DISCLAIMER:

This drawing is copyright and shall not be reproduced or used for any other purpose without the written permission of the architect. This drawing must be read in conjunction with all other related drawings and documentation. It is the contractor's responsibility to ensure full compliance with the Building Regulations and all other relevant legislation and standards. The architect does not accept any liability for any errors or omissions in this drawing or any other related drawings and documentation. Materials not in conformity with relevant British or European Standards/Codes of practice or materials known to be deleterious to health & safety must not be used or specified on the project.

XREFS IN THIS DRAWING

No.	Date	Description	Checked By
CLIENT			

OAKWELL HOMES

PROJECT
DEVELOPMENT OF
LAND AT MILTON
CRESCENT - BARNSELEY


TITLE
PROPOSED 3 BED
DETACHED BUNGALOW
ROOF PLAN

DRAWING STATUS
PLANNING APPROVAL

DRAWN	NJT	CHECKED	NJT
-------	-----	---------	-----

SCALE 1:50 @ A3

DATE OCTOBER 2010

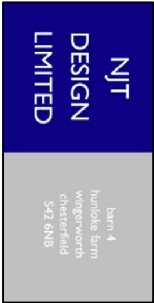

JOB NO.	DRAWING NUMBER	REV
08-012	A(00)-05	-