



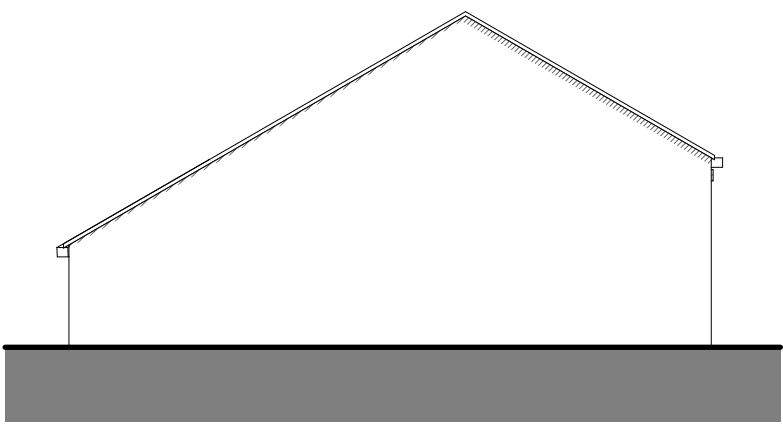


Proposed Garage North Elevation - 1:100

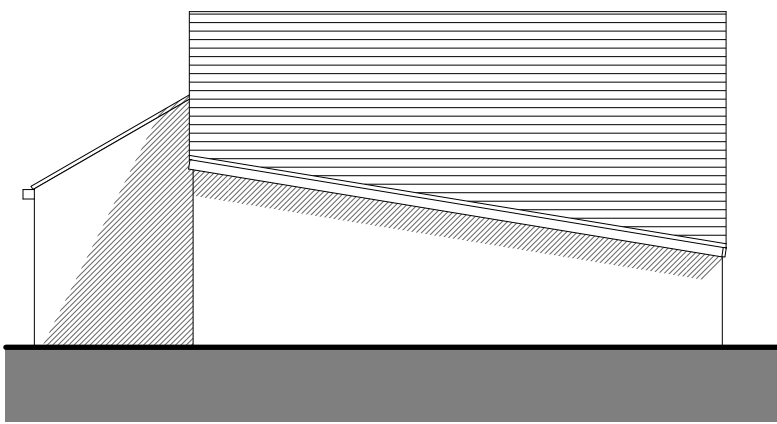


Proposed Garage East Elevation - 1:100




Proposed Garage South Elevation - 1:100

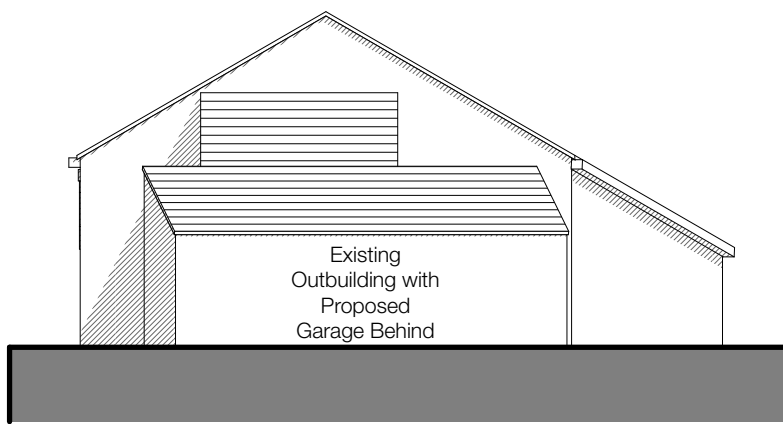

Proposed Garage West Elevation - 1:100

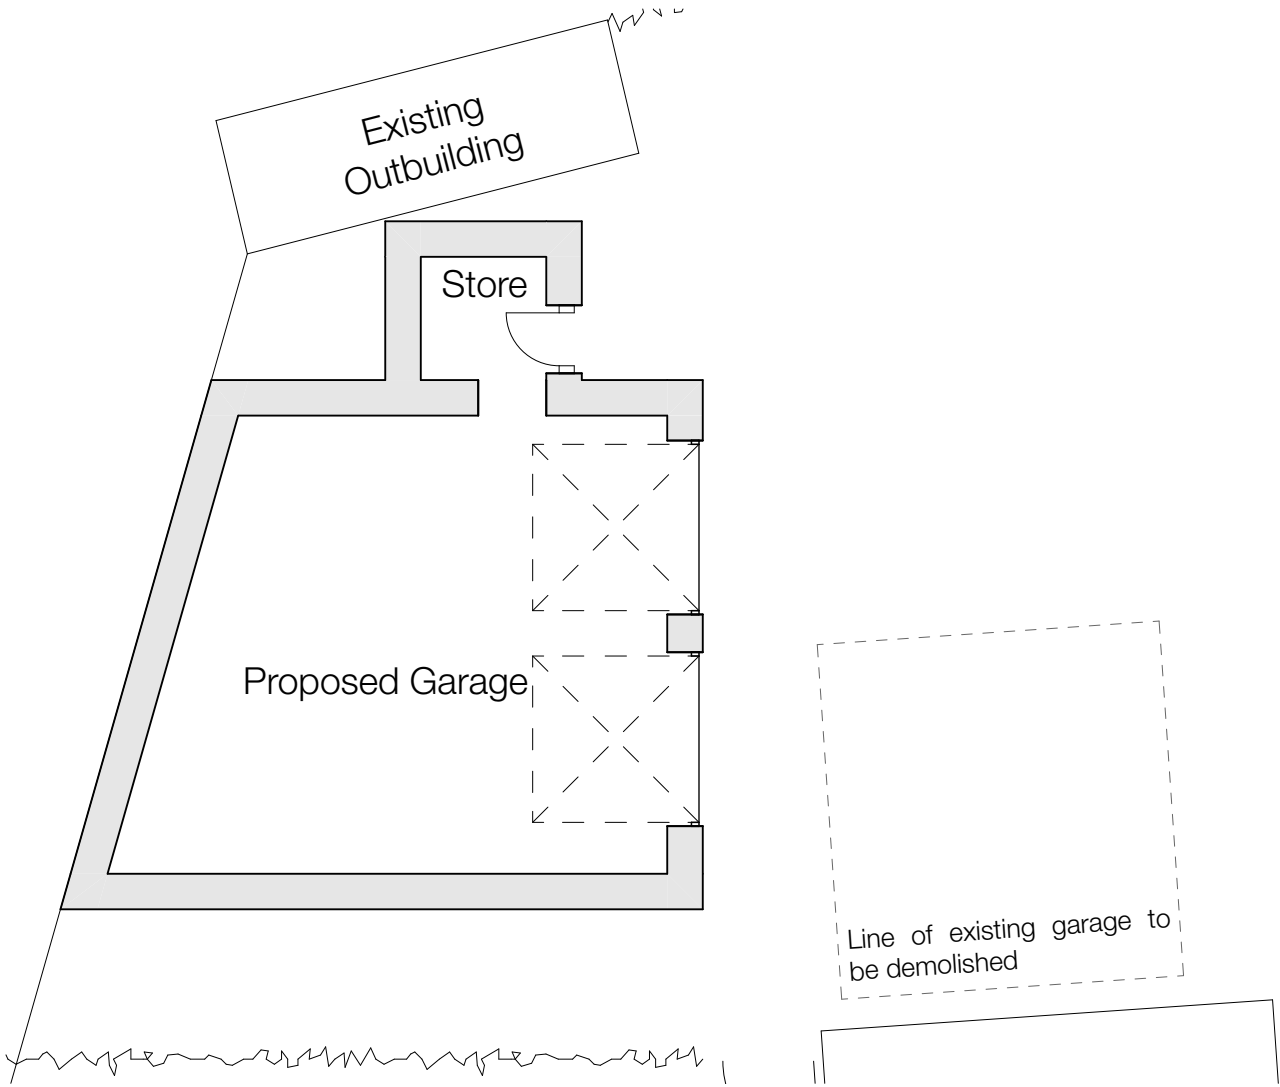

Proposed Garage Floor Plan - 1:100

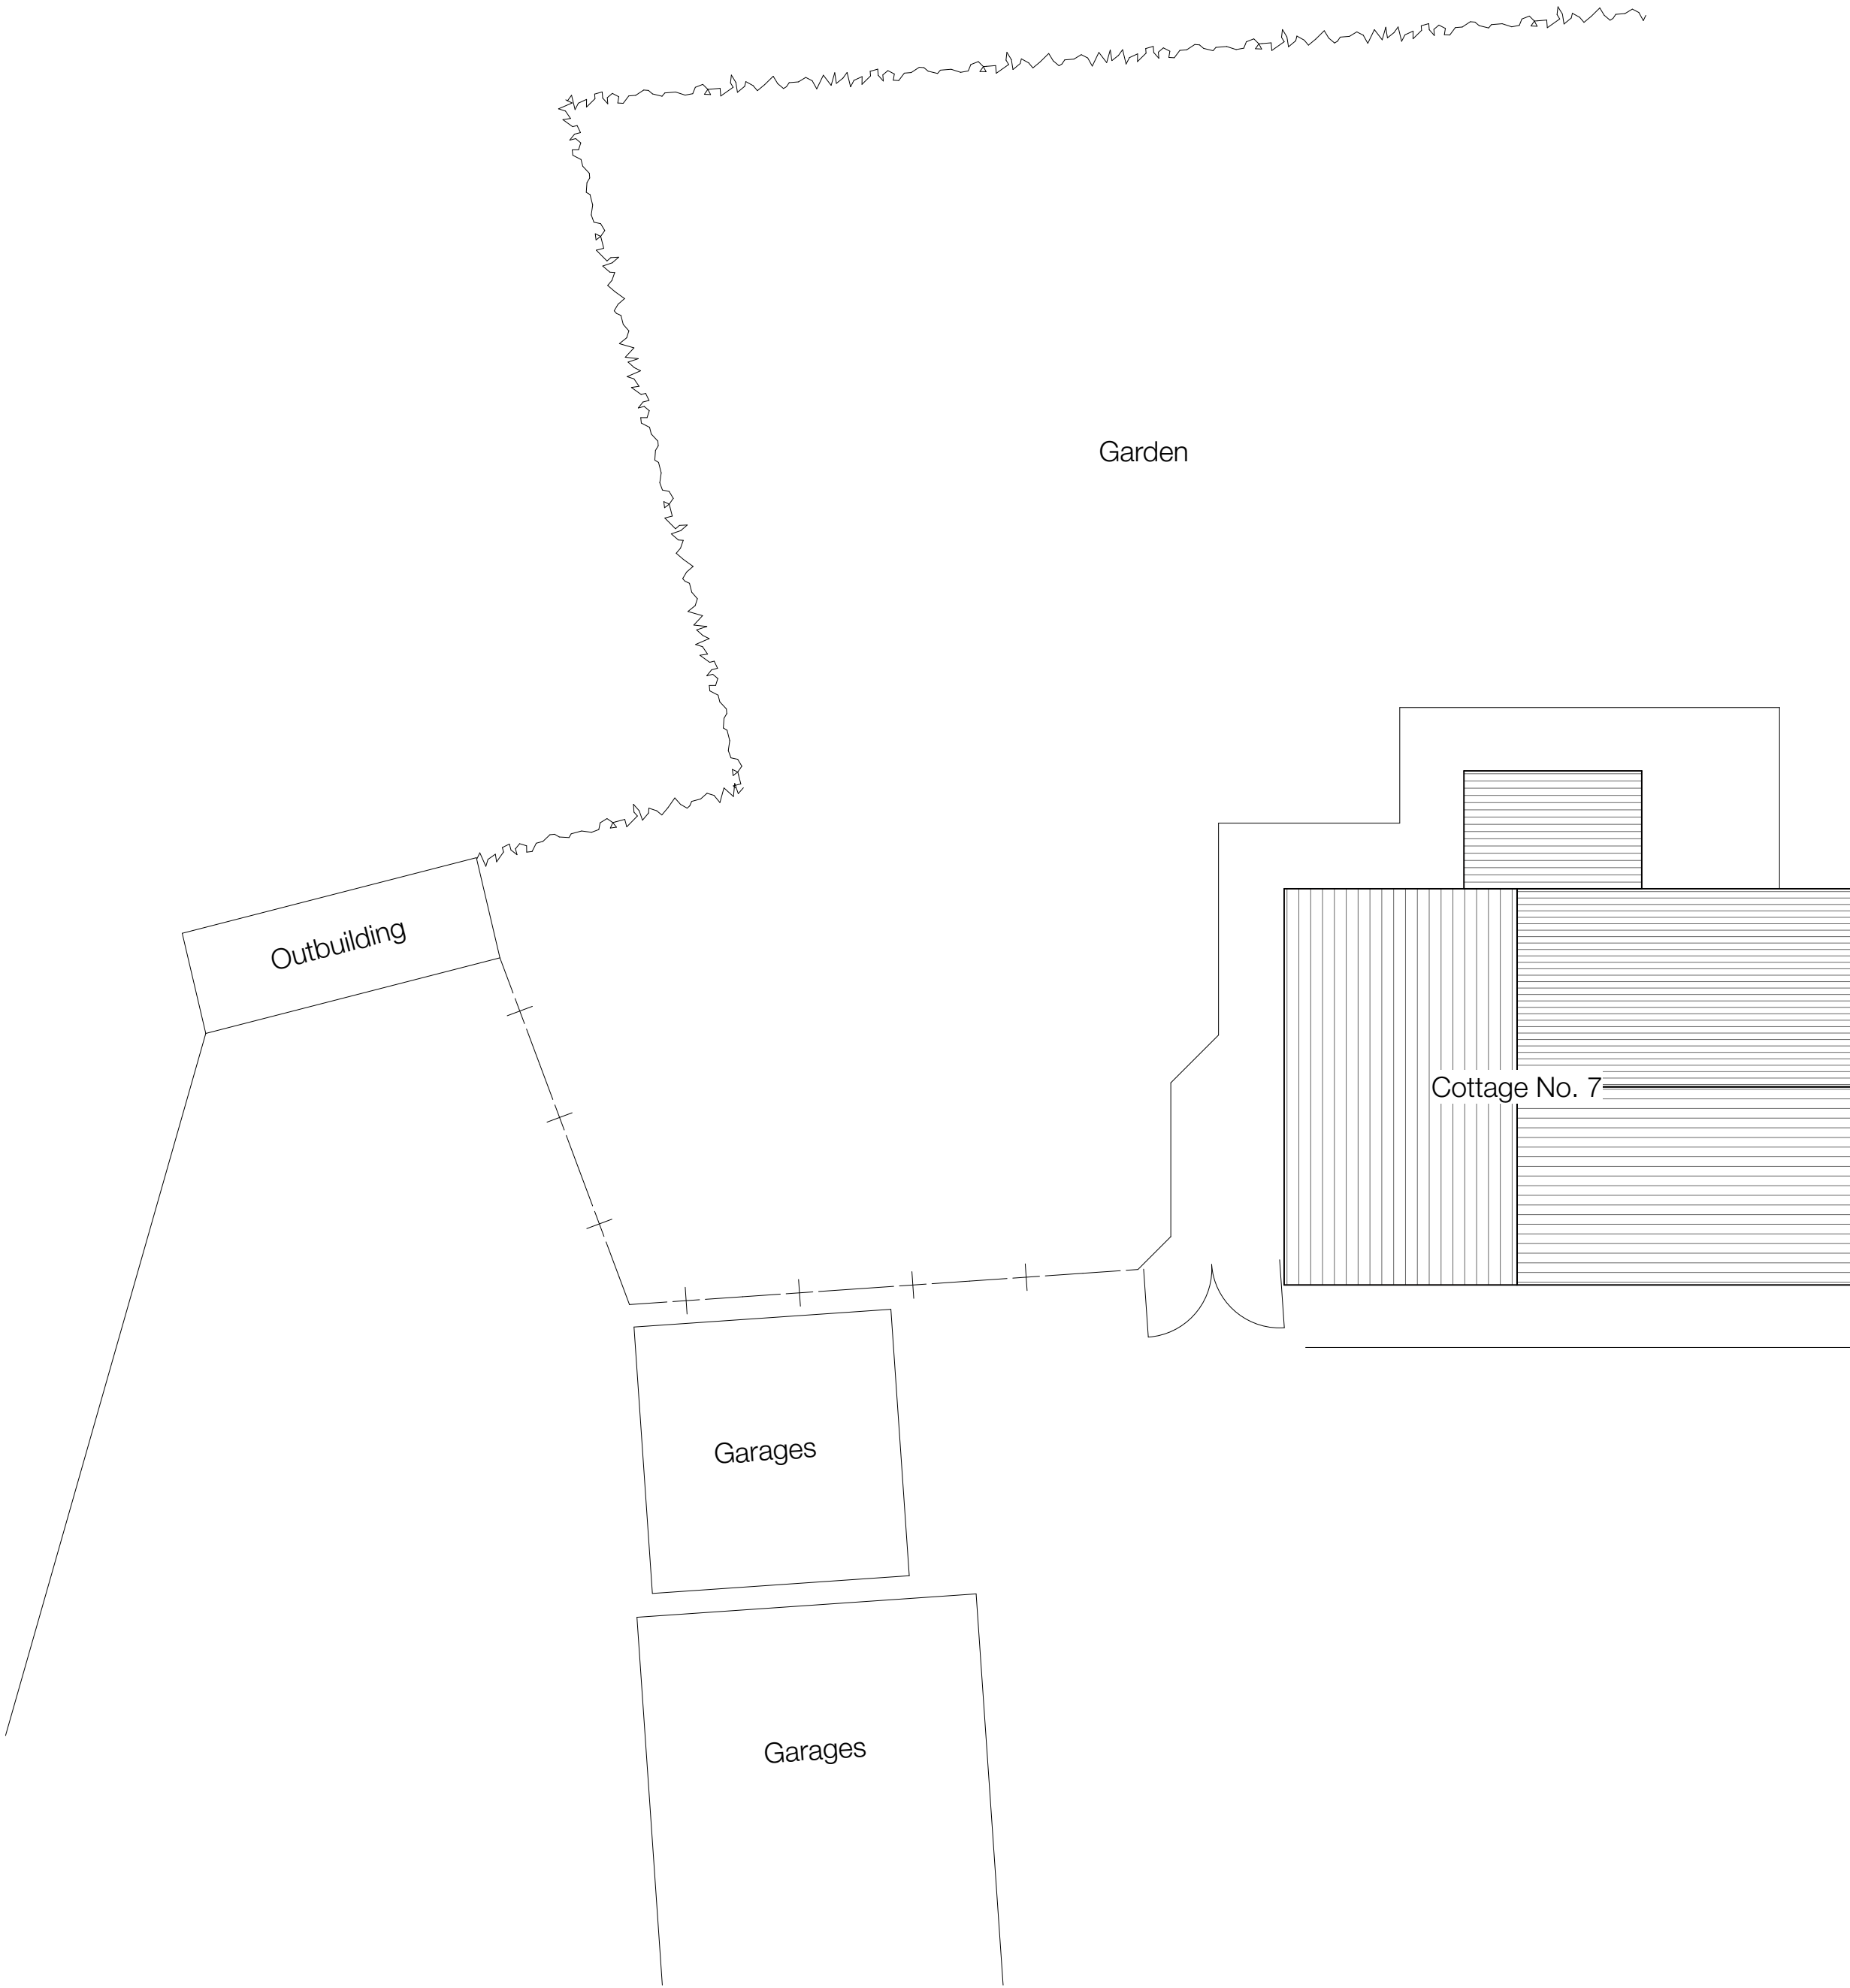

Existing Site Plan - 1:100




Proposed Site Plan - 1:100

## Notes

Do not scale from drawing, use figured dimensions only.  
All dimensions must be checked and verified on site prior to commencement of work and Architect to be notified of any discrepancies.  
This drawing is intended to permit overall scheme proposals only and cannot be used for construction purposes without further information.

| Rev | Description                                      | Drawn | Date     |
|-----|--------------------------------------------------|-------|----------|
| •   | Drawing created.                                 | -     | -        |
| A   | Proposed garage floor plan and elevations added. | KMA   | 04.03.22 |
| B   | Proposed garage West elevation added.            | KMA   | 23.03.22 |

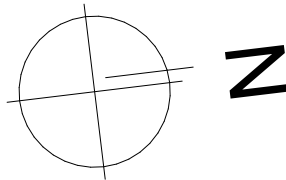

## Project Description Extension and Alterations

Site Address  
7 Norcroft Cottages, Norcroft Lane,  
Barnsley, S75 4DY.

Client  
Mr & Mrs A Fraser

Status  
Sketch Scheme

Company  
AD

Drawing  
Existing & Proposed Site Plan

Scale @ A1  
1:100

Date  
November 2021

Drawn  
FWG

Checked  
•

Drawing No.  
3478 (0-) 02

Revision  
B

**ONE17**

ARCHITECTS & INTERIOR DESIGNERS

The Dyehouse, Armitage Bridge  
Huddersfield, West Yorkshire HD4 7PD

T 01484 668 000 F 01484 668 001  
E solutions@one17design.com

**ONE17DESIGN.COM**