


Drawing No.	Rev No.
MVW001	-006

- FLOOR CONSTRUCTION
1. All floor joists to be grade C16, unless noted otherwise at max 600 pitch hung with joist hangers.
 2. Strutting required to all floor joists at mid-span with clear spans less than 2.5m. Where spans are in excess of 2.5m, strutting is required at 1/3rd intervals.
 3. Struts to be solid timber 38mm x 0.75 depth of floor joist.
 4. V313 grade chipboard T&G flooring, 2400x600x19mm thick.

STEEL BEAM TO SUPPORT FLOOR 203 x 133 x 26 UB. BEAM TO HAVE 30 MINUTES FIRE PROTECTION.
200 x 200 PADSTONE TO WALL.

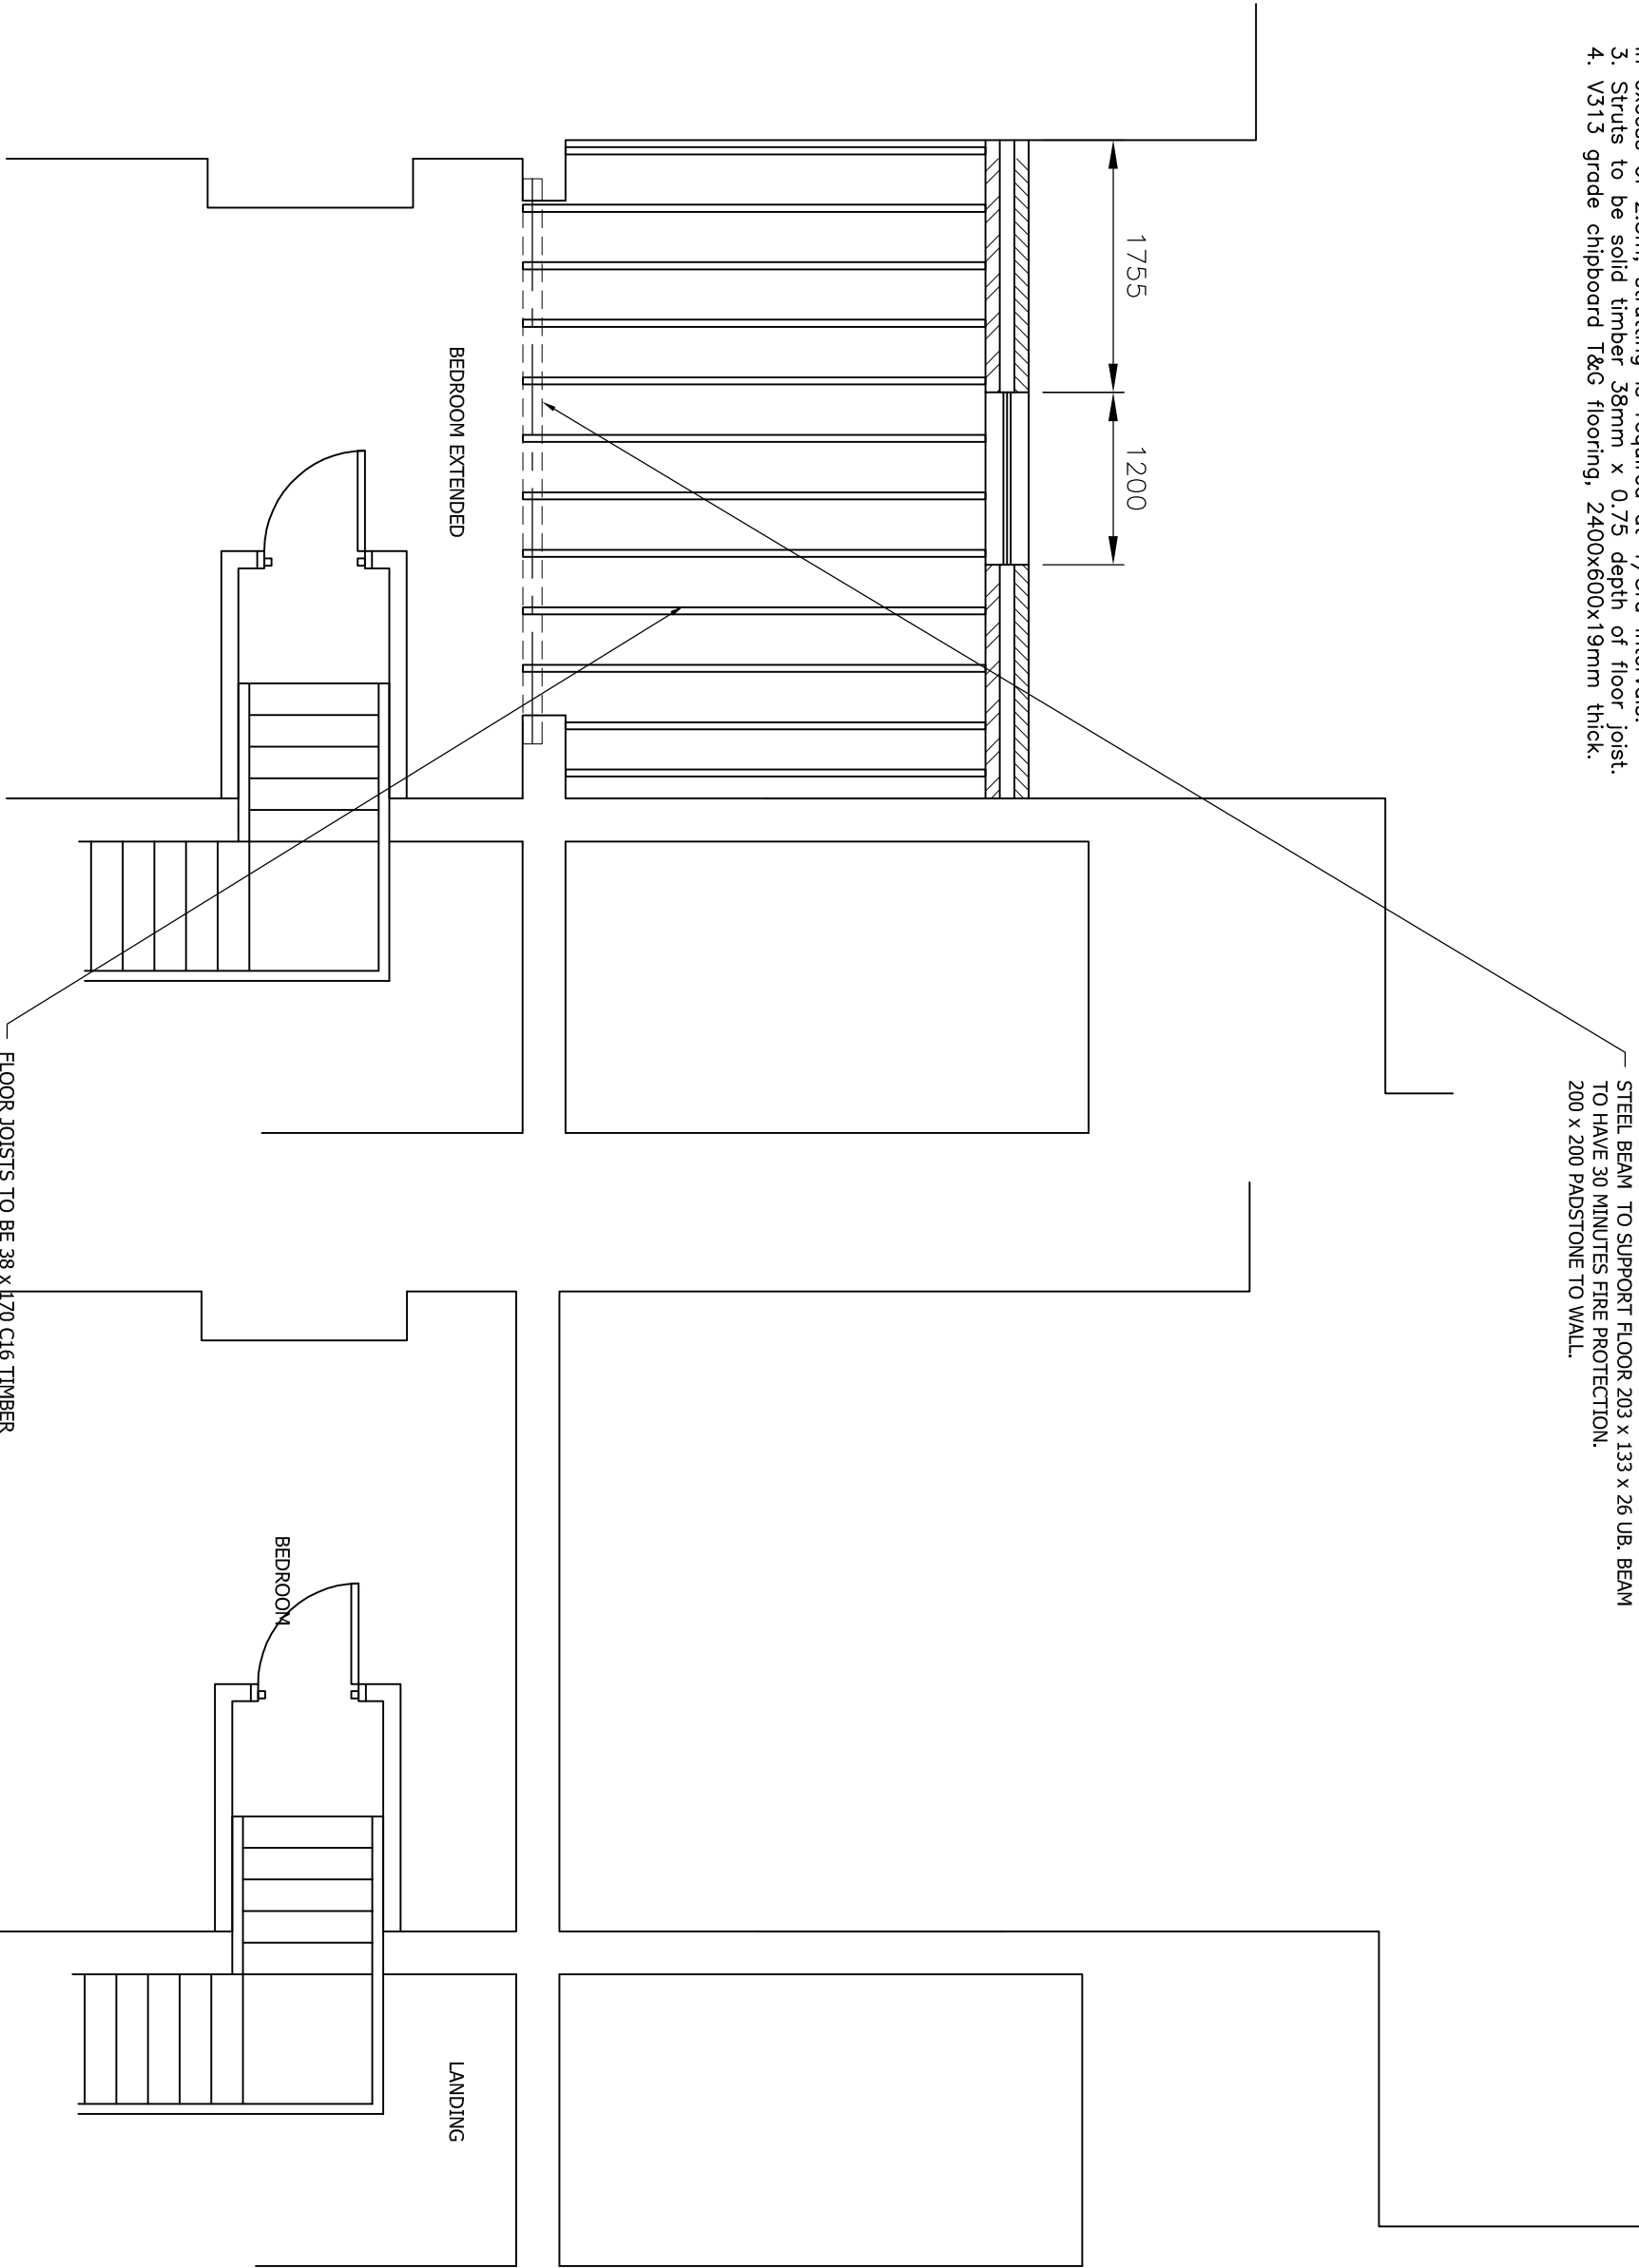

DO NOT SCALE: Contractor to check all dimensions and report any omissions or errors

NOTES

Rev	Description	By	CHK	App	Date
-----	-------------	----	-----	-----	------

JRB DESIGNS Ltd
1 Saville Road
Cudworth
Barnsley
S72 8LT
Tel: 01226 383542
Fax: 01226 380078
Mob: 07970 541132
Email: joine@jrbdesigns.co.uk

This drawing is copyright. © Jrbdesigns Ltd.

Client
MRS V WINFIELD

Drawing Title

PROPOSED PLANS SF

Address

121 DODWORTH ROAD
BARNSELEY
S70 6HL

Project Title:

PROPOSED FOUR STOREY
REAR EXTENSION

Purpose of Issue:

CONSTRUCTION

Drawing Status

FIRST ISSUE

Scale at A3	Drawn By	Date
AS SHOWN	JRB	31/03/2014
Checked By	Date	Approved By
31/03/2014	31/03/2014	31/03/2014
Project No.	Drawing No.	Revision
MVW001	006	-

APPROVAL: ☒ INFORMATION ☐ TENDER ☐ CONTRACT ☐ CONSTRUCTION ☐

PROPOSED FIRST FLOOR PLAN

SCALE 1:50 AT A3

EXISTING FIRST FLOOR PLAN

SCALE 1:50 AT A3