




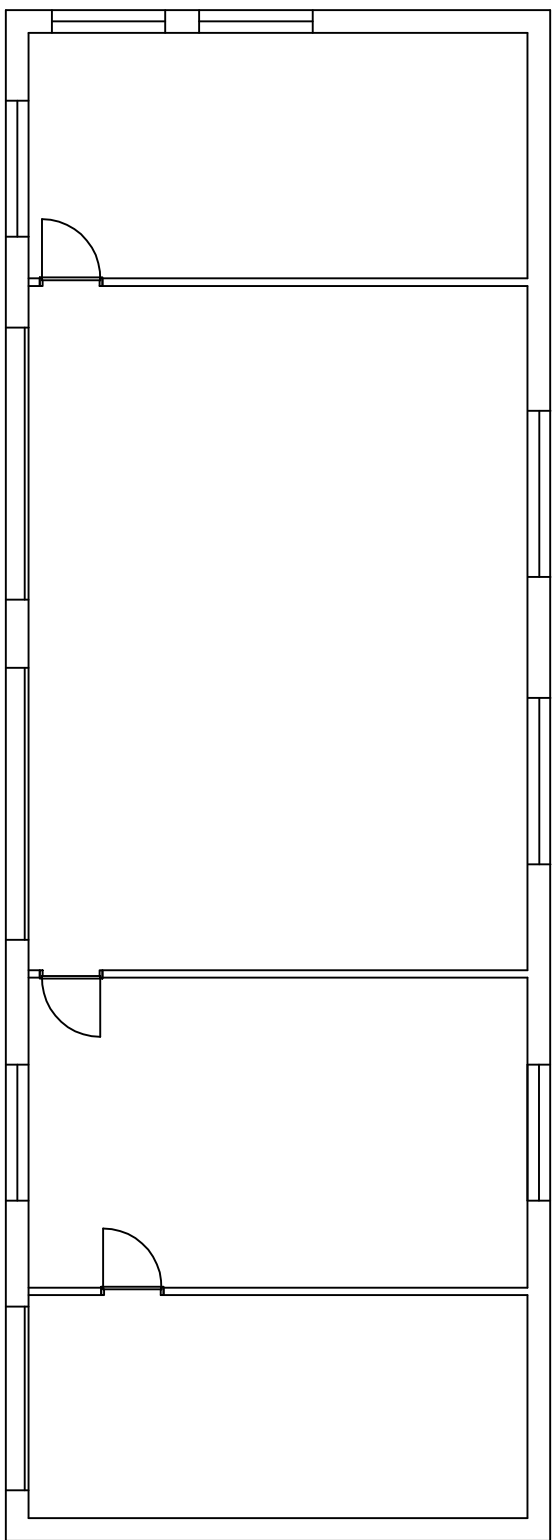


PLAN

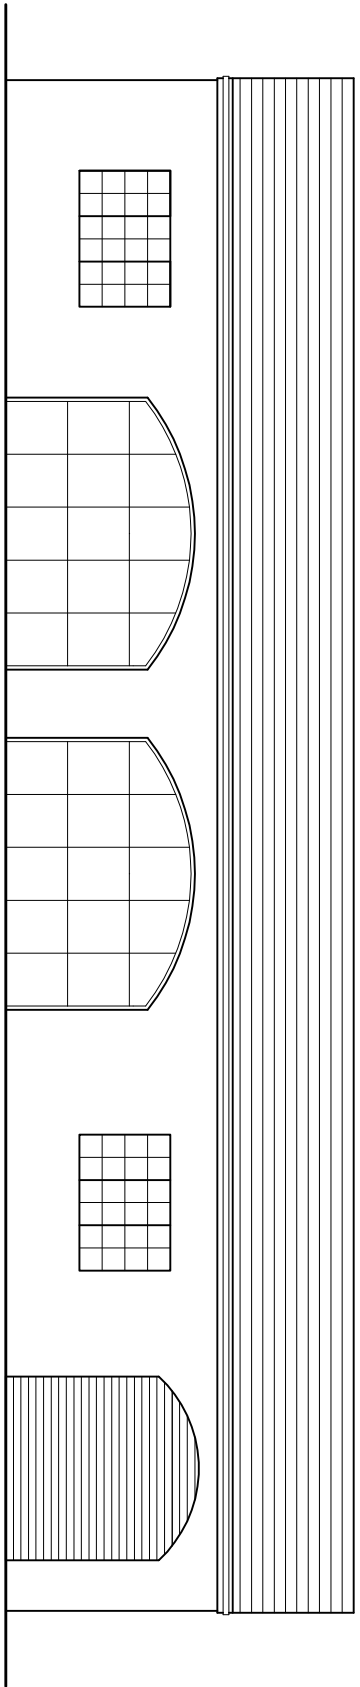


FRONT ELEVATION (SOUTH)

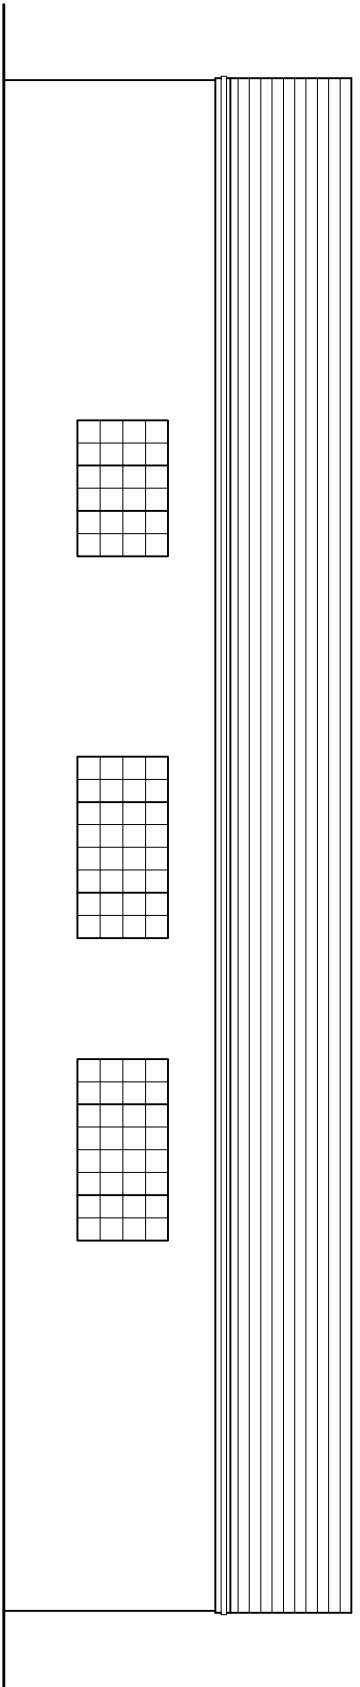

REAR ELEVATION

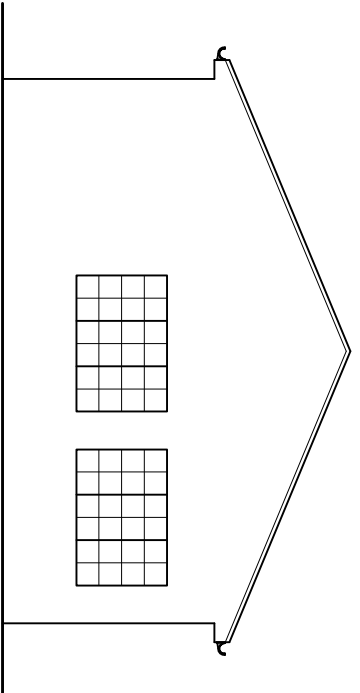


WEST ELEVATION

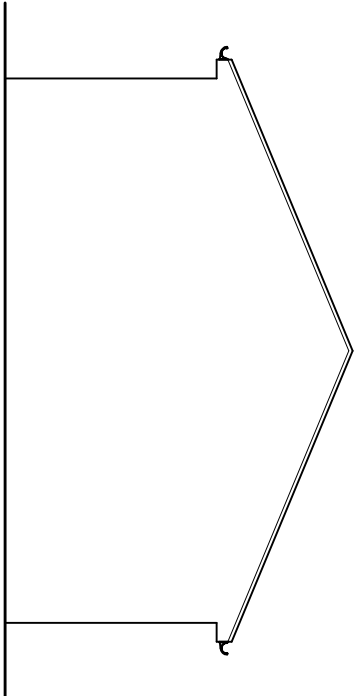


EAST ELEVATION


EXISTING

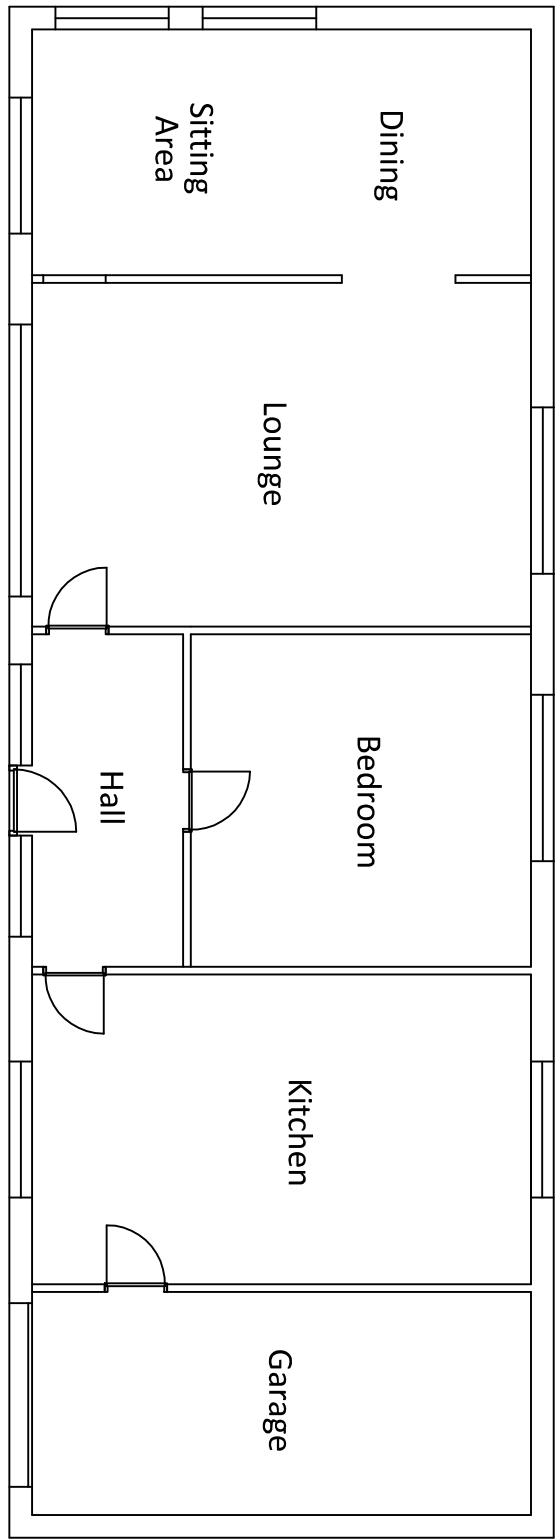


PLAN

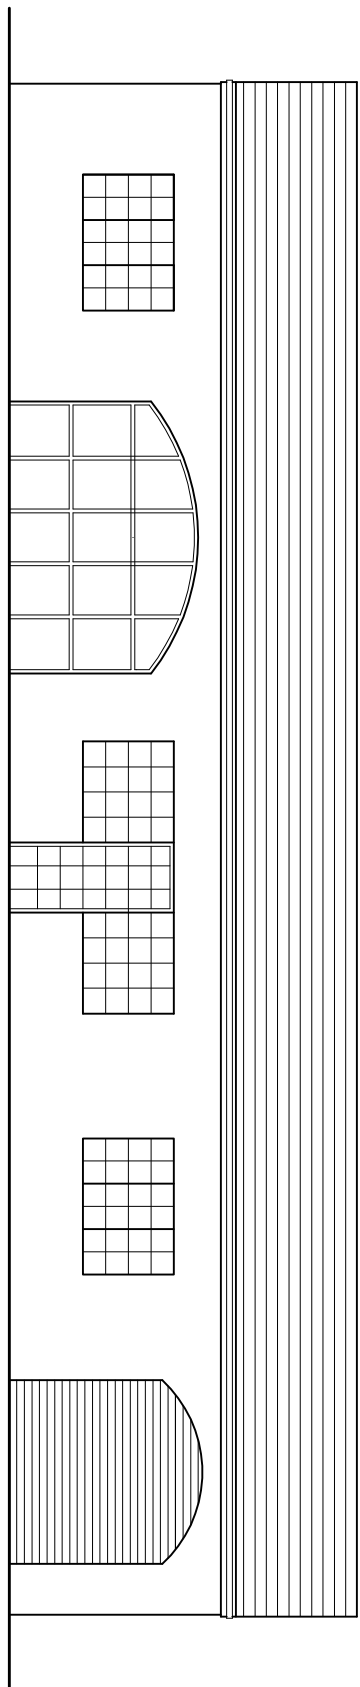


FRONT ELEVATION (SOUTH)

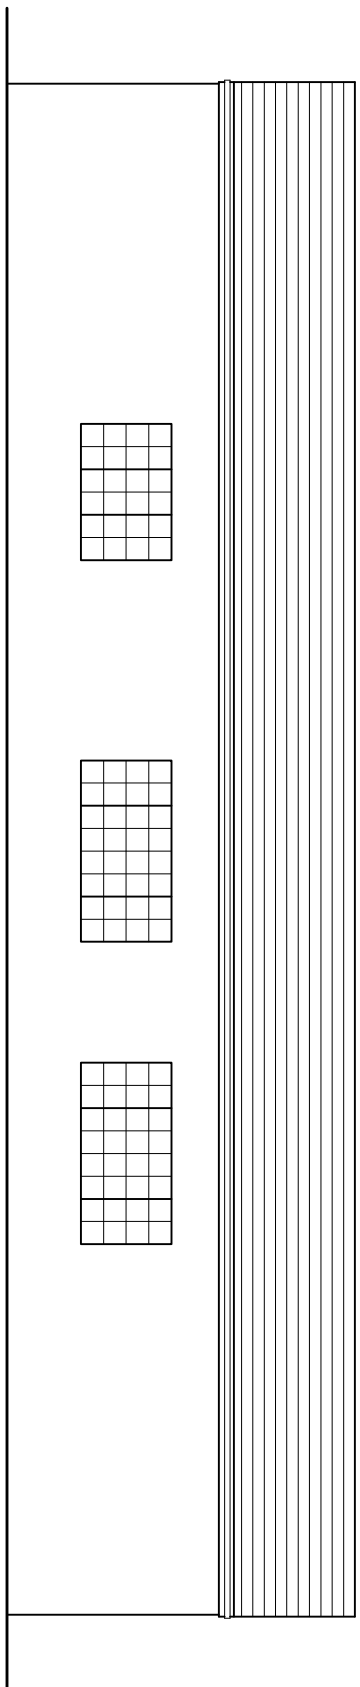

REAR ELEVATION

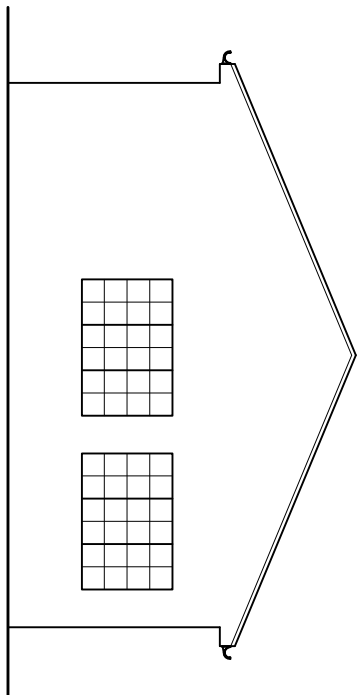

WEST ELEVATION

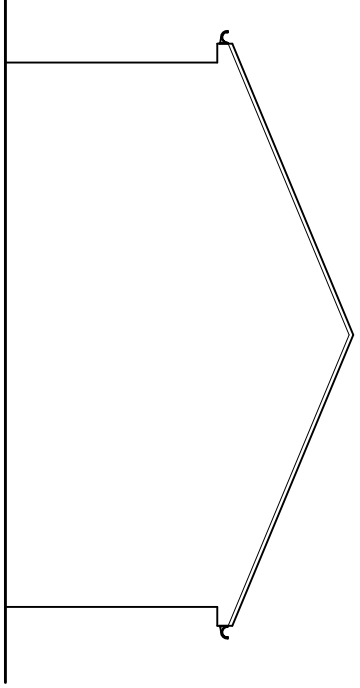

EAST ELEVATION

PROPOSED

TITLE			
EXISTING PLAN AND ELEVATIONS PROPOSED PLAN AND ELEVATION			
PROJECT			
CHANGE OF USE OF EXISTING OUTBUILDING TO SINGLE RESIDENTIAL DWELLING			
CLIENT			
MR. R. AUCKLAND SCOUT BRIDGE FARM 17, HODDERSFIELD ROAD PENSTONE S36 7BX			
DESIGN AND BUILDING SERVICES			
M. J. COATES & COMPANY 2, UNITY HALL COURT HAGGMAN ROAD WATFORD WD17 1ED			
LAND SERVICES - COMPUTER AIDED DESIGN BUILDING SERVICES			
SCALE			
PLAN DRAWING 1:100		DATE	
DRAWN BY		CHECKED	
MJC		JUNE 2013	
DRAWING NO		REVISION	
287-P02			