


COPYRIGHT: This drawing and design and all the information contained therein is the sole copyright of M J H Design and reproduction in any form without written permission is obtained in writing.
NOTES:
All dimensions must be checked on site and not scaled from this drawing.

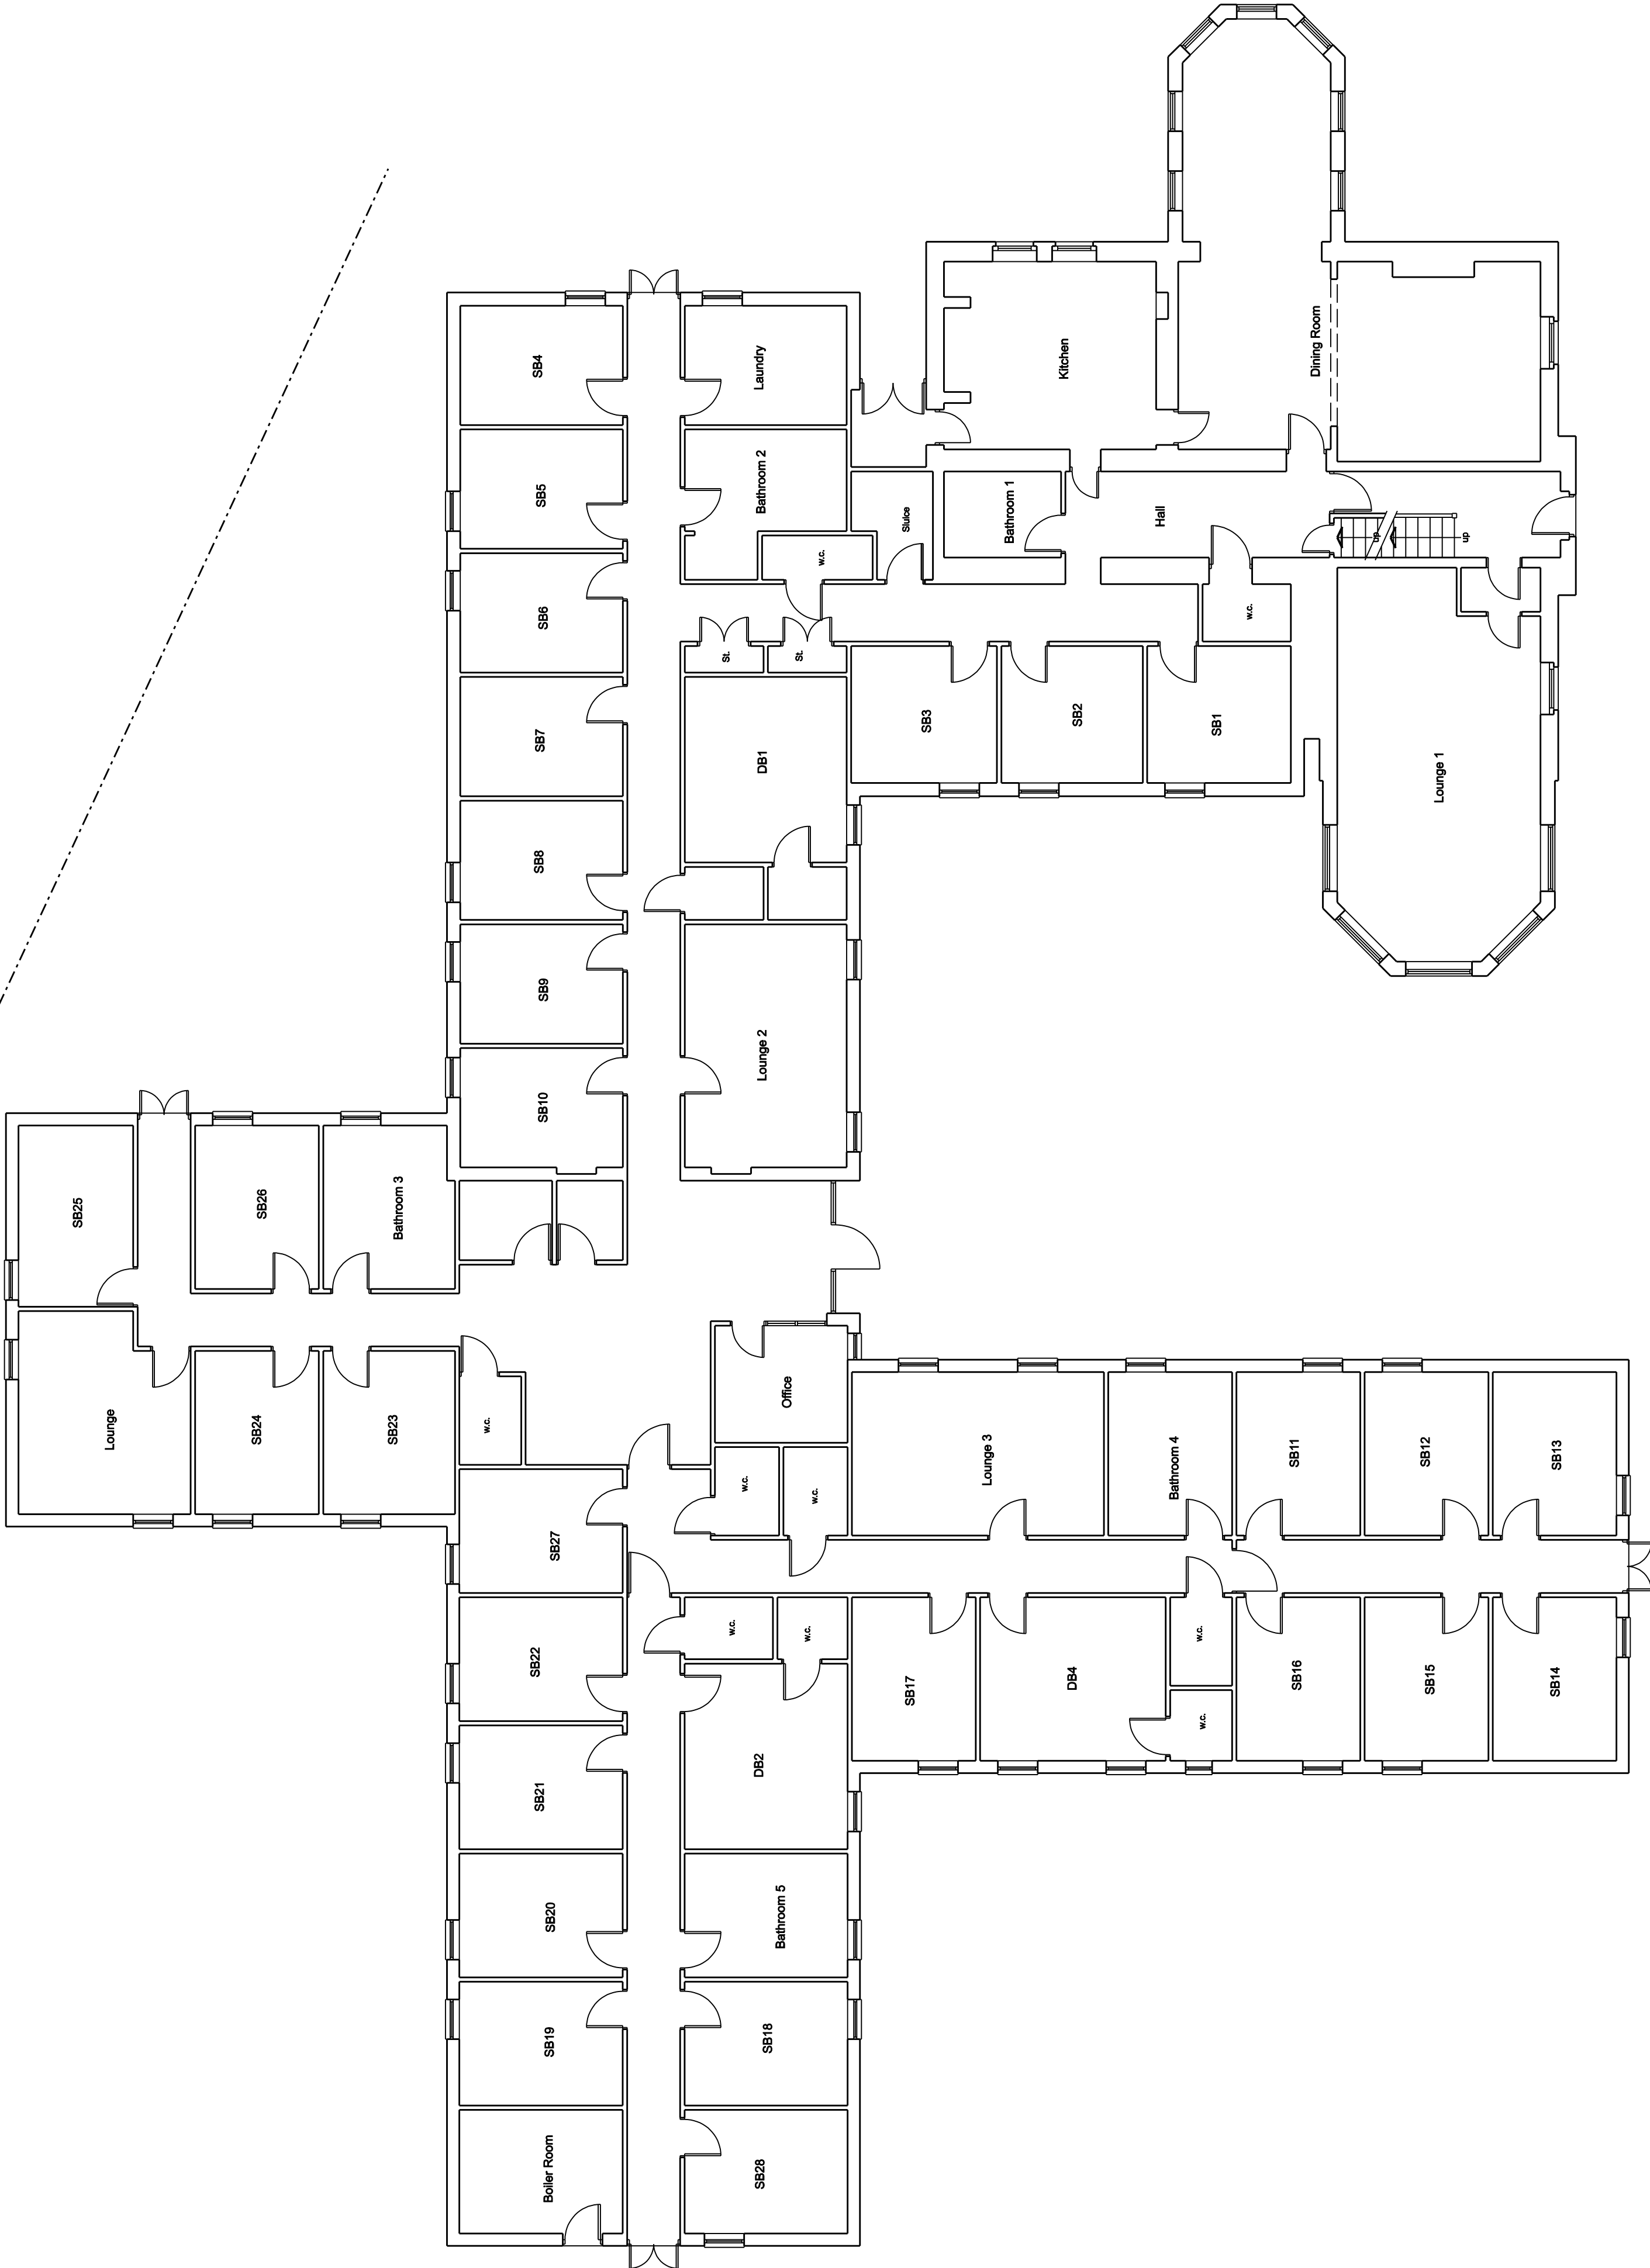

A			Date		Revisions

© Copyright

MJH
Design
Architectural Services

53 Bartholomew Street
Huddersfield
Barnsley
S73 8LB

Tel: 07697548711
e-mail: concorde.nj@virgin.net

Client	Mr A H Choudhry
Project	Proposed Alterations Hunningley Grange 237 Doncaster Road Barnsley
Title	

Existing Ground Floor Plan		
Scale	1:100	
Drawn by	MJH	Date Dec 2013
Drawing No.	Revision	
	922-01	