



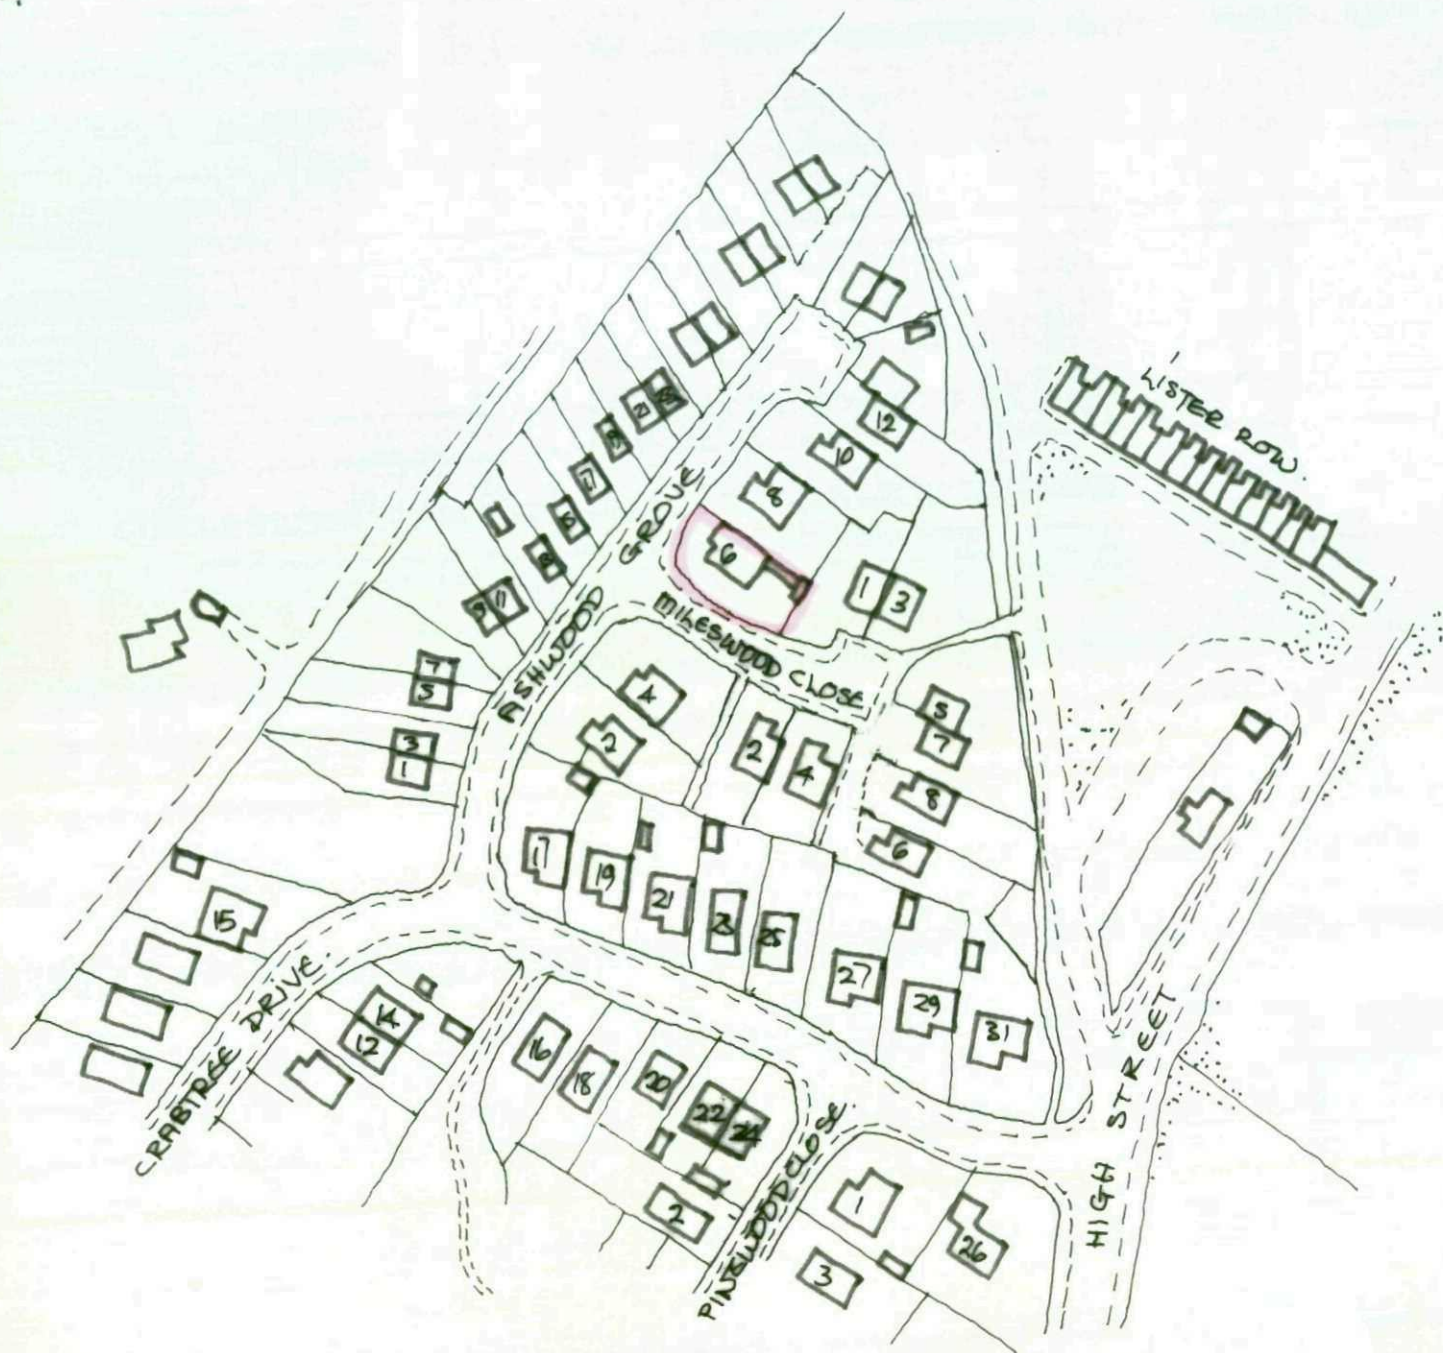



Location Plan scale 1:1250 ft.



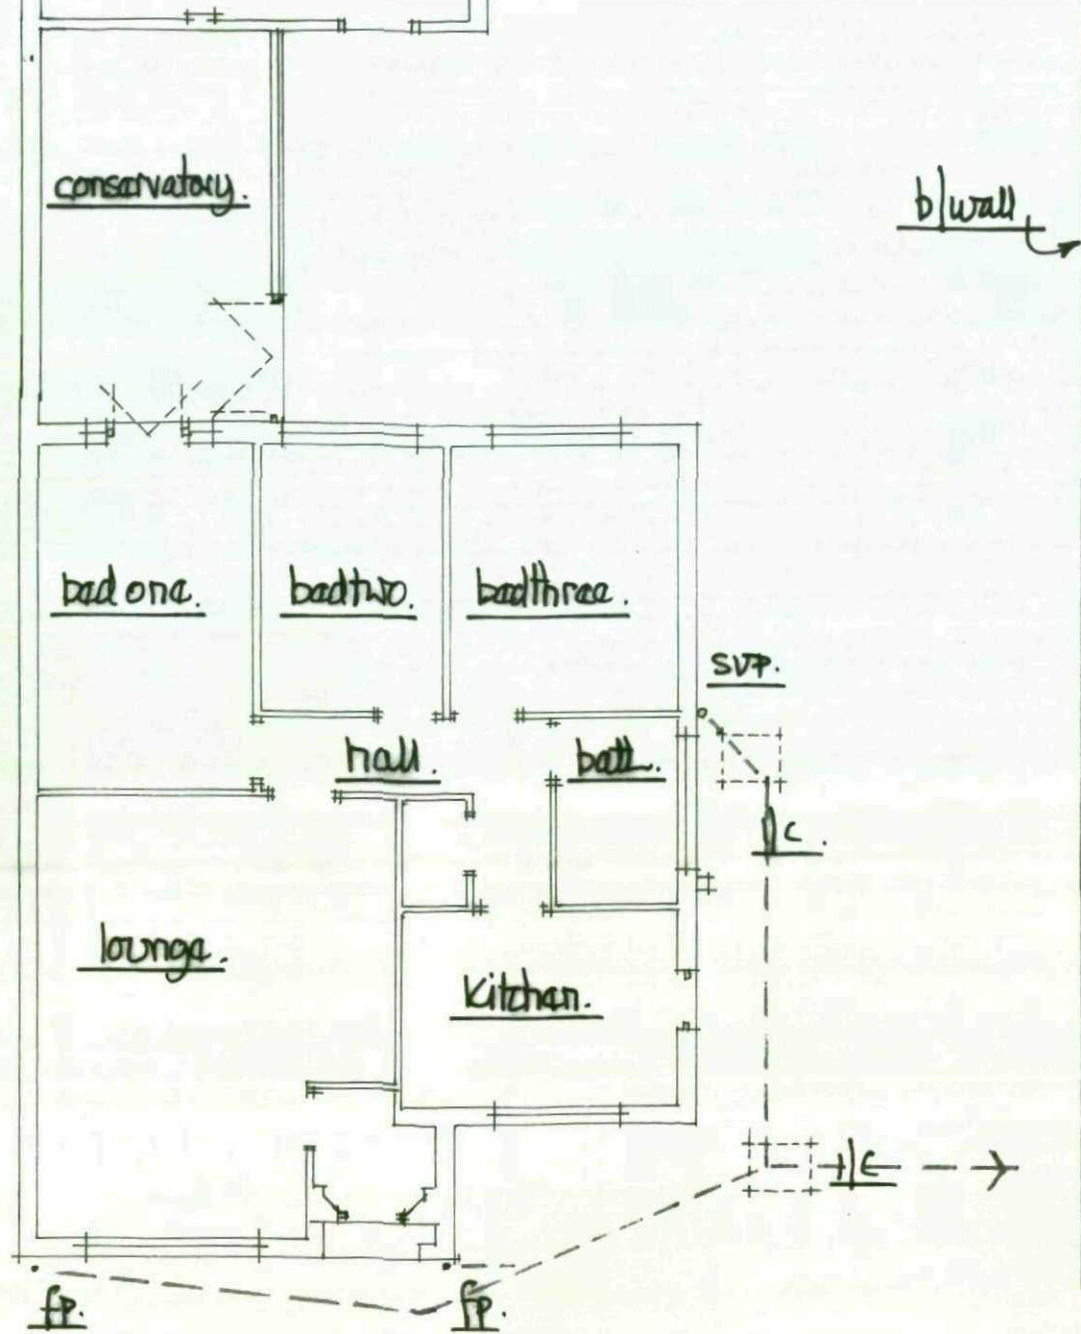


Floor plan.

Front view.

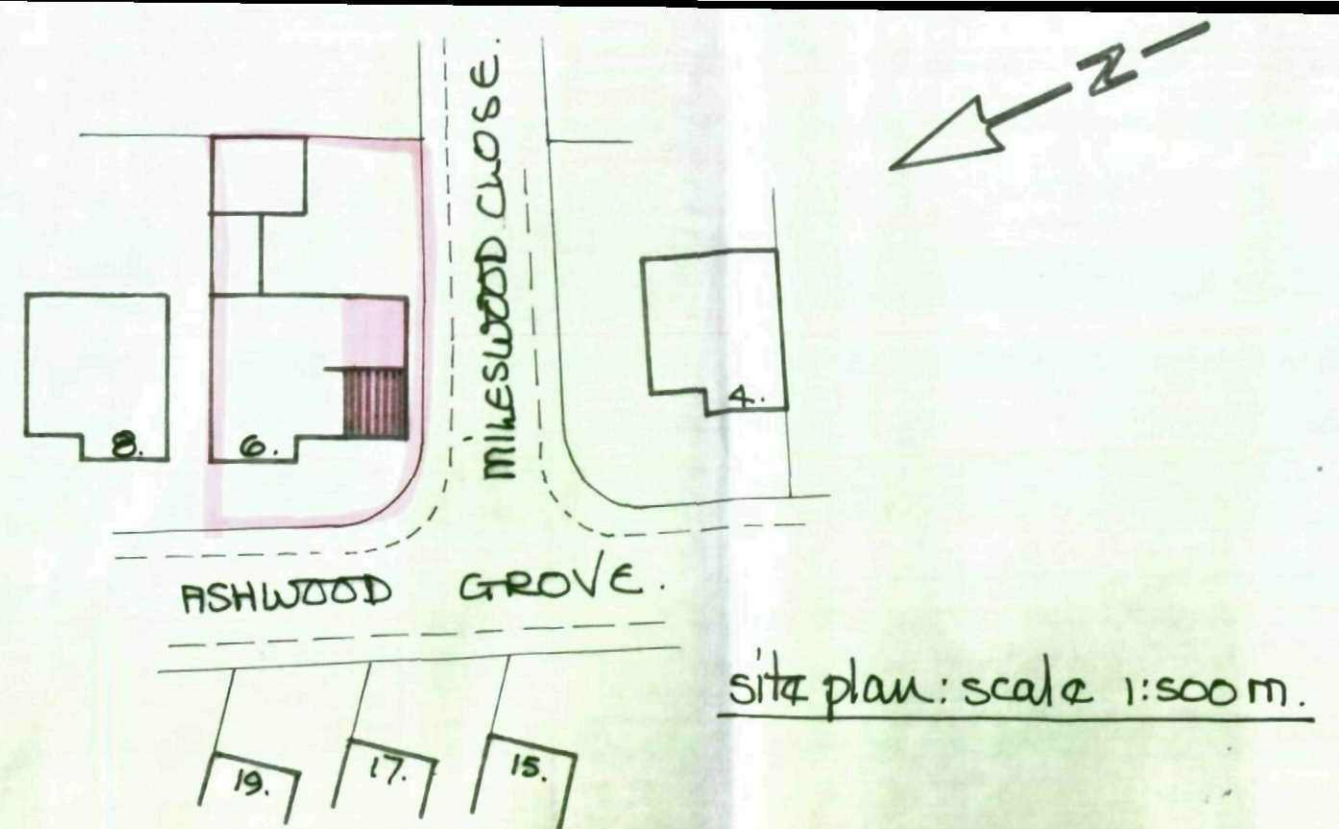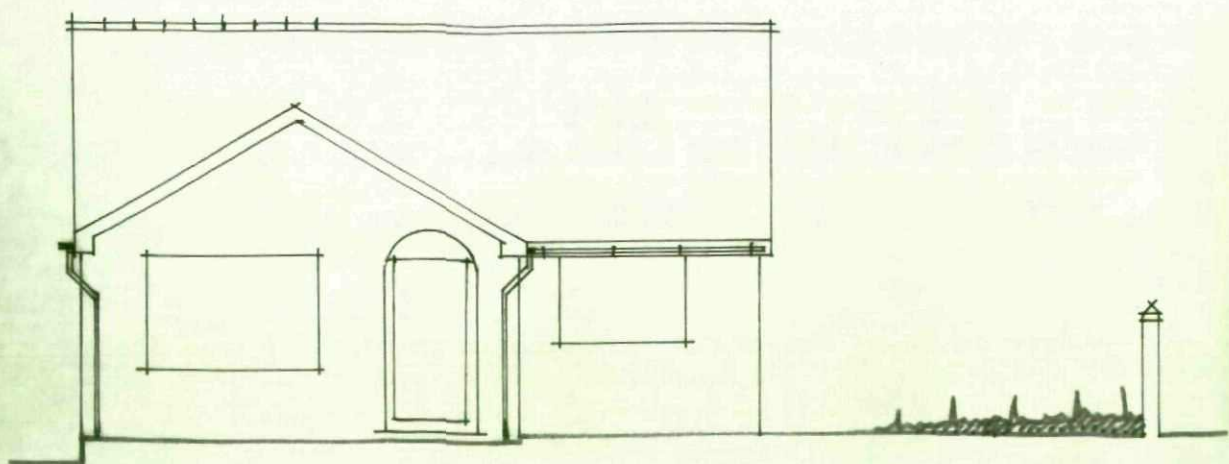


site plan: scale 1:500m.

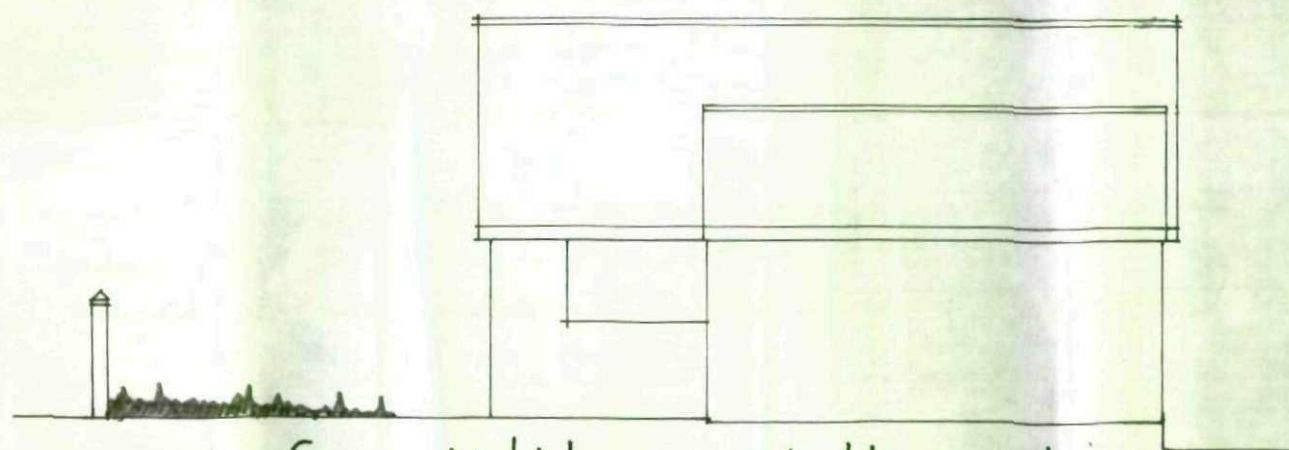


rear view from gable/driveway no 1 mileswood close

side view from mileswood close.

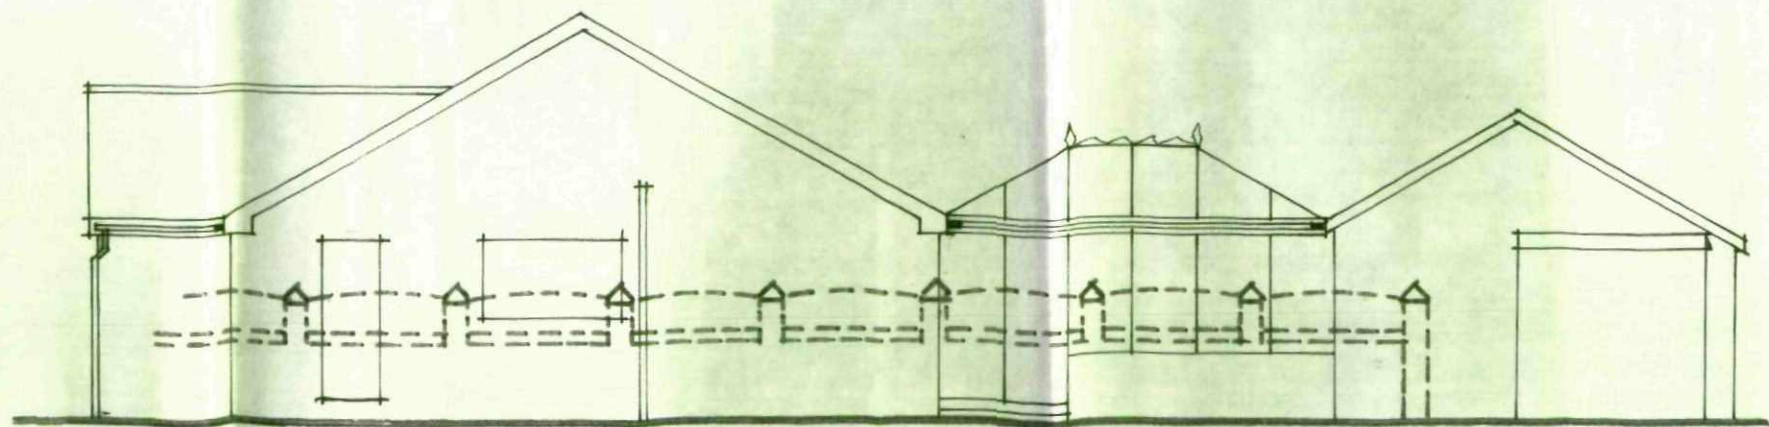



survey scale 1:100m.

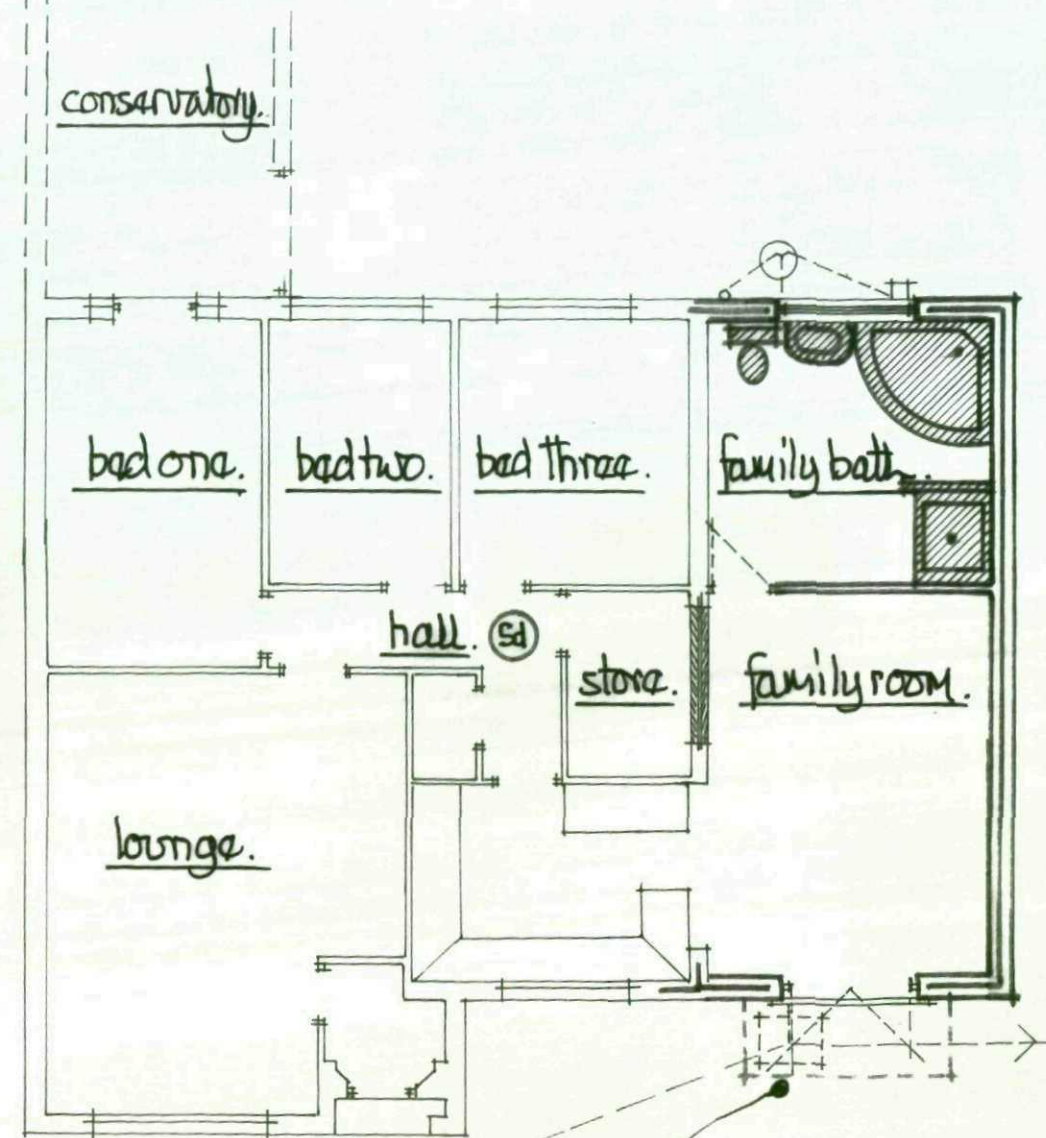

proposed floor plan.

form landing 300mm longer
than door swing with access
to ex inspection chamber.

proposed front view.

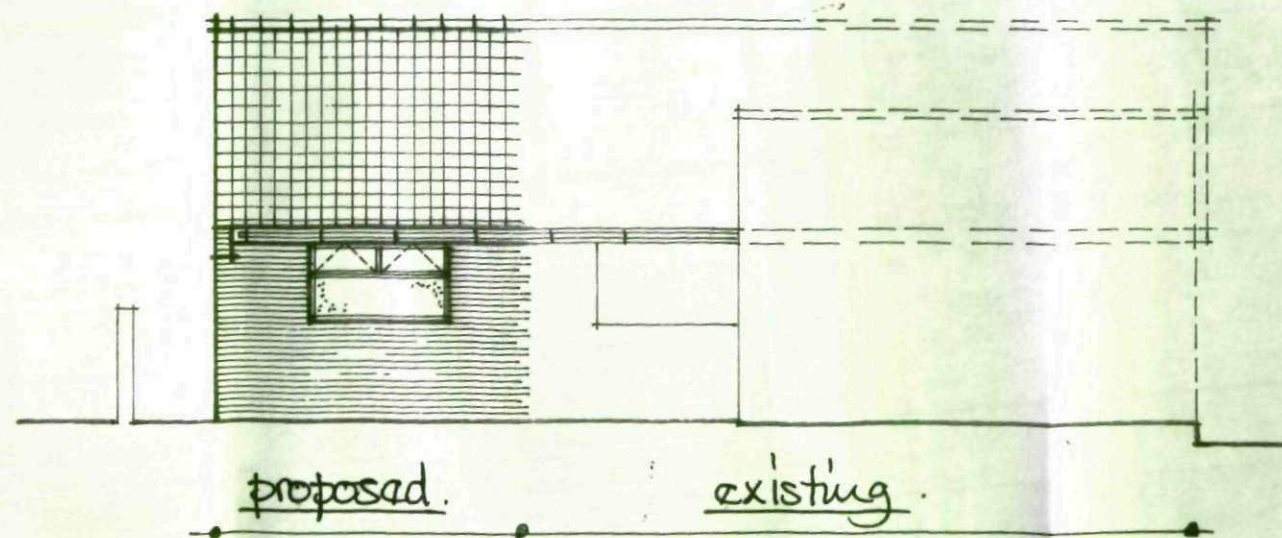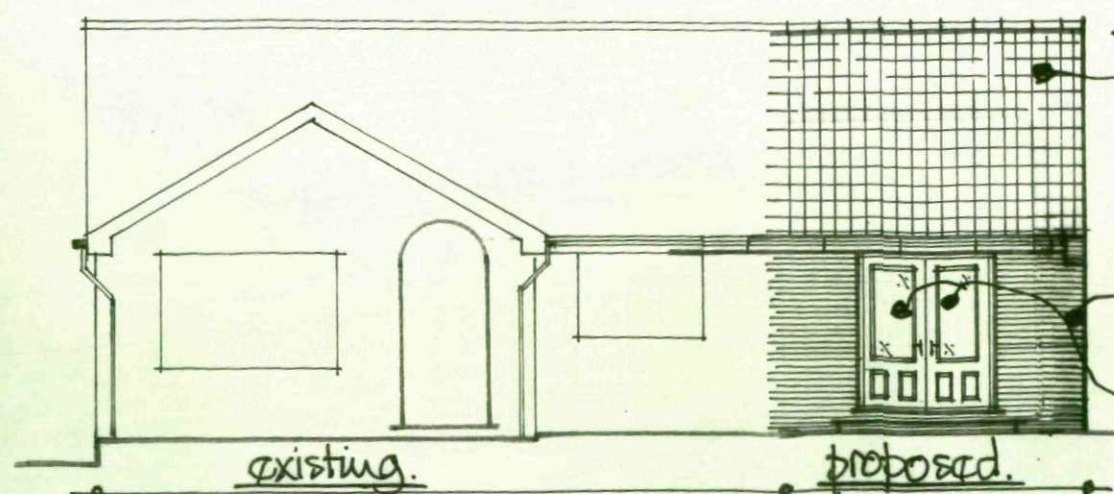

proposed side view.

scale 1:100m.

- * all fixtures + fittings to clients choice + positioning
- * 100mm ϕ sup cage terminal 900 above opening lights
- 38mm ϕ bath + shower wastes 32mm ϕ wash hand basin
waste - anti vac traps - wastes to discharge below G+ level
but above water trap level.

- * electric extract :- bathroom 15l/sec.

kitchen 60l/sec. or 30l/sec cooker hood.

- (Sd) shows ceiling mounted smoke detectors - wired back to
fuse bd - battery back up - fixed min 300mm from wall junctions
+ light fittings.

matching roof tiles

matching brick

safety glazing

