




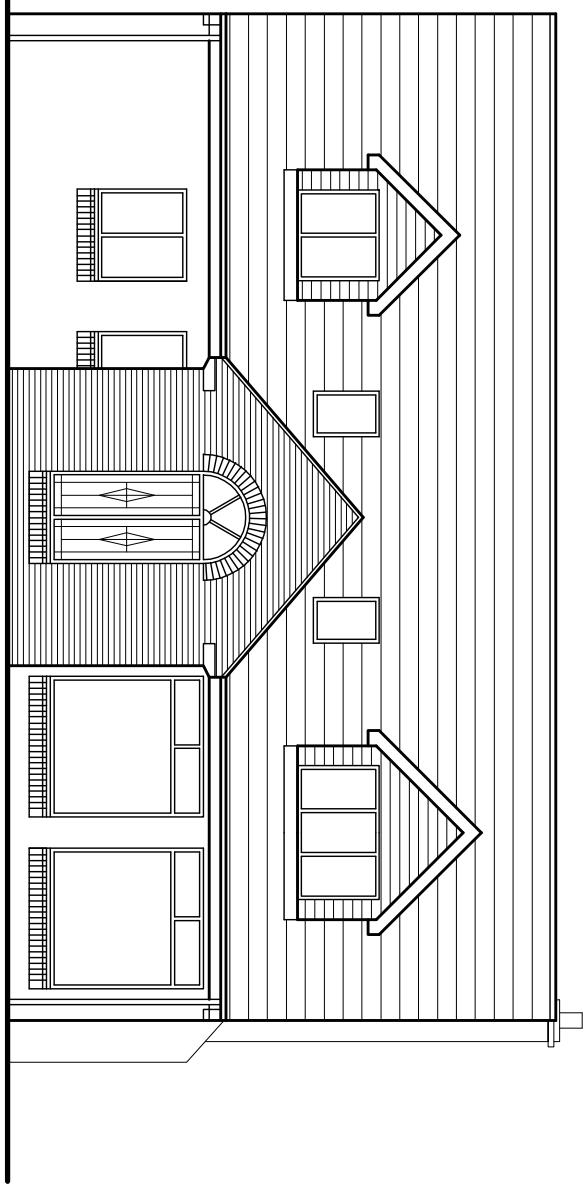


FRONT ELEVATION

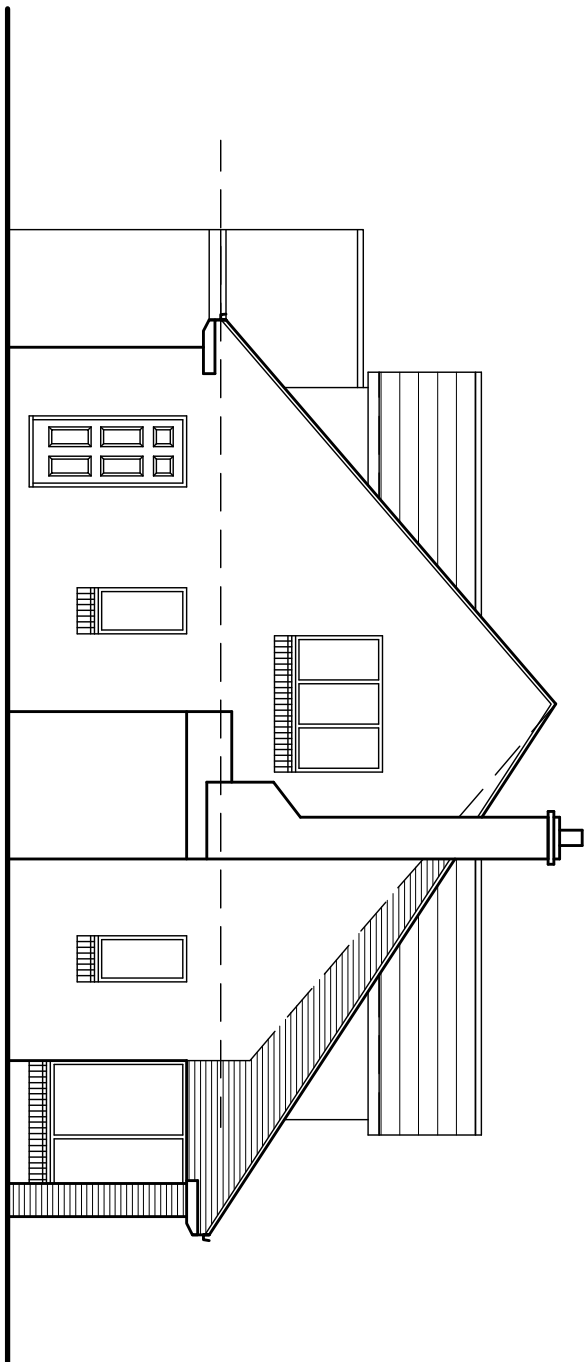

SIDE ELEVATION

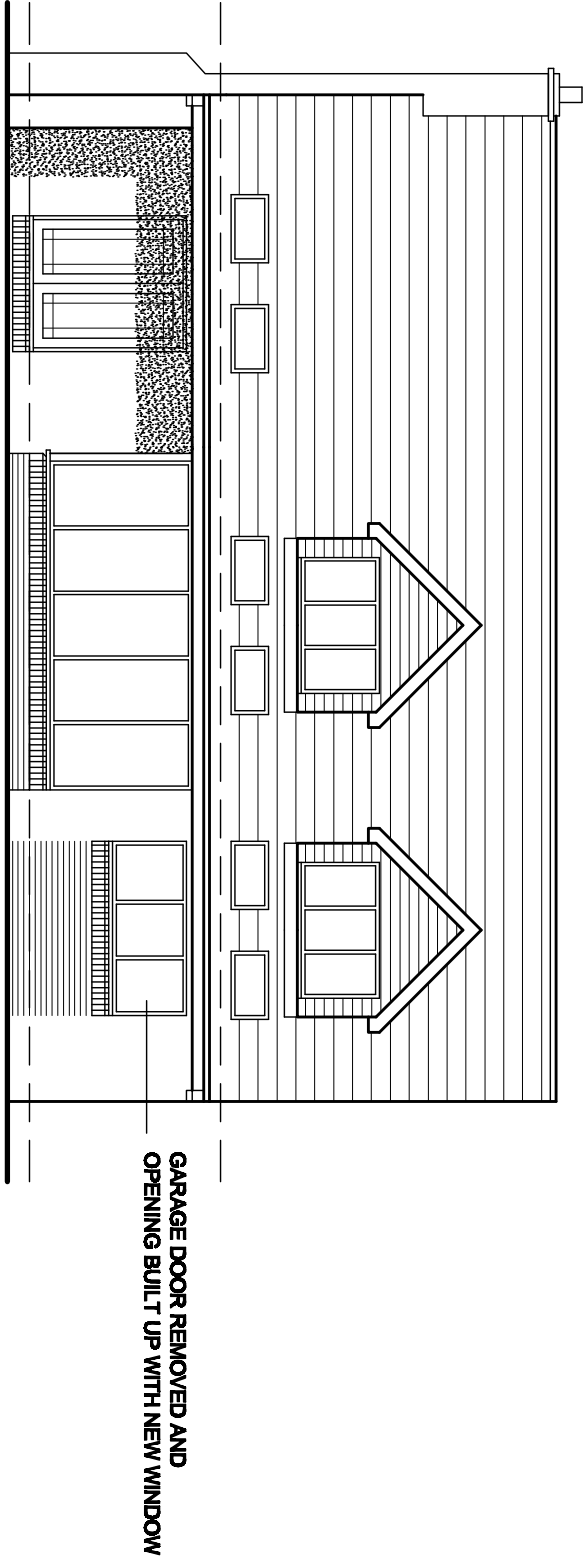


REAR ELEVATION

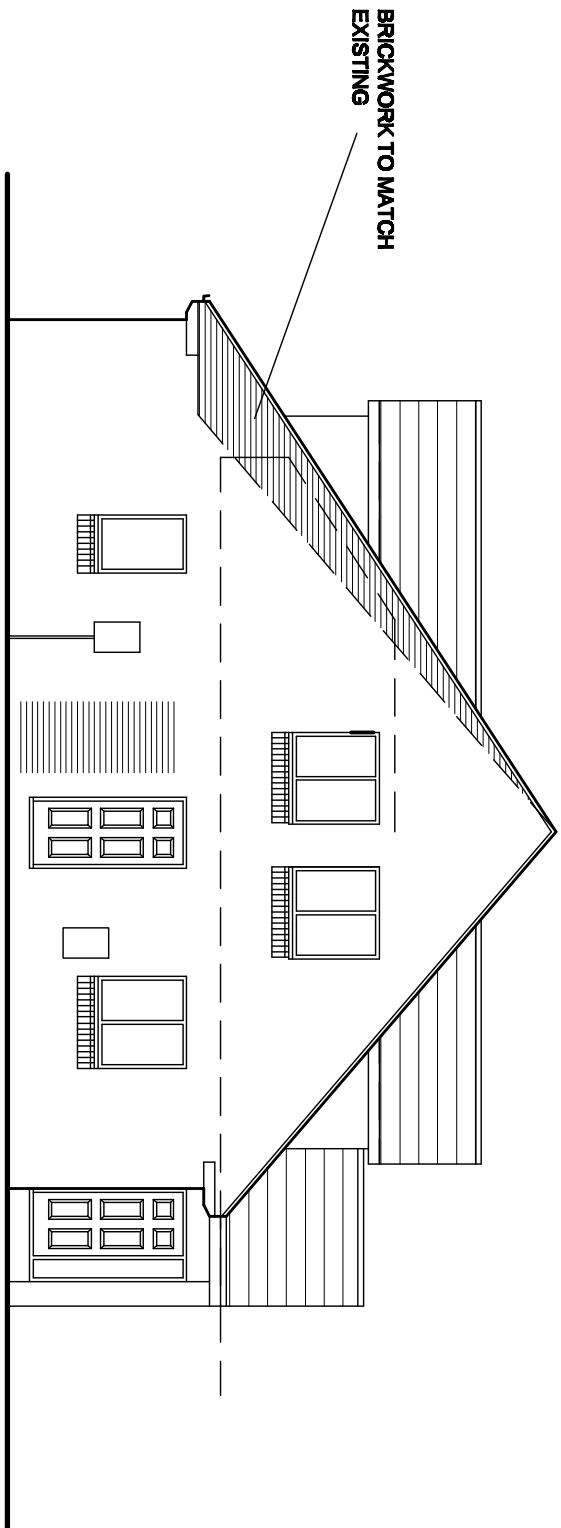


SIDE ELEVATION



SITE PLAN
SCALE 1:300

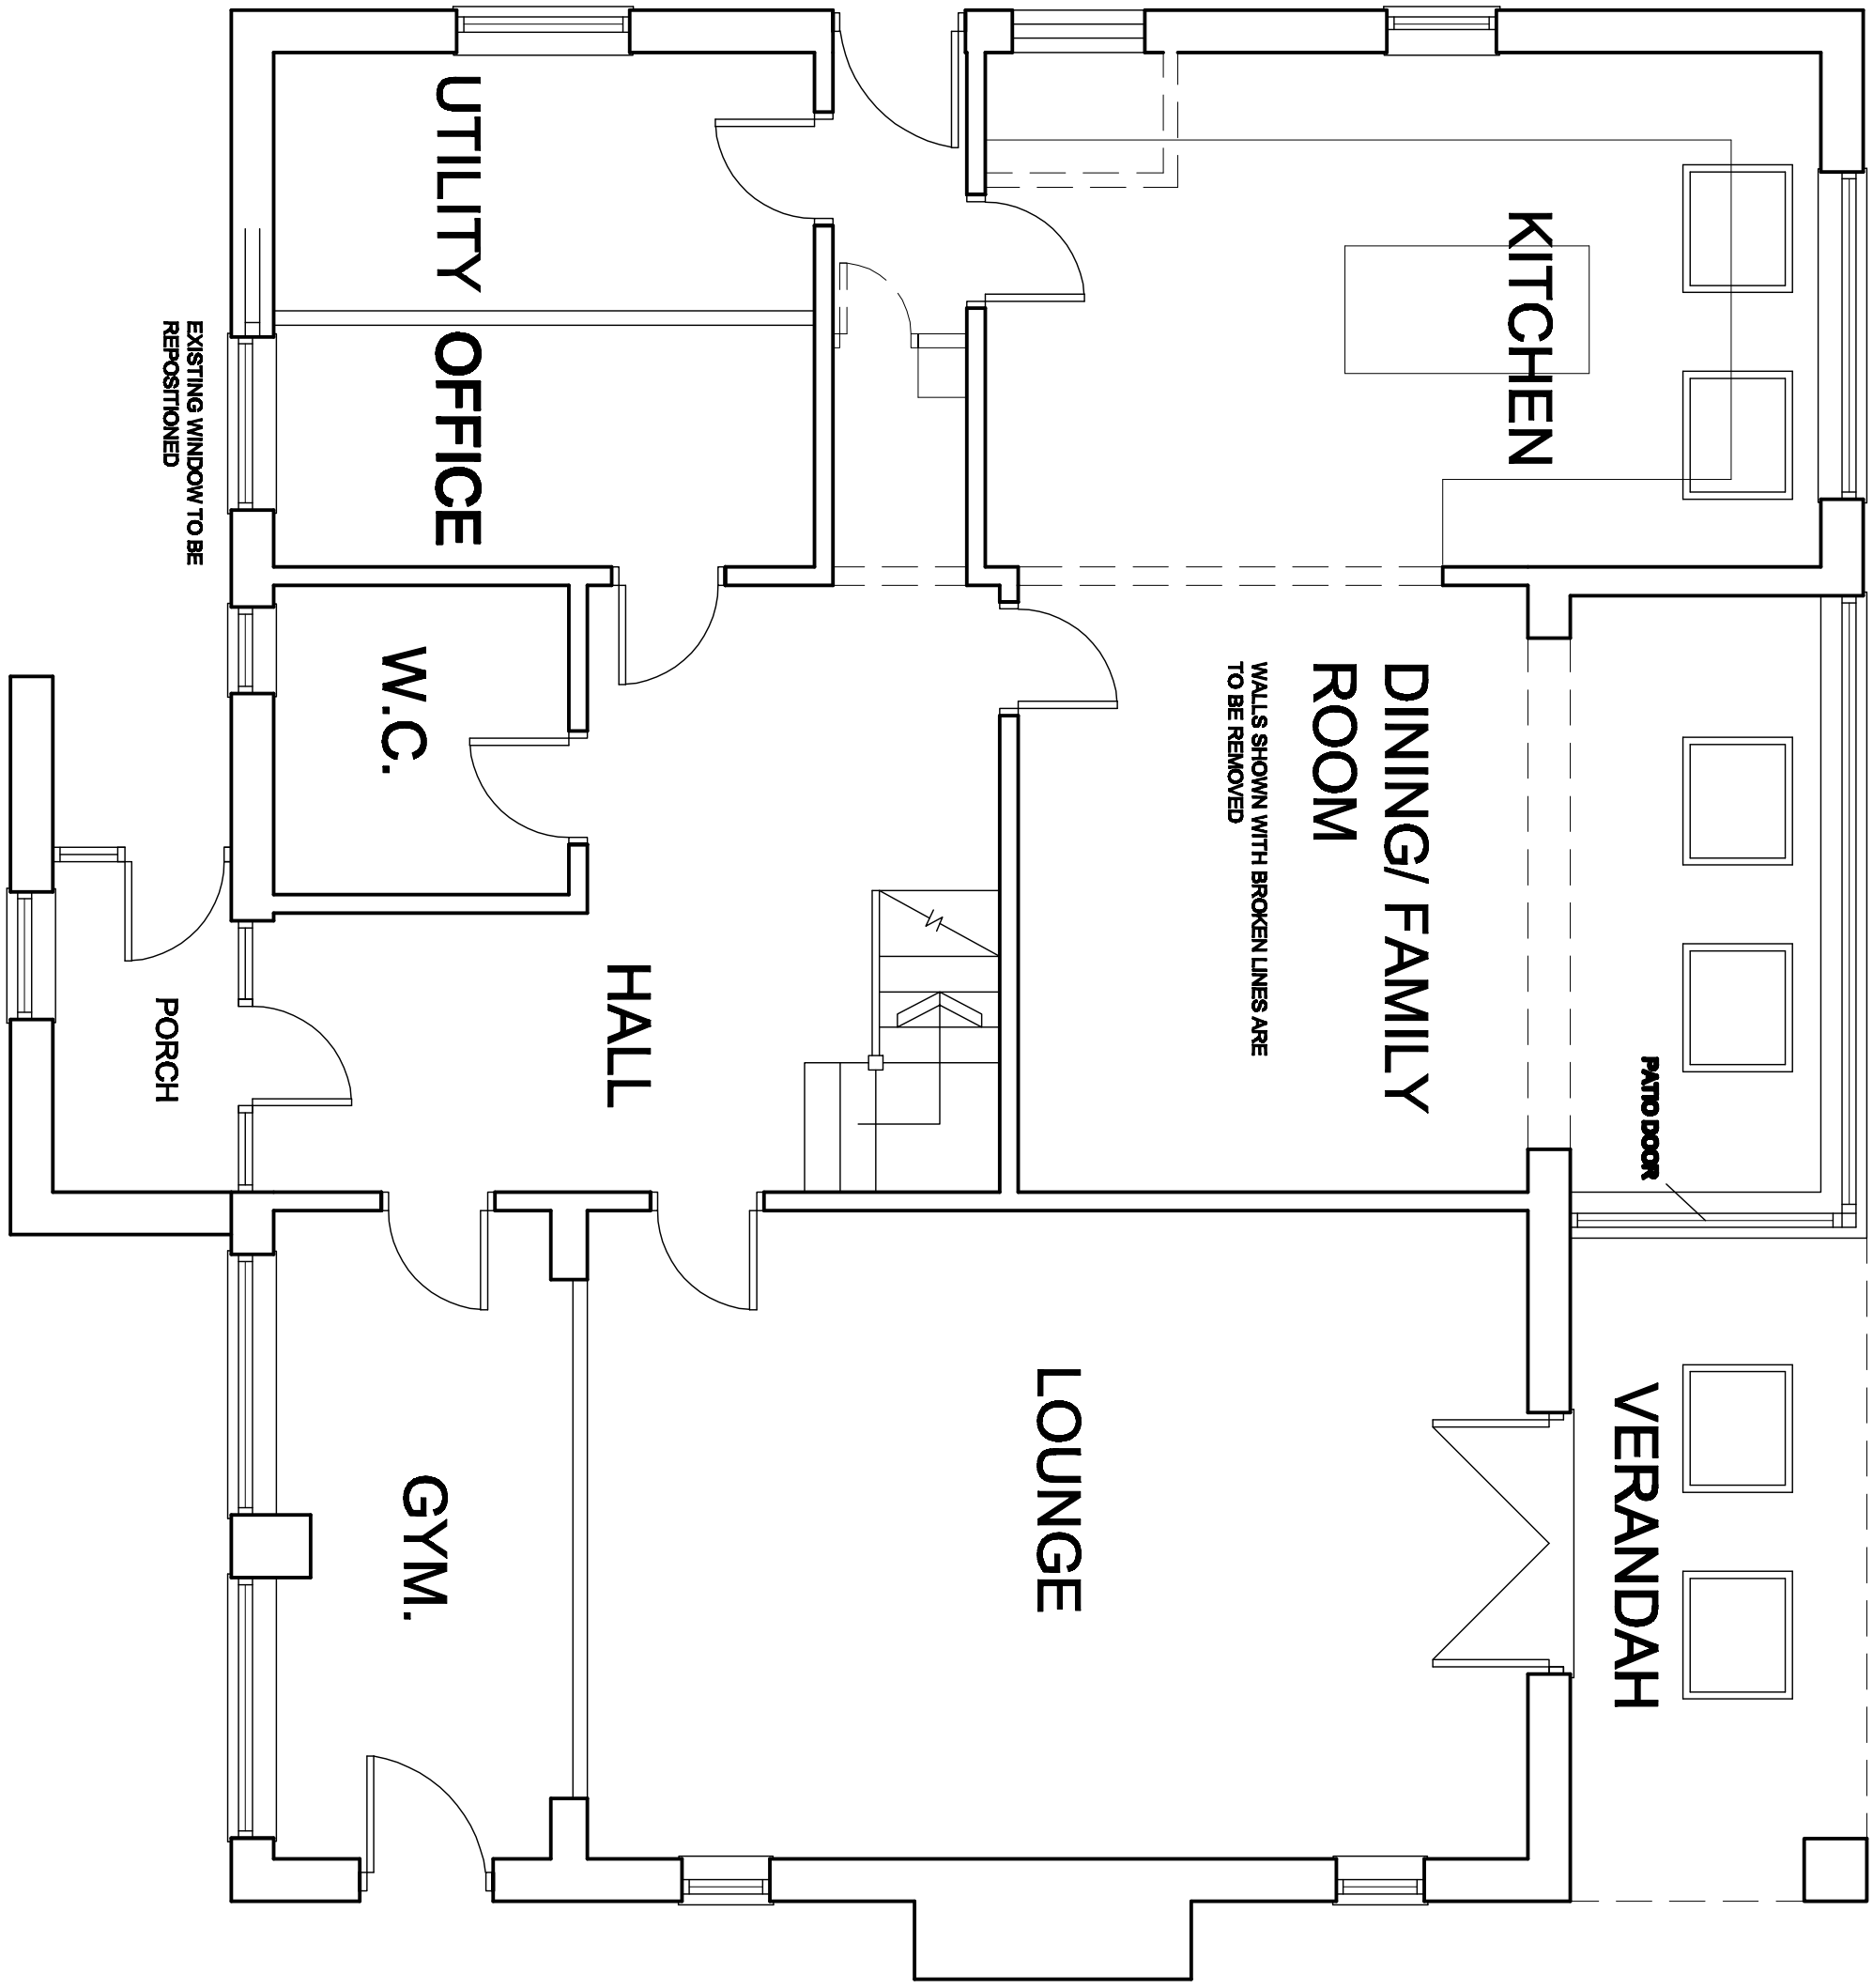

GROUND FLOOR PLAN
AS PROPOSED

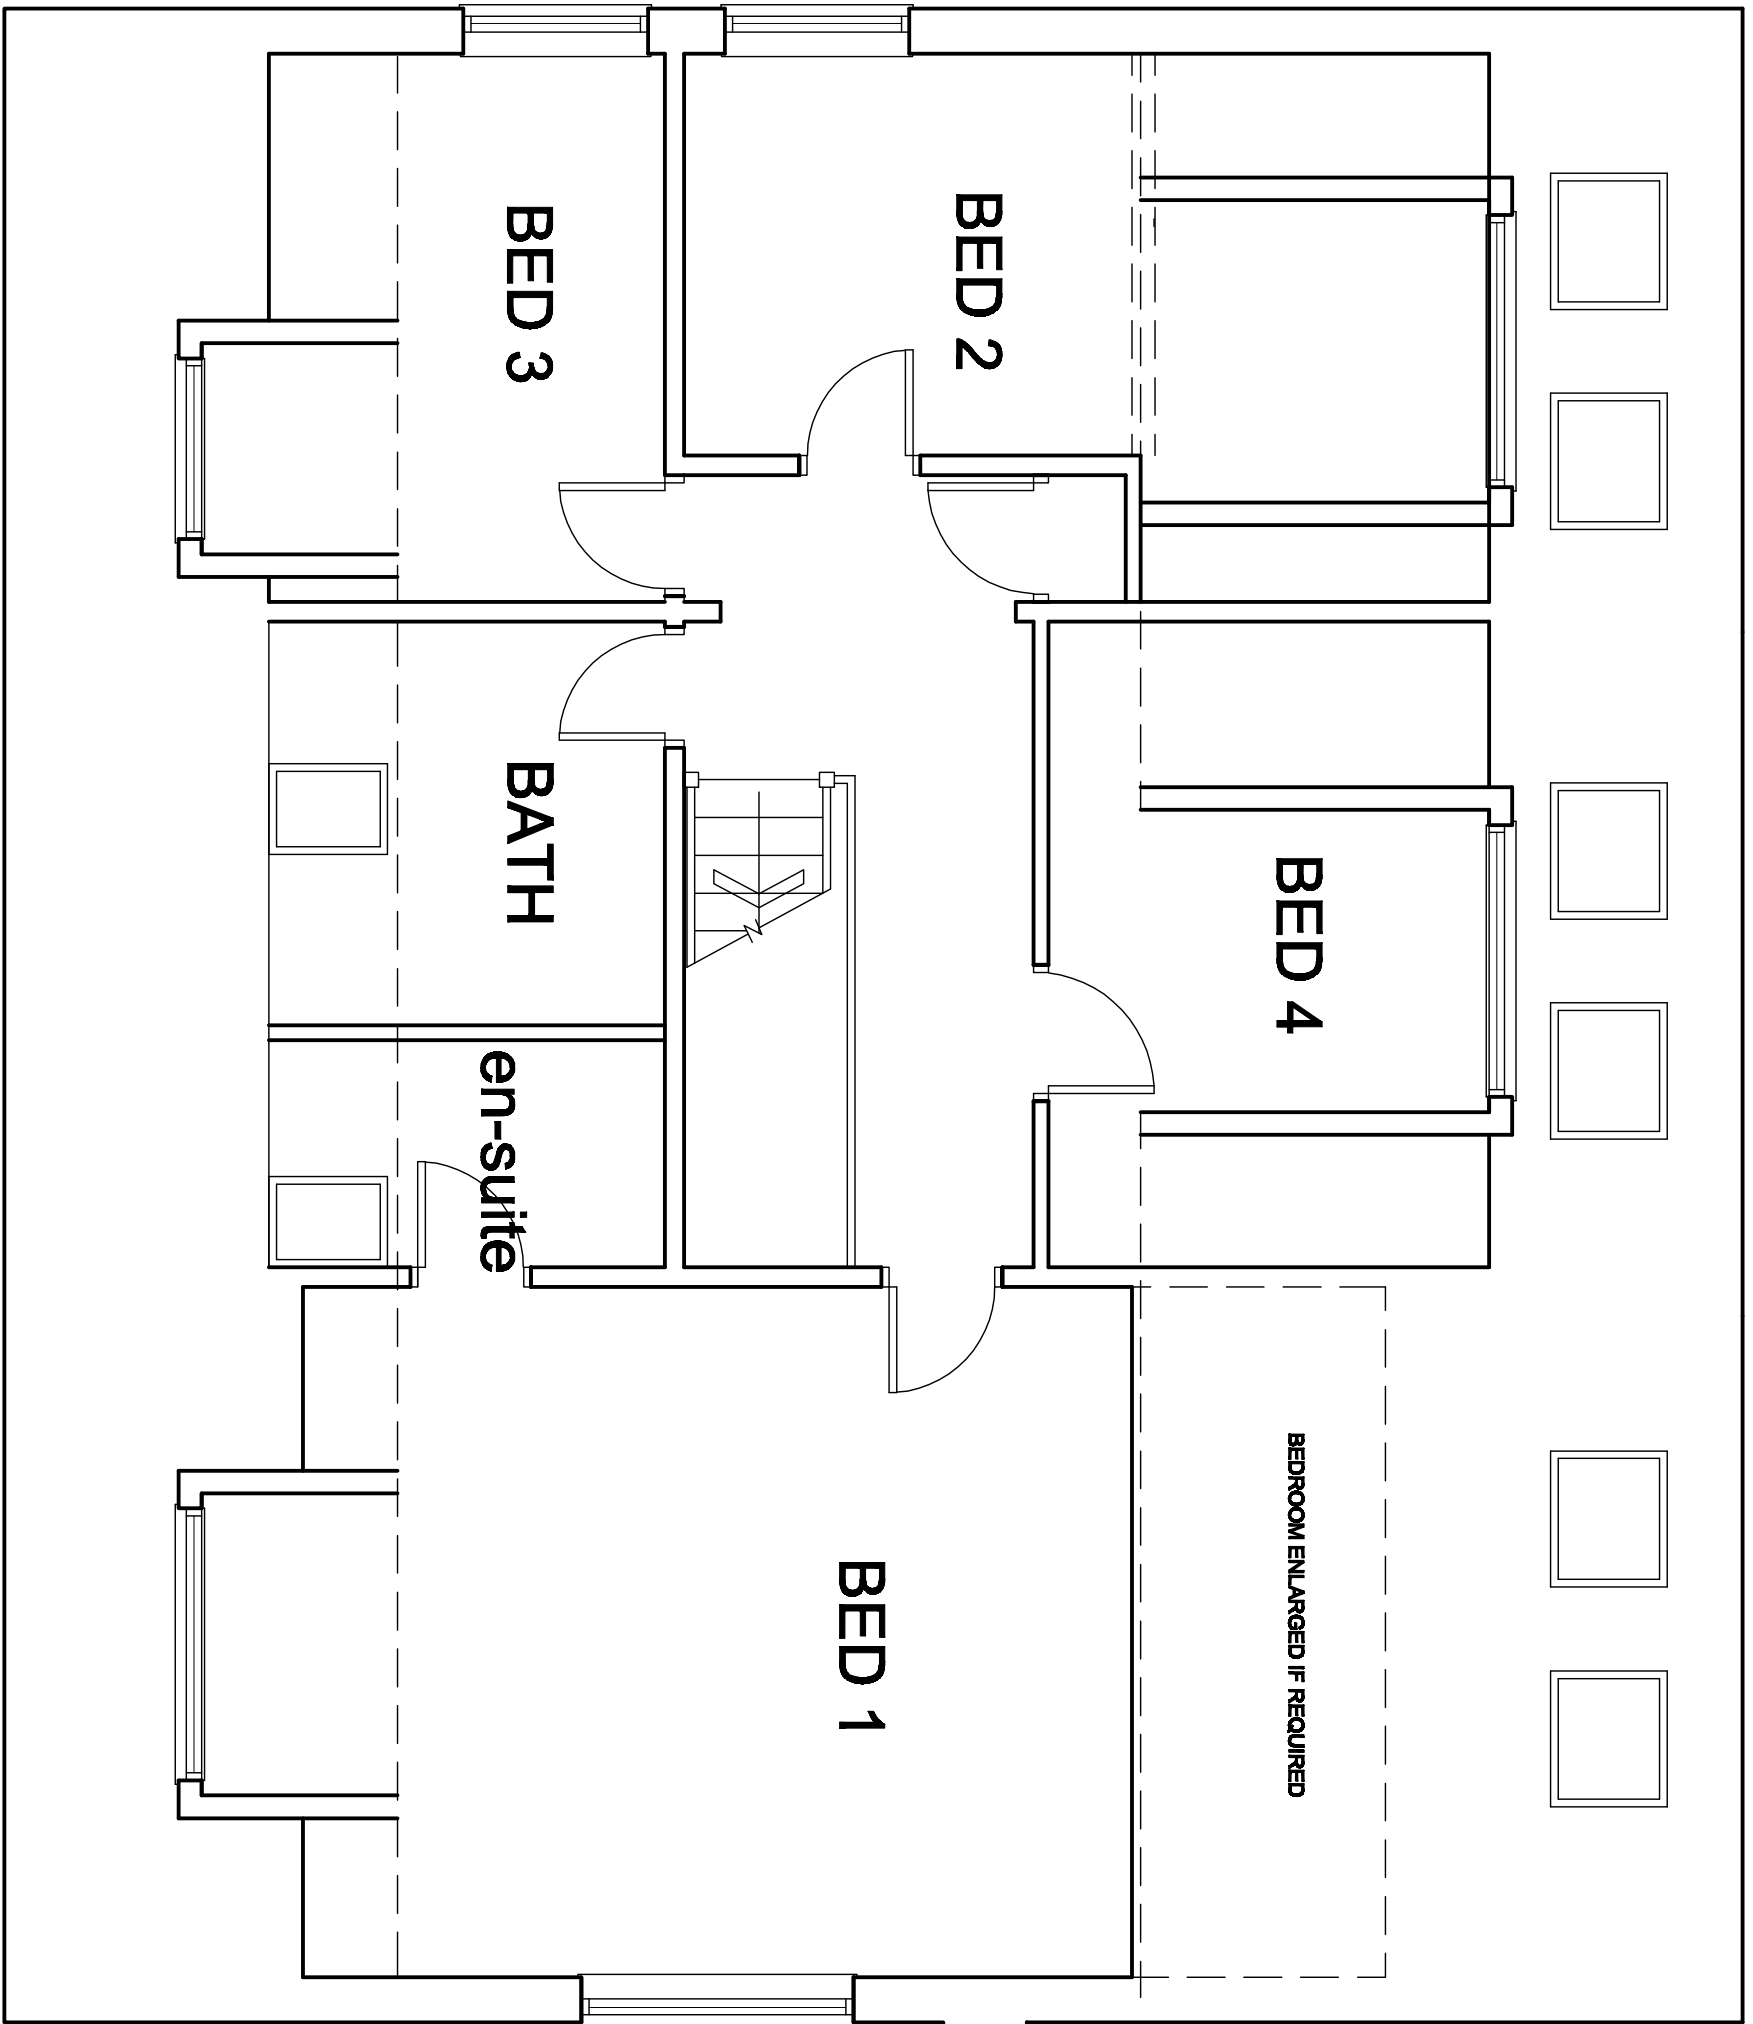

FIRST FLOOR PLAN
AS PROPOSED

White Agus Partnership				PROVIDENCE VILLA, 42 SACKVILLE STREET, BARNESLEY, S10 2DB SURVEYORS AND BUILDING DESIGN CONSULTANTS			
Project: PROPOSED ALTERATIONS BEECH COURT, 11 MOORLAND PLACE SILKSTONE COMMON, BARNESLEY				Client: MR PETER GATES			
Drawing Title: PLANS AND ELEVATIONS AS PROPOSED				Date: SEPT 2011 Ref: 11-002 Scale: 1:50 & 1:100 @ A1			
Date: 04/01	Scale: A	Description: REFER TO DRAWING REQUIREMENTS		Date:	Scale:	Description:	