



Drawing No.	Rev No.
MWH001 -003	A

DO NOT SCALE: Contractor to check all dimensions and report any omissions or errors


NOTES

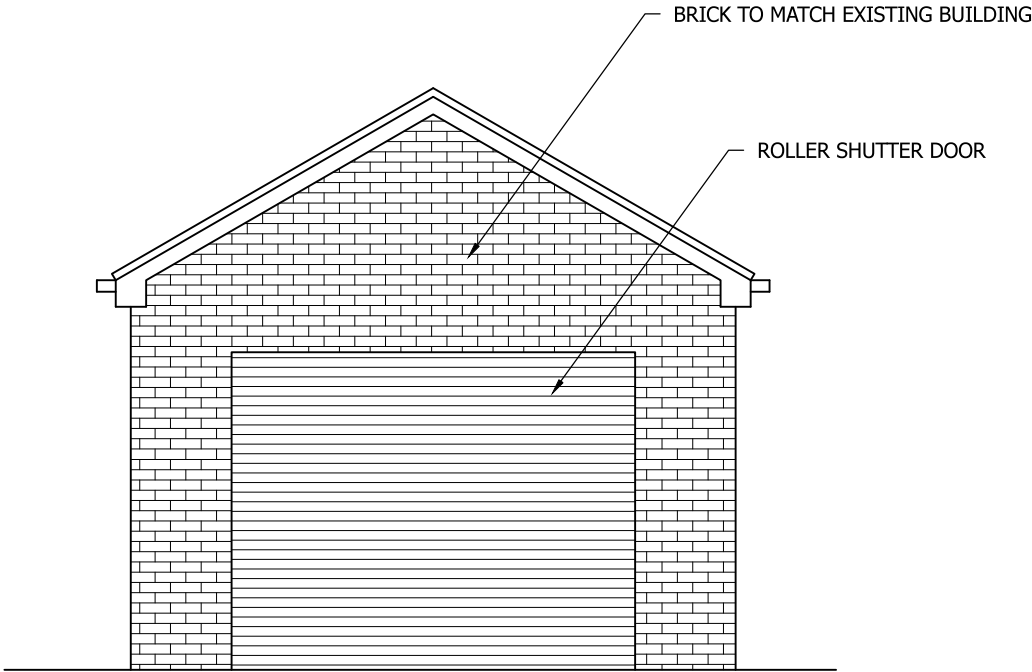


PROPOSED FRONT ELEVATION
SCALE 1:50 AT A3

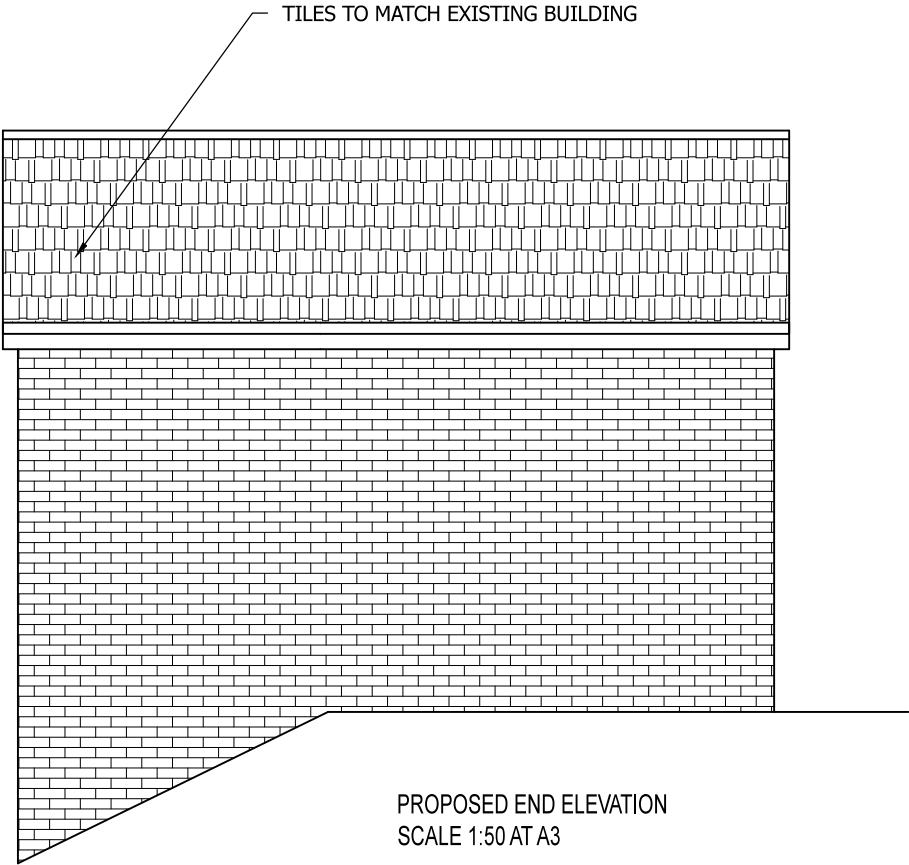

PROPOSED END ELEVATION
SCALE 1:50 AT A3

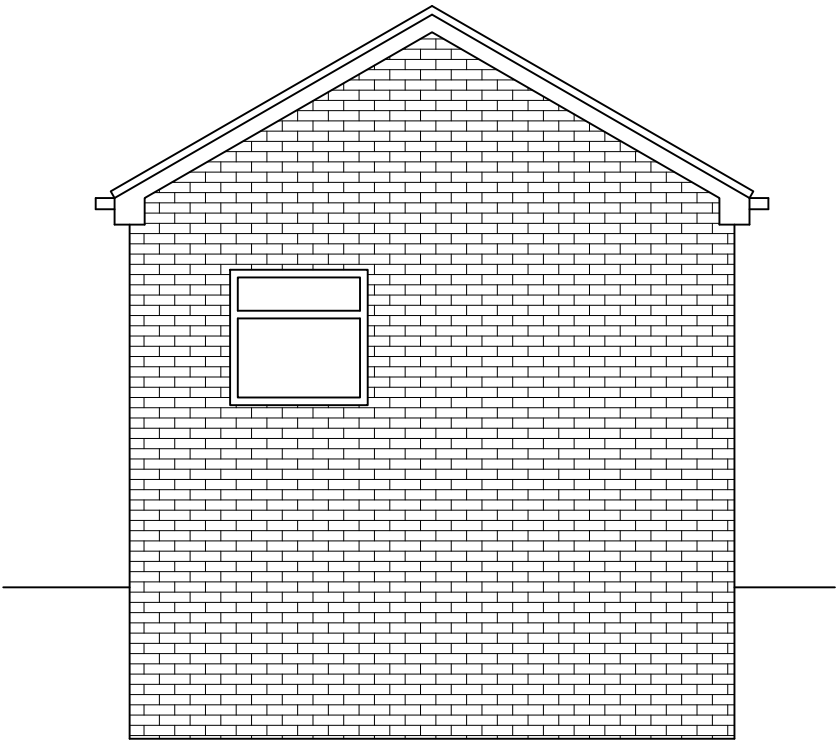

PROPOSED REAR ELEVATION
SCALE 1:50 AT A3

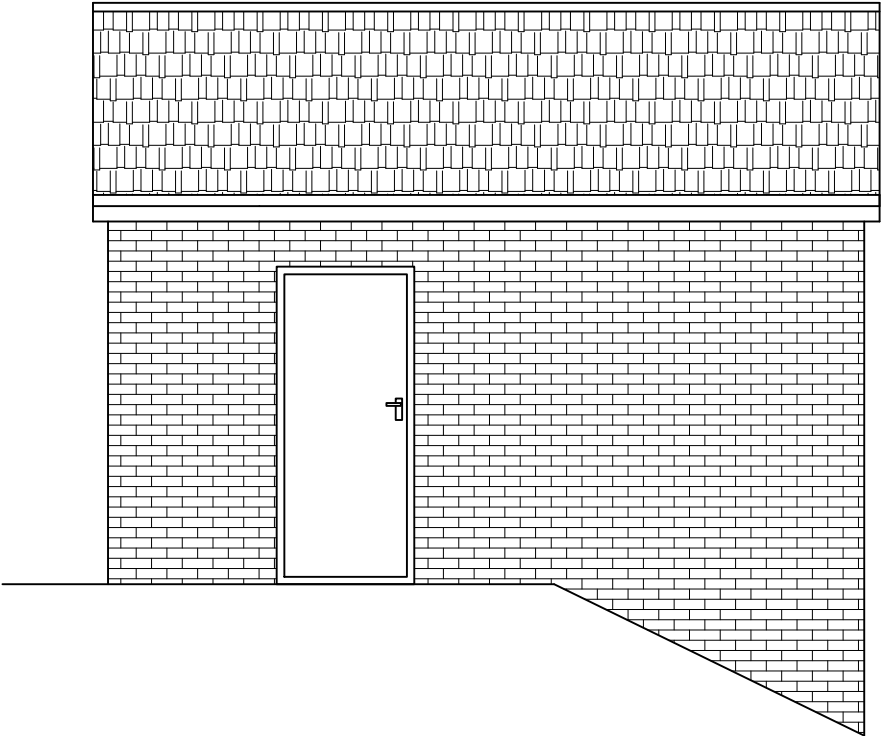

PROPOSED END ELEVATION
SCALE 1:50 AT A3

A	Garage moved back	JRB			14/10/22
Rev	Description	By	Chk	App	Date

JRB DESIGNS Ltd
1 Saville Road
Cudworth
Barnsley
S72 8LT
Tel: 01226 383542
Fax: 01226 380078
Mob: 07970 541192
Email: john@jrbdesigns.co.uk

This drawing is copyright. © jrbdesigns Ltd.

Client	MR. W HAIGH		
Drawing Title	PROPOSED ELEVATIONS		
Address	20 HOLLINS WOOD GROVE CUDWORTH BARNSELEY S72 8TB		
Project Title:	PROPOSED DETACHED GARAGE		
Purpose of Issue:	PLANNING		
Drawing Status	FIRST ISSUE		
Scale at A3 AS SHOWN	Drawn By JRB	Date 07/09/2022	
Checked By	Date 07/09/2022	Approved By	Date 07/09/2022
Project No. MWH001	Drawing No. 003	Revision A	
APPROVAL ☒	INFORMATION ☐	TENDER ☐	CONTRACT ☐
CONSTRUCTION ☐			