
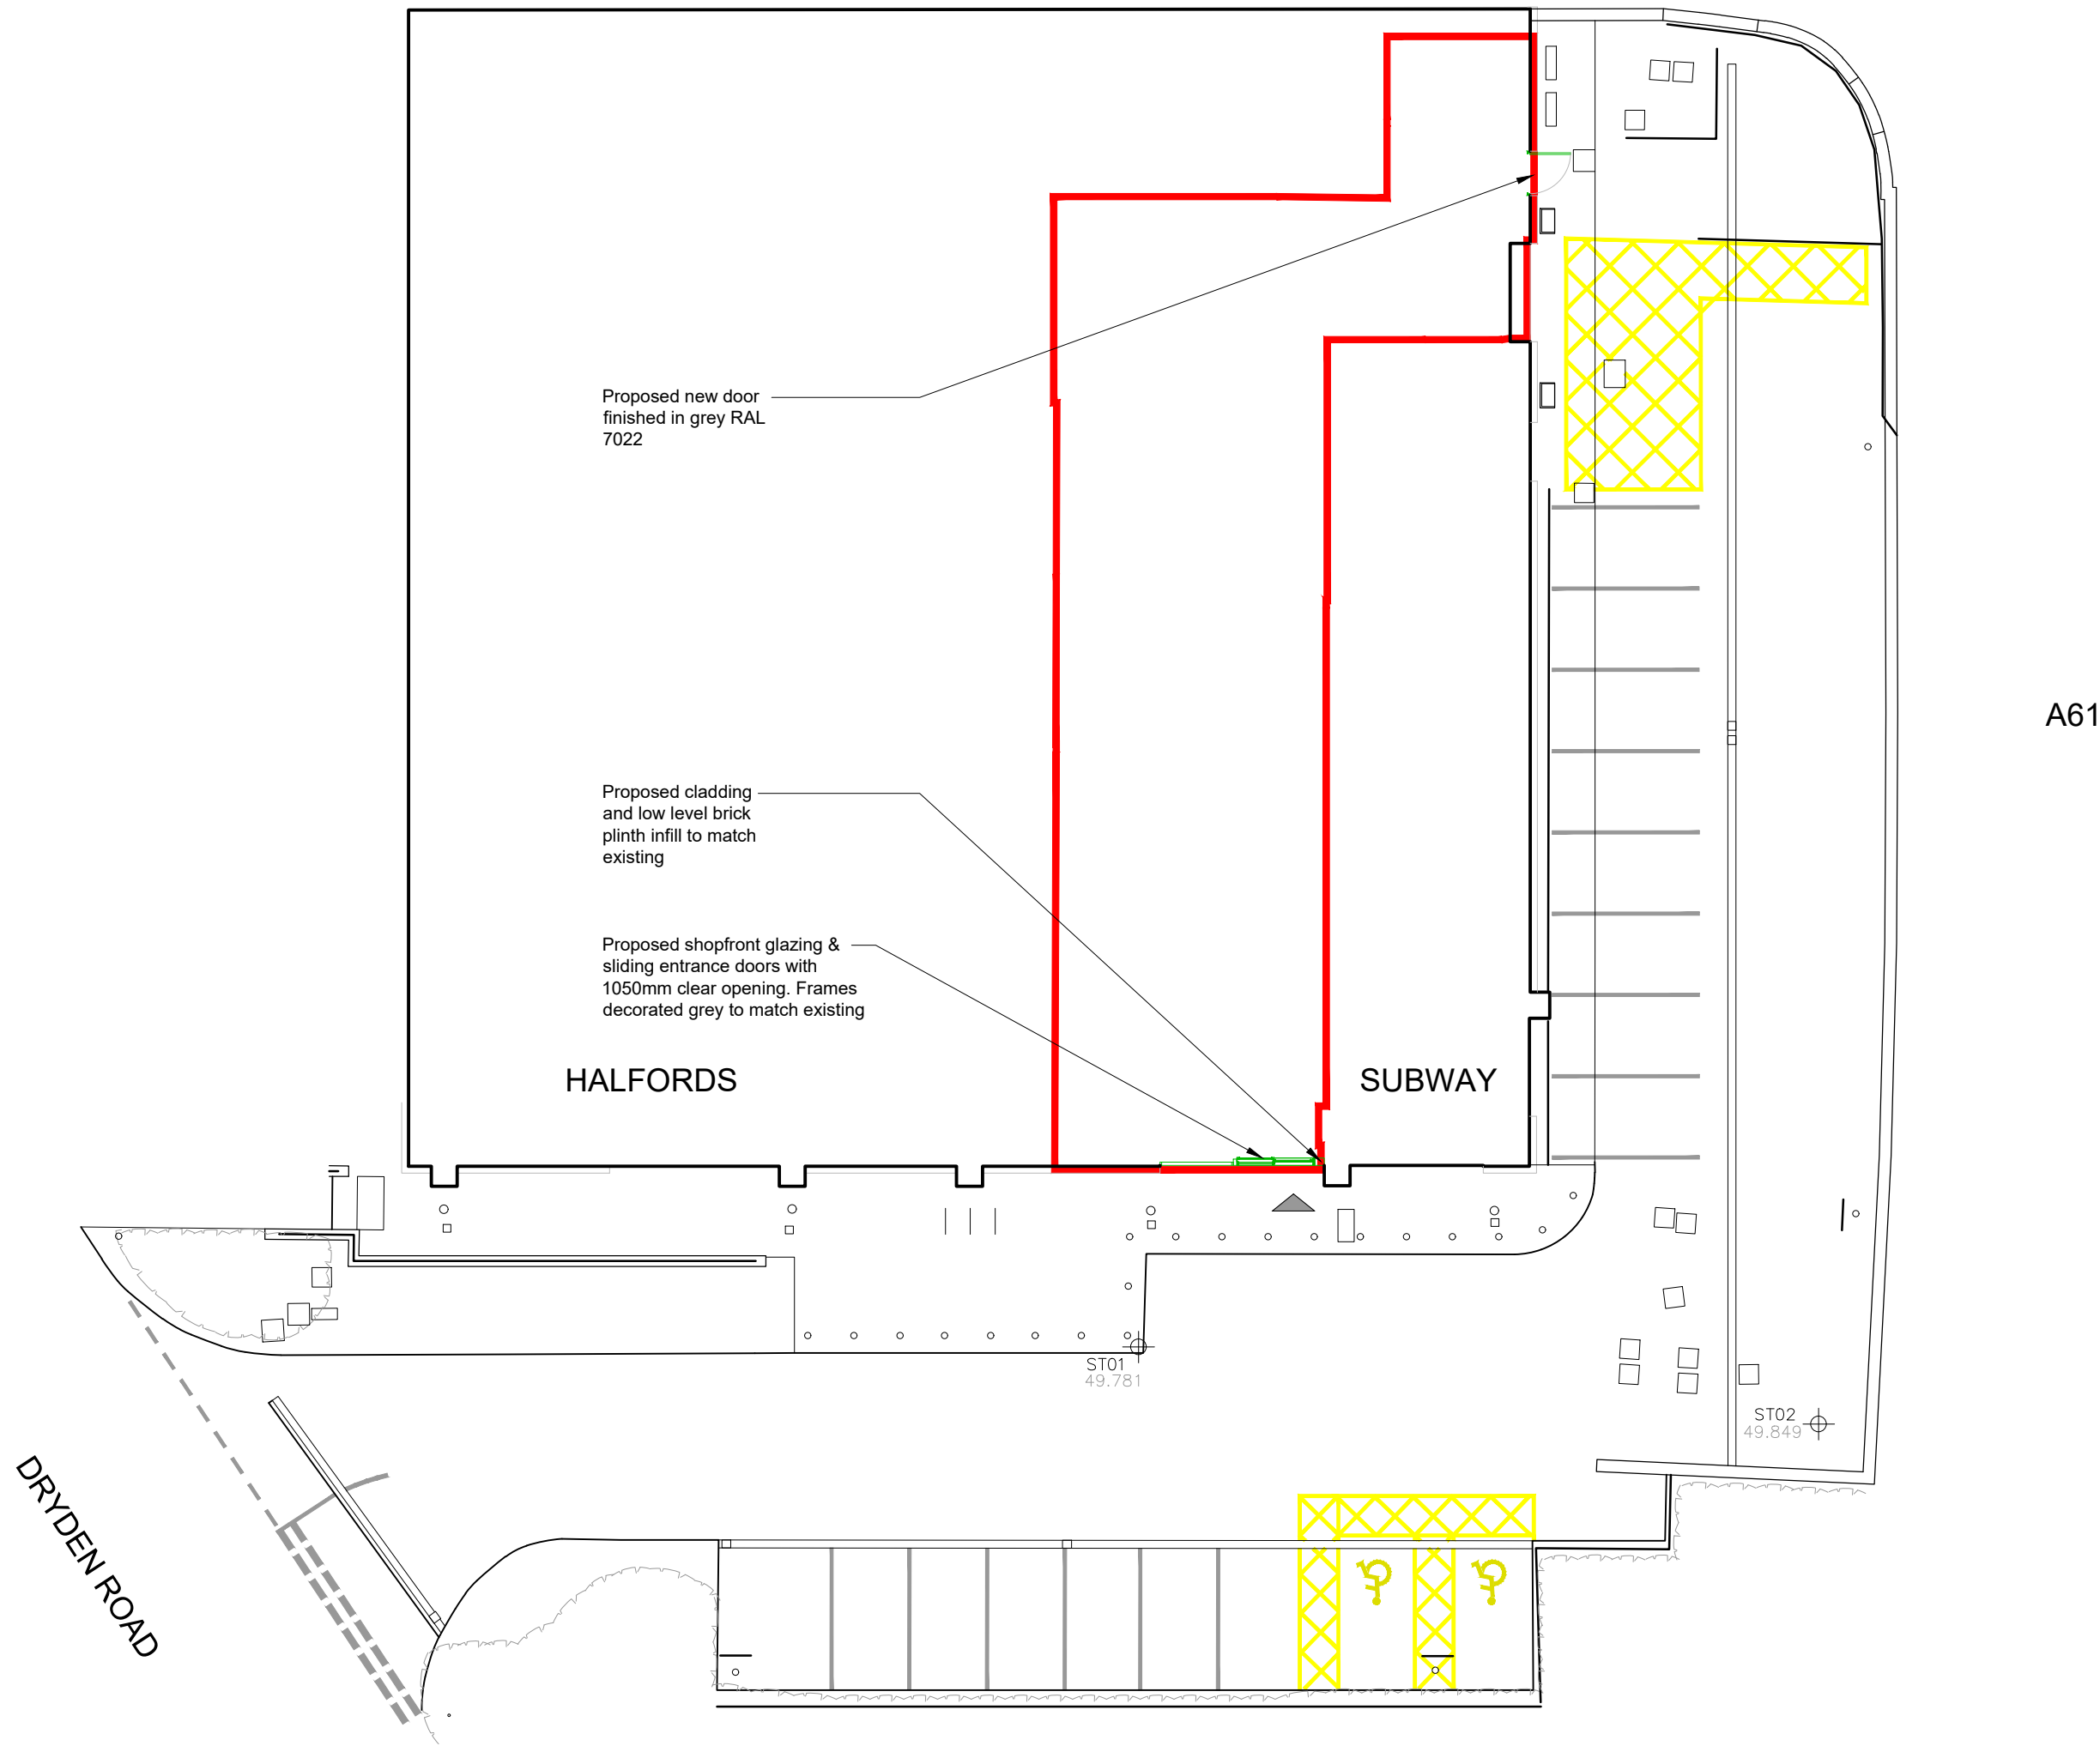


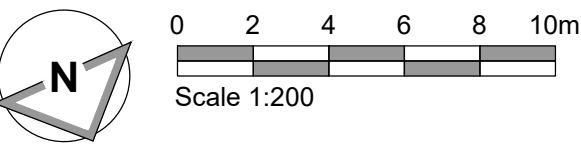

- NOTES
- All dimensions and levels are to be checked on site.
 - Any discrepancies are to be reported to the architect before any work commences.
 - This drawing shall not be scaled to ascertain any dimensions. Work to figured dims only.
 - This drawing shall not be reproduced without express written permission from AEW.
 - Title overlay drawings and ownership boundaries are produced using all reasonable endeavours. AEW cannot be responsible for the accuracy or scale discrepancy of base plans supplied to them.
 - All works are to be undertaken in accordance with Building Regulations and the latest British Standards.
 - All proprietary materials and products are to be used strictly in accordance with the manufacturers recommendations.

CDM 2015

Client notified of duties: **At Design Workshop**

Principal Designer: **CSS**

Unless noted below, all known hazards have been highlighted on the drawing:

Drawing Based:

- Glanville Topographical Survey Reference: 4240156 / 4101 Dated: Feb 2024

McDonald's Application Boundary Indicated:

Schedule of Areas	
Proposed Site Area (Hectares)	0.03
Proposed Building (GEA / M²) (Excluding Carport)	300

A	20/03/2024	LMD	JJS
Full extent of existing unit shown			
-	01/03/2024	LMD	JJS
Initial Issue			
REV	Date	Drawn by: -	Checked by: -
Status Purpose of Issue			
S2 For Information			
drawing stage Planning			
client			

McDonald's Restaurants Ltd

project	store
Barnsley Retail Park Harborough Hill Road S71 1JE	2558

drawing title
Proposed Site Plan

date	01/03/2024	drawn	LMD
scale@A1	1:200	checked	JJS

Proposed Site Plan

PLANNING