




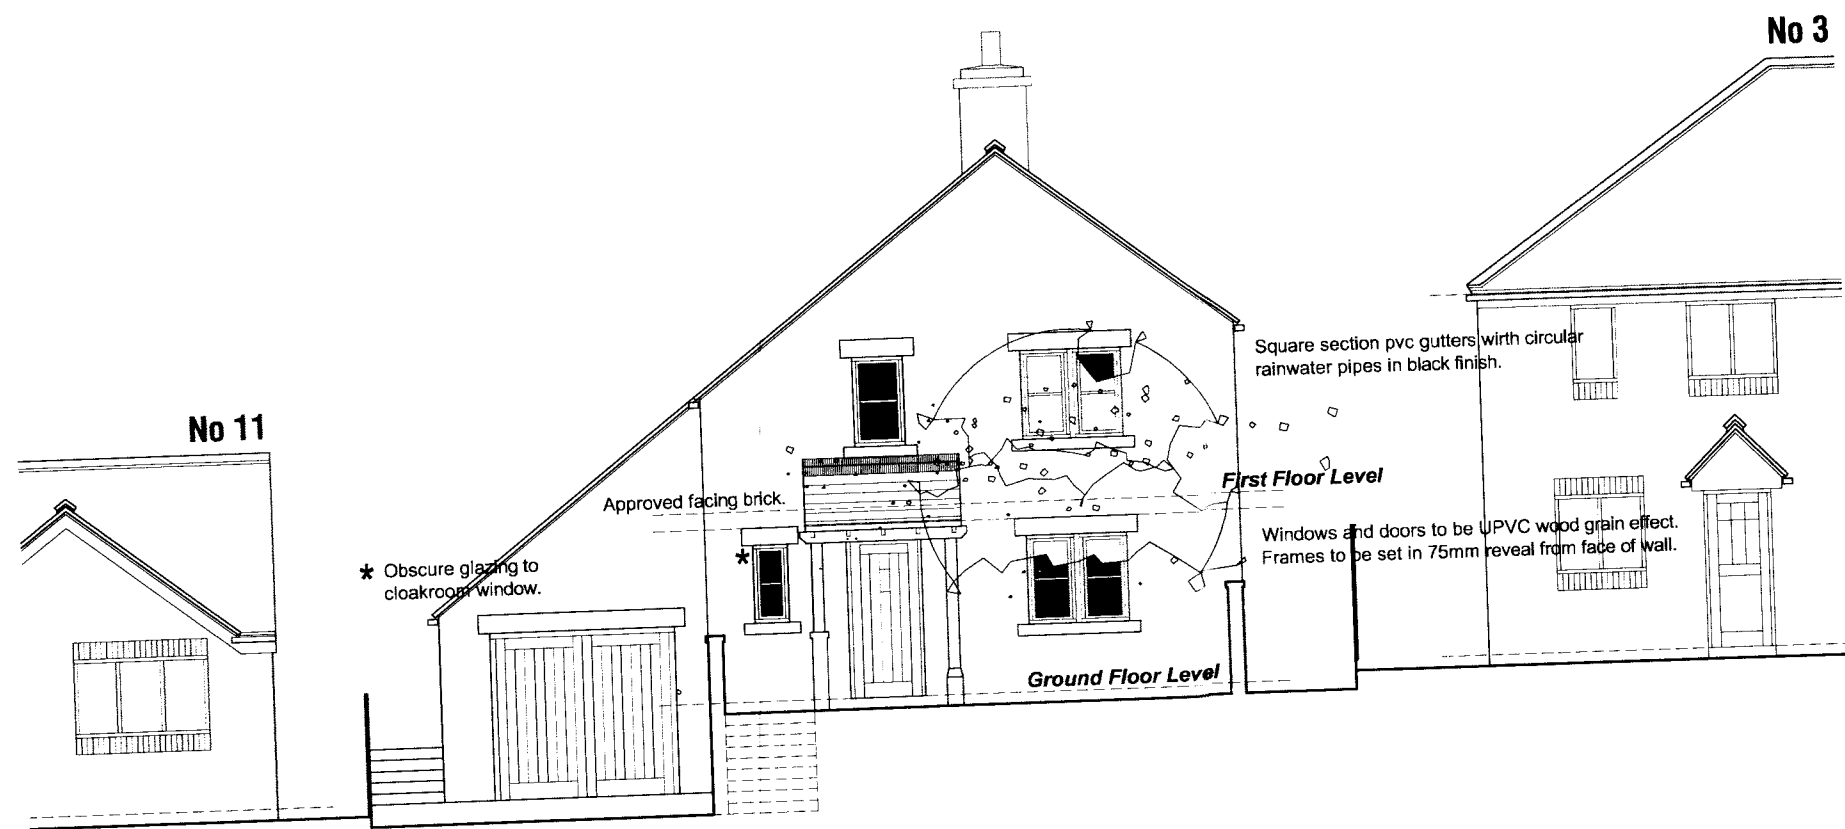


NORTH EAST ELEVATION

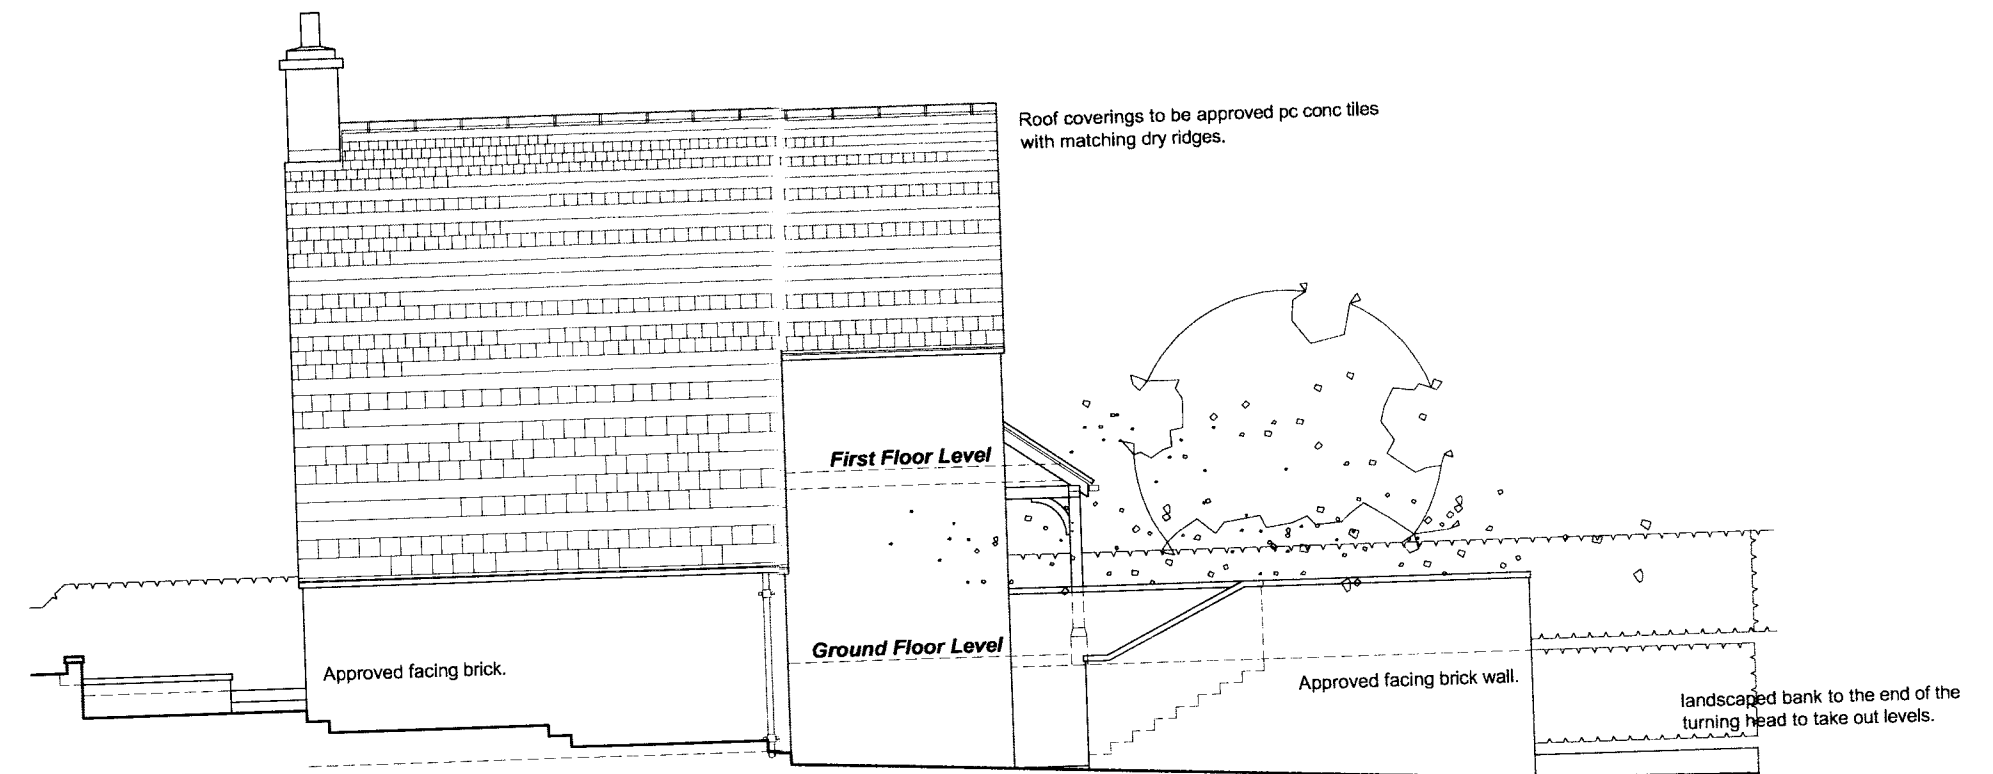


SOUTH EAST ELEVATION

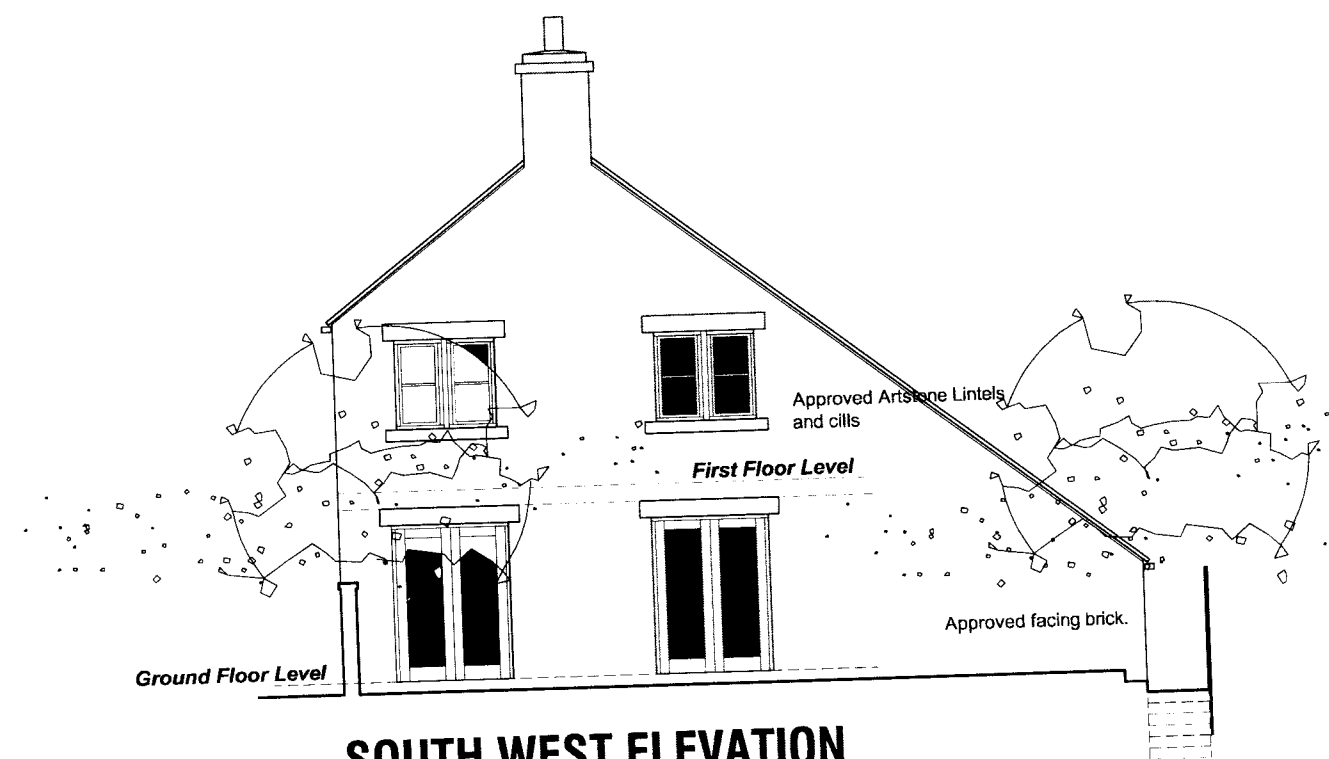


SOUTH WEST ELEVATION

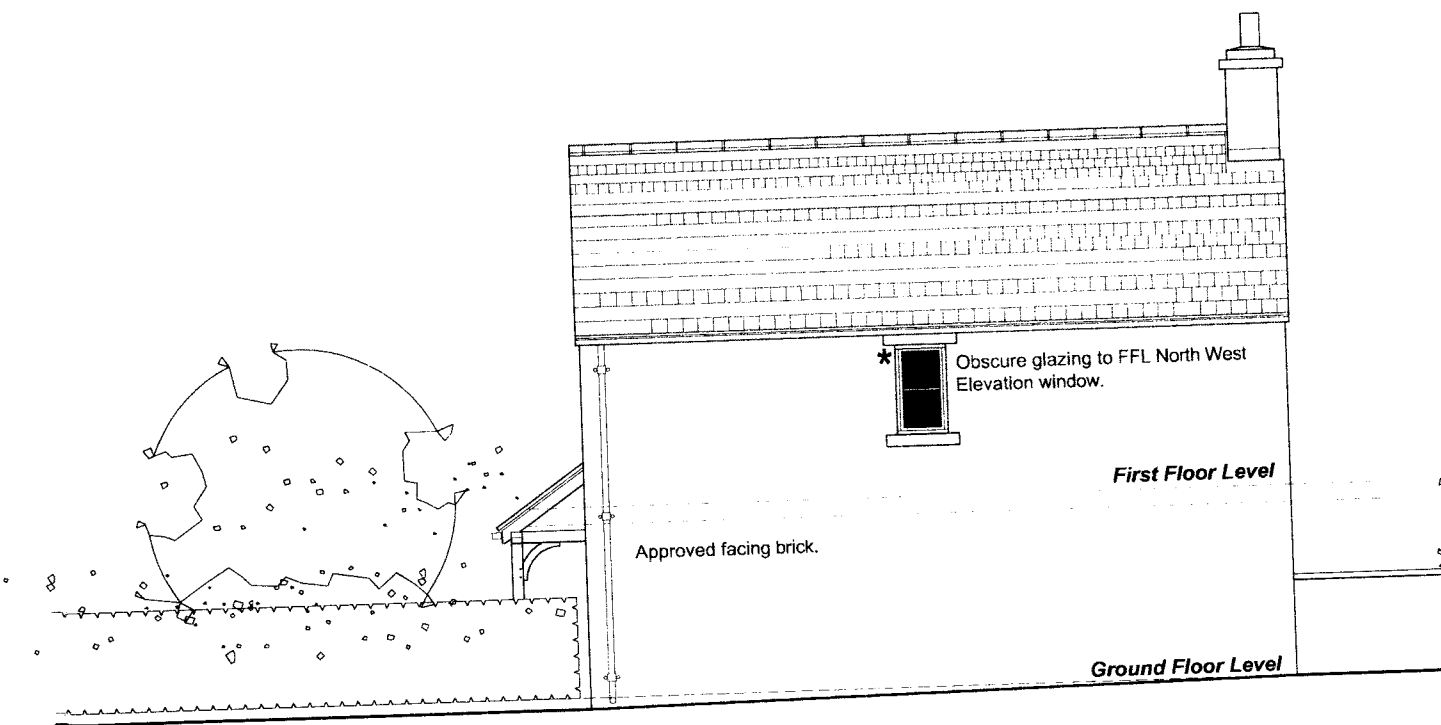


NORTH WEST ELEVATION

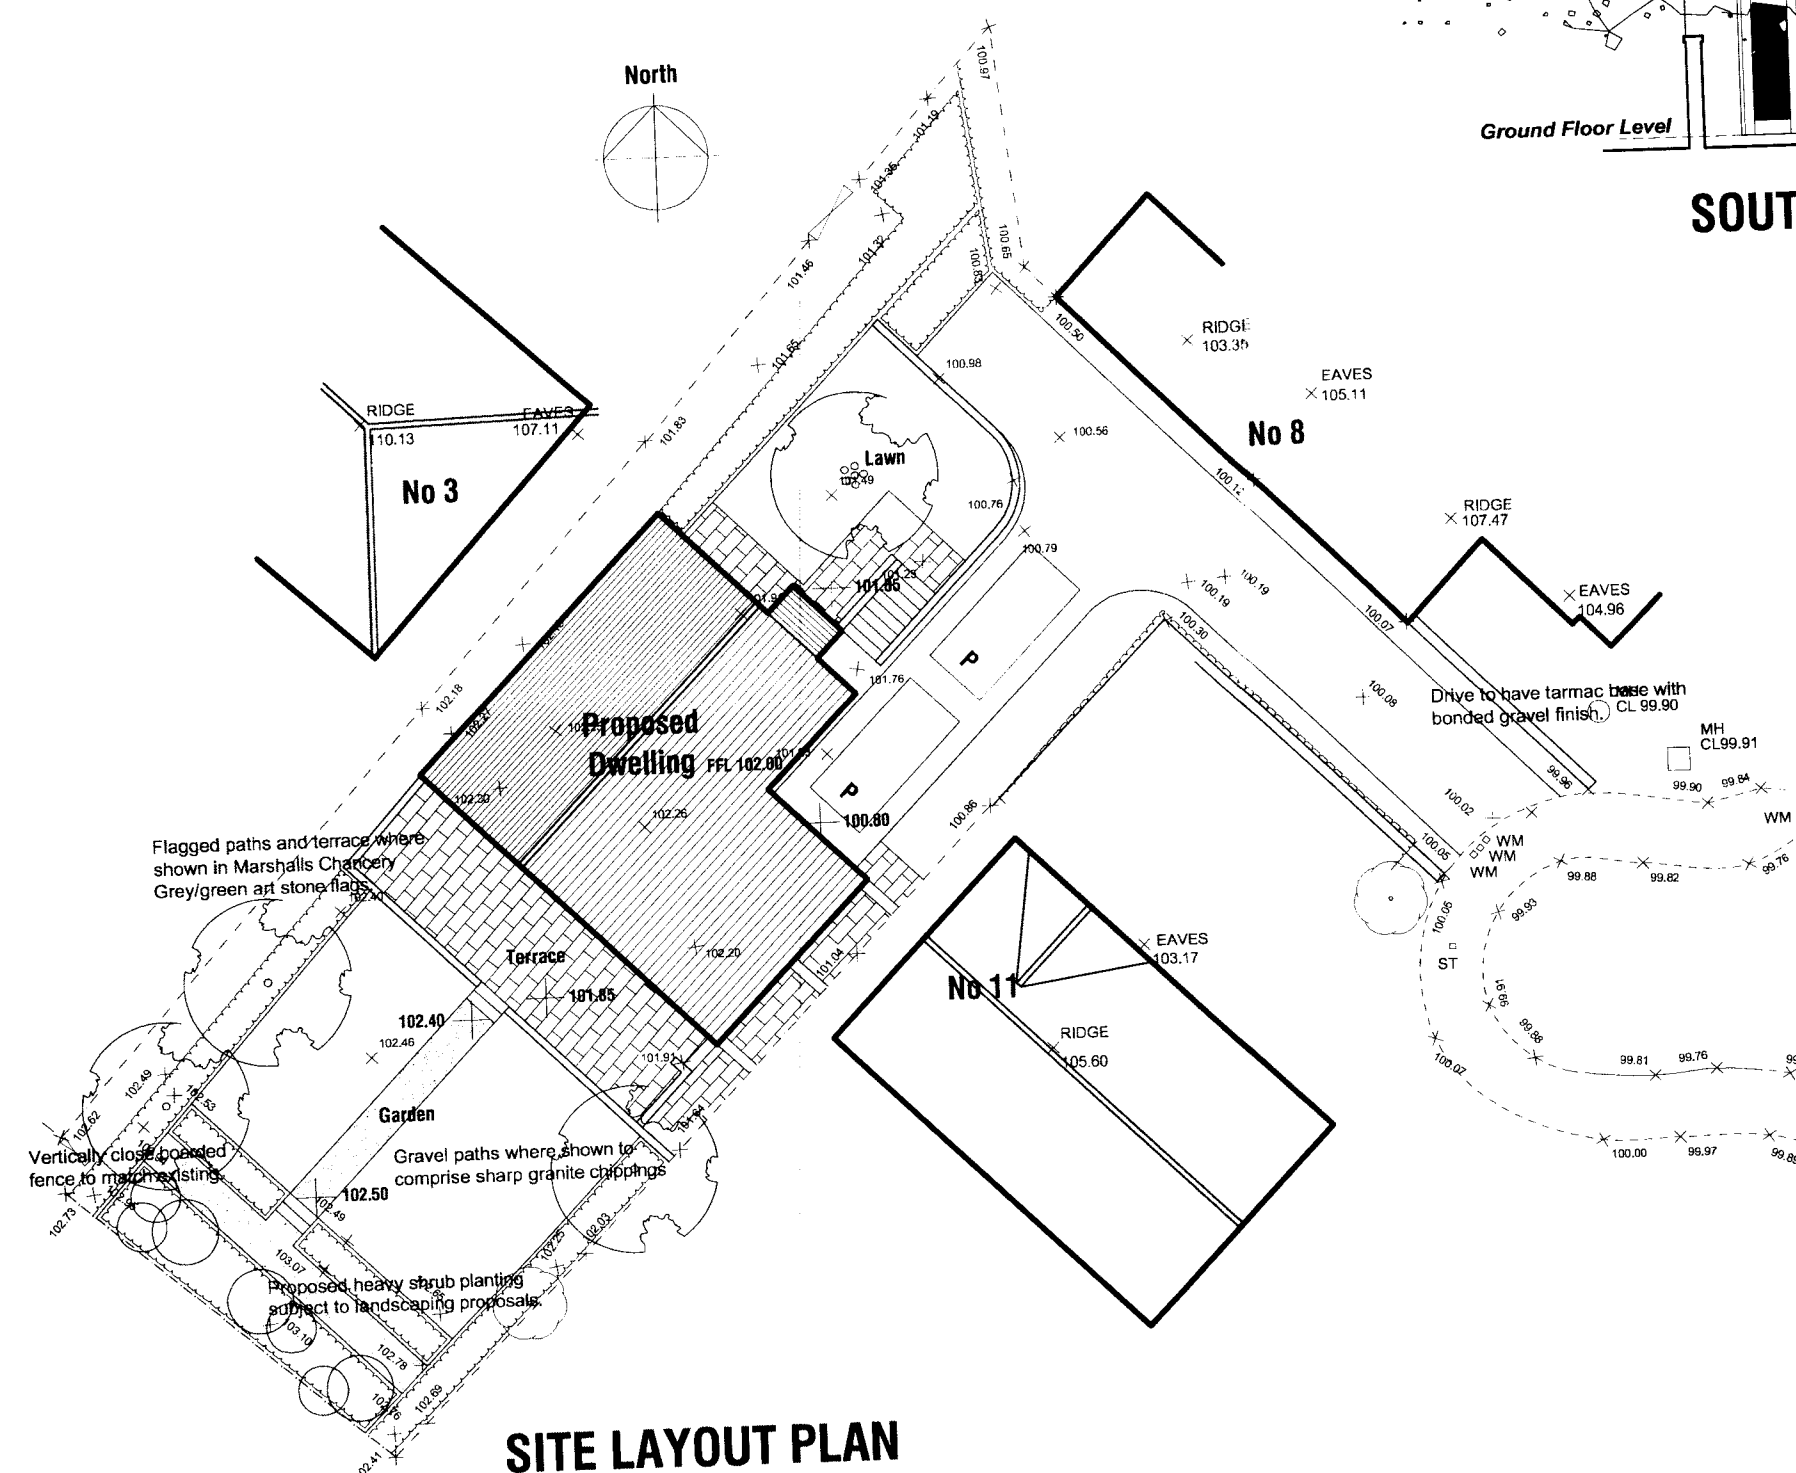

SITE LAYOUT PLAN

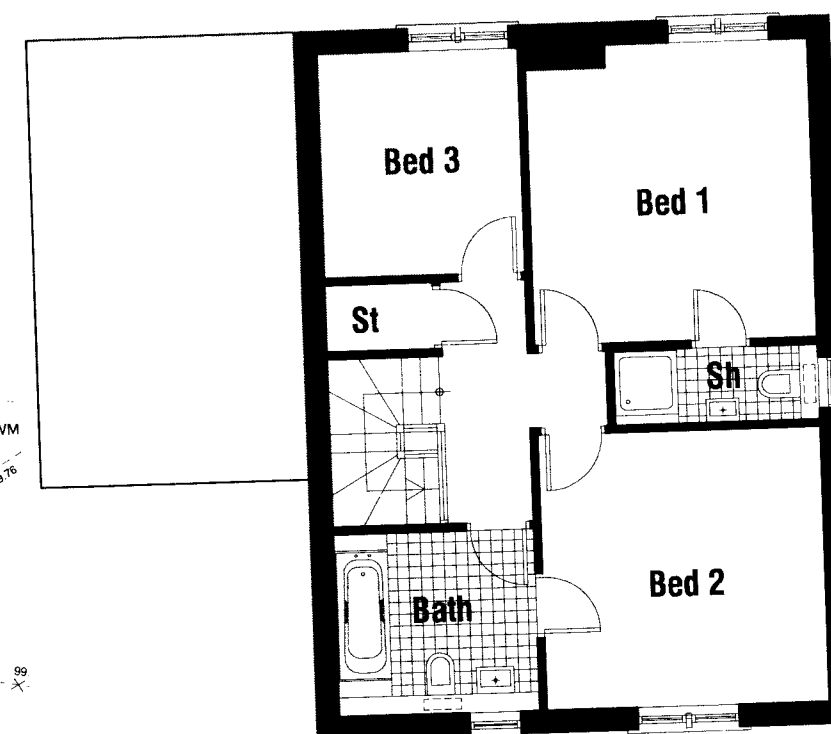

FIRST FLOOR PLAN

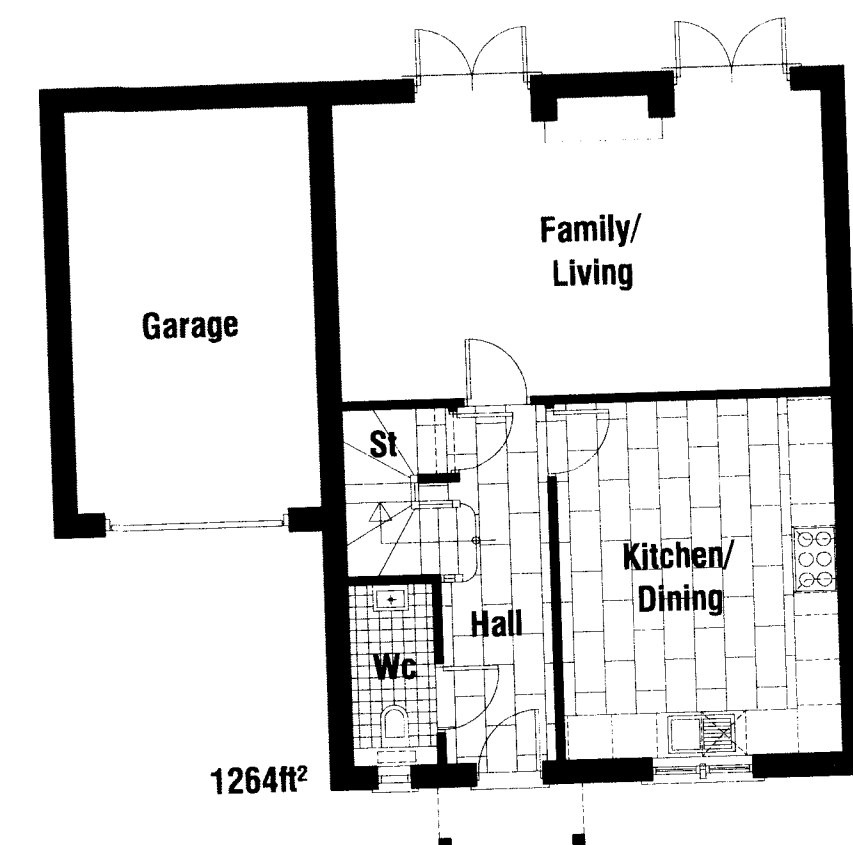


GROUND FLOOR PLAN

PROPOSED NEW DWELLING
FOXFIELDS
OXPRING

SKETCH PROPOSALS

SITE PLAN, PLANS AND ELEVATIONS

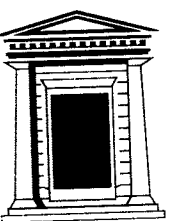

Chris Carr Associates
ARCHITECTS

6A Eastgate, Barnsley, S70 2EP

Tel:(01226) 286256 Fax:(01226) 207304

Email: mail@cca-arch.co.uk

Scale.	1:100 1:200 @ A2	Drawn.	ECC
Date.	MAY 2010	Ref. No.	22.78
DWG. No.	P1	Rev.	
0 cm 1 cm 2 cm 4 cm 6 cm			

This drawing and the copyright is the Architects property and may be used or reproduced only by agreement. All Dimensions in Millimetres Unless specified otherwise and subject to verification on site.