




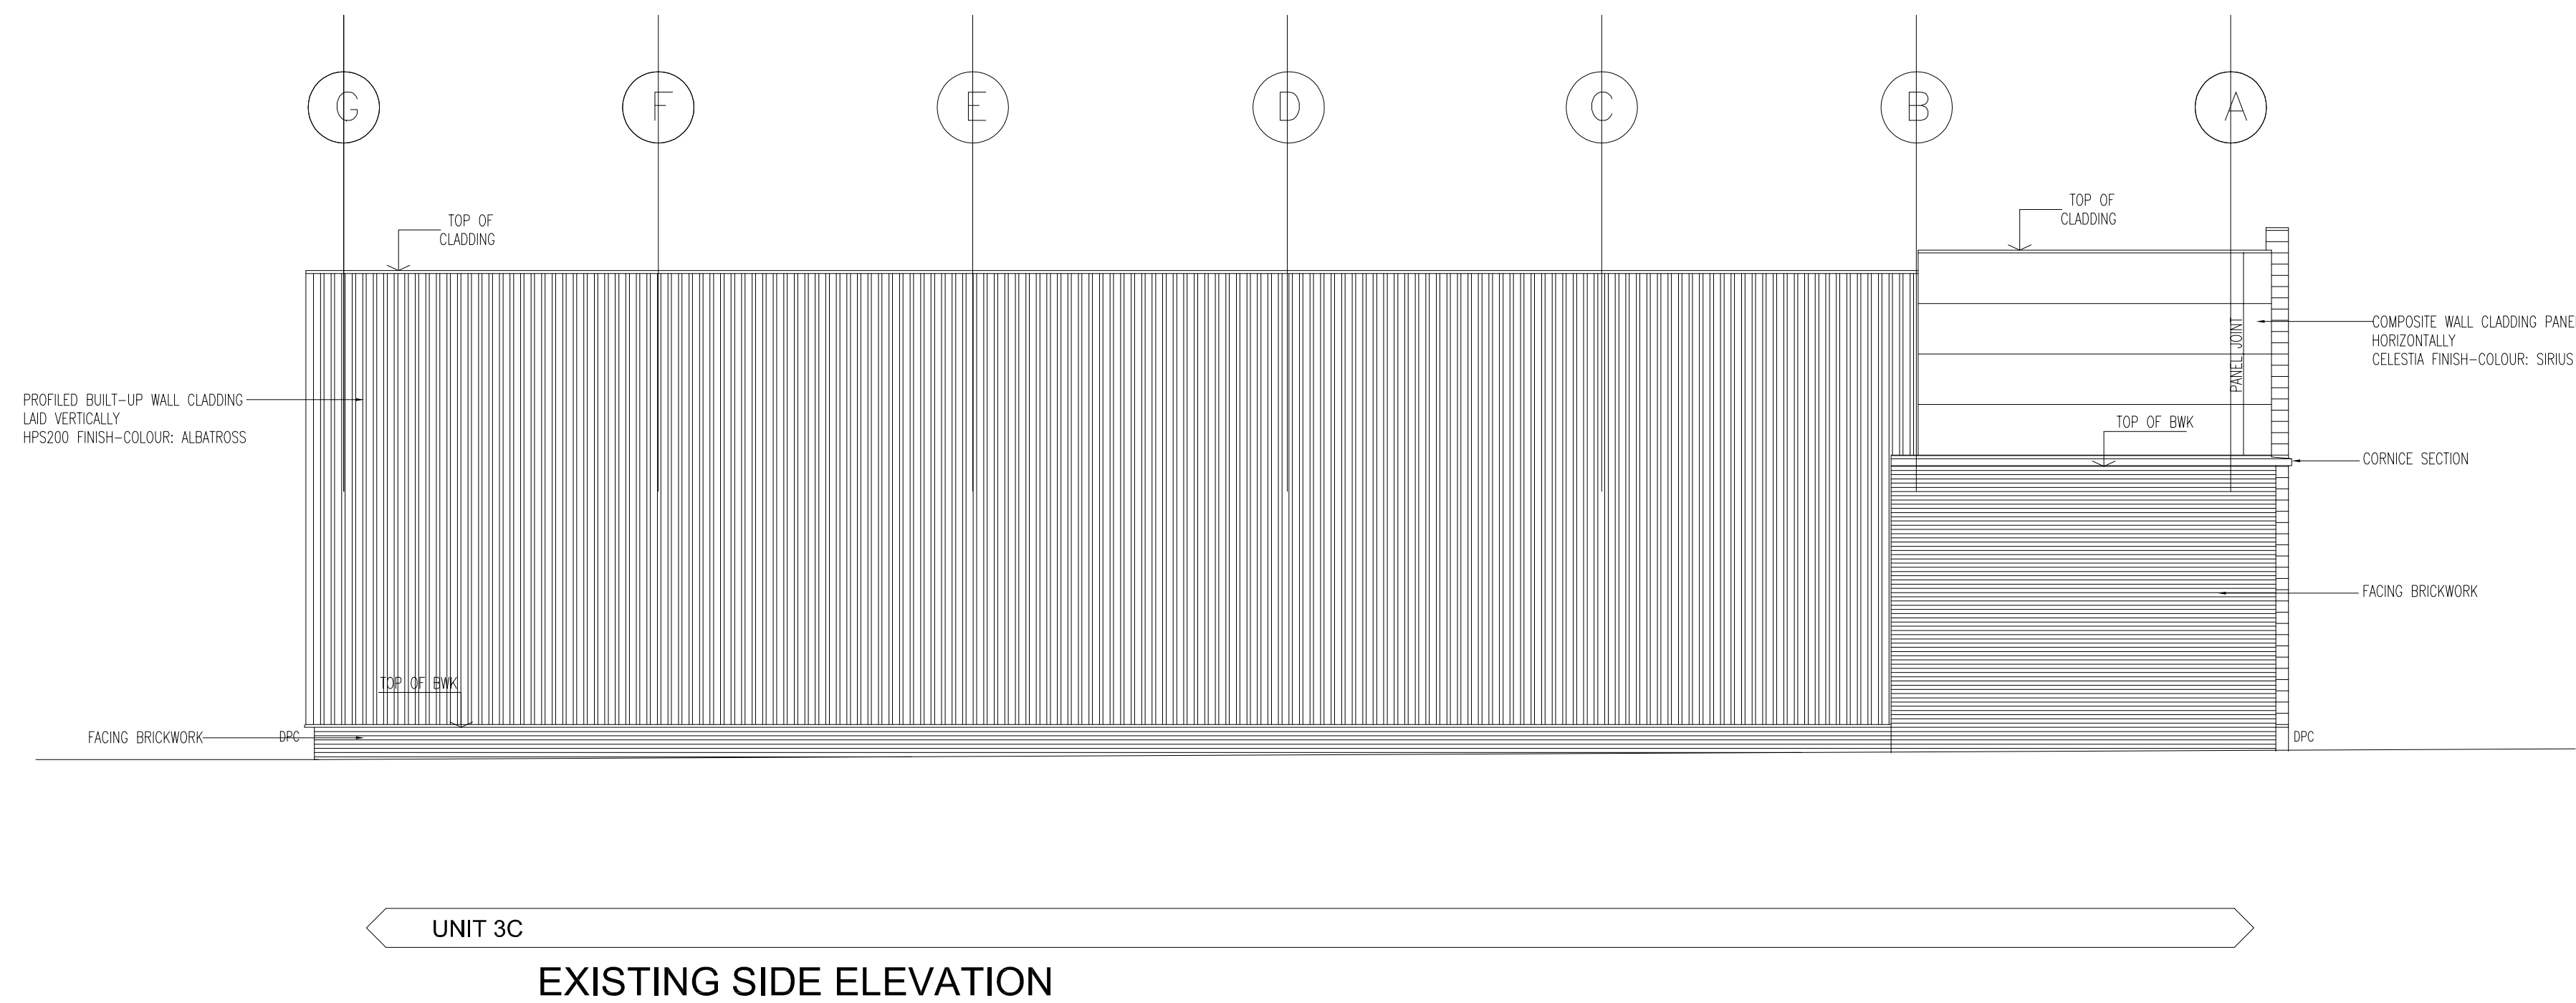


EXISTING SIDE ELEVATION

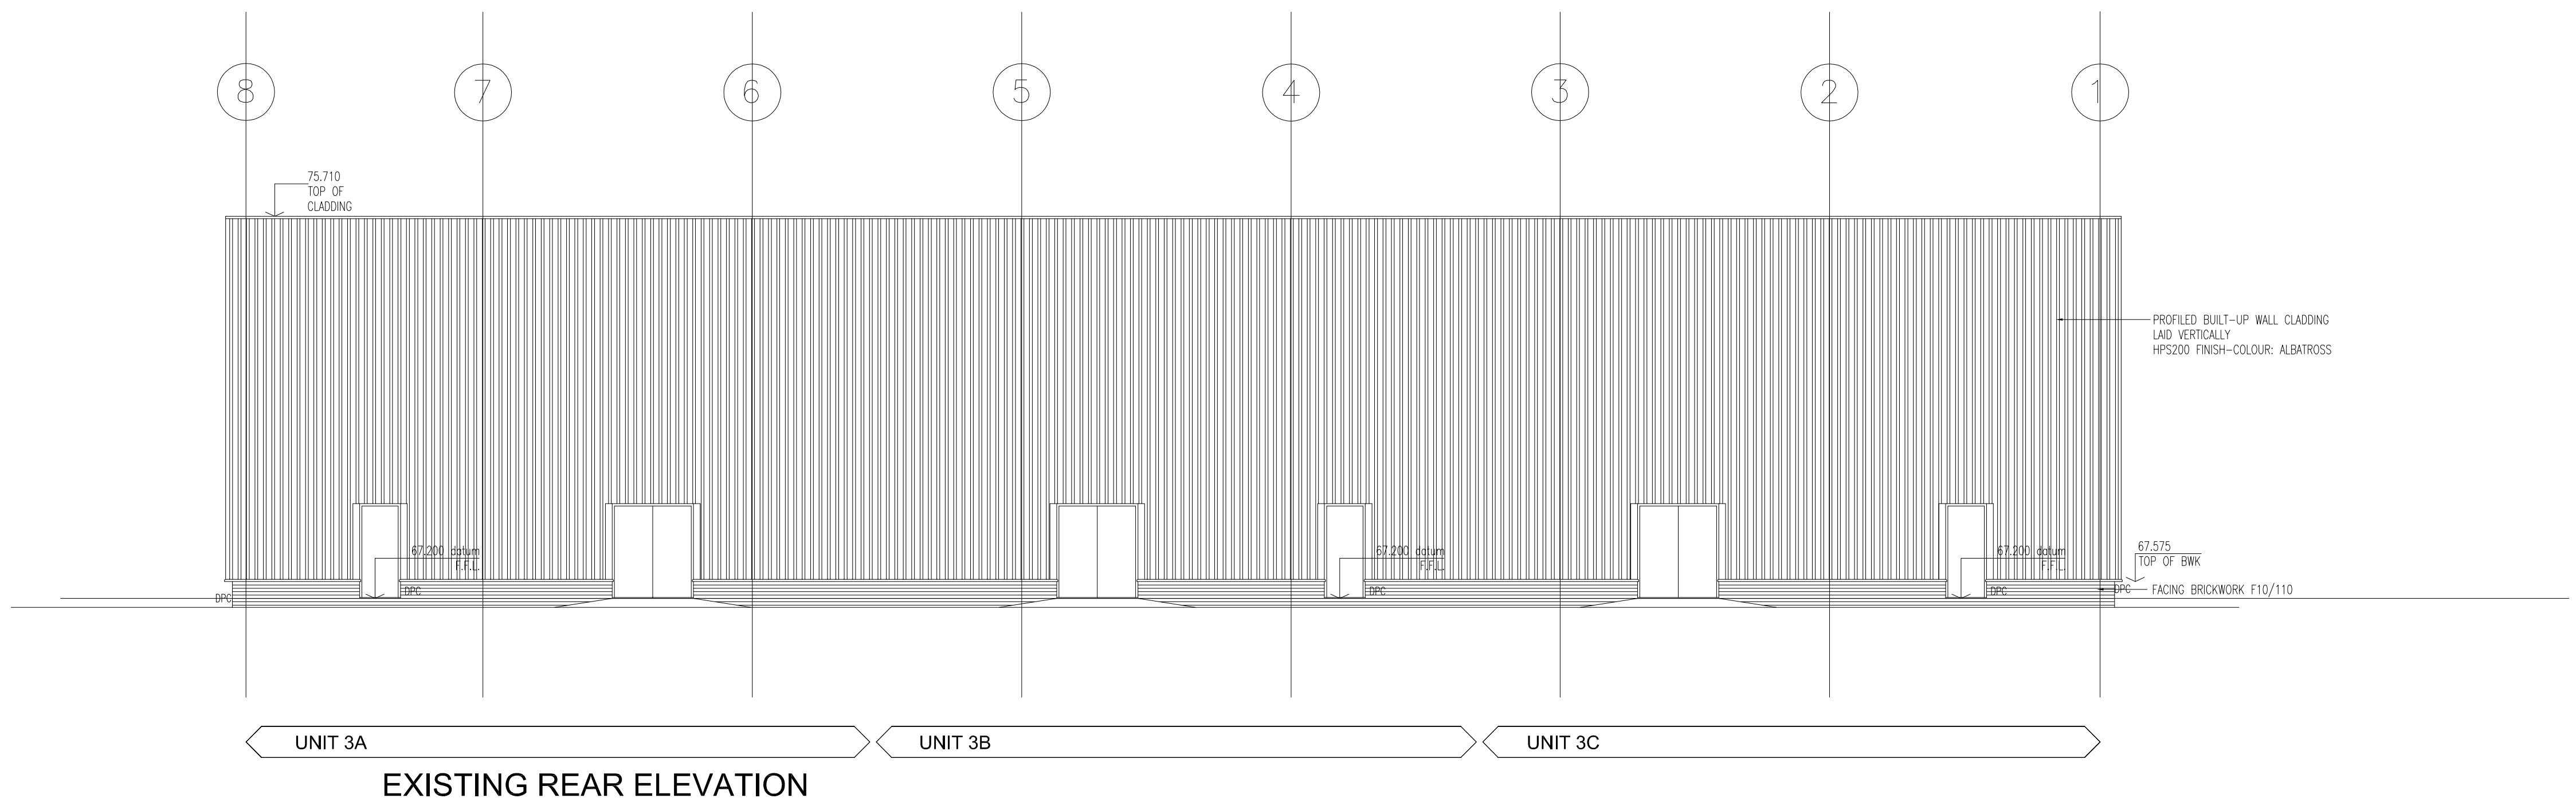

EXISTING REAR ELEVATION

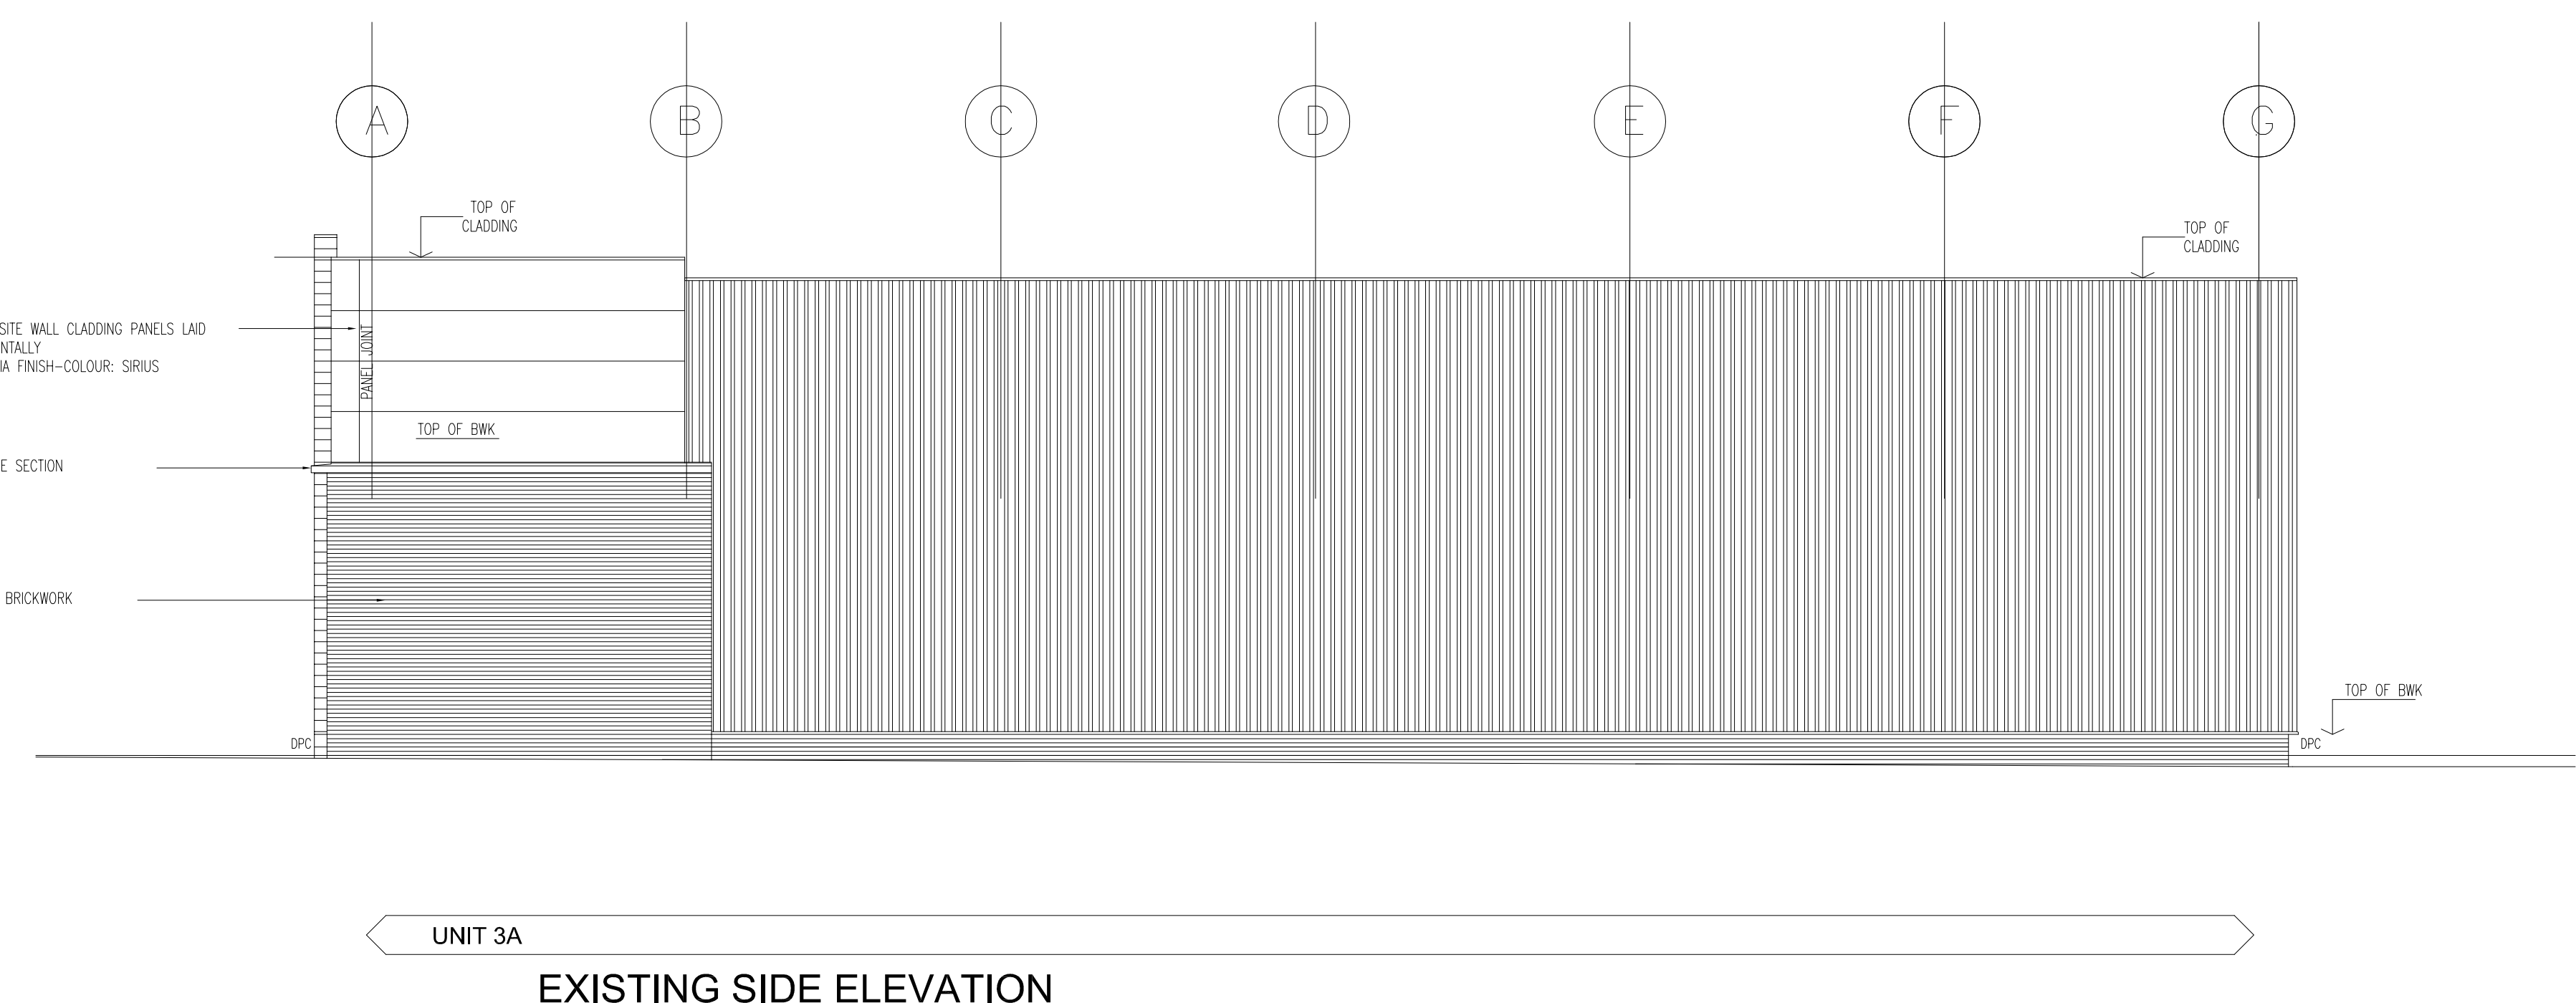

EXISTING SIDE ELEVATION

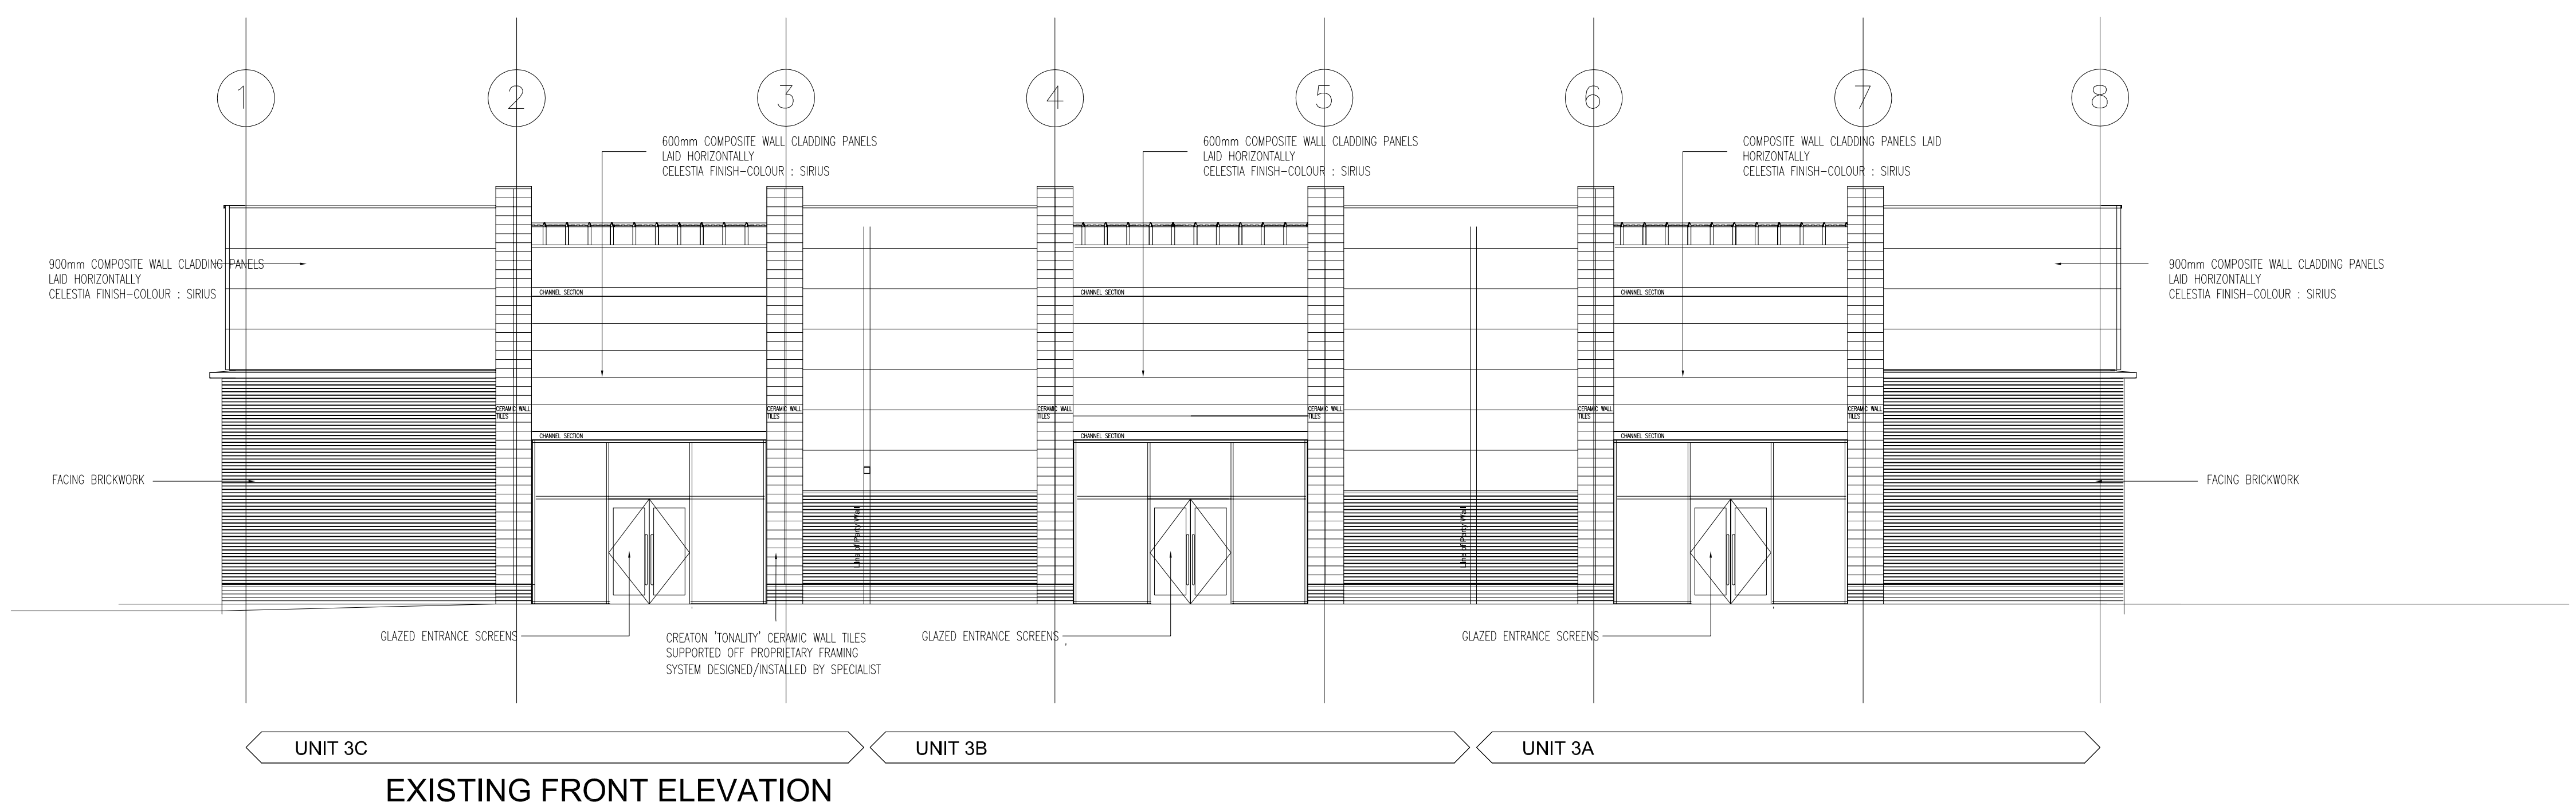

EXISTING FRONT ELEVATION

# UNIT 3A/3B/3C

## Elevations

| Rev                                  | Description   | Date |
|--------------------------------------|---|------|
| 1                                    | This drawing is Copyright.   |      |
| 2                                    | The Contractor is to bring to the notice of the Architect any discrepancies contained in this drawing prior to work commencement.  |      |
| 3                                    | Do not scale from this drawing.   |      |
| 4                                    | The Contractor and his Sub-contractors are to verify all dimensions on site before making shop drawings or commencing manufacture. |      |
| CLIENT                               |   |      |
| PEEL LAND PROPERTY & INVESTMENTS PLC |   |      |
| TITLE                                | SCHEME   |      |
| EXISTING ELEVATIONS                  | BARNLEY RETAIL PARK   |      |
| SCALES                               | DATE   |      |
| 1: 100                               | APRIL 2022   |      |
| JOB No.                              | DRAWING No.   |      |
| AGH/997                              | AGH/997/222A   |      |
| alan g haines associates             |   |      |
| ARCHITECTS                           |   |      |
| 2 Oustlethwaite Court                |   |      |
| Genn Lane                            |   |      |
| Worsborough                          |   |      |
| Barnley                              |   |      |
| S70 6NP                              |   |      |
| Tel: (01226) 297664                  |   |      |
| Fax: (01226) 285551                  |   |      |