




Notes

Figured dimensions only to be taken from this drawing.
Do not scale. If in doubt ask.

Rev	Date	Drawn	Description
-	-	-	-

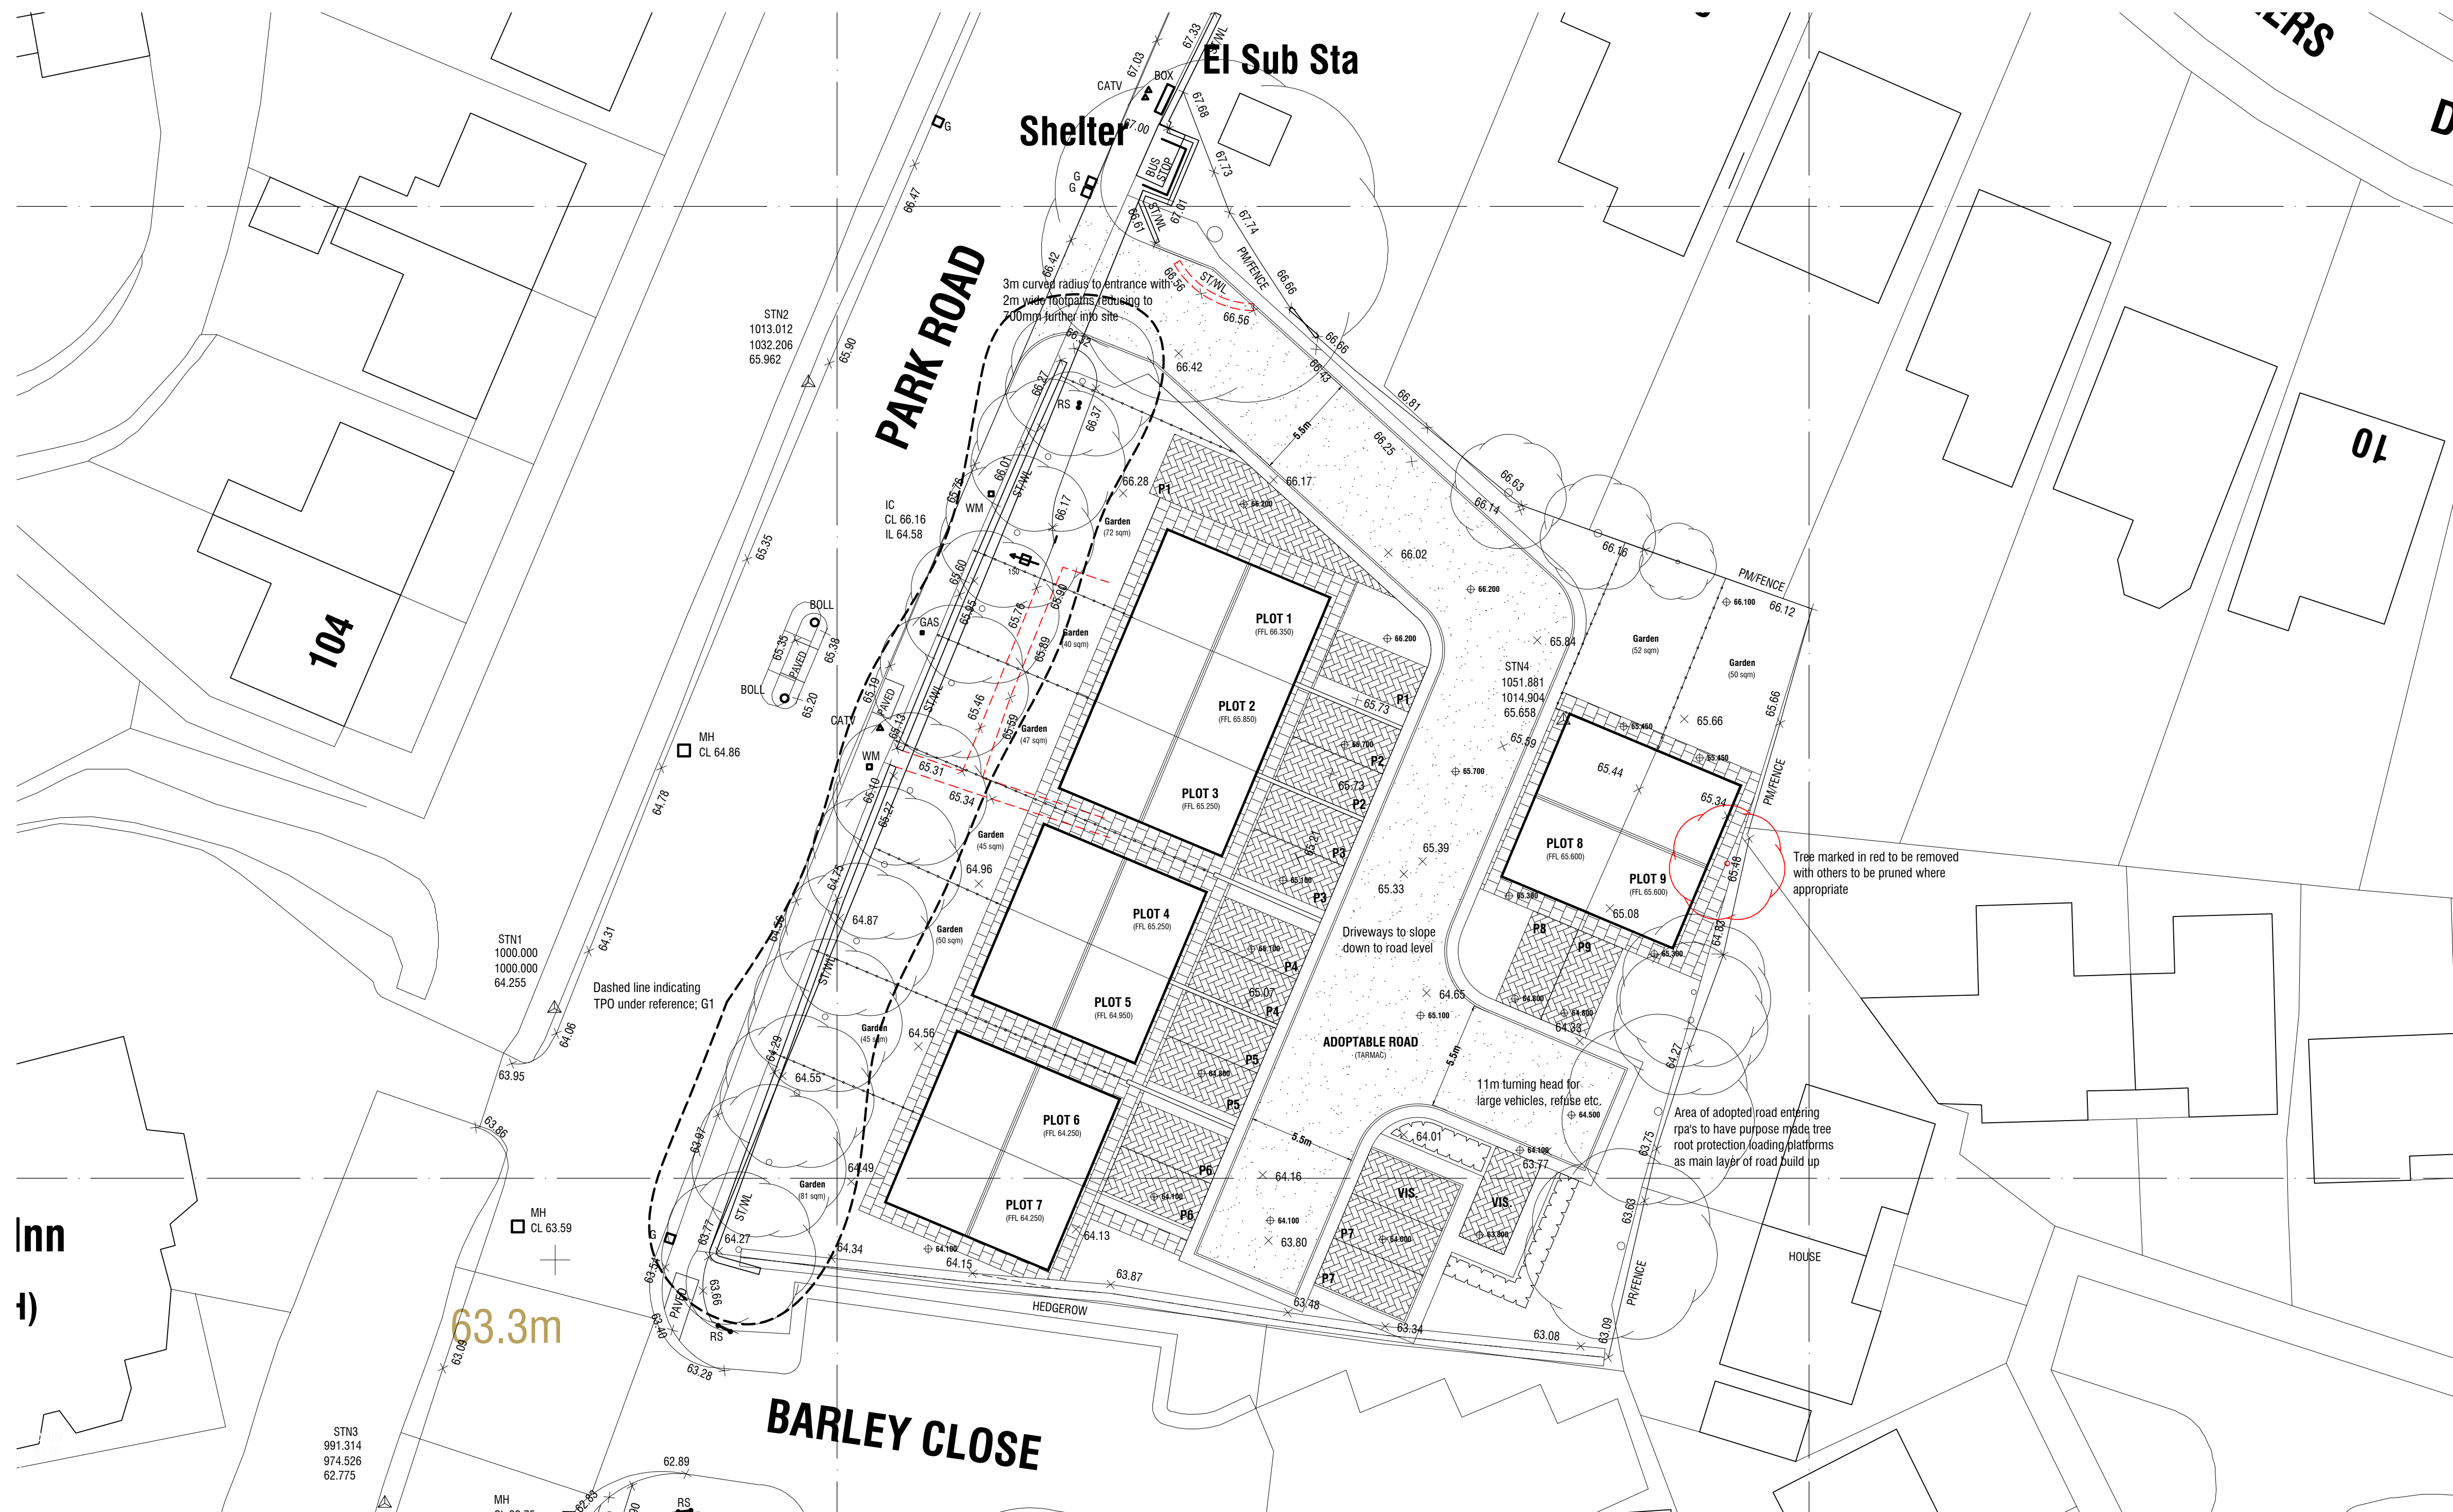

SITE PLAN 1:200



LEGEND

- | | |
|---|---|
|  | Marshall's Richmond Smooth Natural
Paving Slab 450 x 450 x 32mm |
|  | Marshall's Driveline 50 Pewter Multi Block
Paving - 200mm x 100mm x 50mm |
|  | Tarmac |
|  | 66.02 Existing site level |
|  | 65.100 Proposed site level |
|  | 1.8m Timber close boarded fence |
|  | 0.9m 215mm brick wall |

MaxDesign Architecture Planning Consultancy			
The White House, 278 Bawtry Road, Doncaster DN4 7PD			
t: 01302 867509		m: 07734 939 044	
e: design@maxdesignconsultancy.co.uk		w: maxdesignconsultancy.co.uk	
status:			
PLANNING			
client:			
Imperial Homes Yorkshire Ltd			
project:			
Park Rd. Worsborough			
title:			
Site plan			
scale:		date:	
As Shown@A1		JUN 2020	
project no.:	drawn:	number:	rev:
2066	ZY	003	-