



Drawing No.	Rev No.
MRO002 -003	

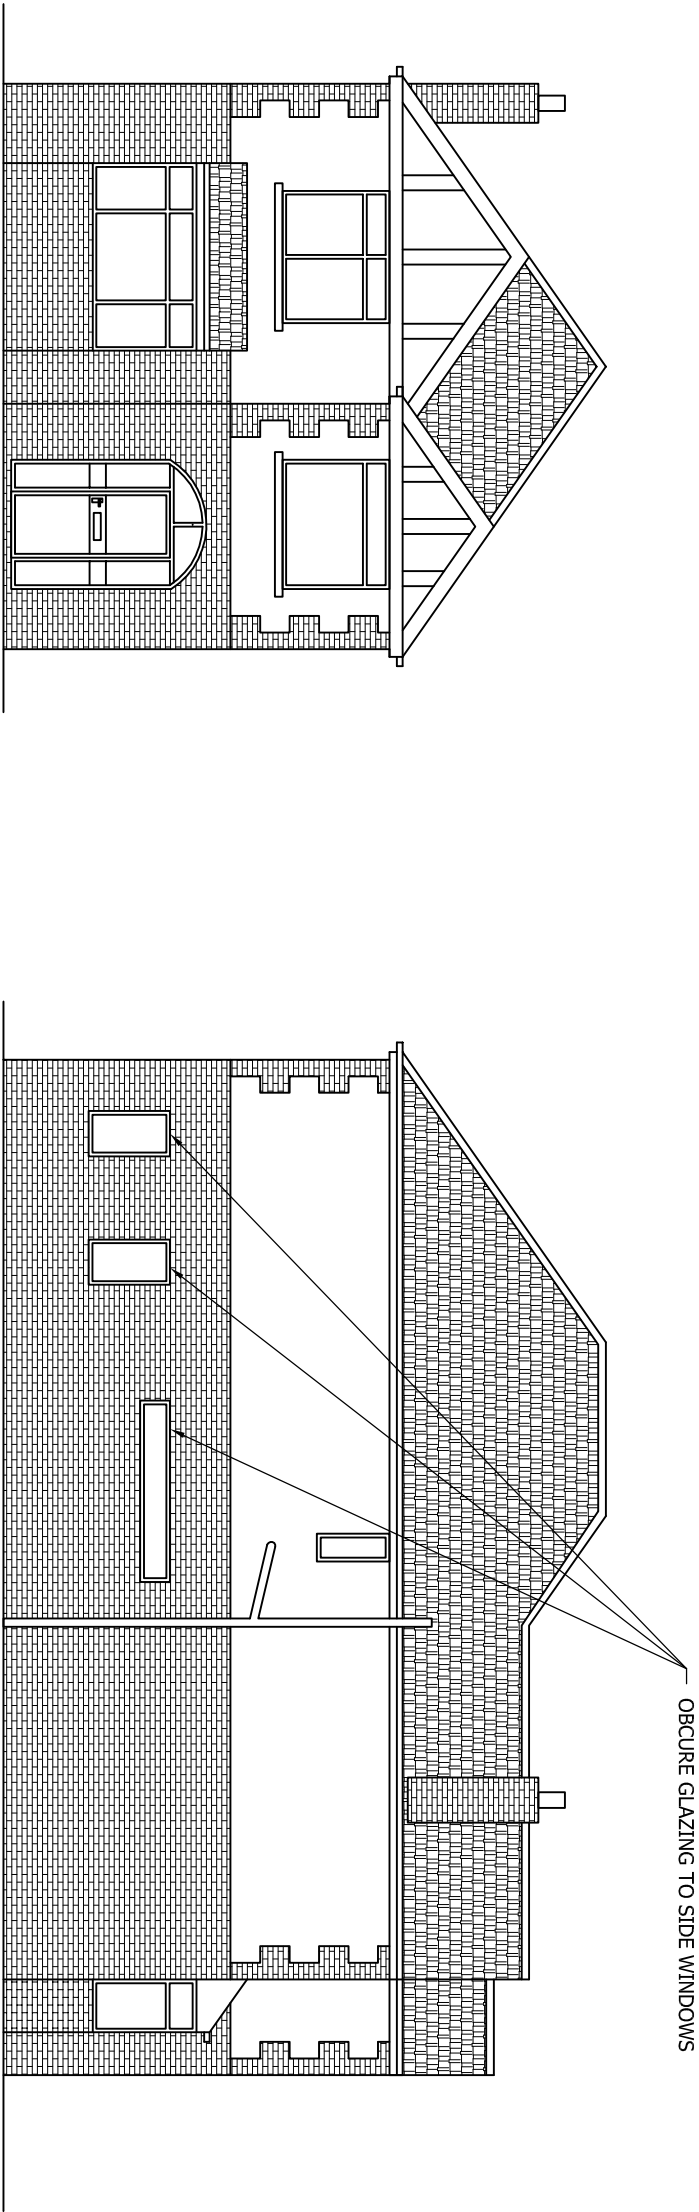

PROPOSED FRONT ELEVATION
SCALE 1:100 AT A3

PROPOSED SIDE ELEVATION
SCALE 1:100 AT A3

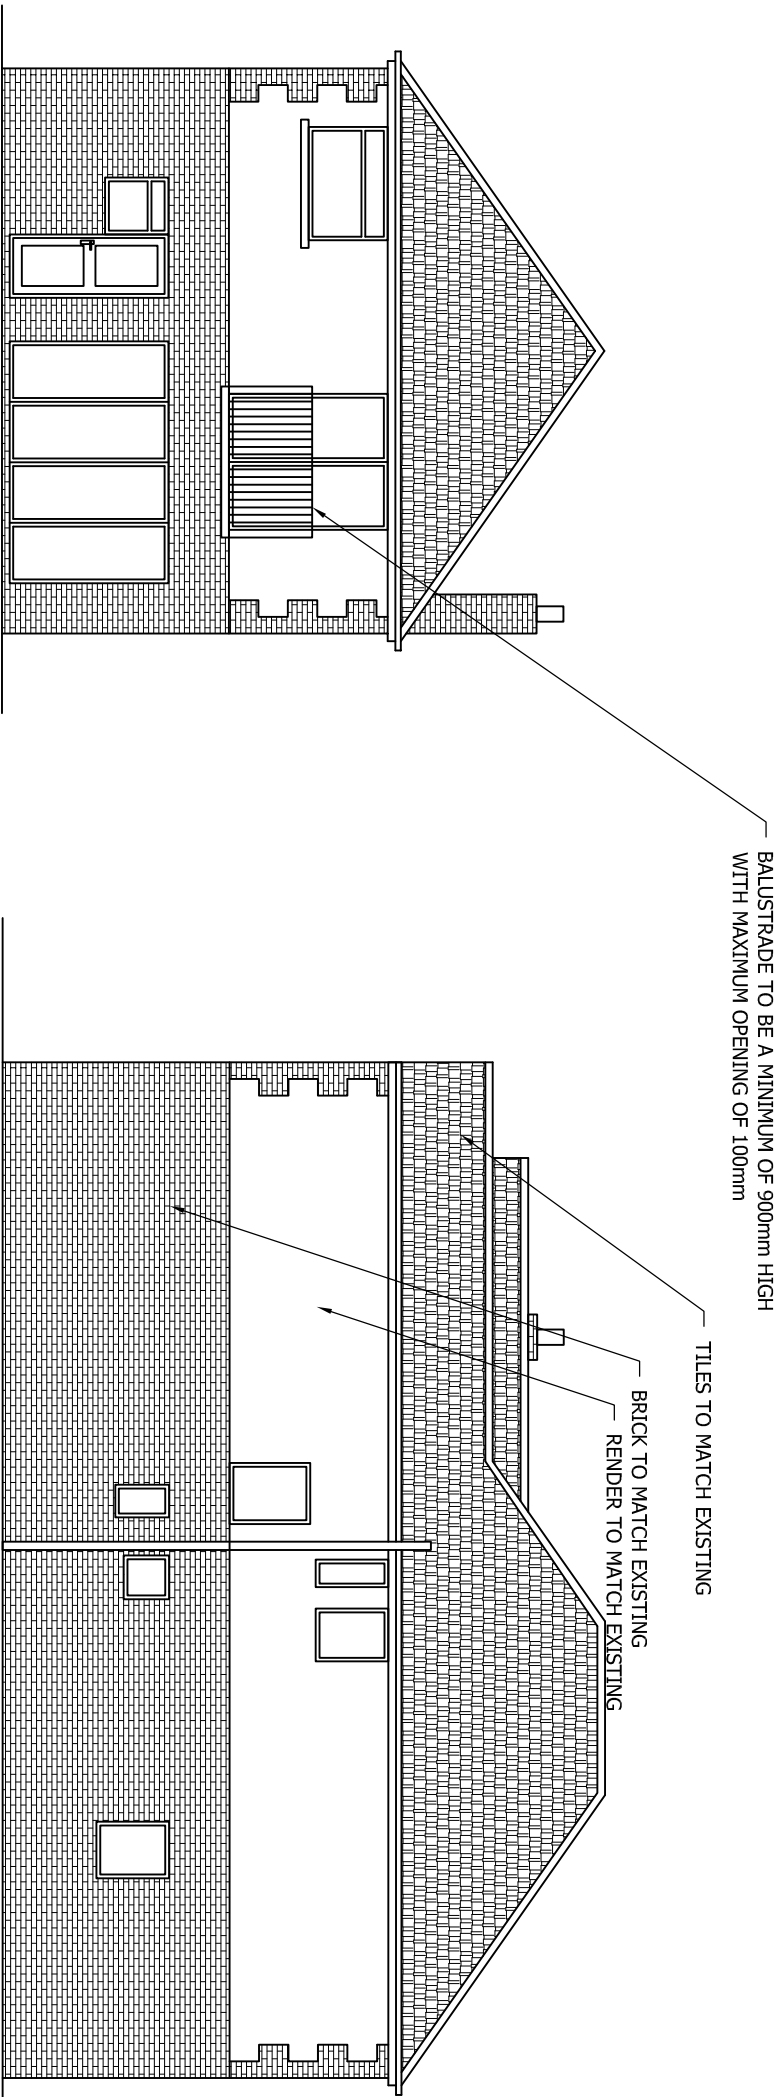

PROPOSED REAR ELEVATION
SCALE 1:100 AT A3

PROPOSED SIDE ELEVATION
SCALE 1:100 AT A3

DO NOT SCALE: Contractor to check all dimensions and report any omissions or errors

NOTES

Rev	Description	By	Chk	App	Date
-----	-------------	----	-----	-----	------

JRB DESIGNS LTD
1 Saville Road
Cudworth
Barnsley
S72 8LT
Tel: 01226 383542
Fax: 01226 380078
Mob: 07970 541192
Email: joine@jrbdesigns.co.uk
This drawing is copyright. © Jrbdesigns Ltd.

Client
MR R ORELL

Drawing Title
PROPOSED ELEVATIONS

Address
**104 HOYLAND ROAD
HOYLAND
BARNSELEY
S74 0AP**

Project Title:
**PROPOSED TWO STOREY
REAR EXTENSION**

Purpose of Issue:
ONSTRUCTION

Drawing Status
FIRST ISSUE

Scale at A3	Drawn By	Date
AS SHOWN	JRB	17/01/2012
Checked By	Approved By	Date
JRO	JRO	17/01/2012
Project No.	Drawing No.	Revision
MRO002	003	-

APPROVAL ☒ INFORMATION ☐ TENDER ☐ CONTRACT ☐ CONSTRUCTION ☐