


NOTES

1. THIS DRAWING IS NOT VALID FOR CONSTRUCTION UNLESS STAMPED BY THE RELEVANT PETER MADE CONSULTANCY STAMP.
2. THIS PROJECT IS SUBJECT TO CDM LEGISLATION. A PLANNING SUPERVISOR SHOULD BE APPOINTED BY THE CLIENT.
3. THIS DRAWING IS TO BE READ IN CONJUNCTION WITH THE ASSOCIATED PETER MADE CONSULTANCY DRAWINGS AS LISTED ON THE DRAWINGS REGISTER. REVISIONS OF ALL DRAWINGS ARE TO ENSURE THAT THEY ARE WORKING TO CURRENT REVISIONS OF ALL DRAWINGS AND THAT THE REVISION HAS BEEN APPROVED BY THE CLIENT.
4. ALL WORKS TO COMPLY WITH PETER MADE CONSULTANCY CONDITIONS WHERE APPLICABLE.

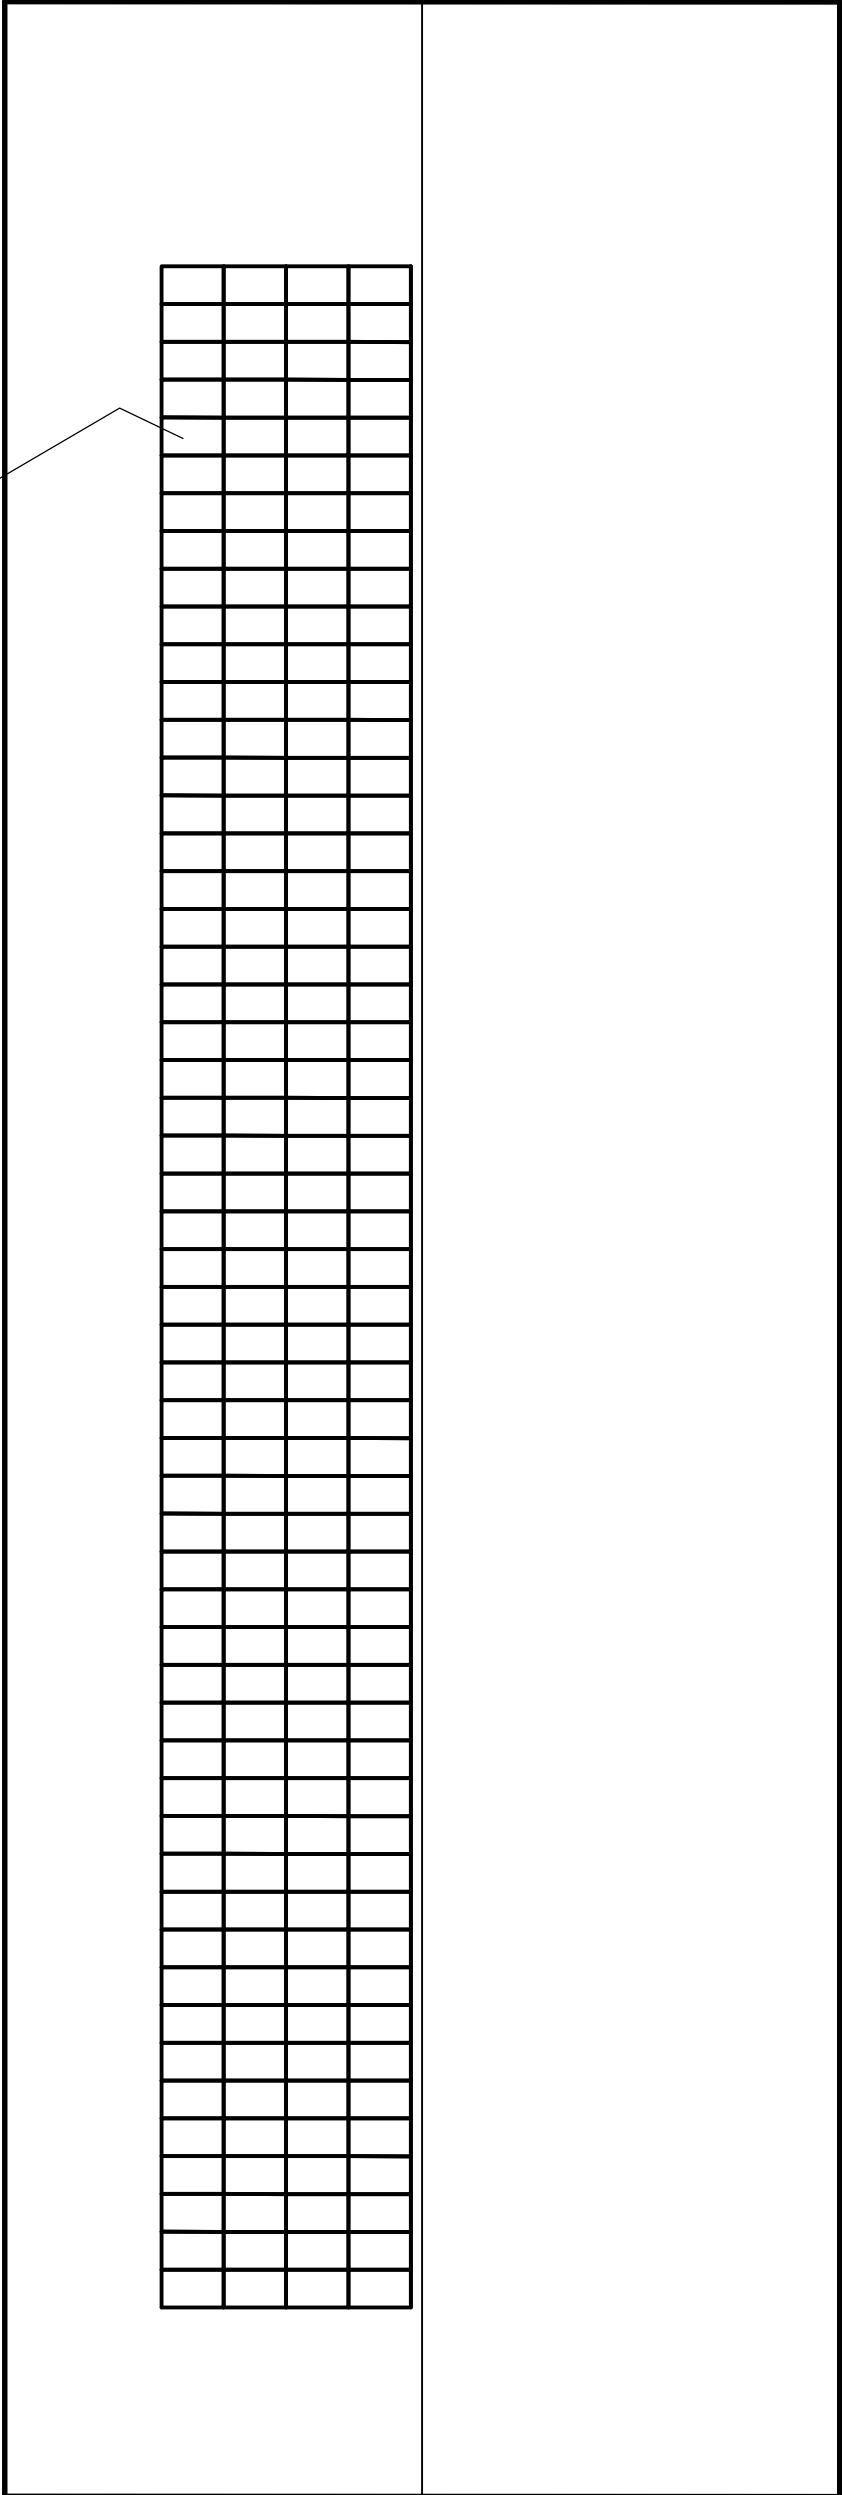

SOLAR PANEL DETAILS
Panel Ref Code: CHN-230-550P
Manufacturer: Europa 600

CLIENT: SOLAR EUROPA Ltd

PROJECT: SOLAR POWER
HAYWOOD & PADGETT
CARLTON INDUSTRIAL ESTATE
SHAWFIELD ROAD, BARNSLEY.

TITLE: ROOF PLAN 1:200



Peter Wade Consultancy

CDM (S. 1994/3140) Certified Designer

Telephone: (01977) 654300 Fax: (01977) 647823

Email: info@peterwadeconsultancy.co.uk

DATE: JUL 11 SCALE: 1:200 DRAWN: DCV
DRAWING No: 2116/03/01 REV: 5