



The Contractor is responsible for checking dimensions and any discrepancy to be verified with the Architects before proceeding. Figured dimensions to be worked to only.
DO NOT SCALE

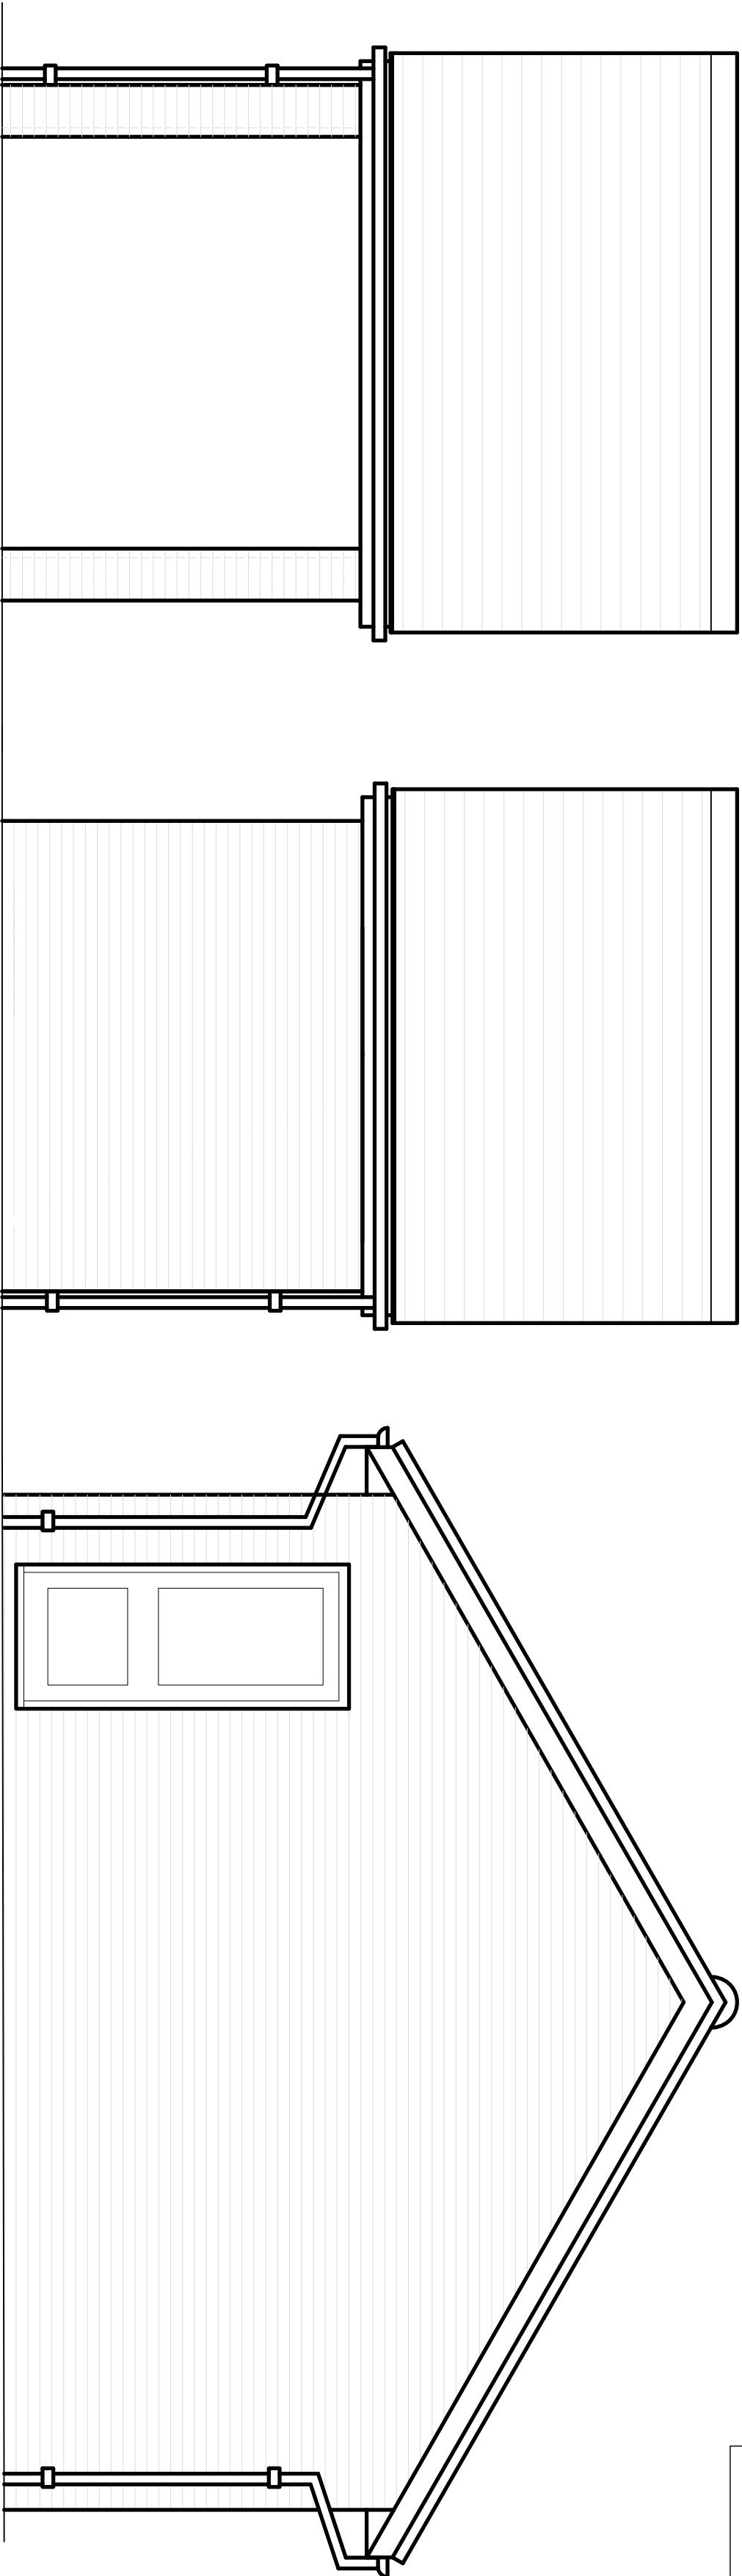

FRONT ELEVATION

REAR ELEVATION

SIDE ELEVATION

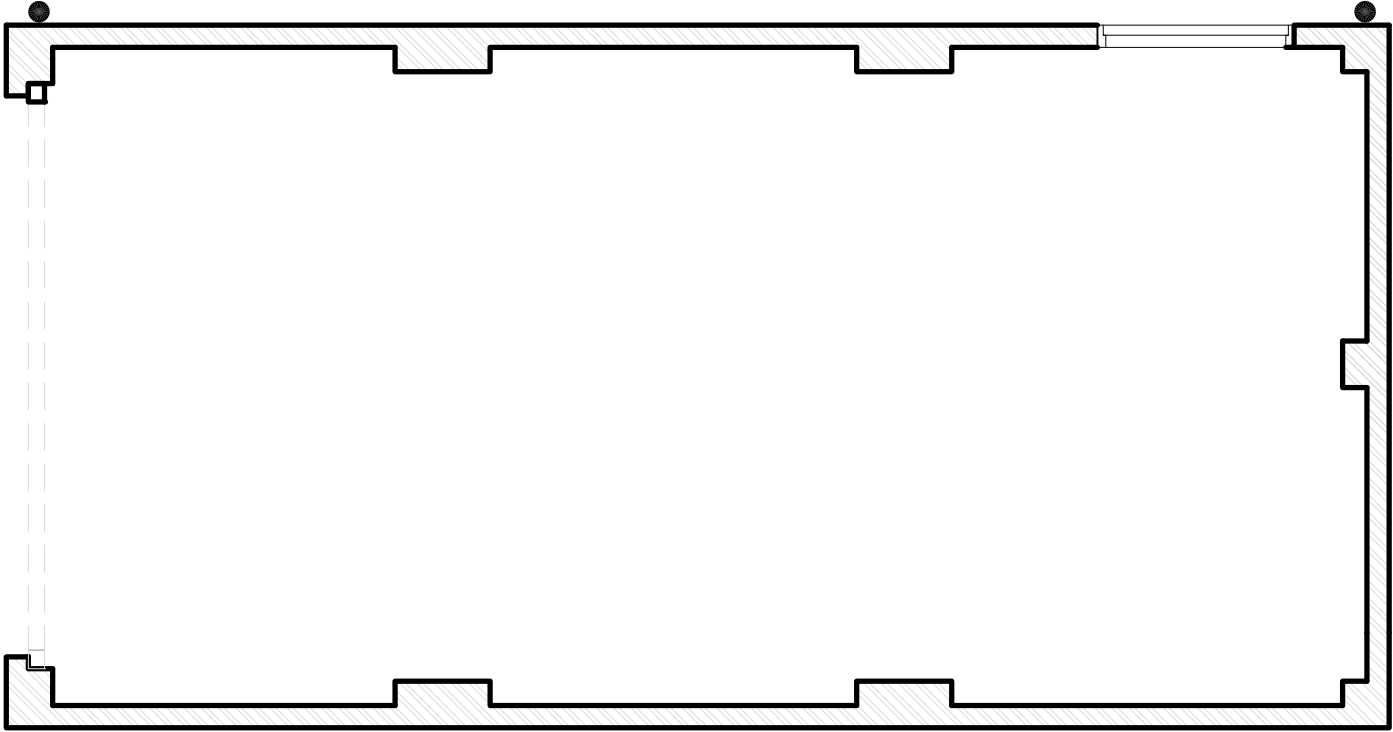

PLAN

location			
title			
SINGLE-GARAGE			
scale	NTS	drawn by	MIB
date	JULY-2017		
drawing no.	3967-011-003SG	rev	REV

JONES HOMES

JONES HOMES
BARNBROOK HOUSE, 30705 LANE, ALBANY, NY 12204, CHENANGO, NY 13027
Tel: (518) 534-0301 Fax: (518) 534-0301