

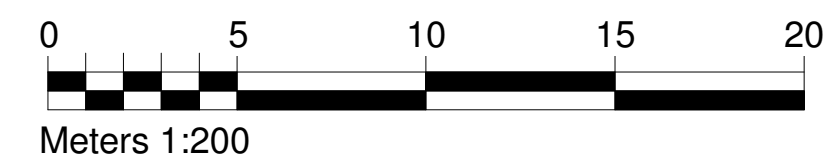



2 Proposed Colour Development Plan
1 : 200

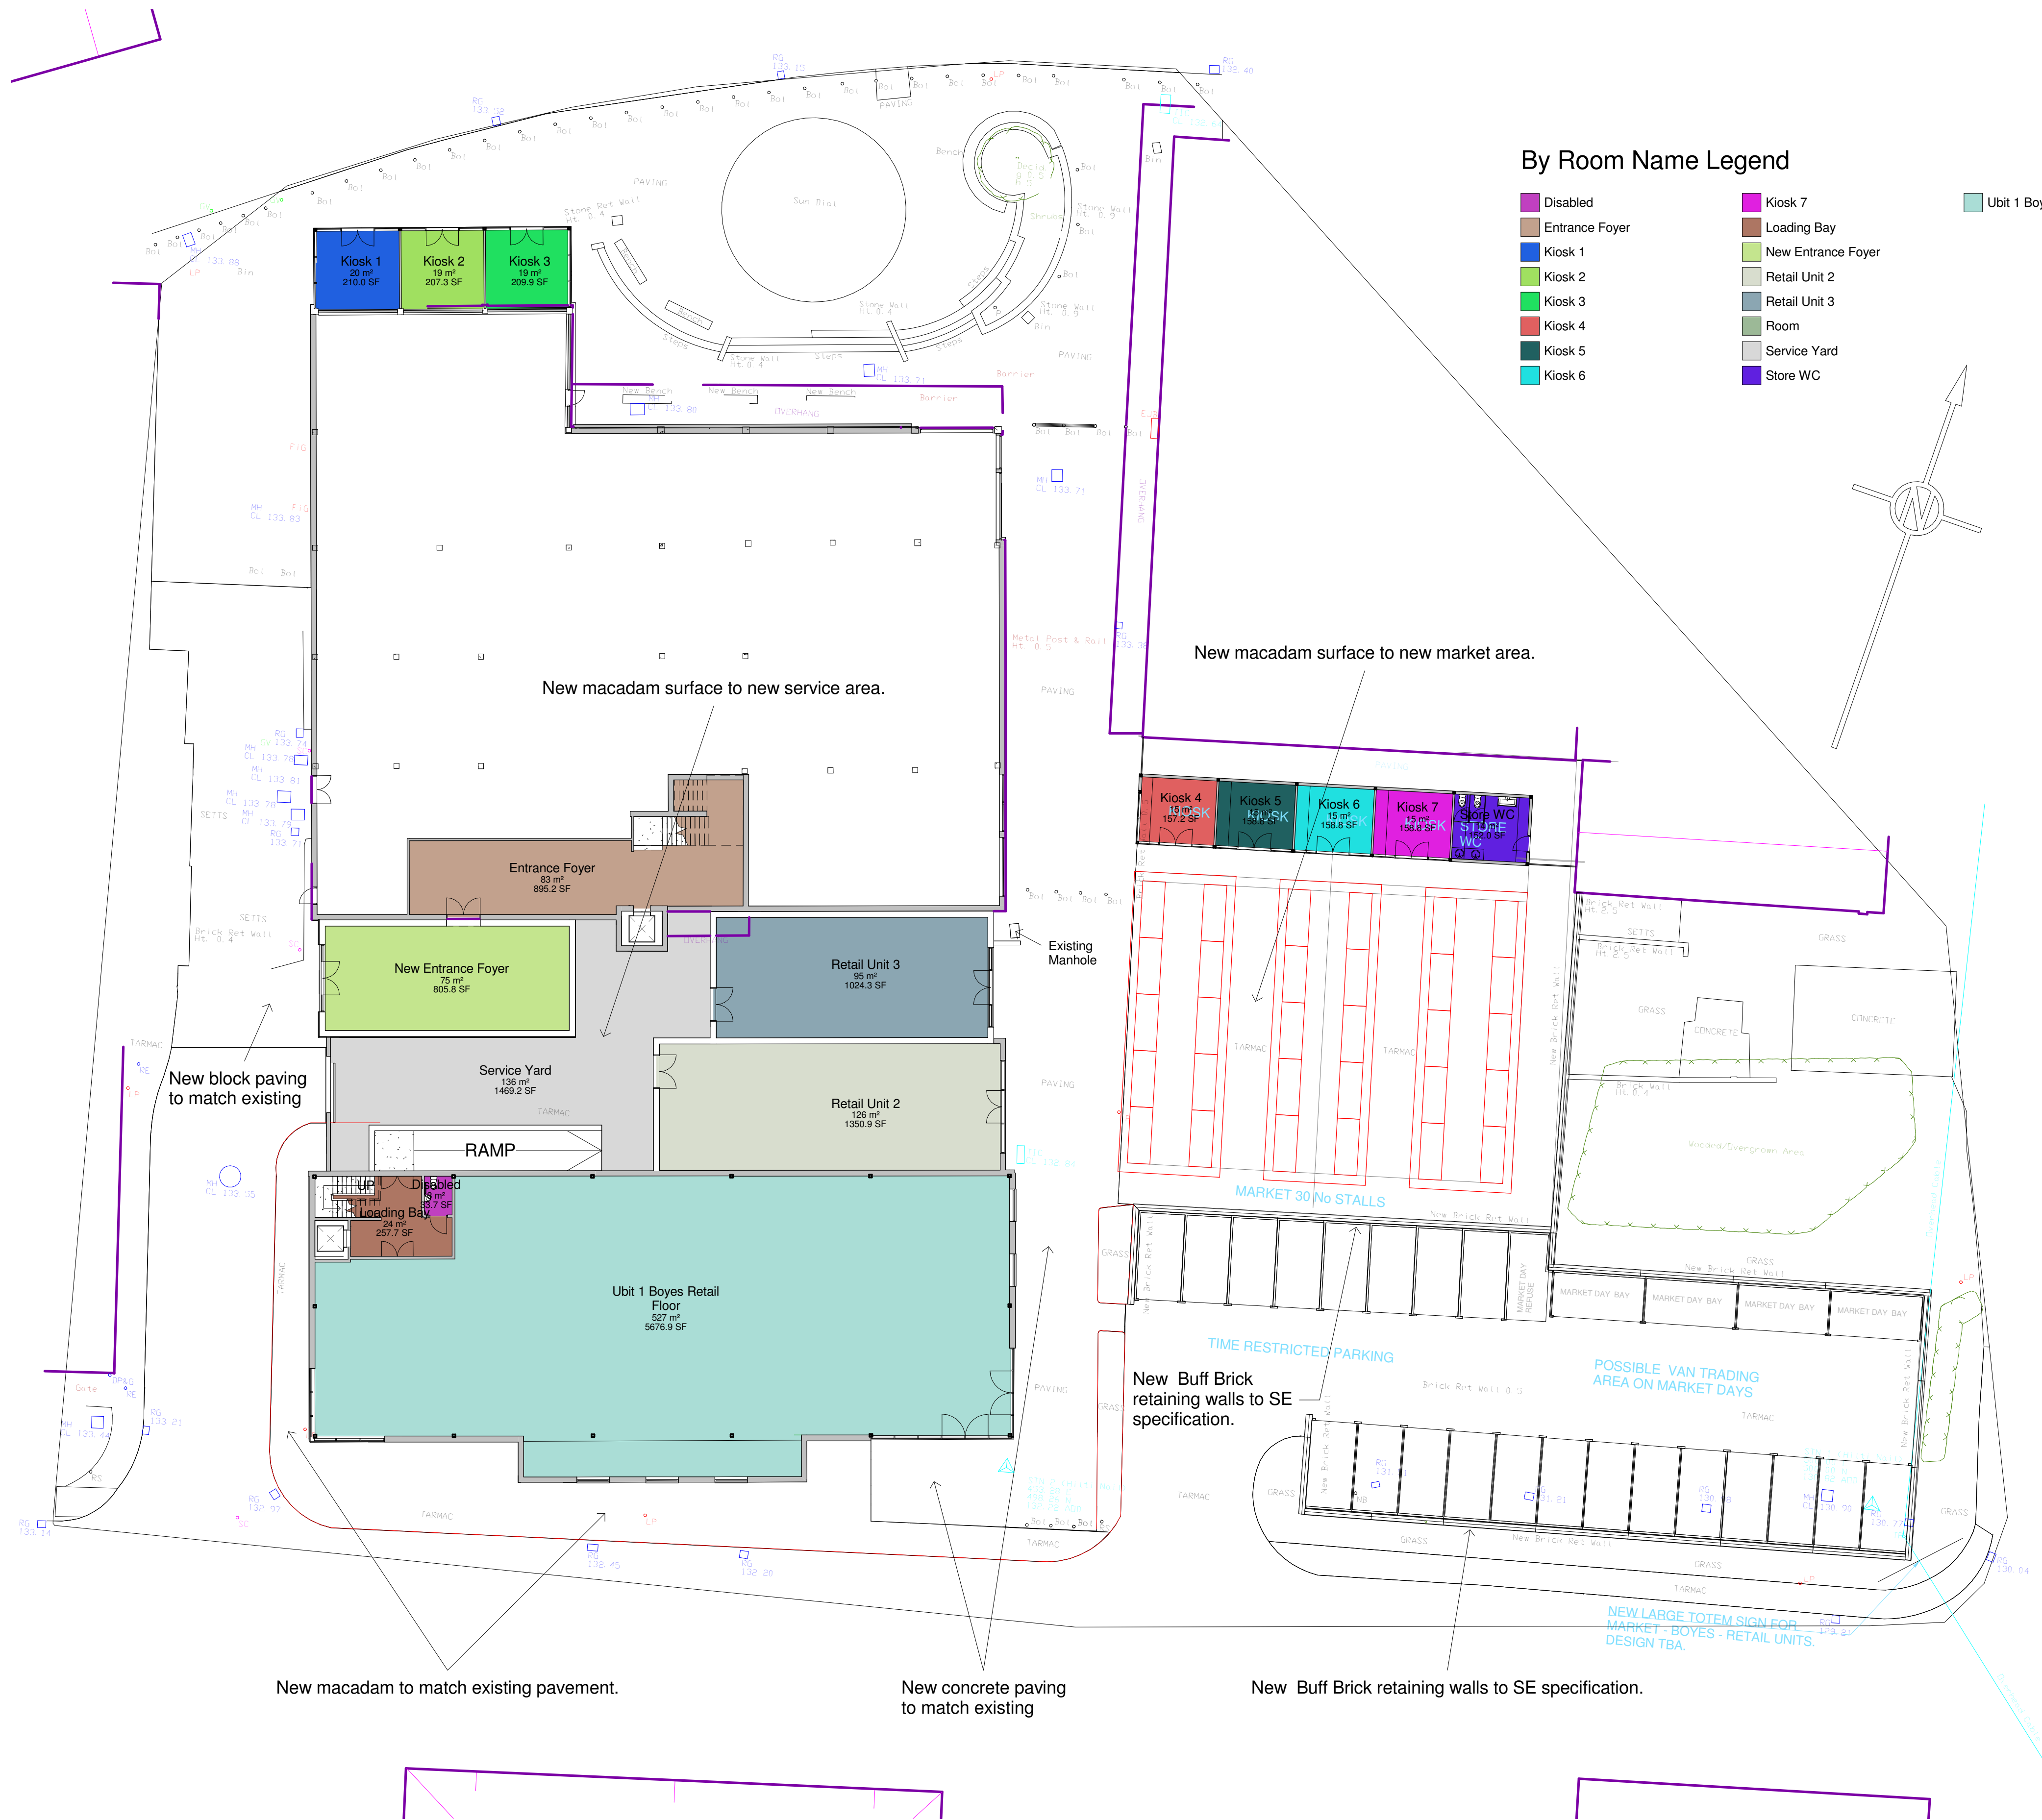

3 Boyes Mezanine Plan
1 : 200

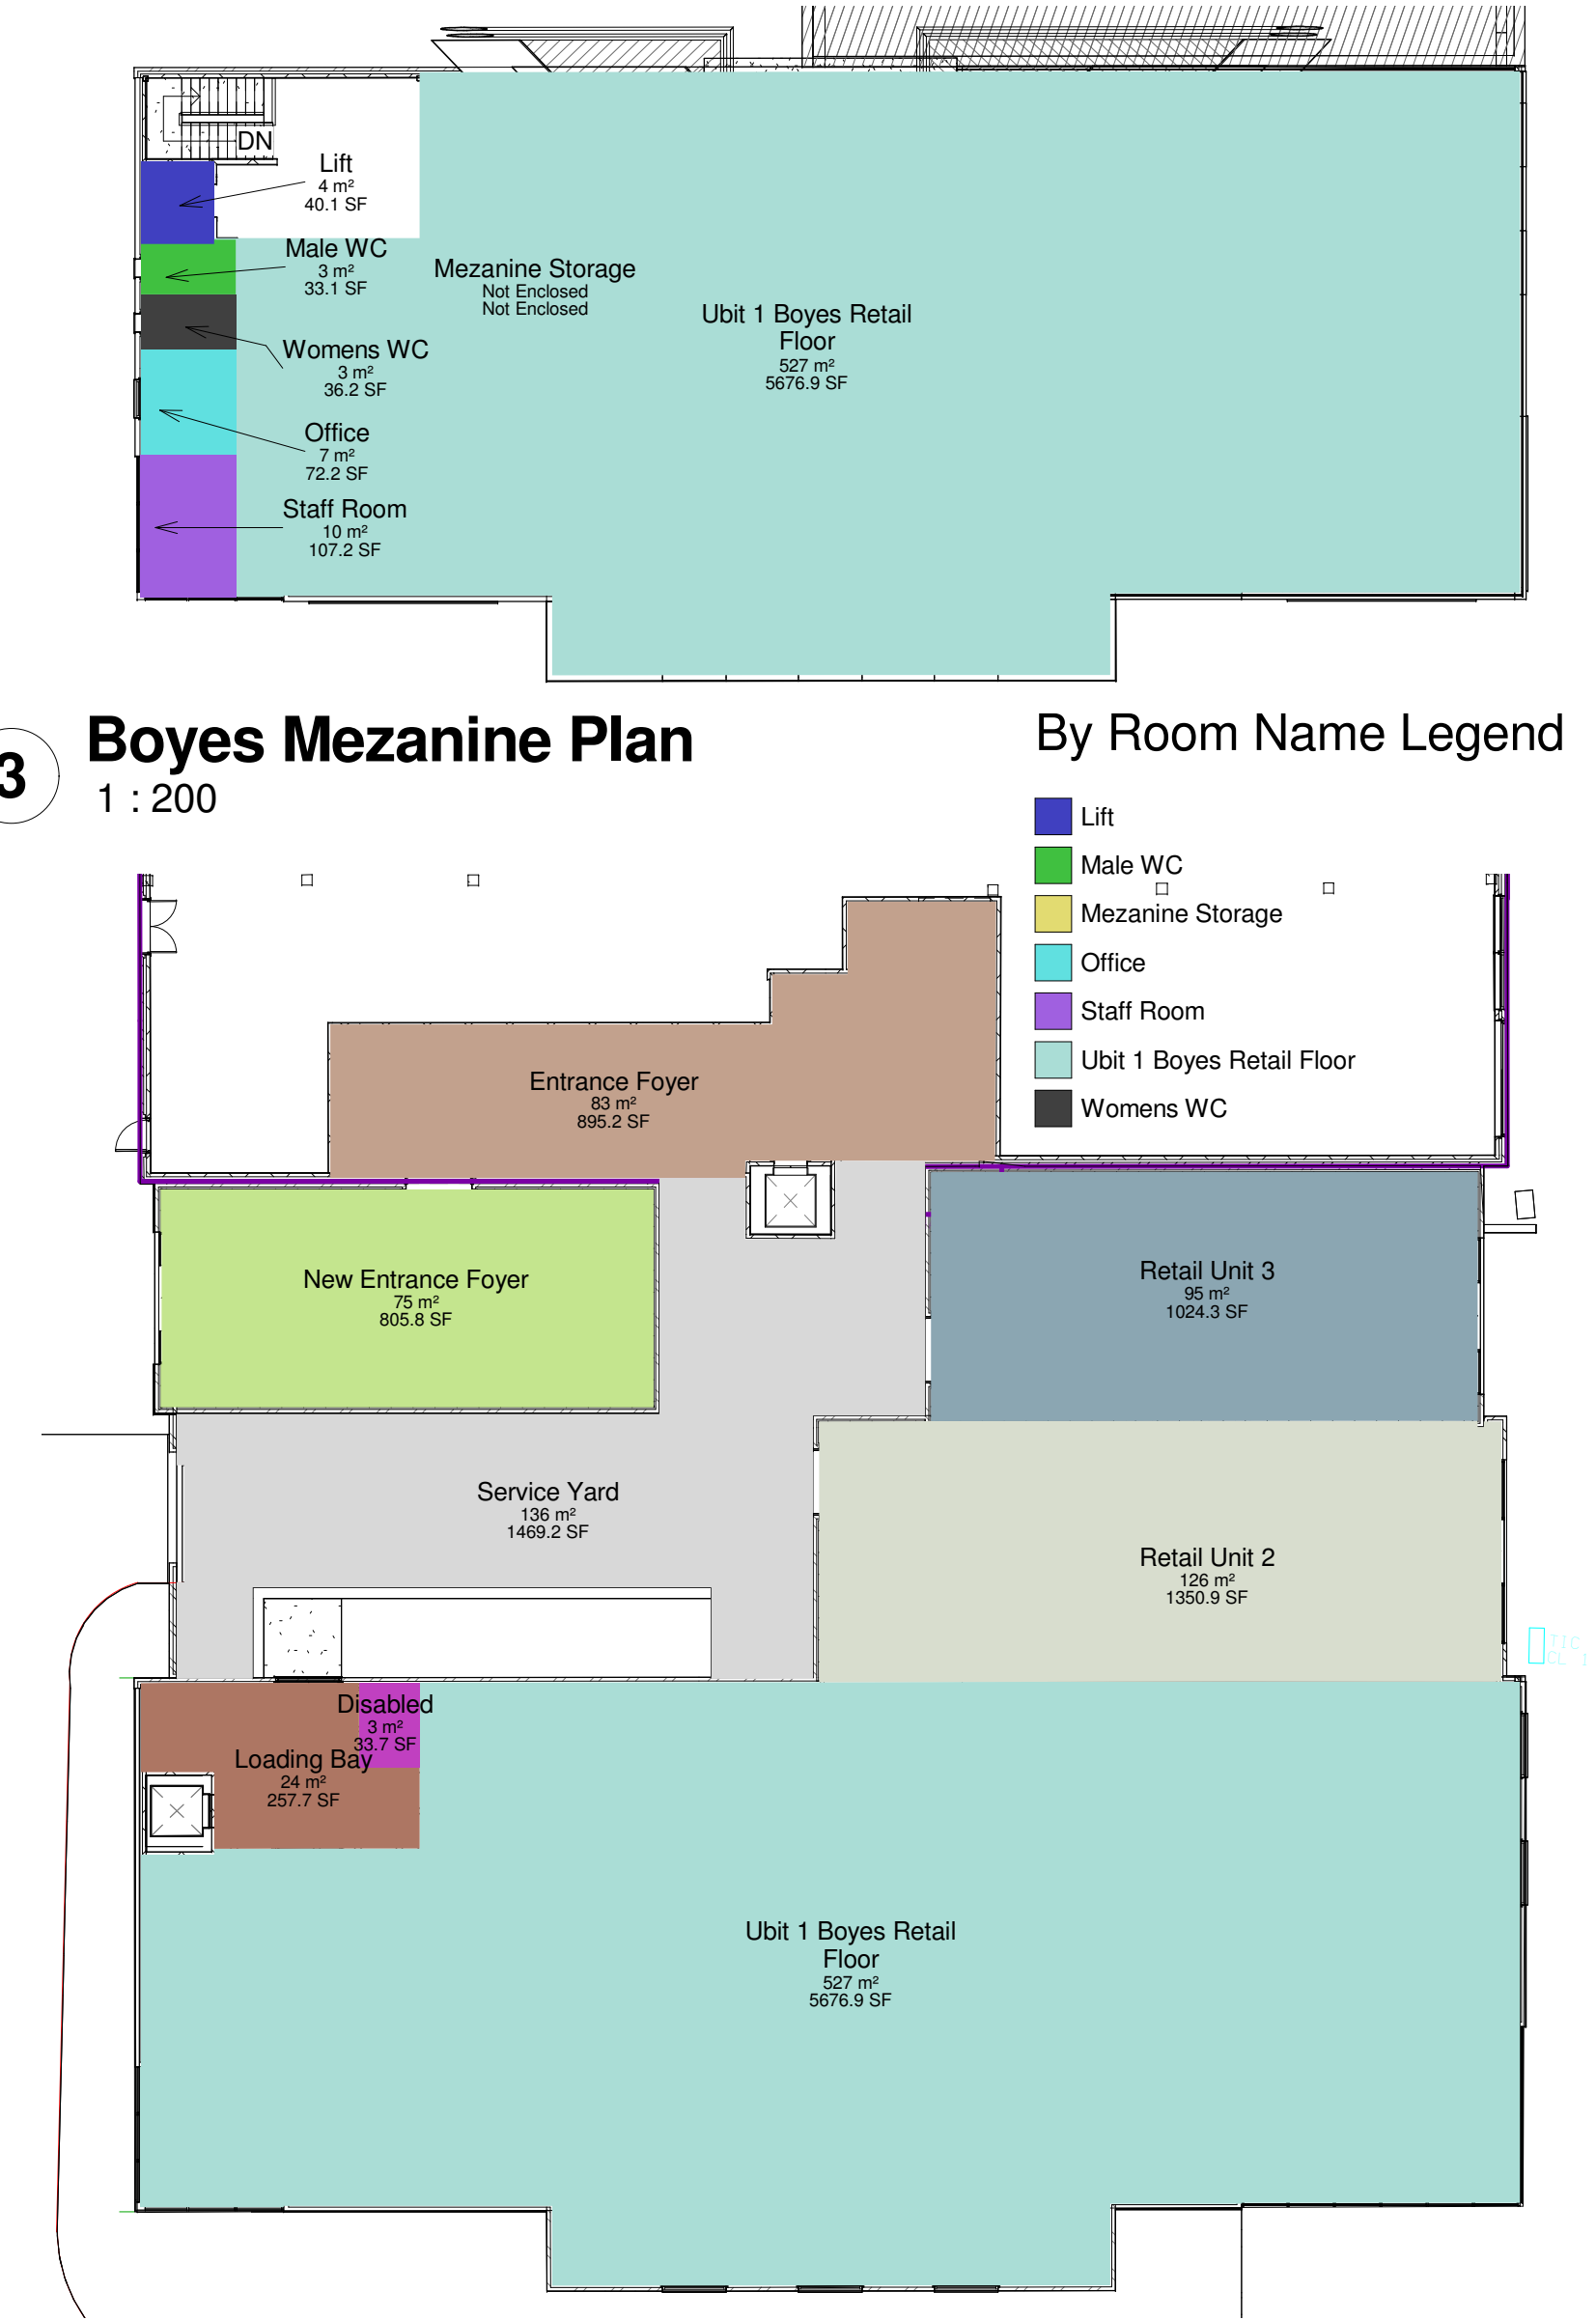

1 Boyes Ground Floor Plan
1 : 200

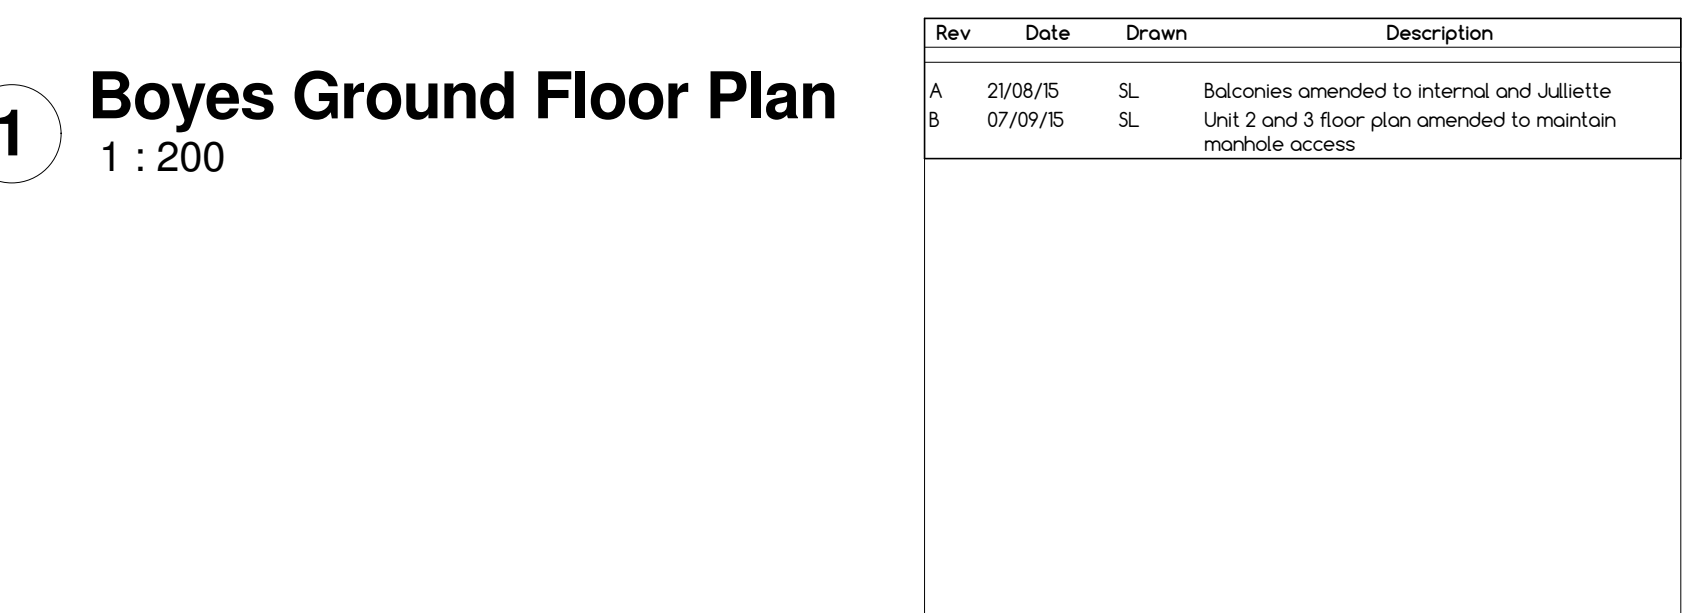

Rev	Date	Drawn	Description
A	2/08/15	SL	Balconies amended to internal and Juliette
B	07/09/15	SL	Unit 2 and 3 floor plan amended to maintain manhole access

WhiteDesign

Client: RESILIENT

Project: HOYLAND SITE C

Title: Proposed Site Plan

Scales: 1:200 Drawn: SL Date: 10/09/2015 15:10:12 Checked: KU

Drawing no: 0010.13.02 122 Rev: B

The White House, 24a St Andrews Road, Sheffield, S11 9AL
T: 0114 226 0255 F: 0114 226 0256
E: office@whitedg.co.uk W: www.whitedg.co.uk