




| Drawing No. | Rev No. |
|-------------|---------|
| MRM001 -003 |         |

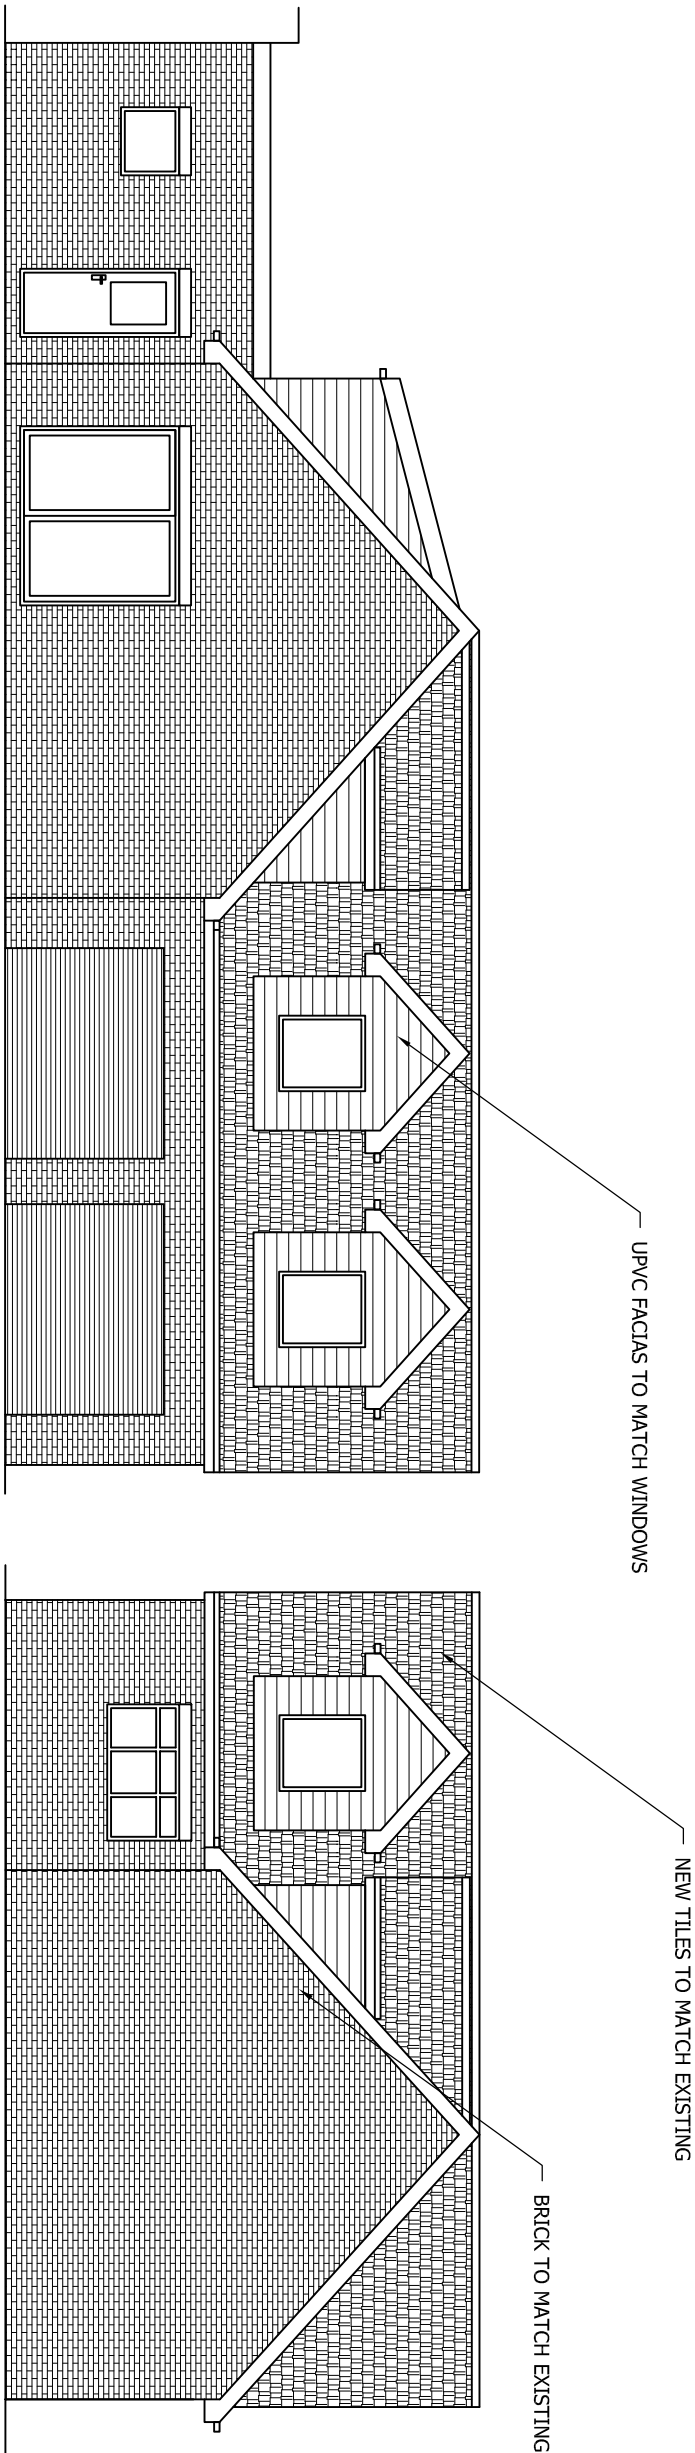

PROPOSED FRONT ELEVATION  
SCALE 1:100 AT A3

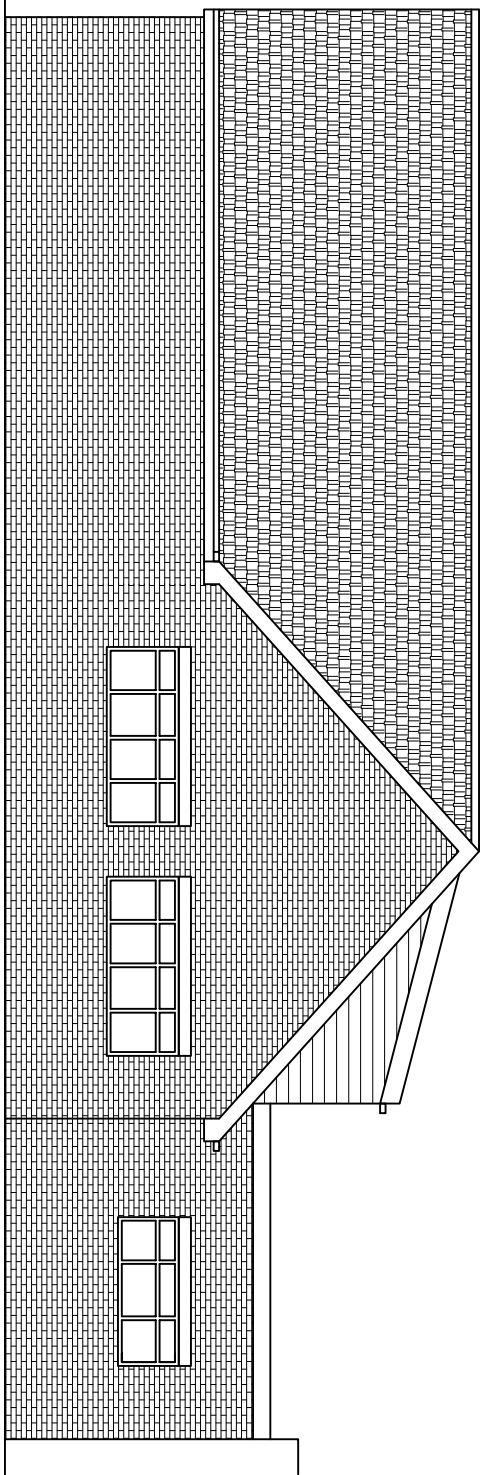

PROPOSED SIDE ELEVATION  
SCALE 1:100 AT A3

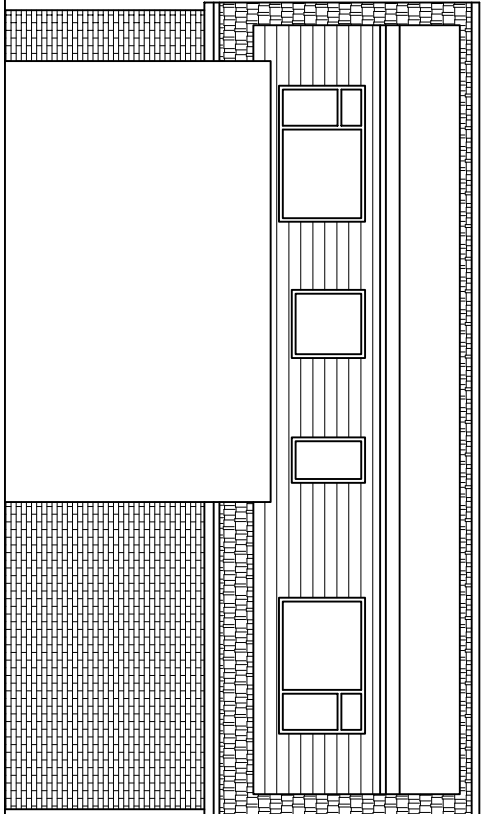

PROPOSED REAR ELEVATION  
SCALE 1:100 AT A3

DO NOT SCALE: Contractor to check all dimensions and report any omissions or errors

## NOTES

| Rev | Description | By | CHK | App | Date |
|-----|-------------|----|-----|-----|------|
|-----|-------------|----|-----|-----|------|

JRB DESIGNS LTD  
1 Saville Road  
Cudworth  
Barnsley  
S72 8LT  
Tel: 01226 383542  
Fax: 01226 380078  
Mob: 07970 541192  
Email: join@jrbdesigns.co.uk  
This drawing is copyright. © Jrbdesigns Ltd.

Client  
**MR R MARKHAM**  
**17 STONEYFORD ROAD**  
**LOW VALLEY WOMBWELL**  
**BARNSELEY**

Drawing Title  
**PROPOSED ELEVATIONS**

Address  
**BUNGALOW ON DARTREE WALK**  
**DARFIELD**  
**BARNSELEY**  
**S73 9DJ**

Project Title:  
**CHANGE OF USE FROM A1**  
**RETAIL TO RESIDENTIAL (C3)**

Purpose of Issue:  
**PLANNING**

Drawing Status  
**FIRST ISSUE**

|             |             |             |
|-------------|-------------|-------------|
| Scale at A3 | Drawn By    | Date        |
| AS SHOWN    | JRB         | 29/10/2013  |
| Checked By  | Date        | Approved By |
| 29/10/2013  | 29/10/2013  | 29/10/2013  |
| Project No. | Drawing No. | Revision    |
| MRM001      | 003         | -           |

APPROVAL ☒ INFORMATION ☐ TENDER ☐ CONTRACT ☐ CONSTRUCTION ☐