





EXISTING FRONT ELEVATION

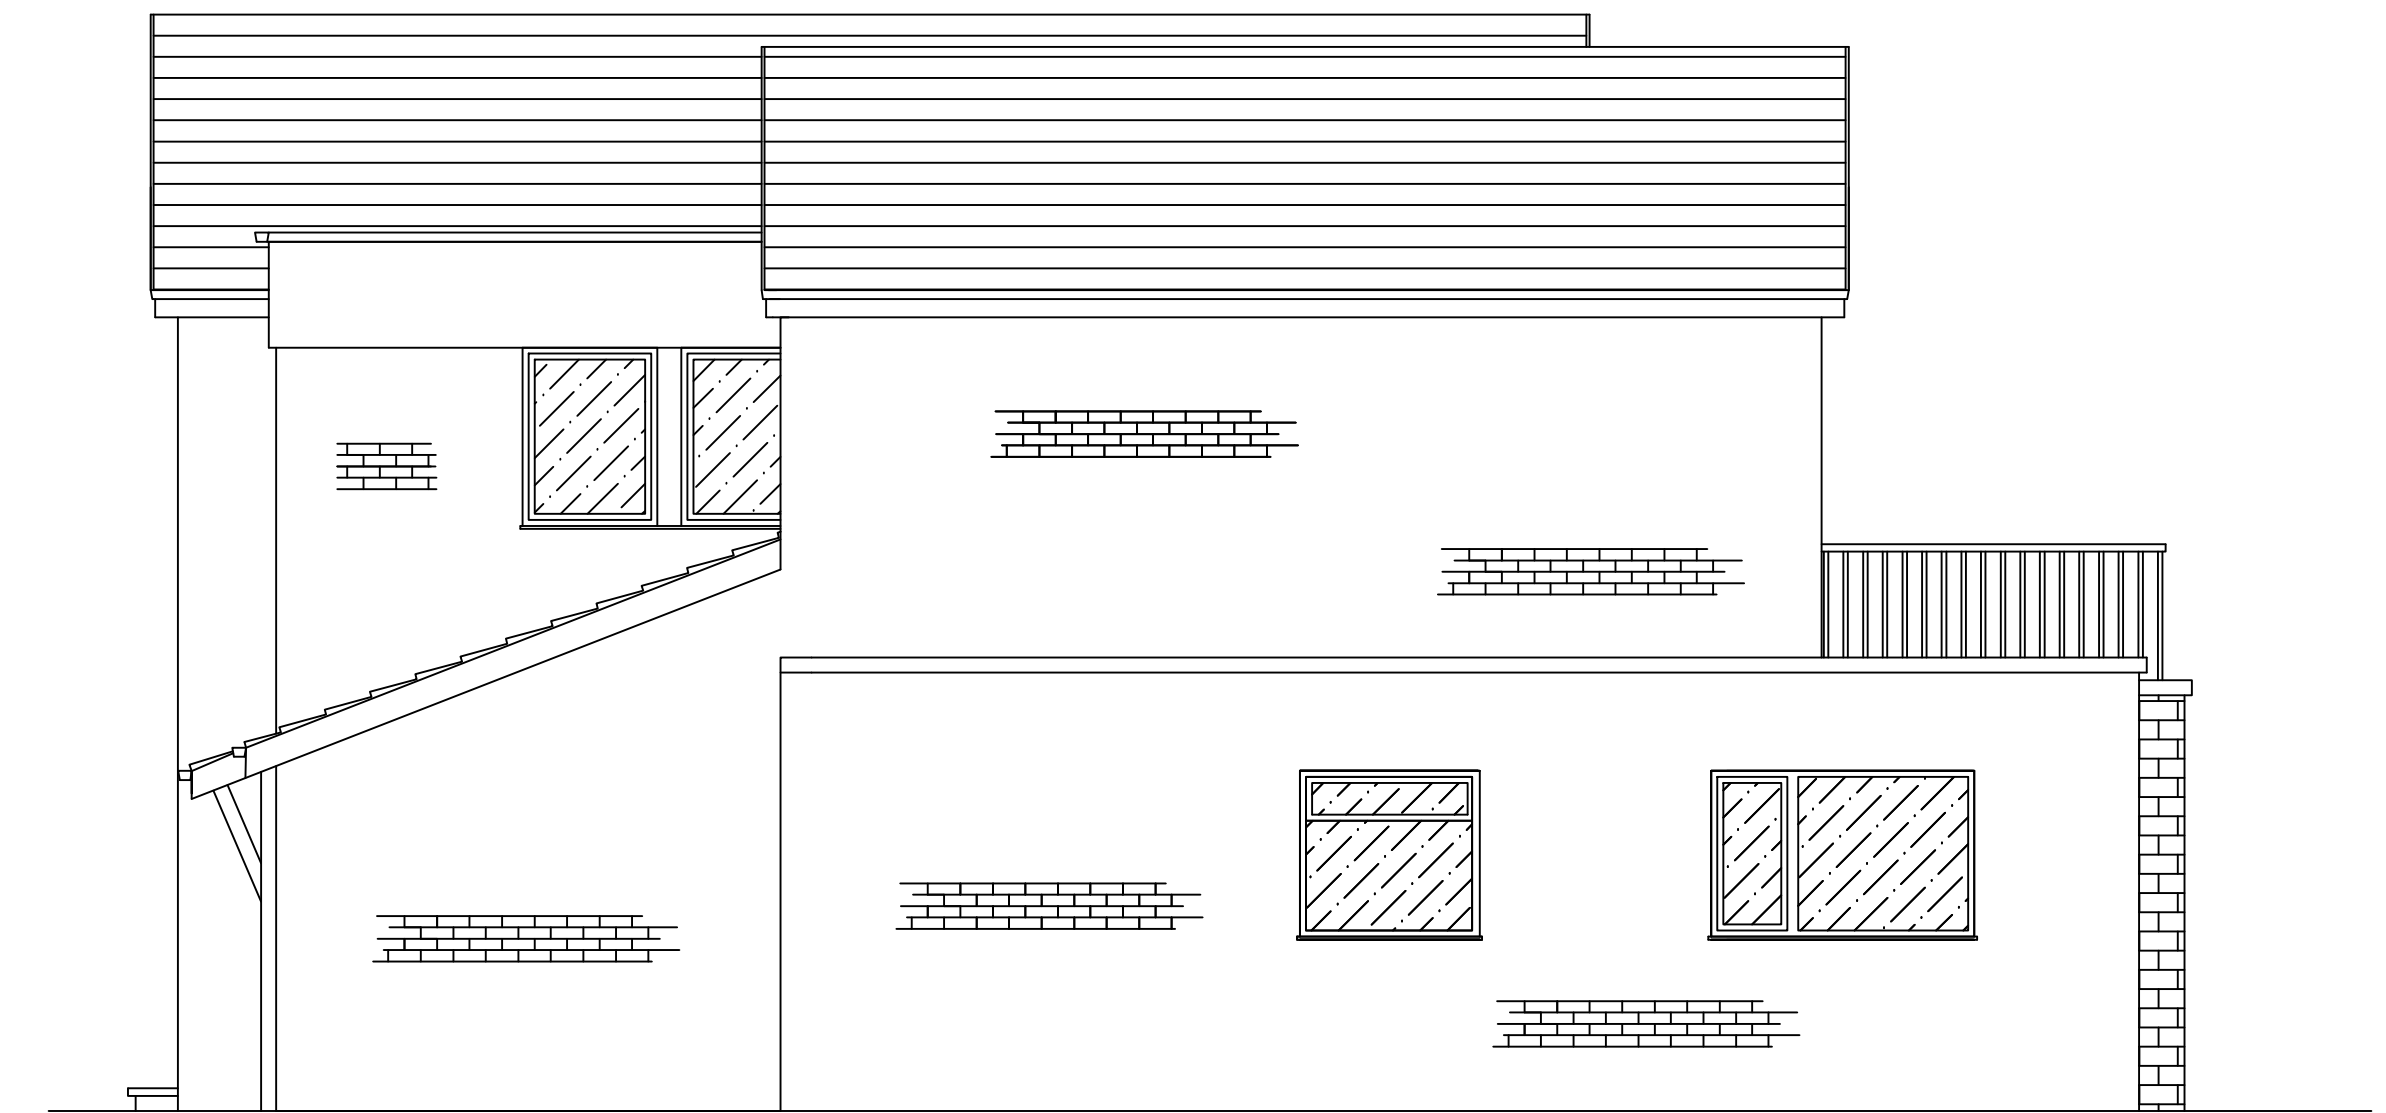


EXISTING LEFT SIDE ELEVATION



EXISTING REAR ELEVATION

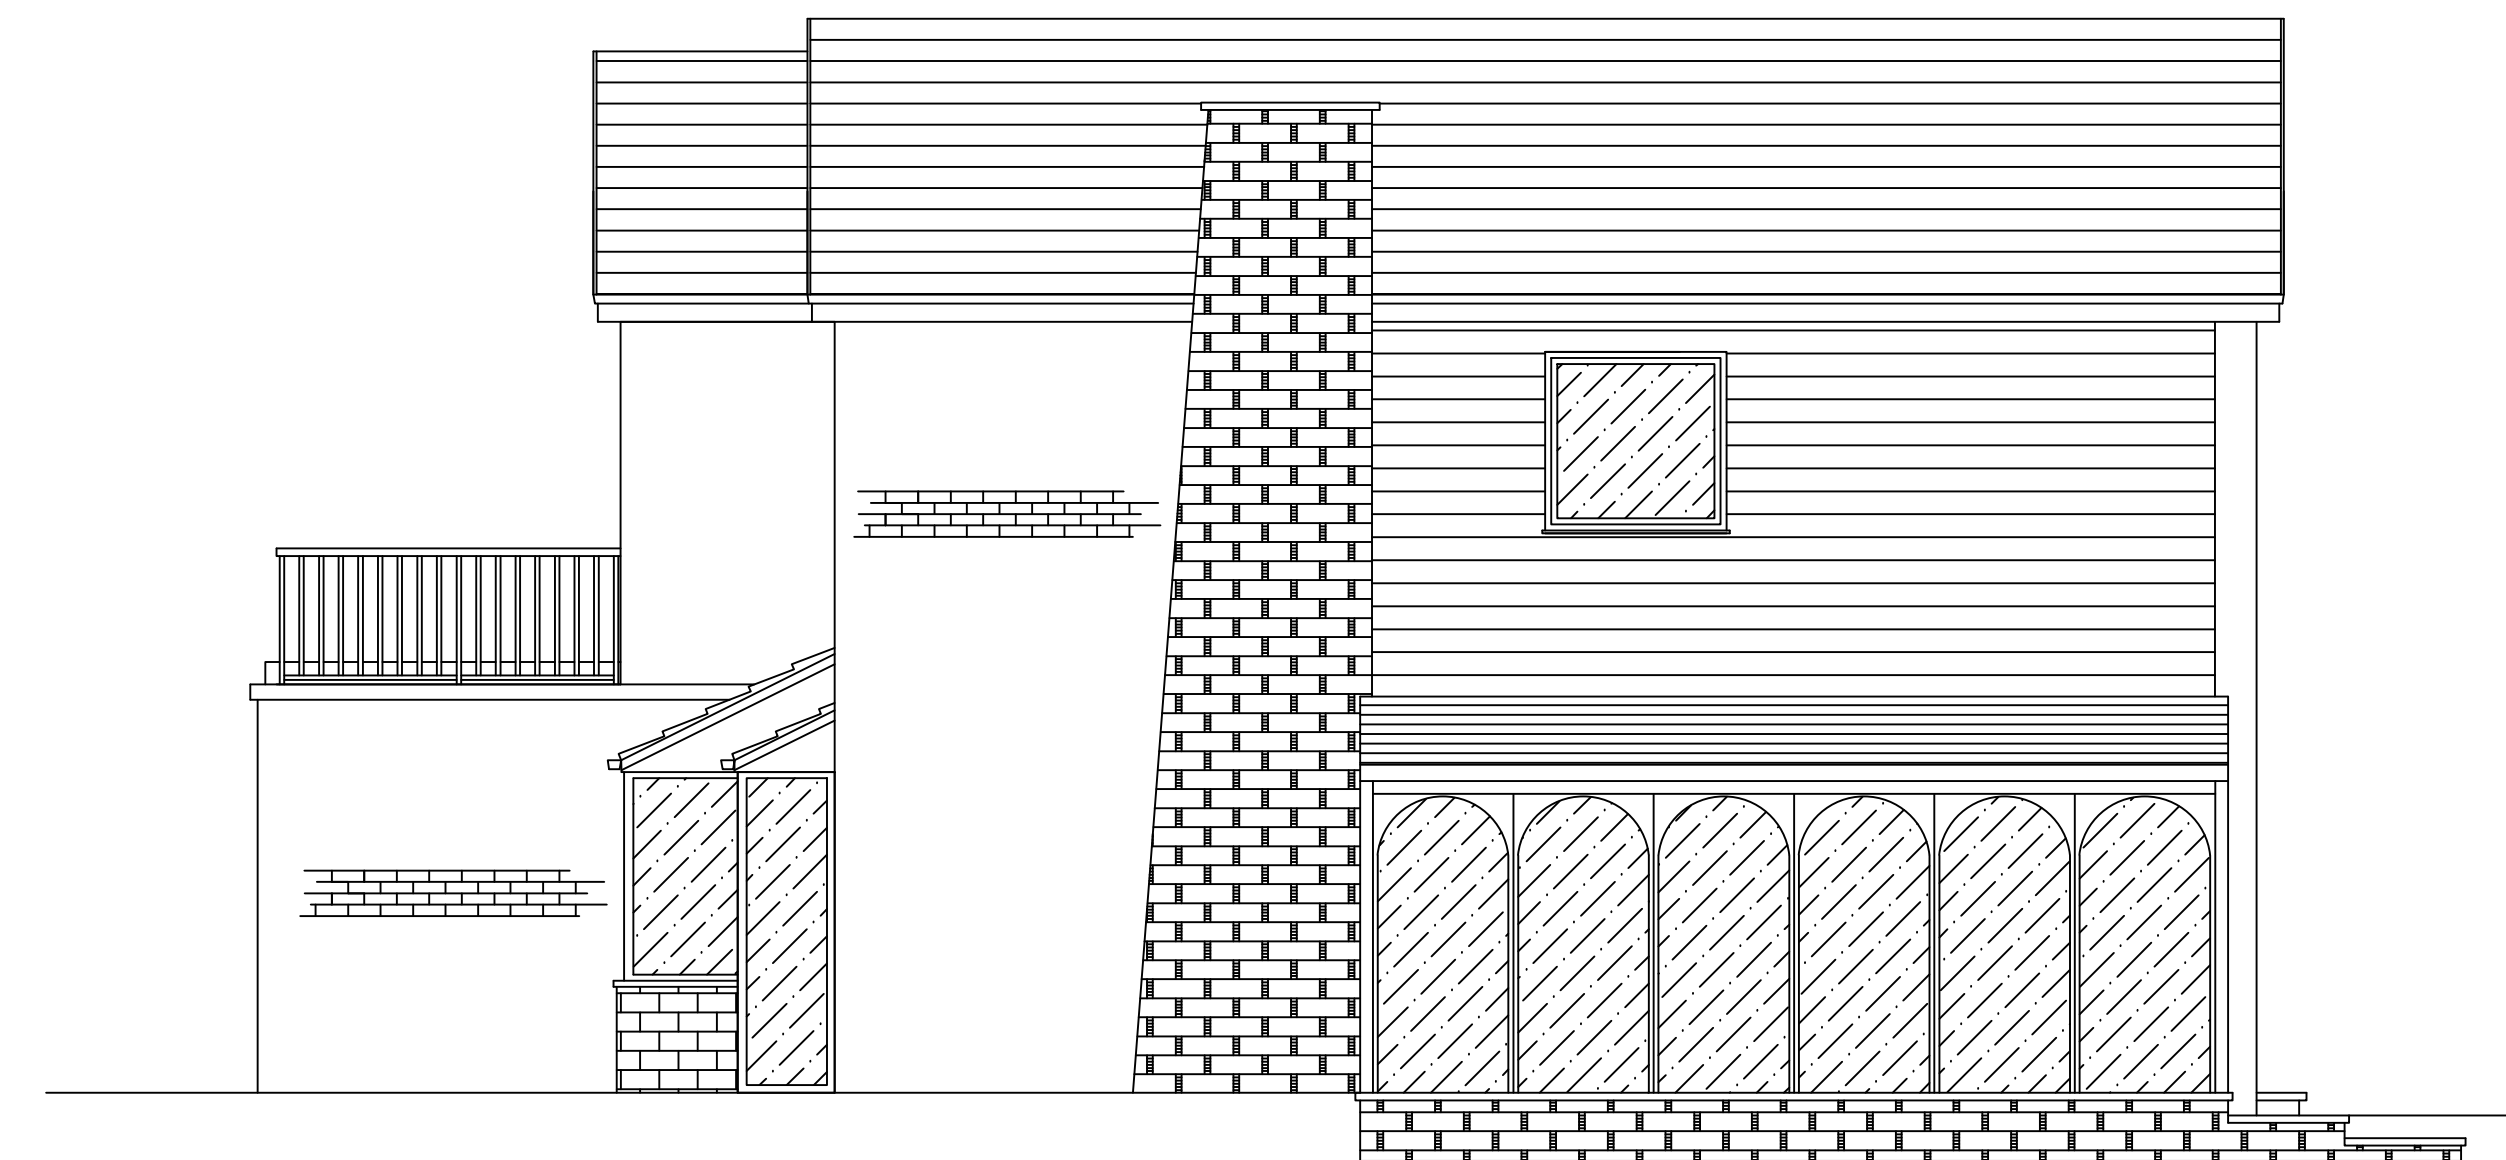

EXISTING RIGHT SIDE ELEVATION

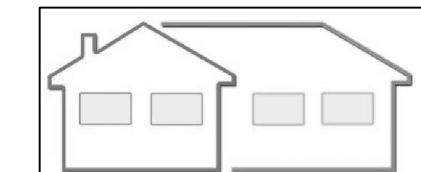

The Old Co-op Building
23 Hall Road
Sheffield S13 9AG
neil@plansforextensions.com
07756495241

Plans For Extensions
 PROPOSED FIRST FLOOR SIDE EXTENSION AND
 SINGLE STOREY SIDE/REAR EXTENSIONS AND
 INTERNAL ALTERATIONS

FOR
 MR STEVE SMITH

HIGH NOON
 HOLLINBERRY LANE
 WORTLEY
 SHEFFIELD S35 7EL

DRAWING 1 OF 4

EXISTING ELEVATIONS
 SCALE 1:50 AT A1
 DATE FEBRUARY 2016