




Drawing No.	Rev No.
MPM001 -004	

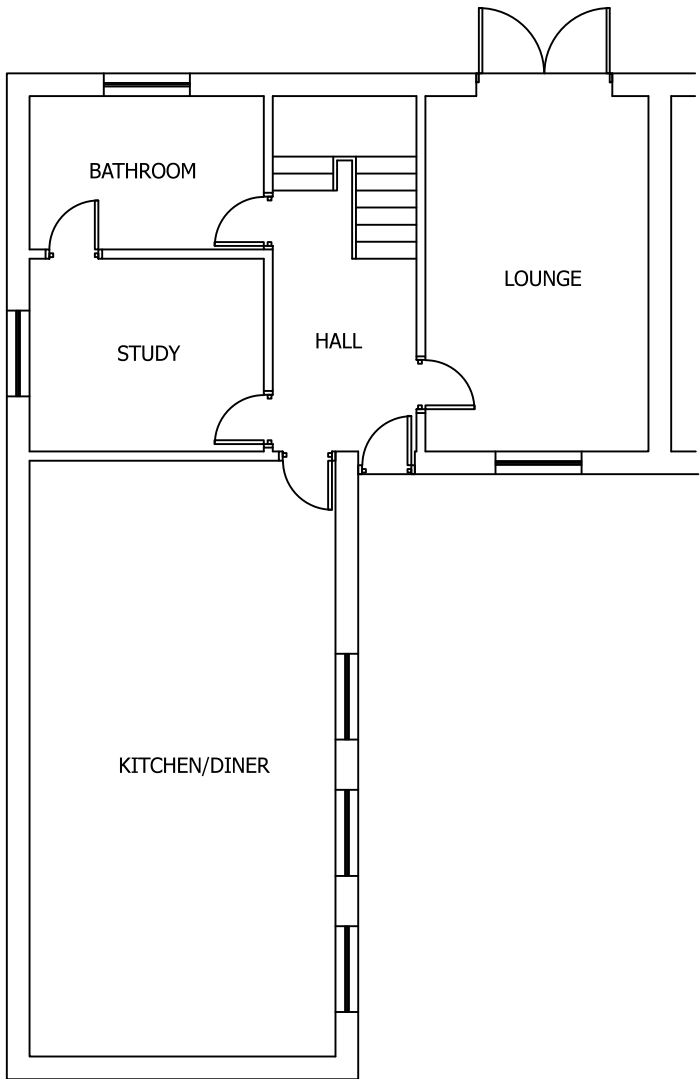

EXISTING & PROPOSED GROUND FLOOR PLAN
SCALE 1:100 AT A3

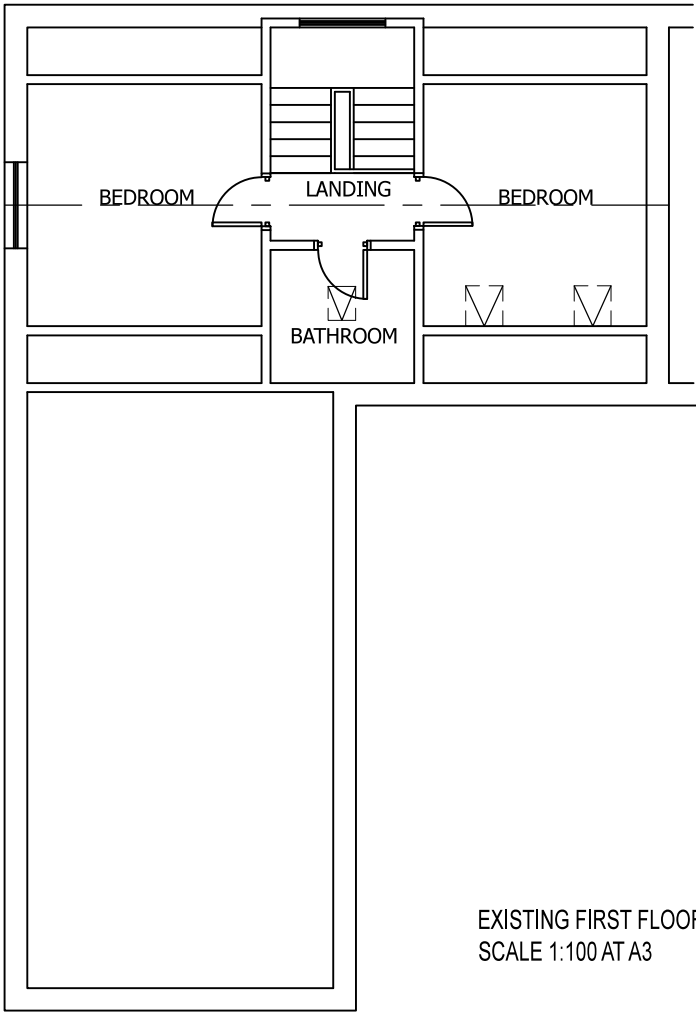

EXISTING FIRST FLOOR PLAN
SCALE 1:100 AT A3

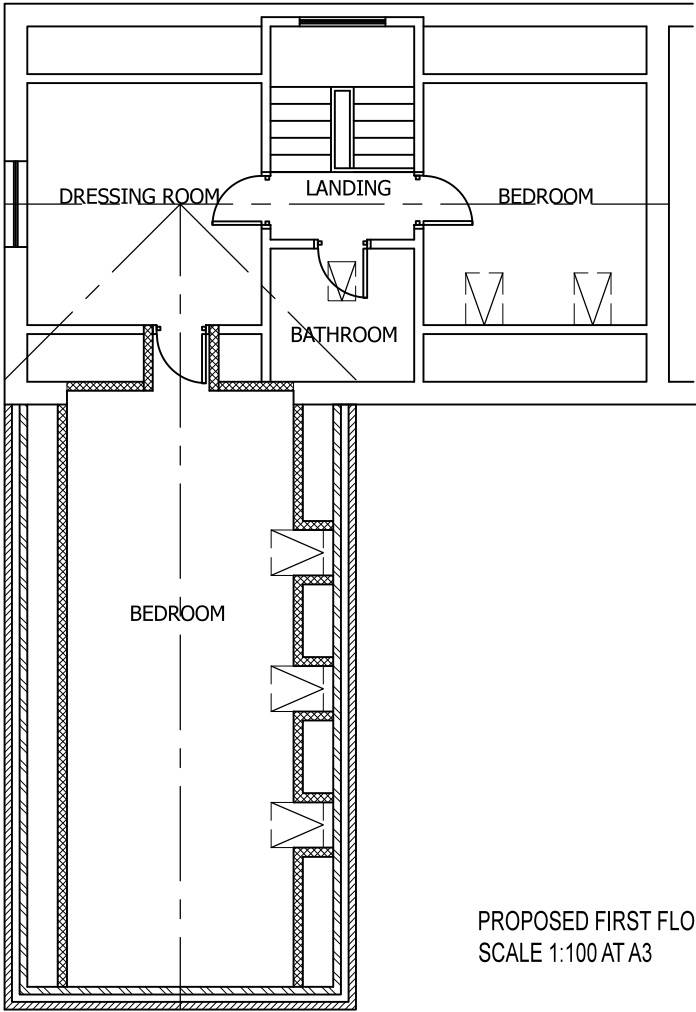

PROPOSED FIRST FLOOR PLAN
SCALE 1:100 AT A3

DO NOT SCALE: Contractor to check all dimensions and report any omissions or errors

NOTES

Rev	Description	By	Chk	App	Date
JRB DESIGNS Ltd 1 Saville Road Cudworth Barnsley S72 8LT Tel: 01226 383542 Fax: 01226 380078 Mob: 07970 541192 Email: john@jrbdesigns.co.uk This drawing is copyright. © jrbdesigns Ltd.					
Client MR. P MUNDY					
Drawing Title PROPOSED PLANS					
Address 4 CANDLES THURNSCOE MEWS THURNSCOE S63 0AF					
Project Title: PROPOSED RAISING OF THE ROOF OVER KITCHEN					
Purpose of Issue: PLANNING					
Drawing Status FIRST ISSUE					
Scale at A3 AS SHOWN		Drawn By JRB		Date 21/06/2021	
Checked By		Date 21/06/2021		Approved By	
				Date 21/06/2021	
Project No. MPM001			Drawing No. 004		Revision -
APPROVAL ☒ INFORMATION ☐ TENDER ☐ CONTRACT ☐ CONSTRUCTION ☐					